


PLAN

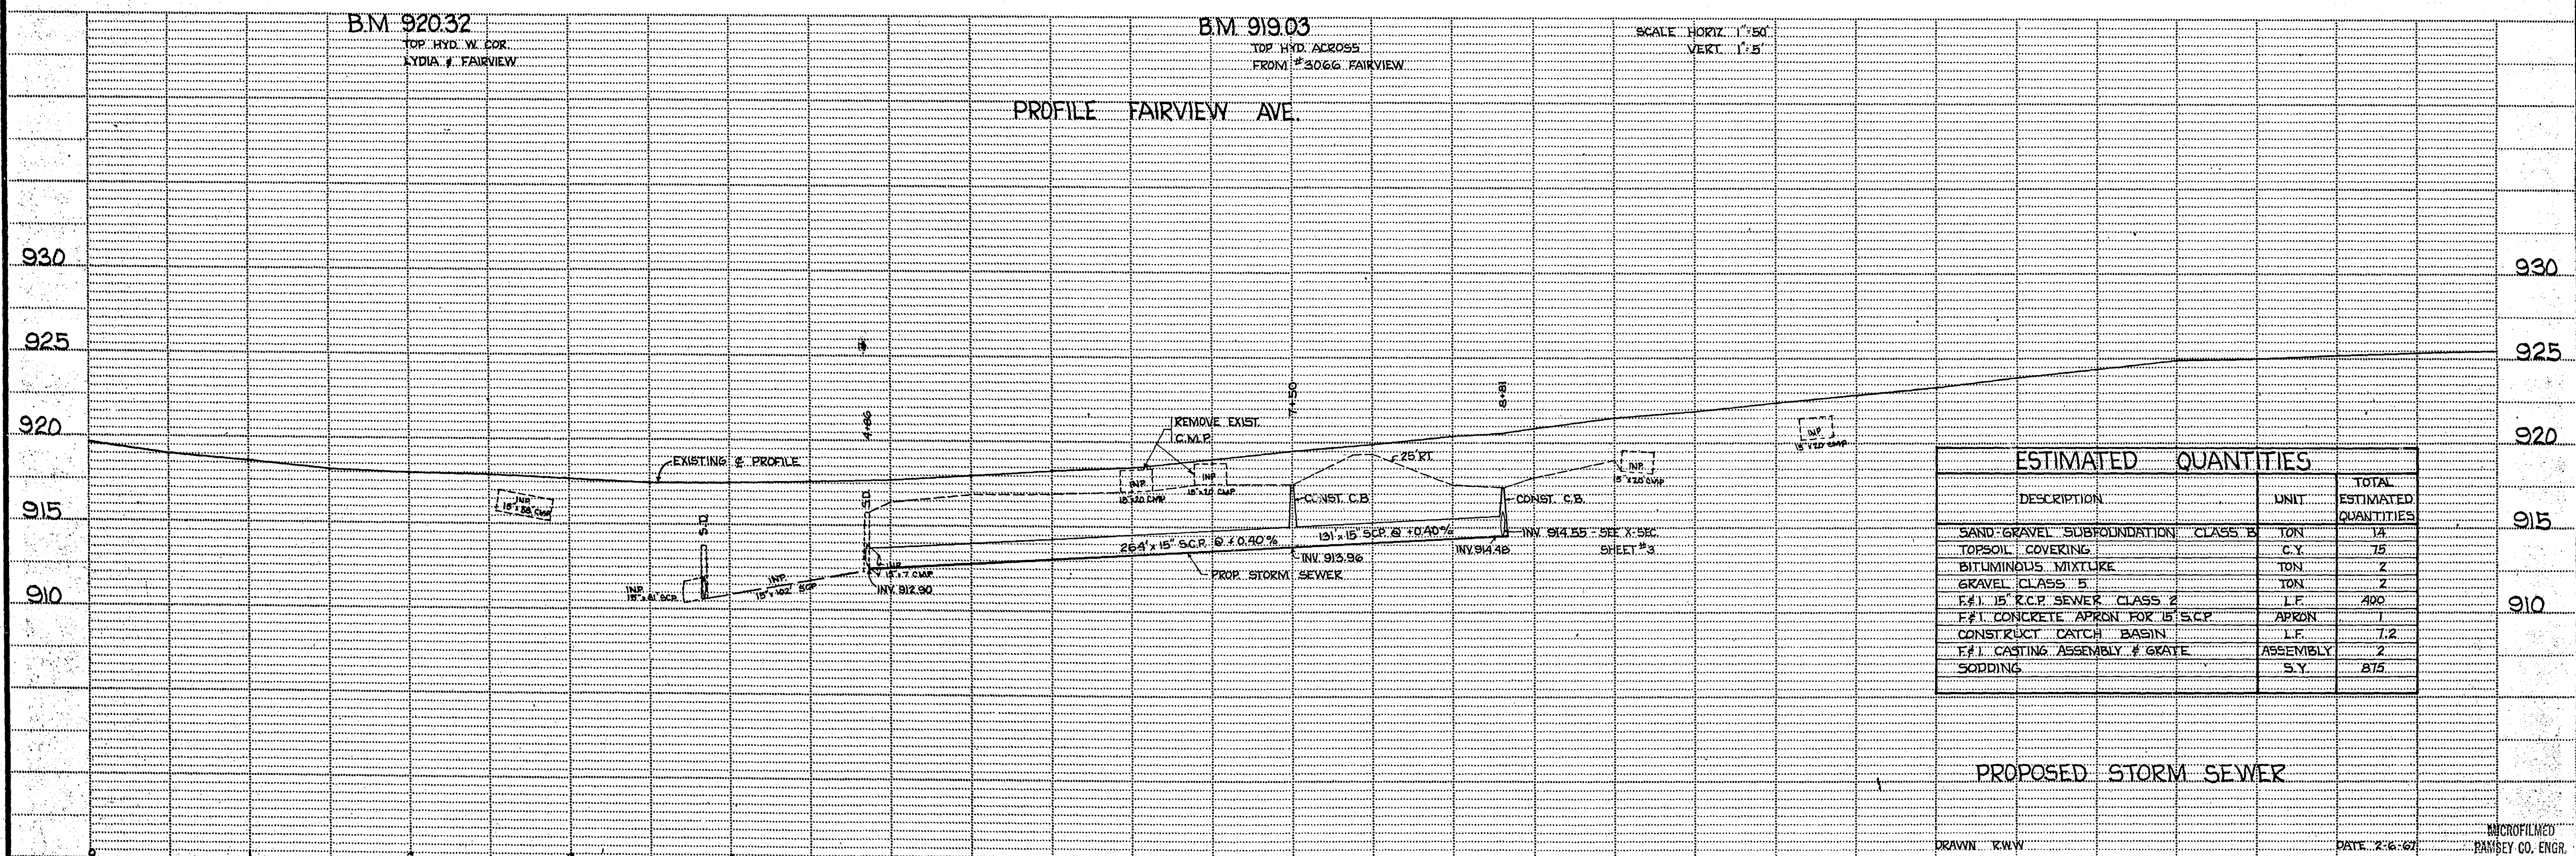



ESTIMATED QUANTITIES			
DESCRIPTION	UNIT	TOTAL ESTIMATED QUANTITIES	
SAND-GRAVEL SUBFOUNDATION CLASS B	TON	14	
TOPSOIL COVERING	C.Y.	15	
BITUMINOUS MIXTURE	TON	2	
GRAVEL CLASS B	TON	2	
F#1 15" R.C.P. SEWER CLASS 2	L.F.	400	
F#1 CONCRETE APRON FOR 15" SCP	APRON	1	
CONSTRUCT CATCH BASIN	L.F.	1.2	
F#1 CASTING ASSEMBLY # GRATE	ASSEMBLY	2	
SODDING	S.Y.	875	

PROPOSED STORM SEWER



DRAWN: KWW

DATE: 2-6-62

MICROFILMED
HARVEY CO. ENGR.

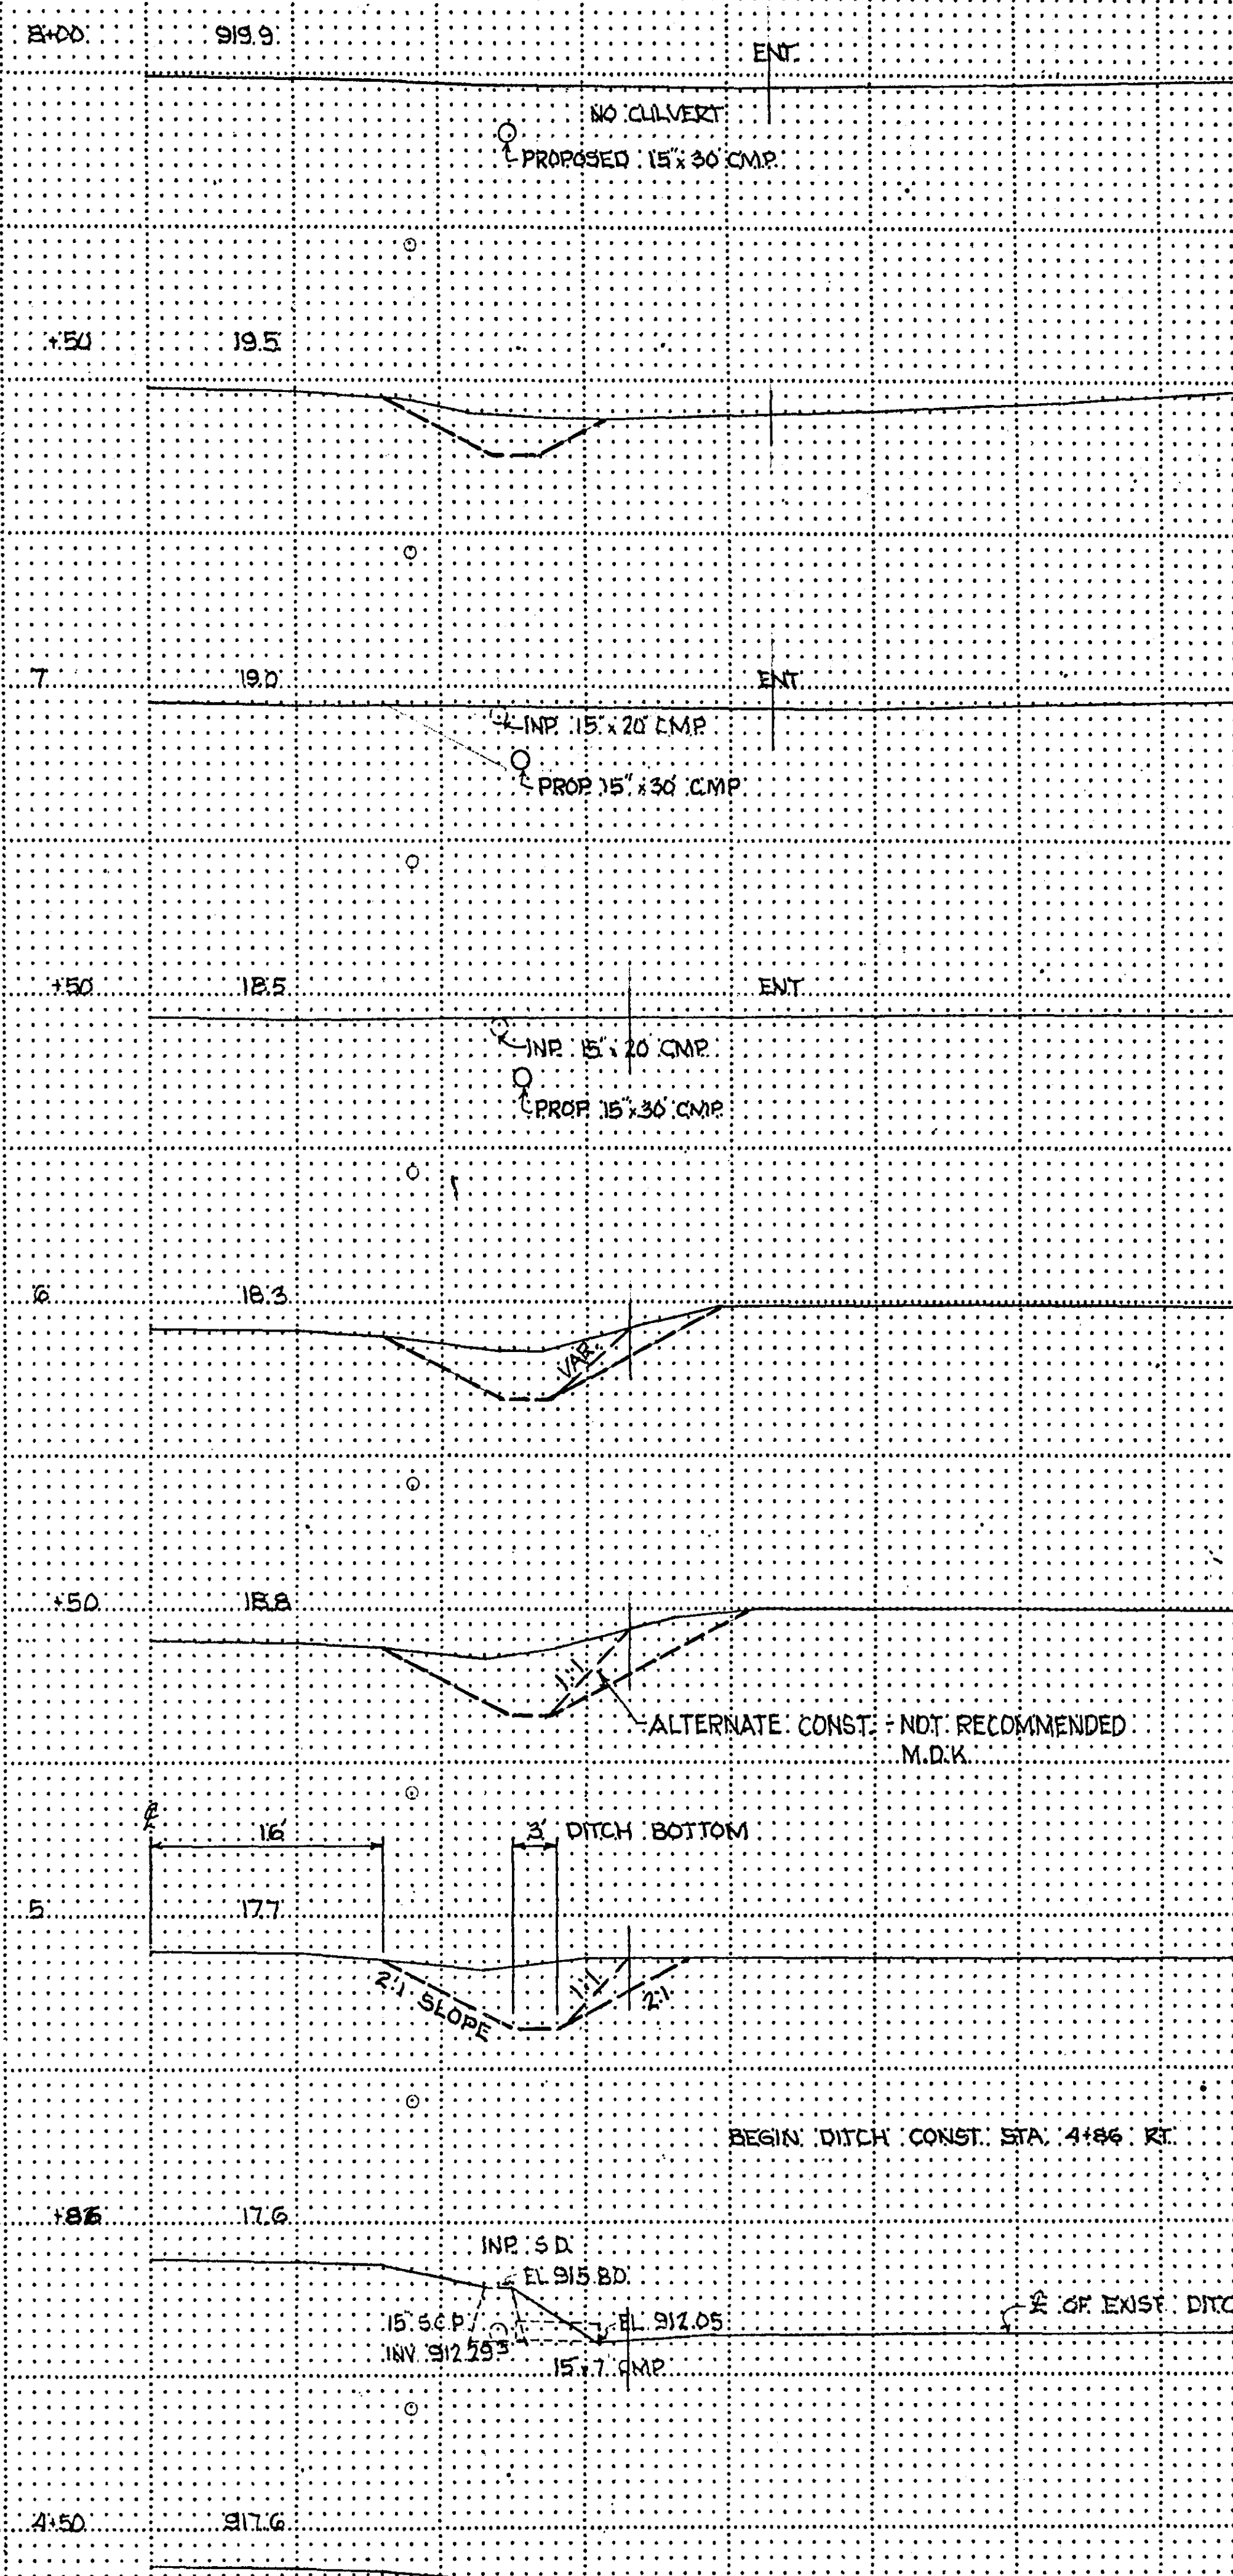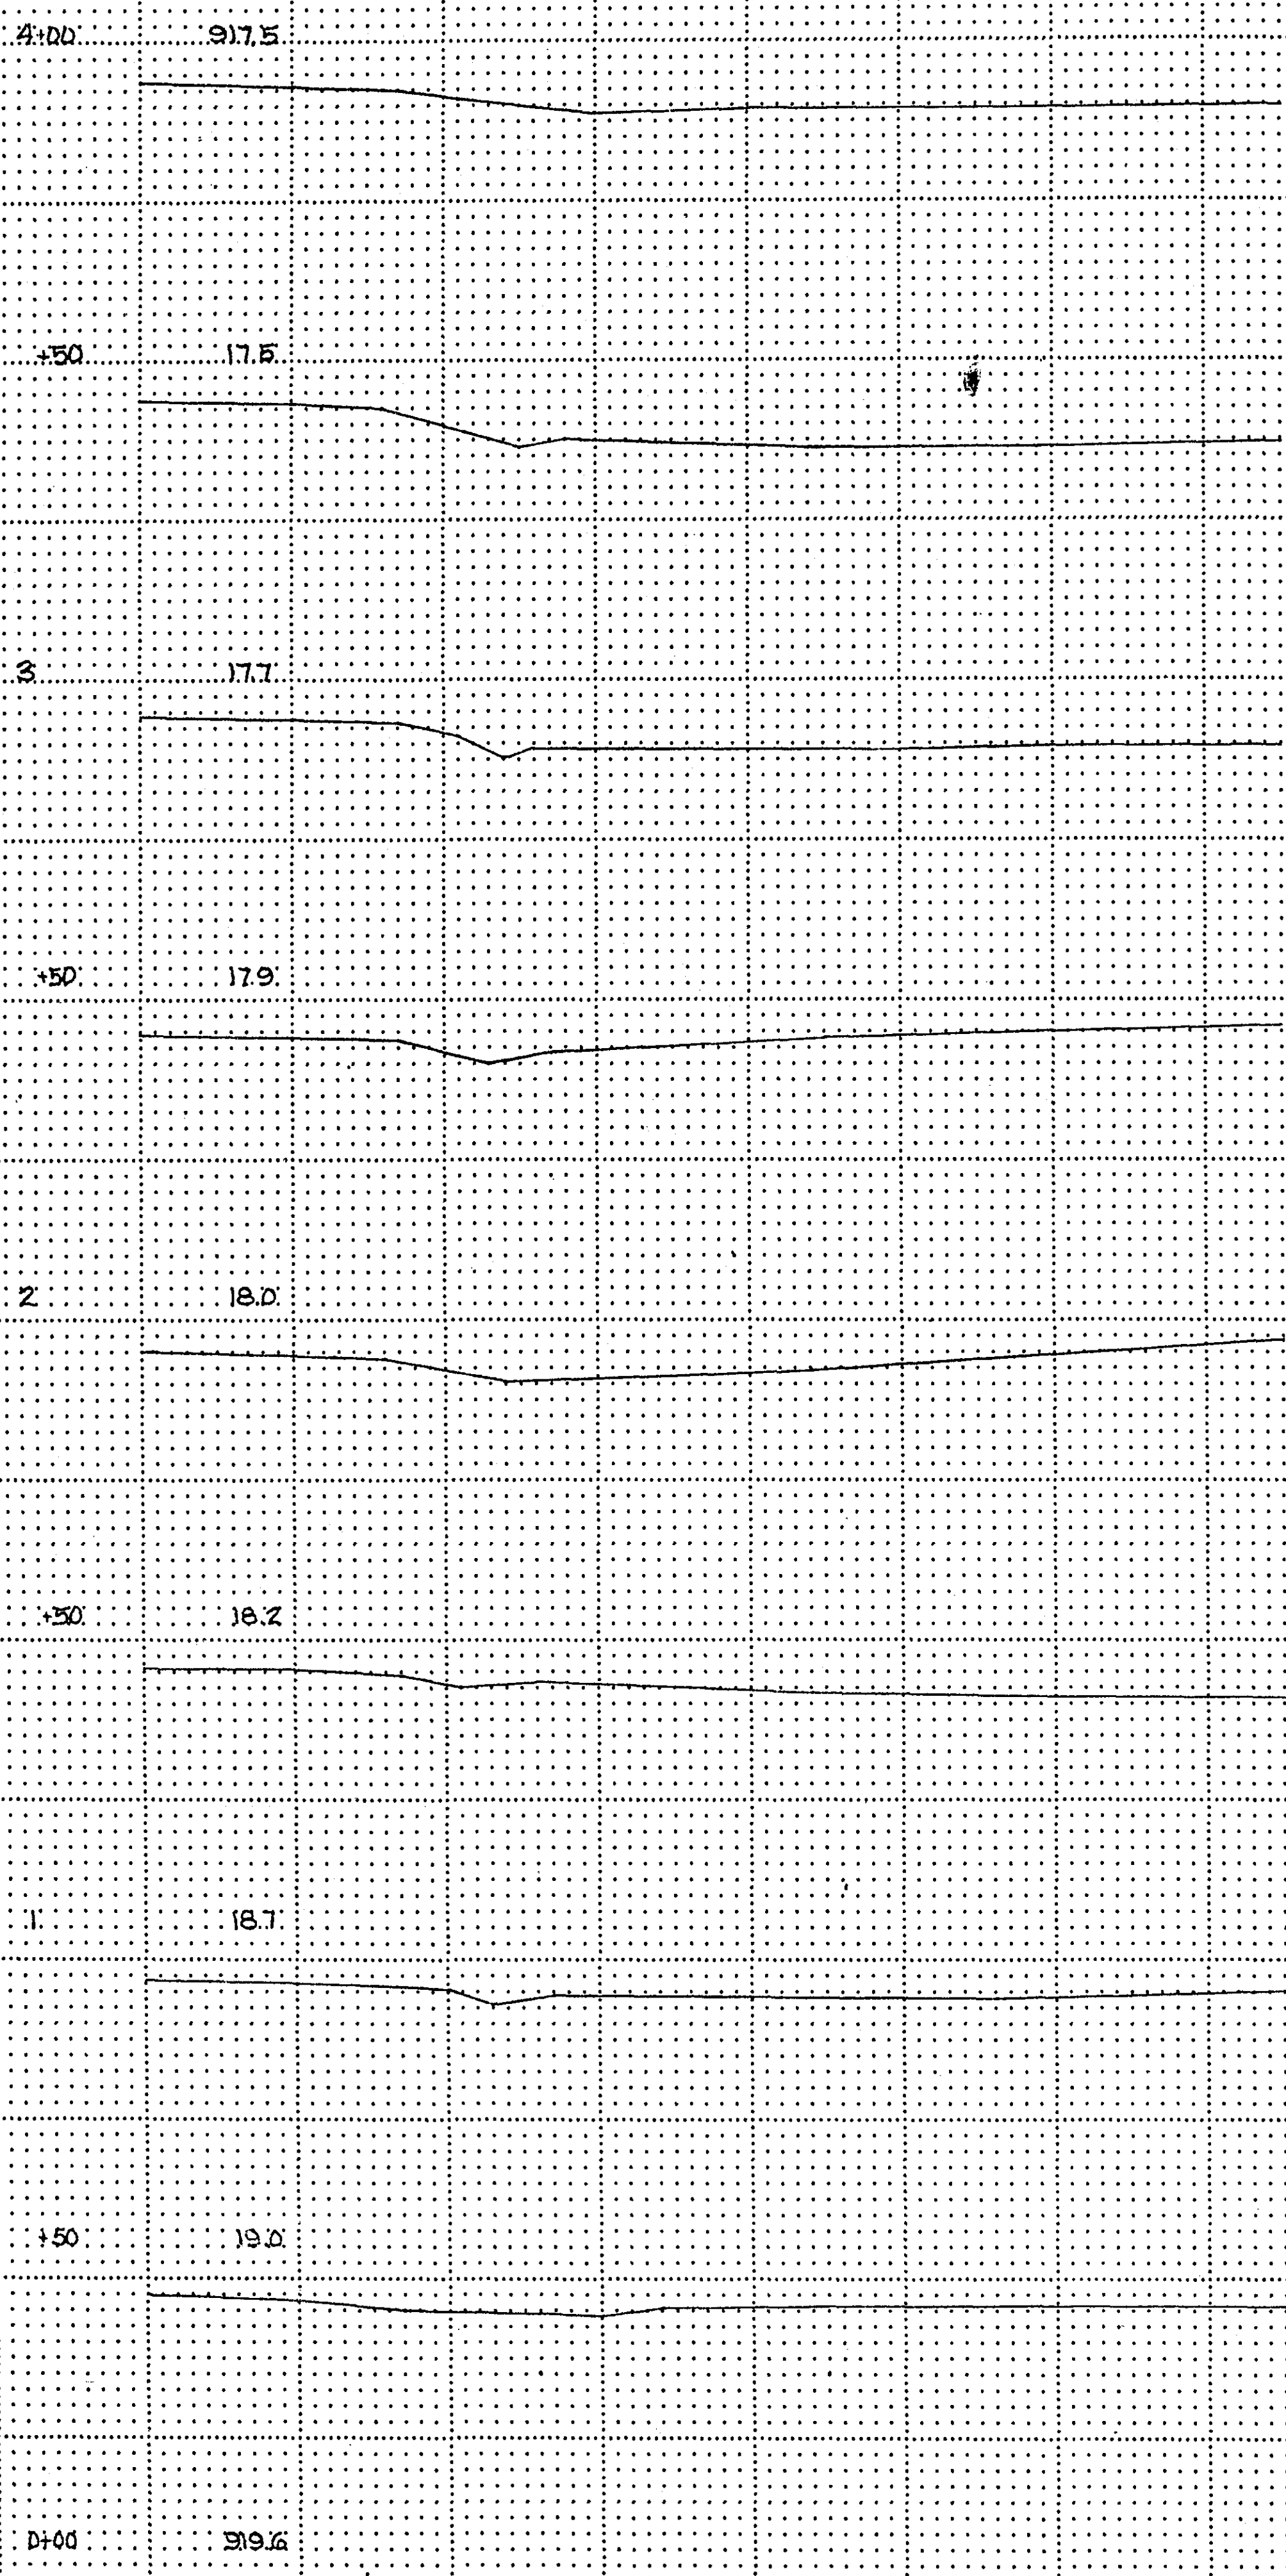

Fed. Proj. No.

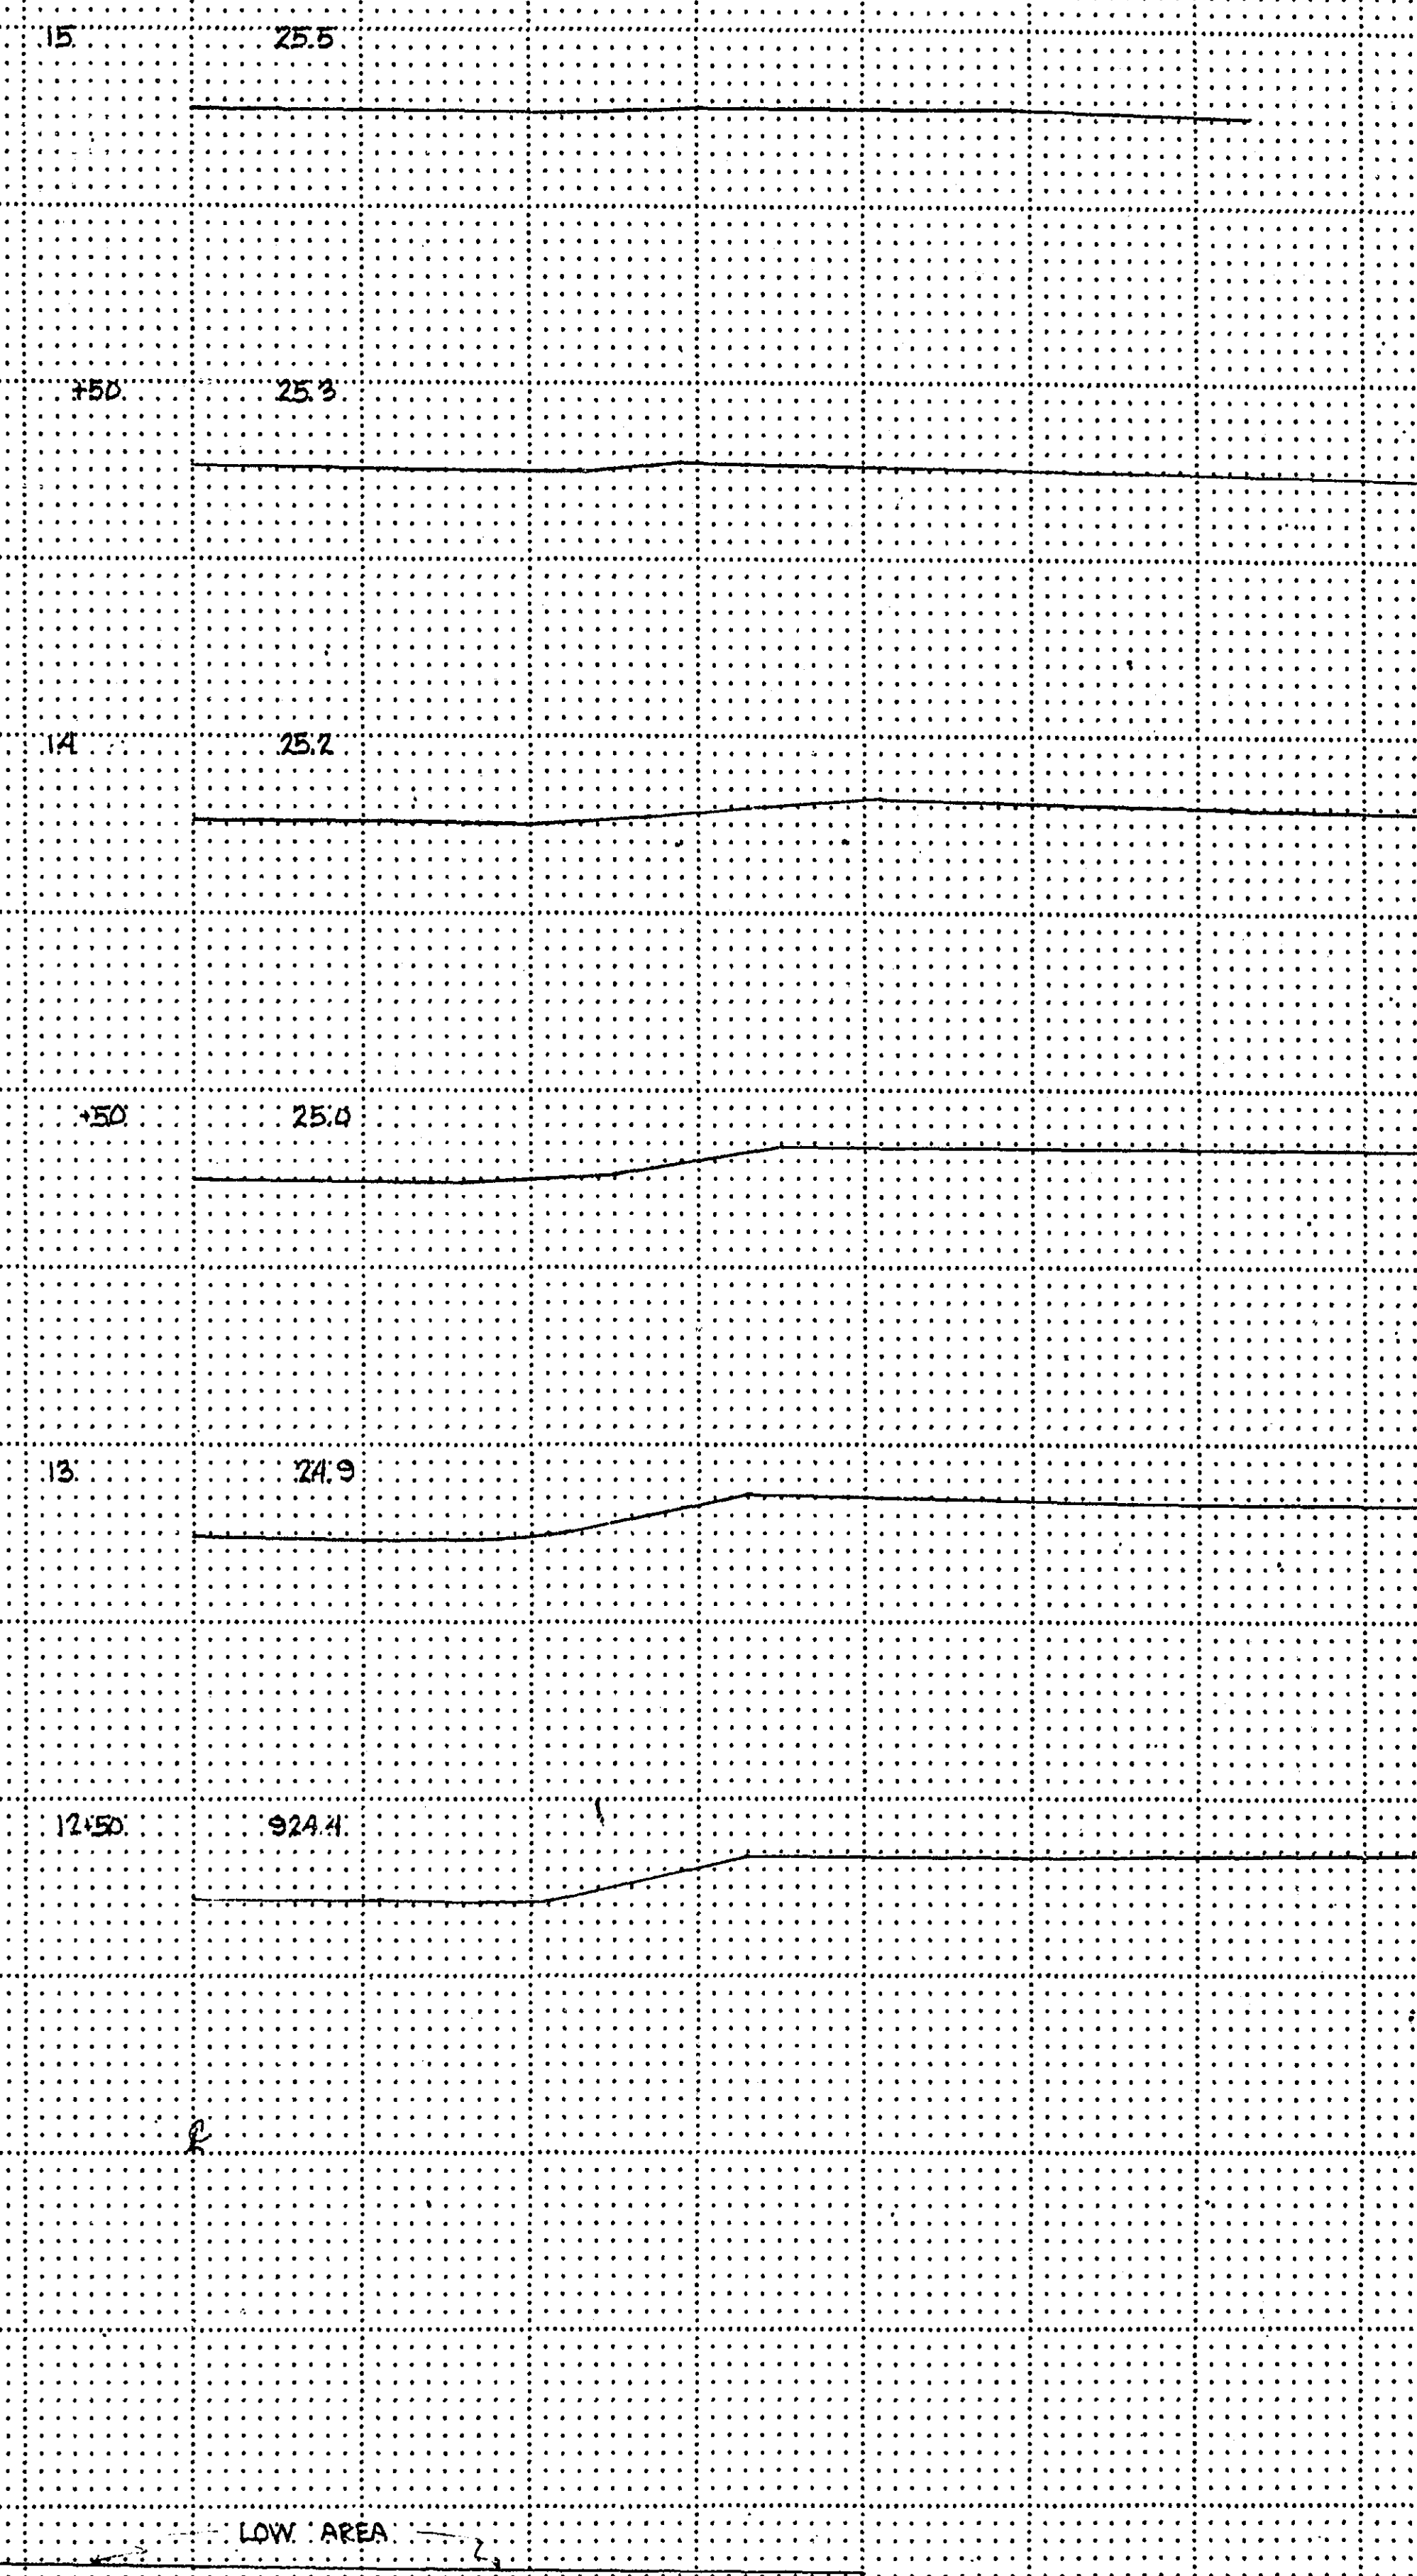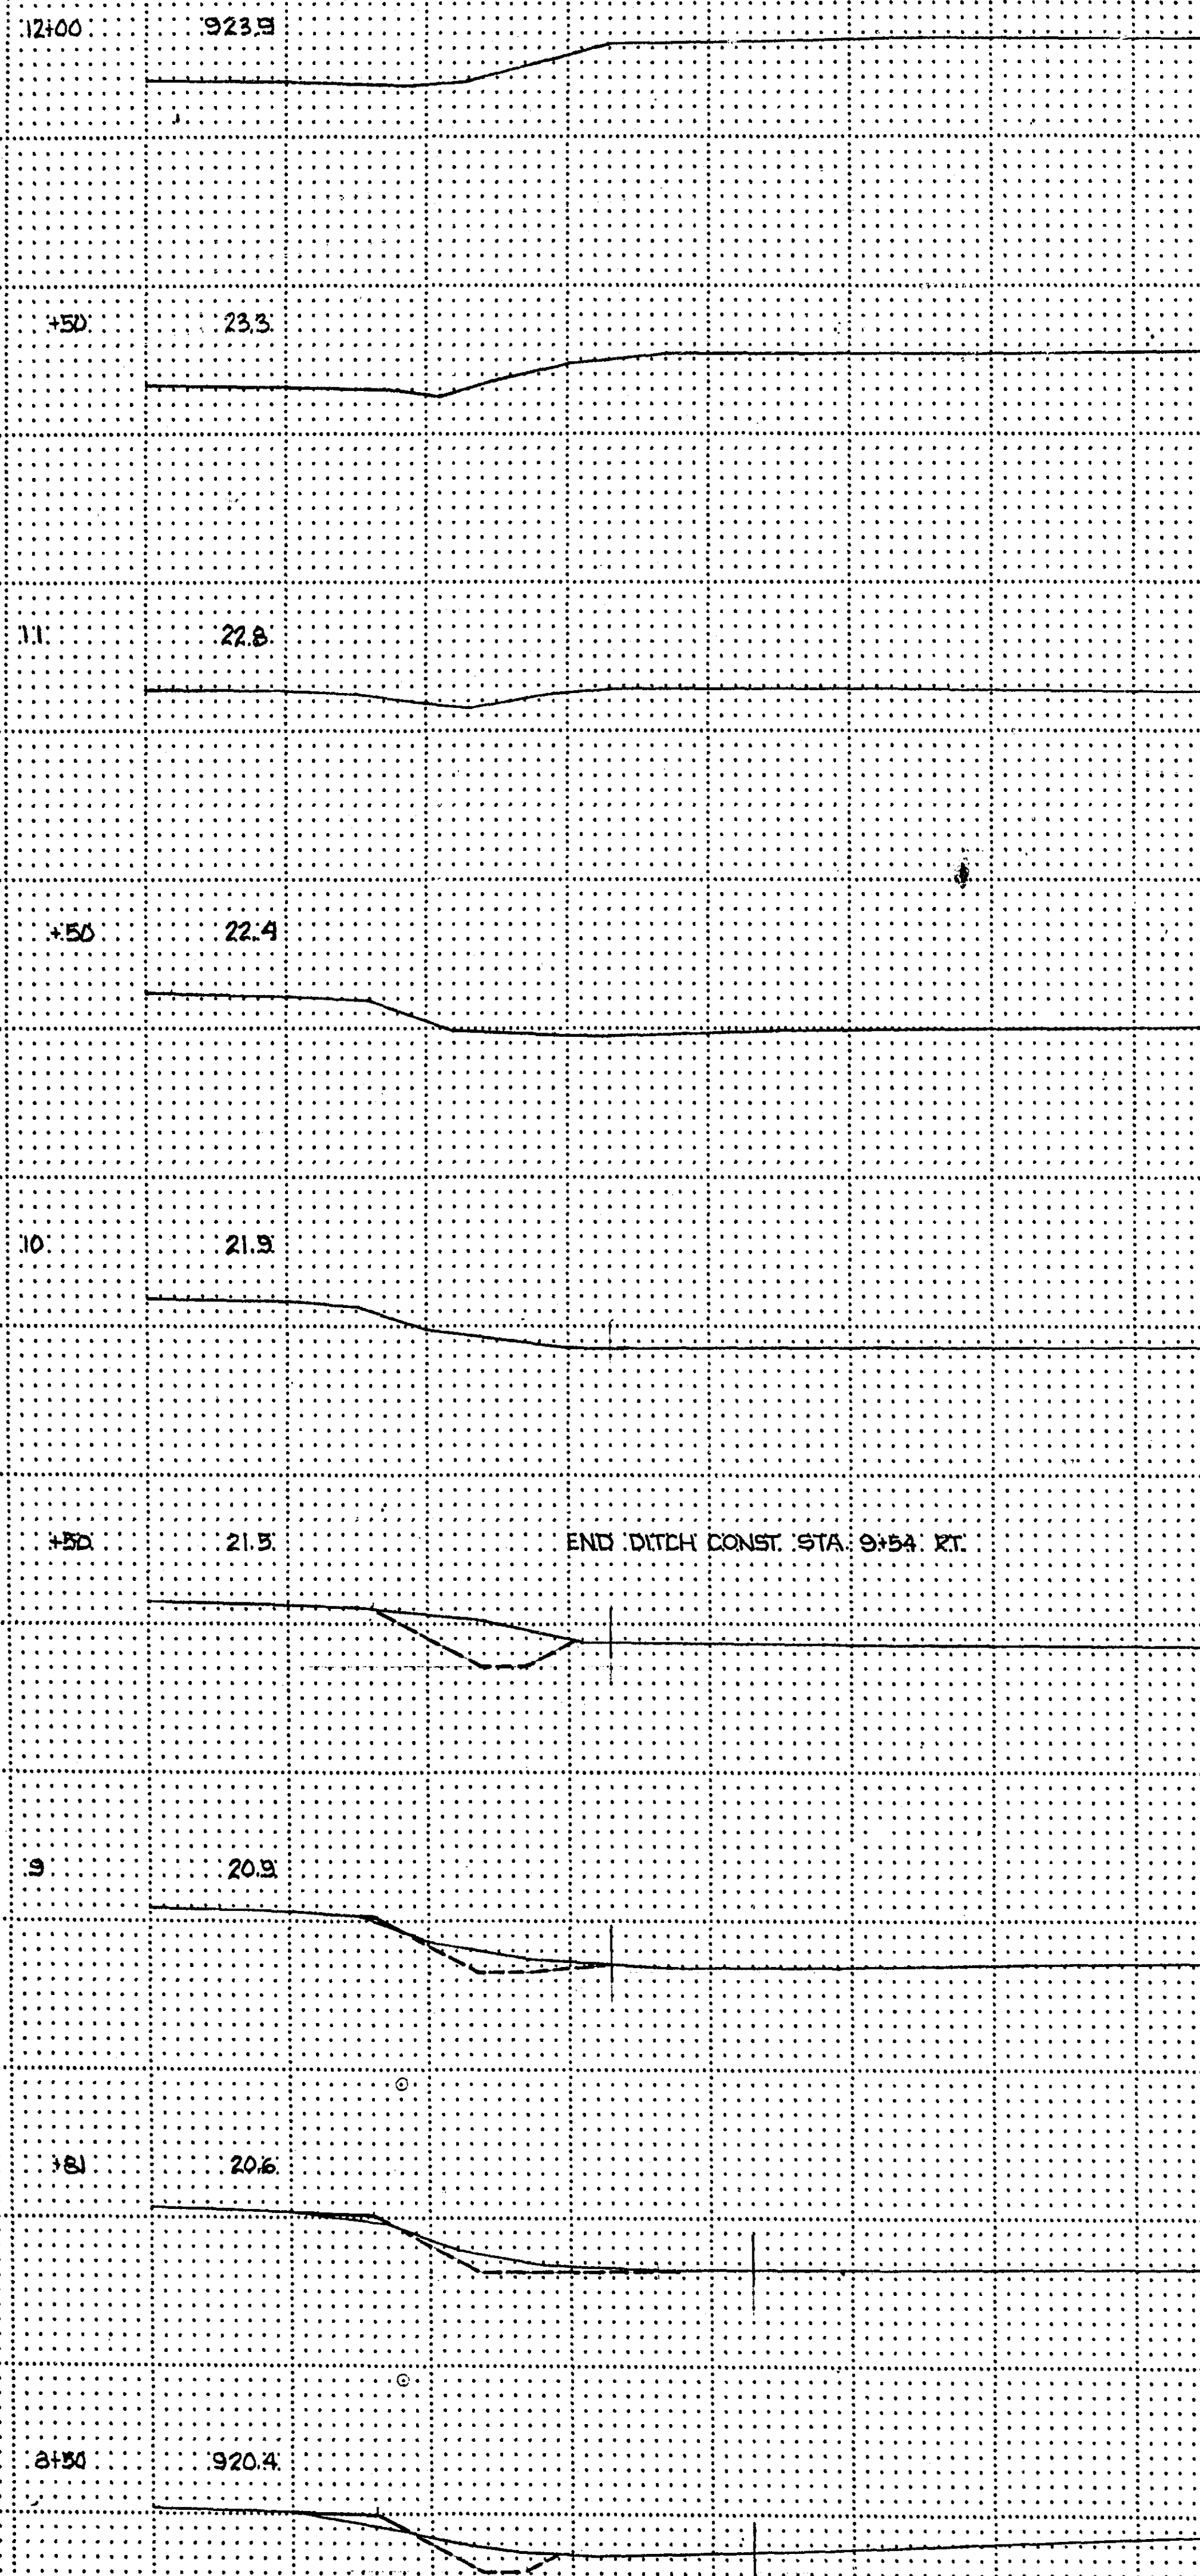


State Proj. No. FAIRVIEW AVE

Sheet No. 3 of 3 Sheets


MICROFILMED
RAMSEY CO. ENGR.

16-114

ROSTARS & No. 101 ST. PAUL, MINNEAPOLIS, MINNESOTA

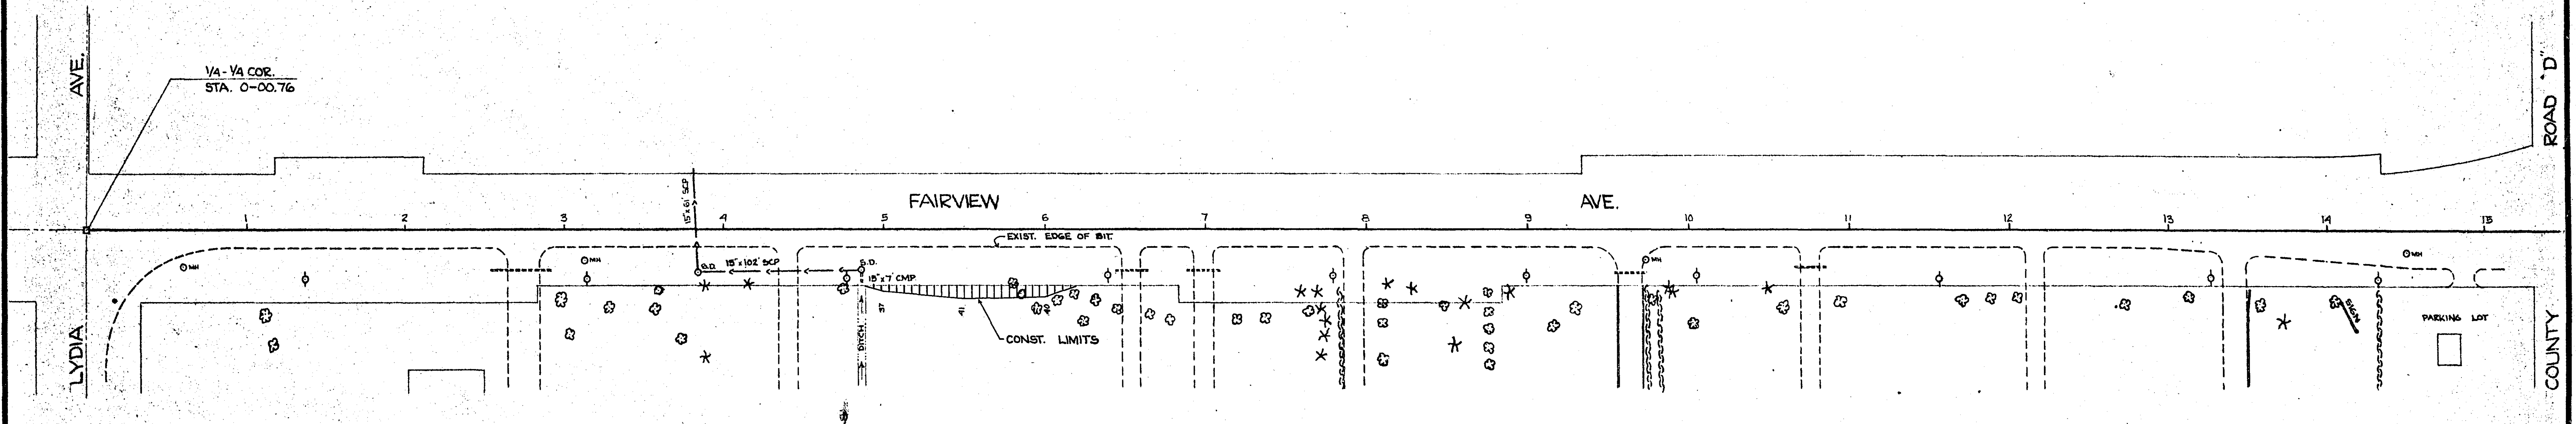

PLAN

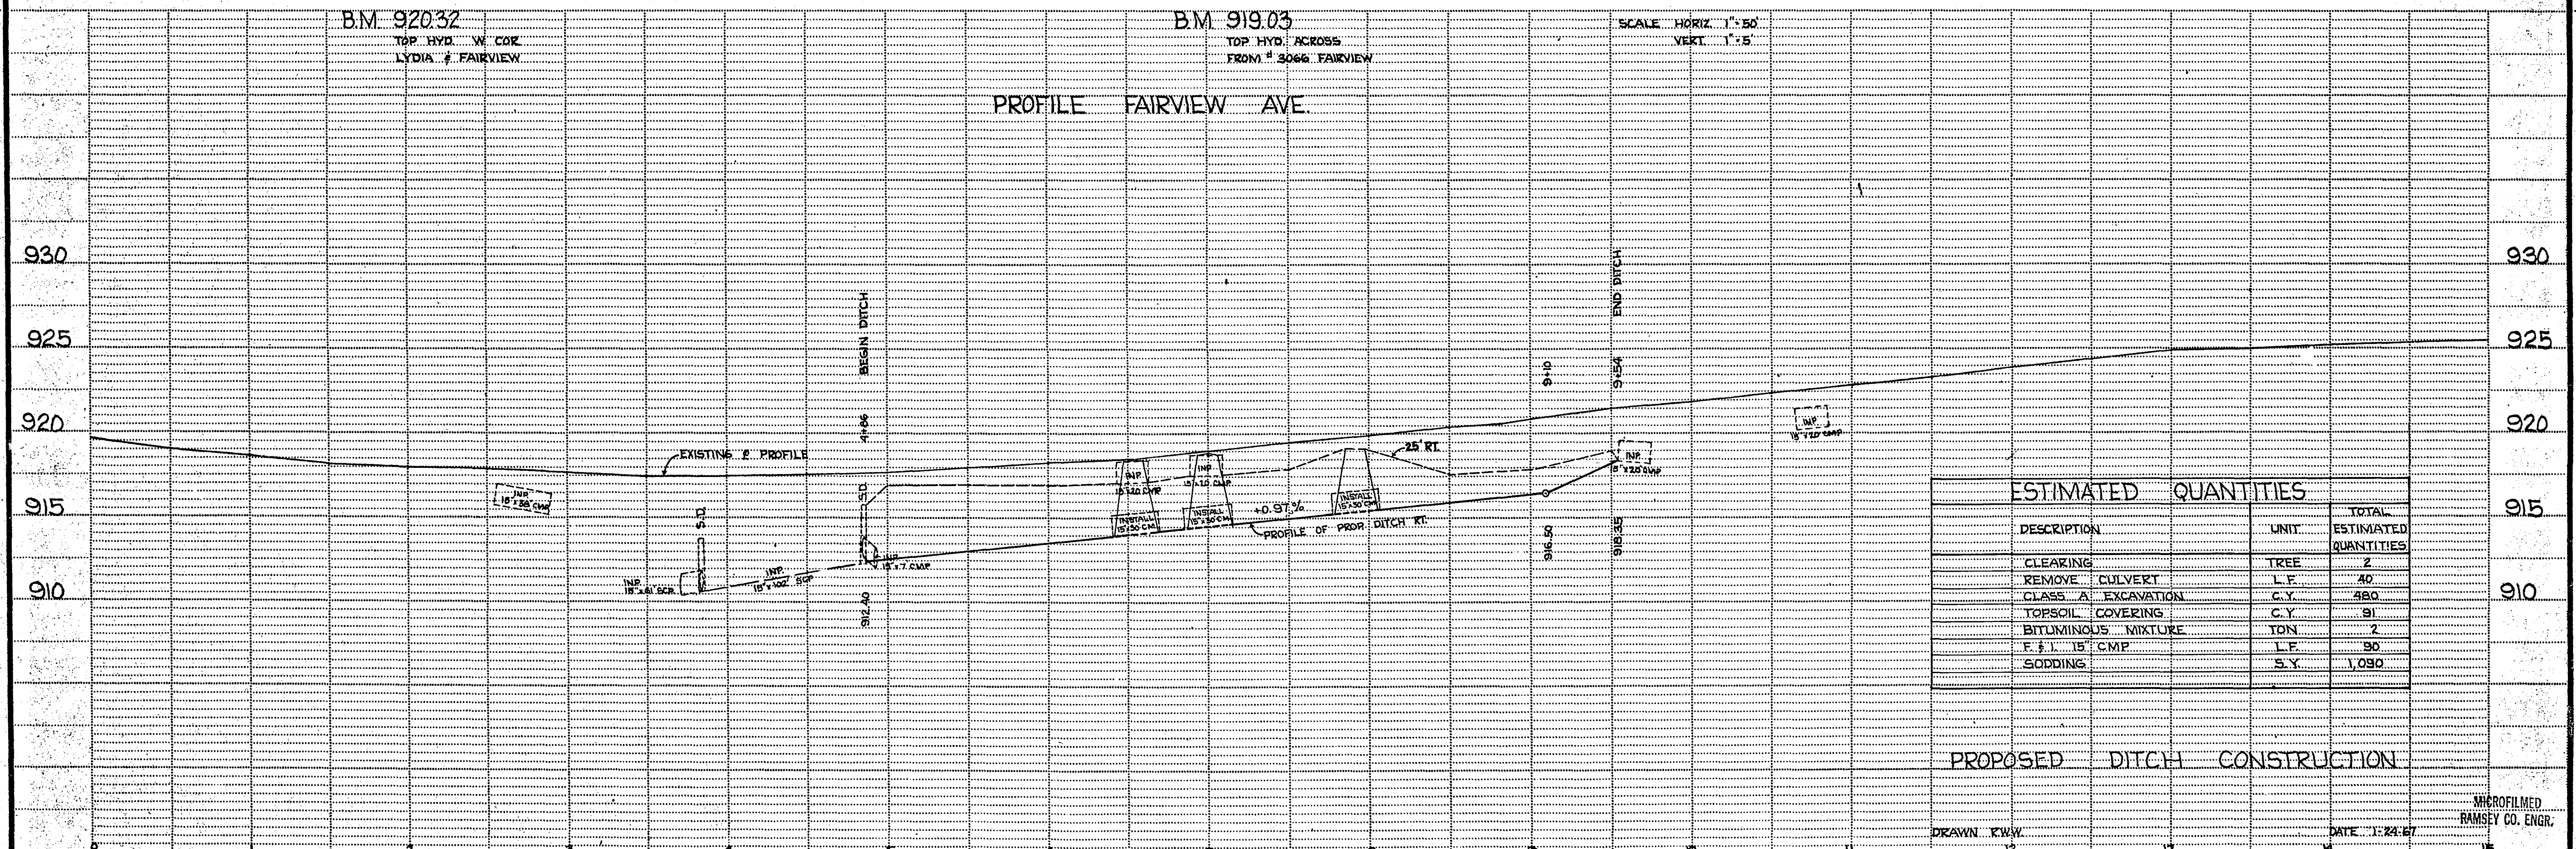

ESTIMATED QUANTITIES

DESCRIPTION	UNIT	TOTAL ESTIMATED QUANTITIES
CLEARING	TREE	2
REMOVE CULVERT	L.F.	40
CLASS A EXCAVATION	C.Y.	480
TOPSOIL COVERING	C.Y.	91
BITUMINOUS MIXTURE	TON	2
F & I 15' CMP	L.F.	90
SODDING	S.Y.	1,090

PROPOSED DITCH CONSTRUCTION

