
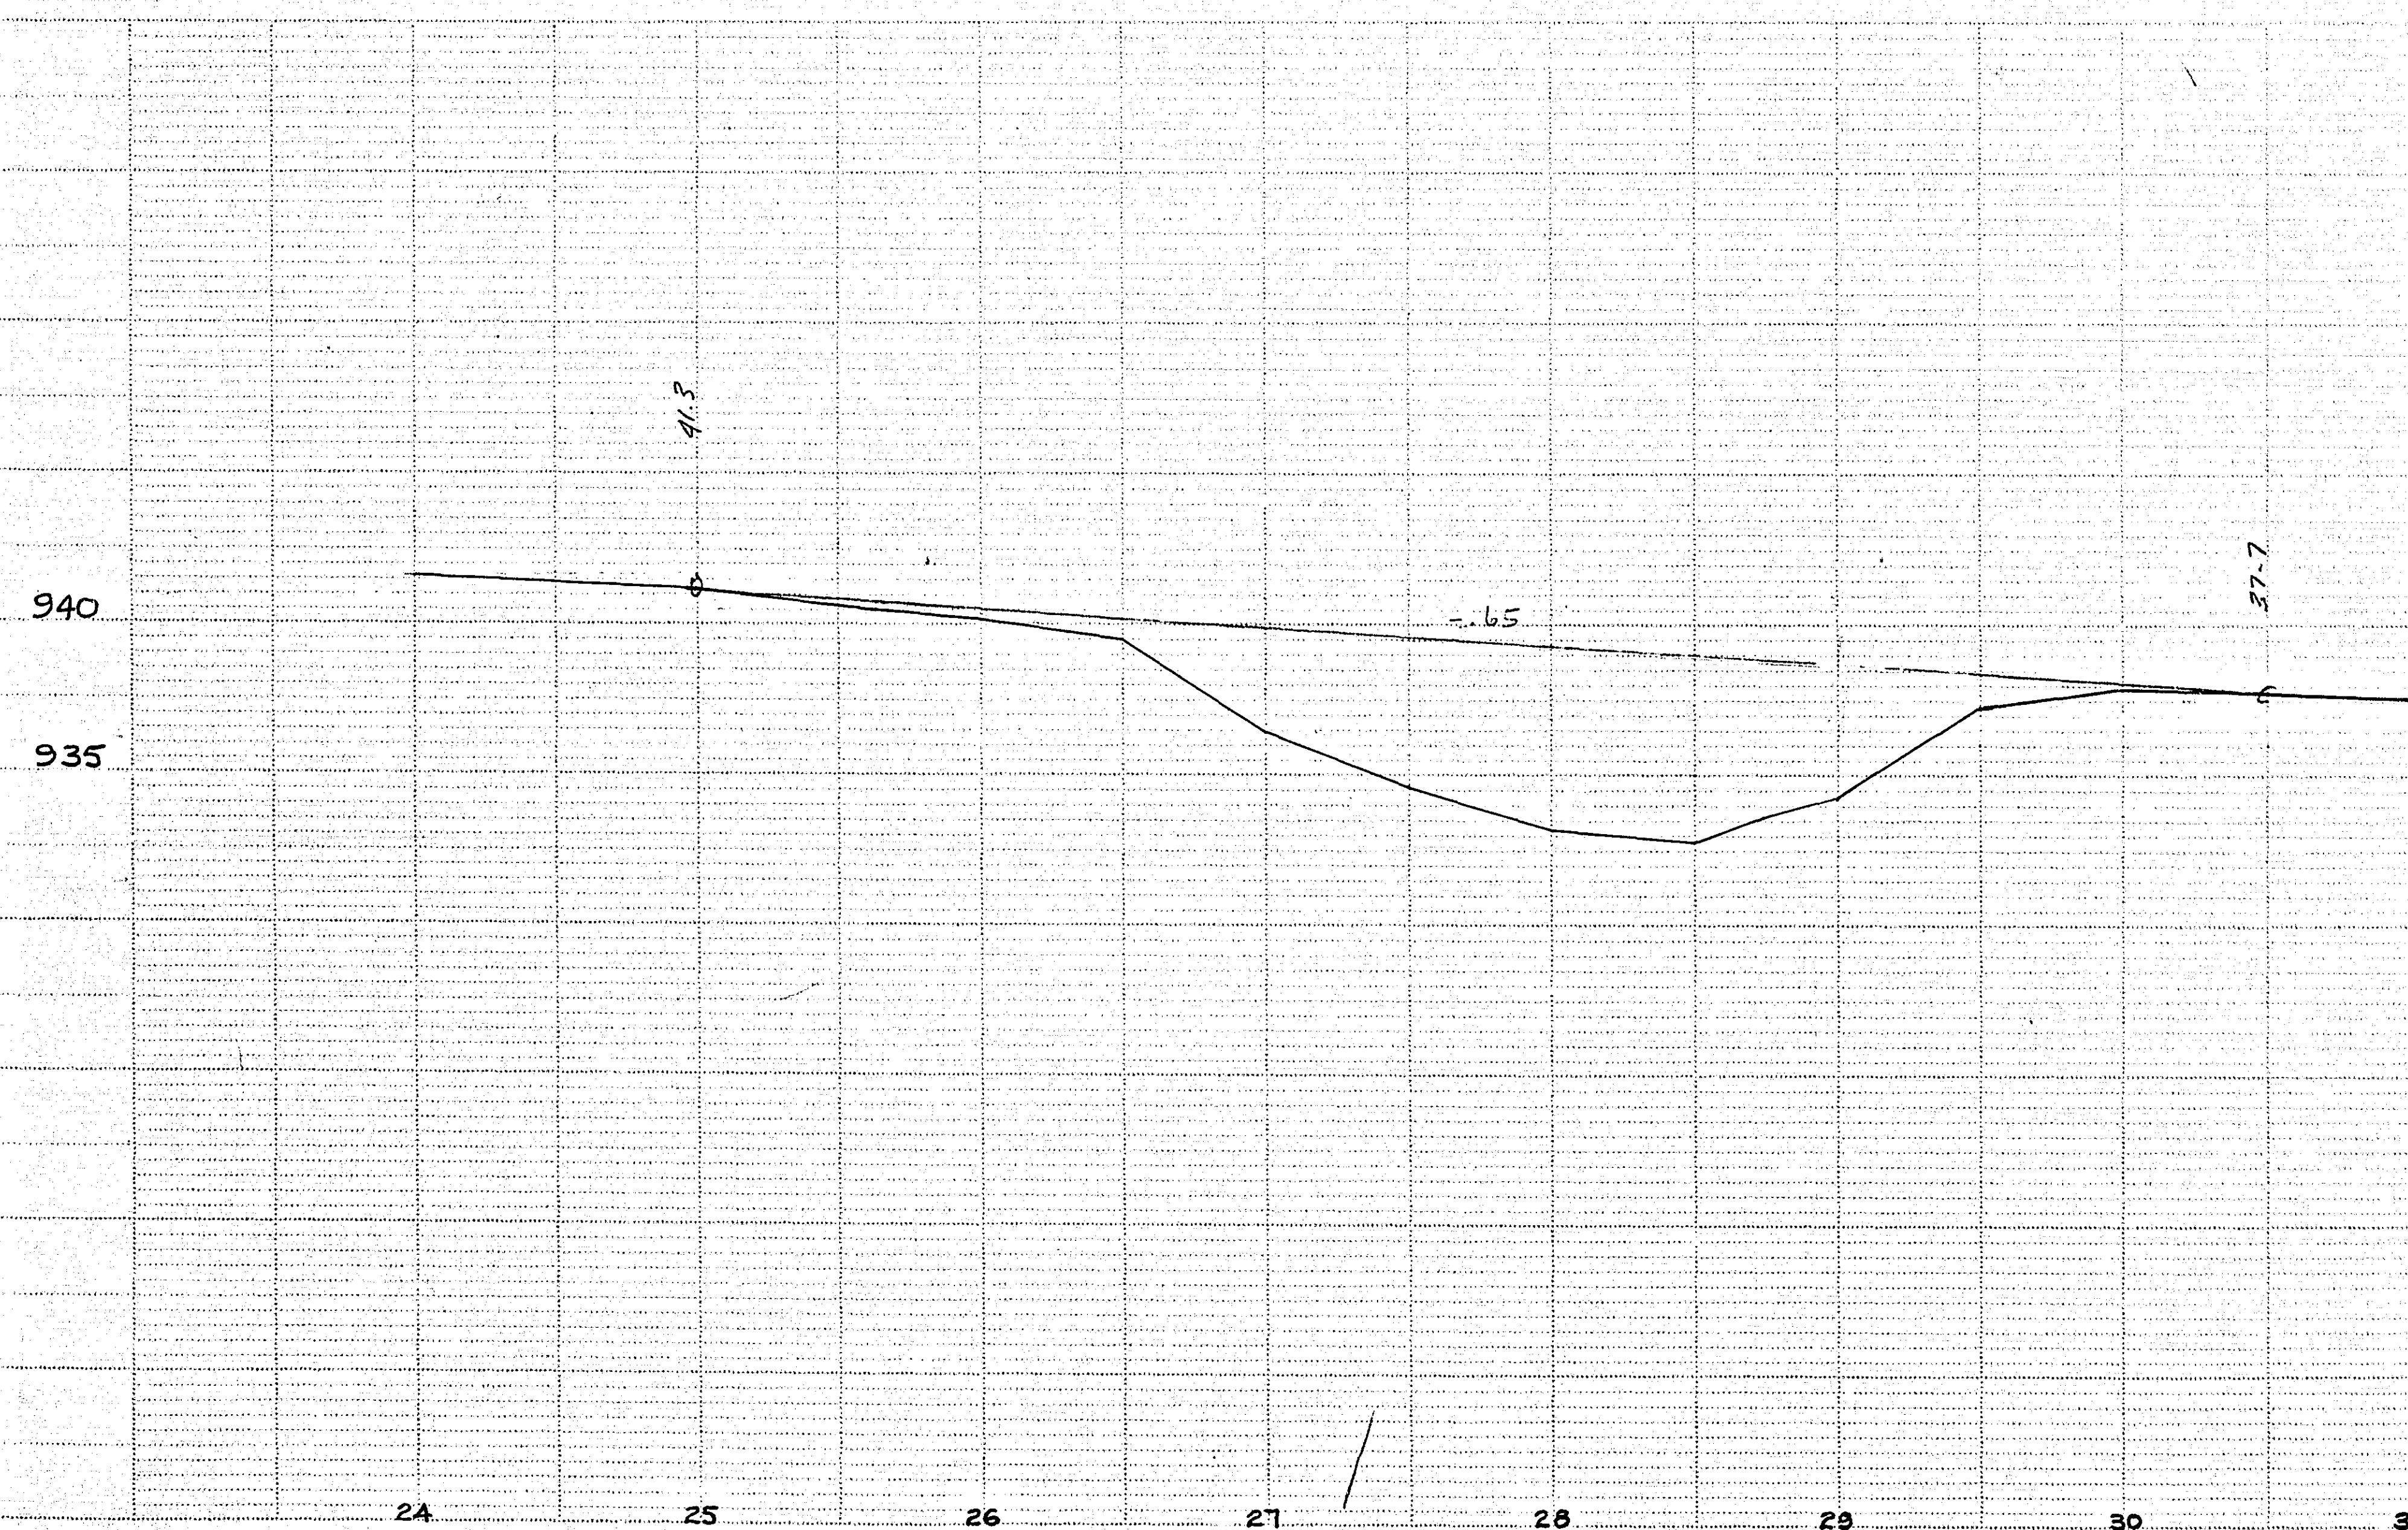
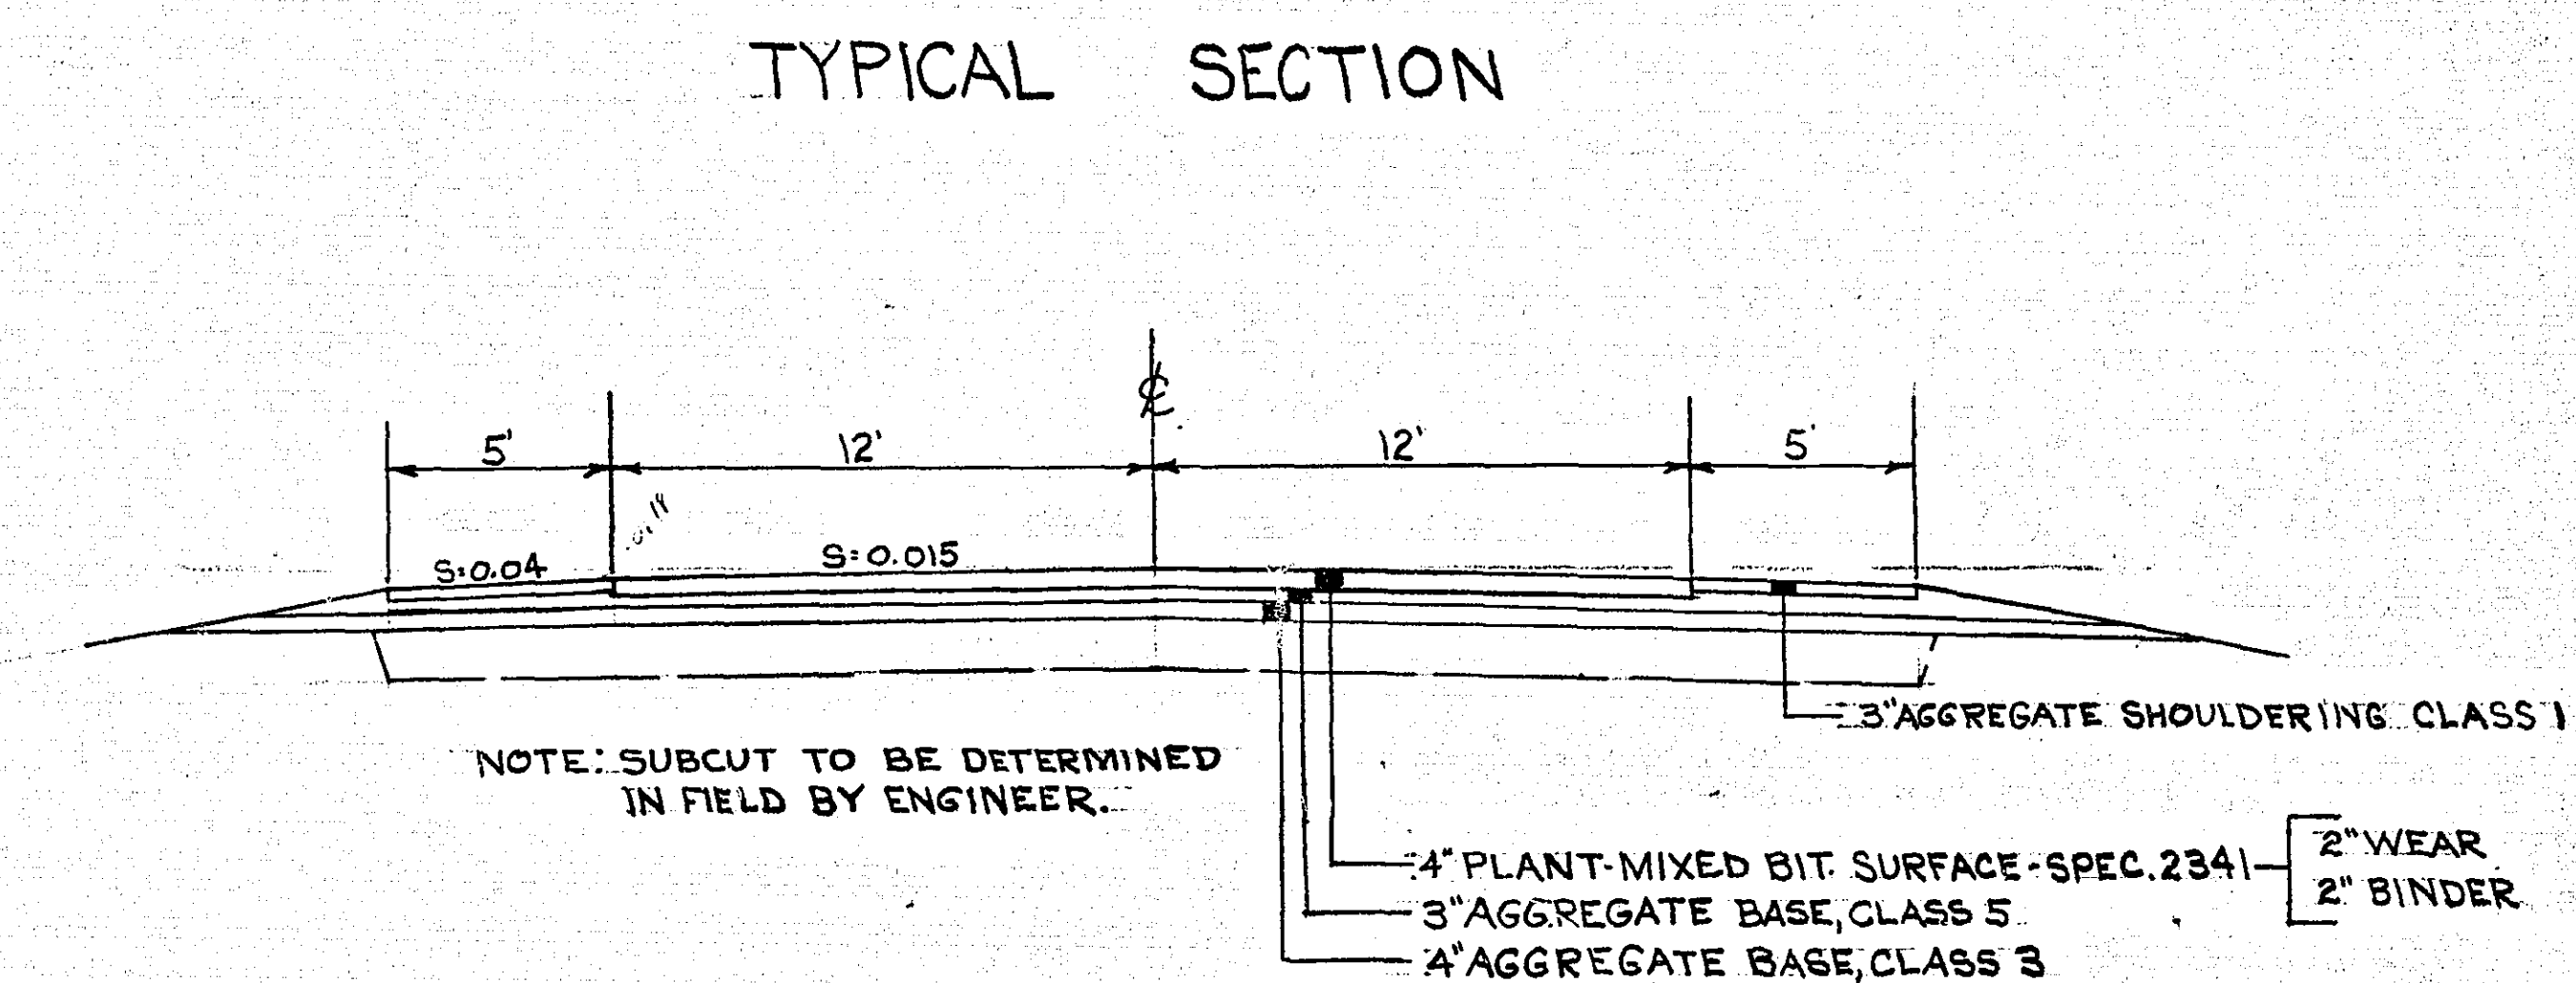


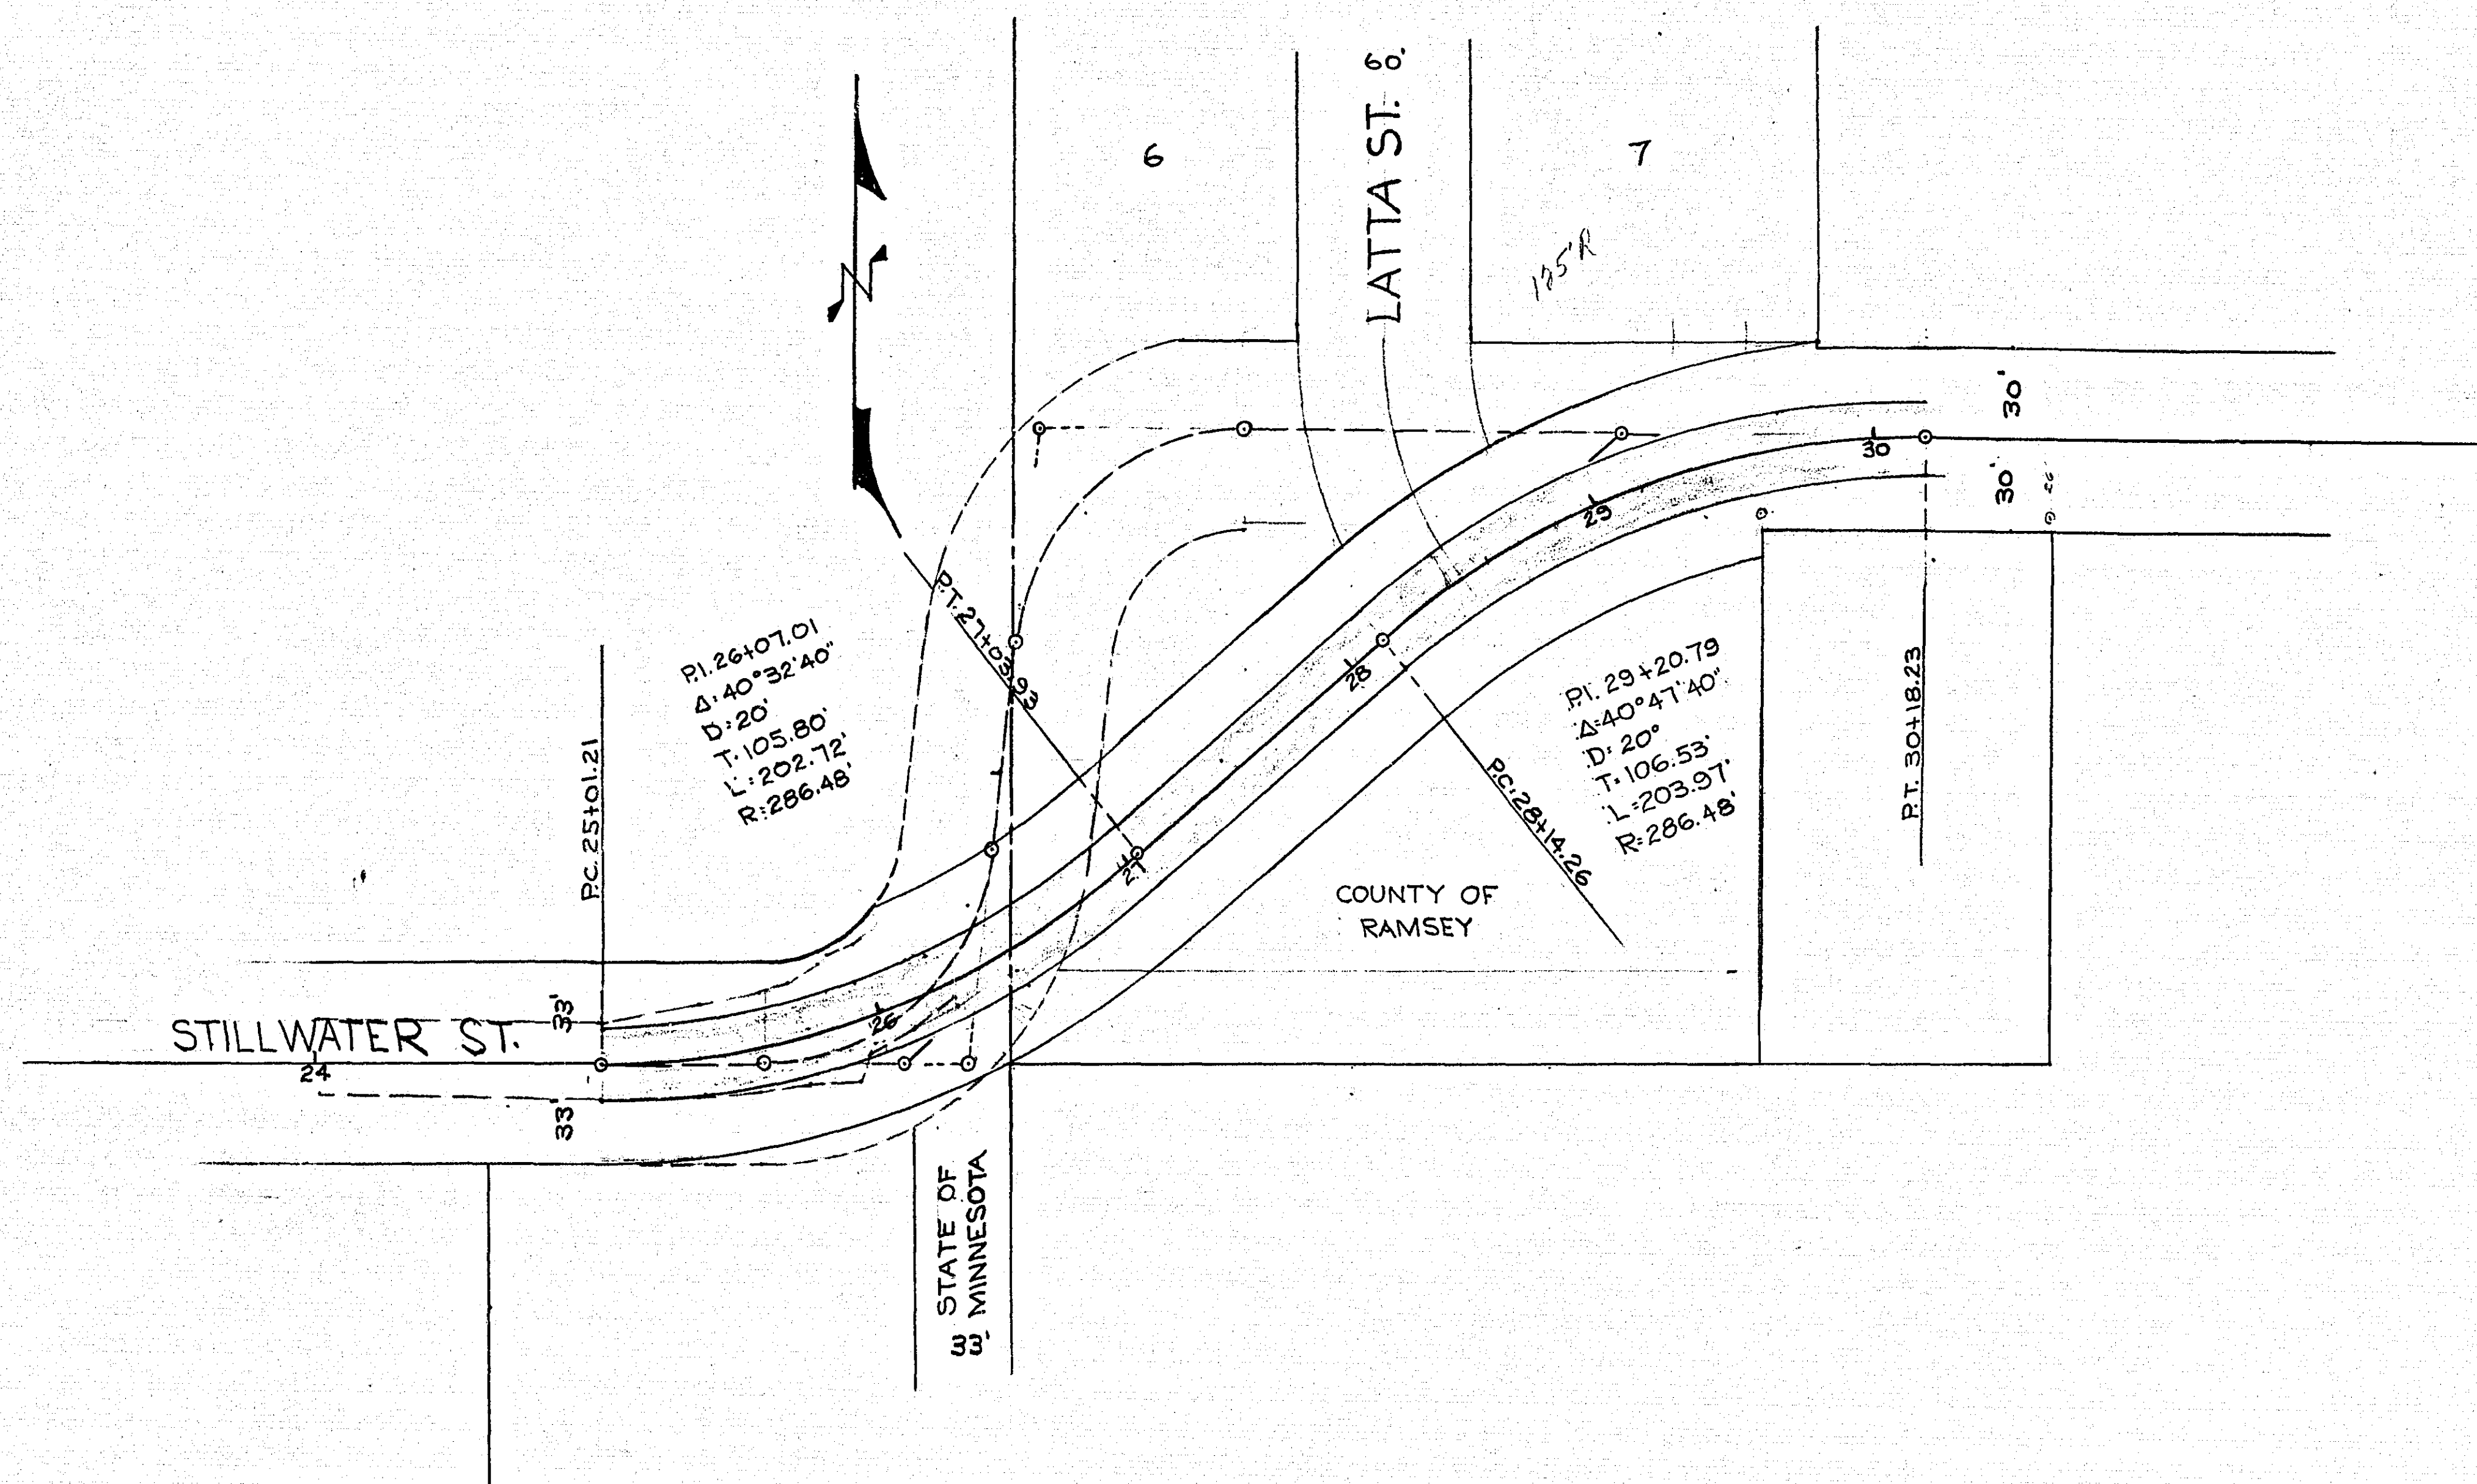

OFFICE OF
RAMSEY COUNTY ENGINEER
STILLWATER ST.

MICROFILMED
RAMSEY CO. ENGR.