


Fed. Proj. No.

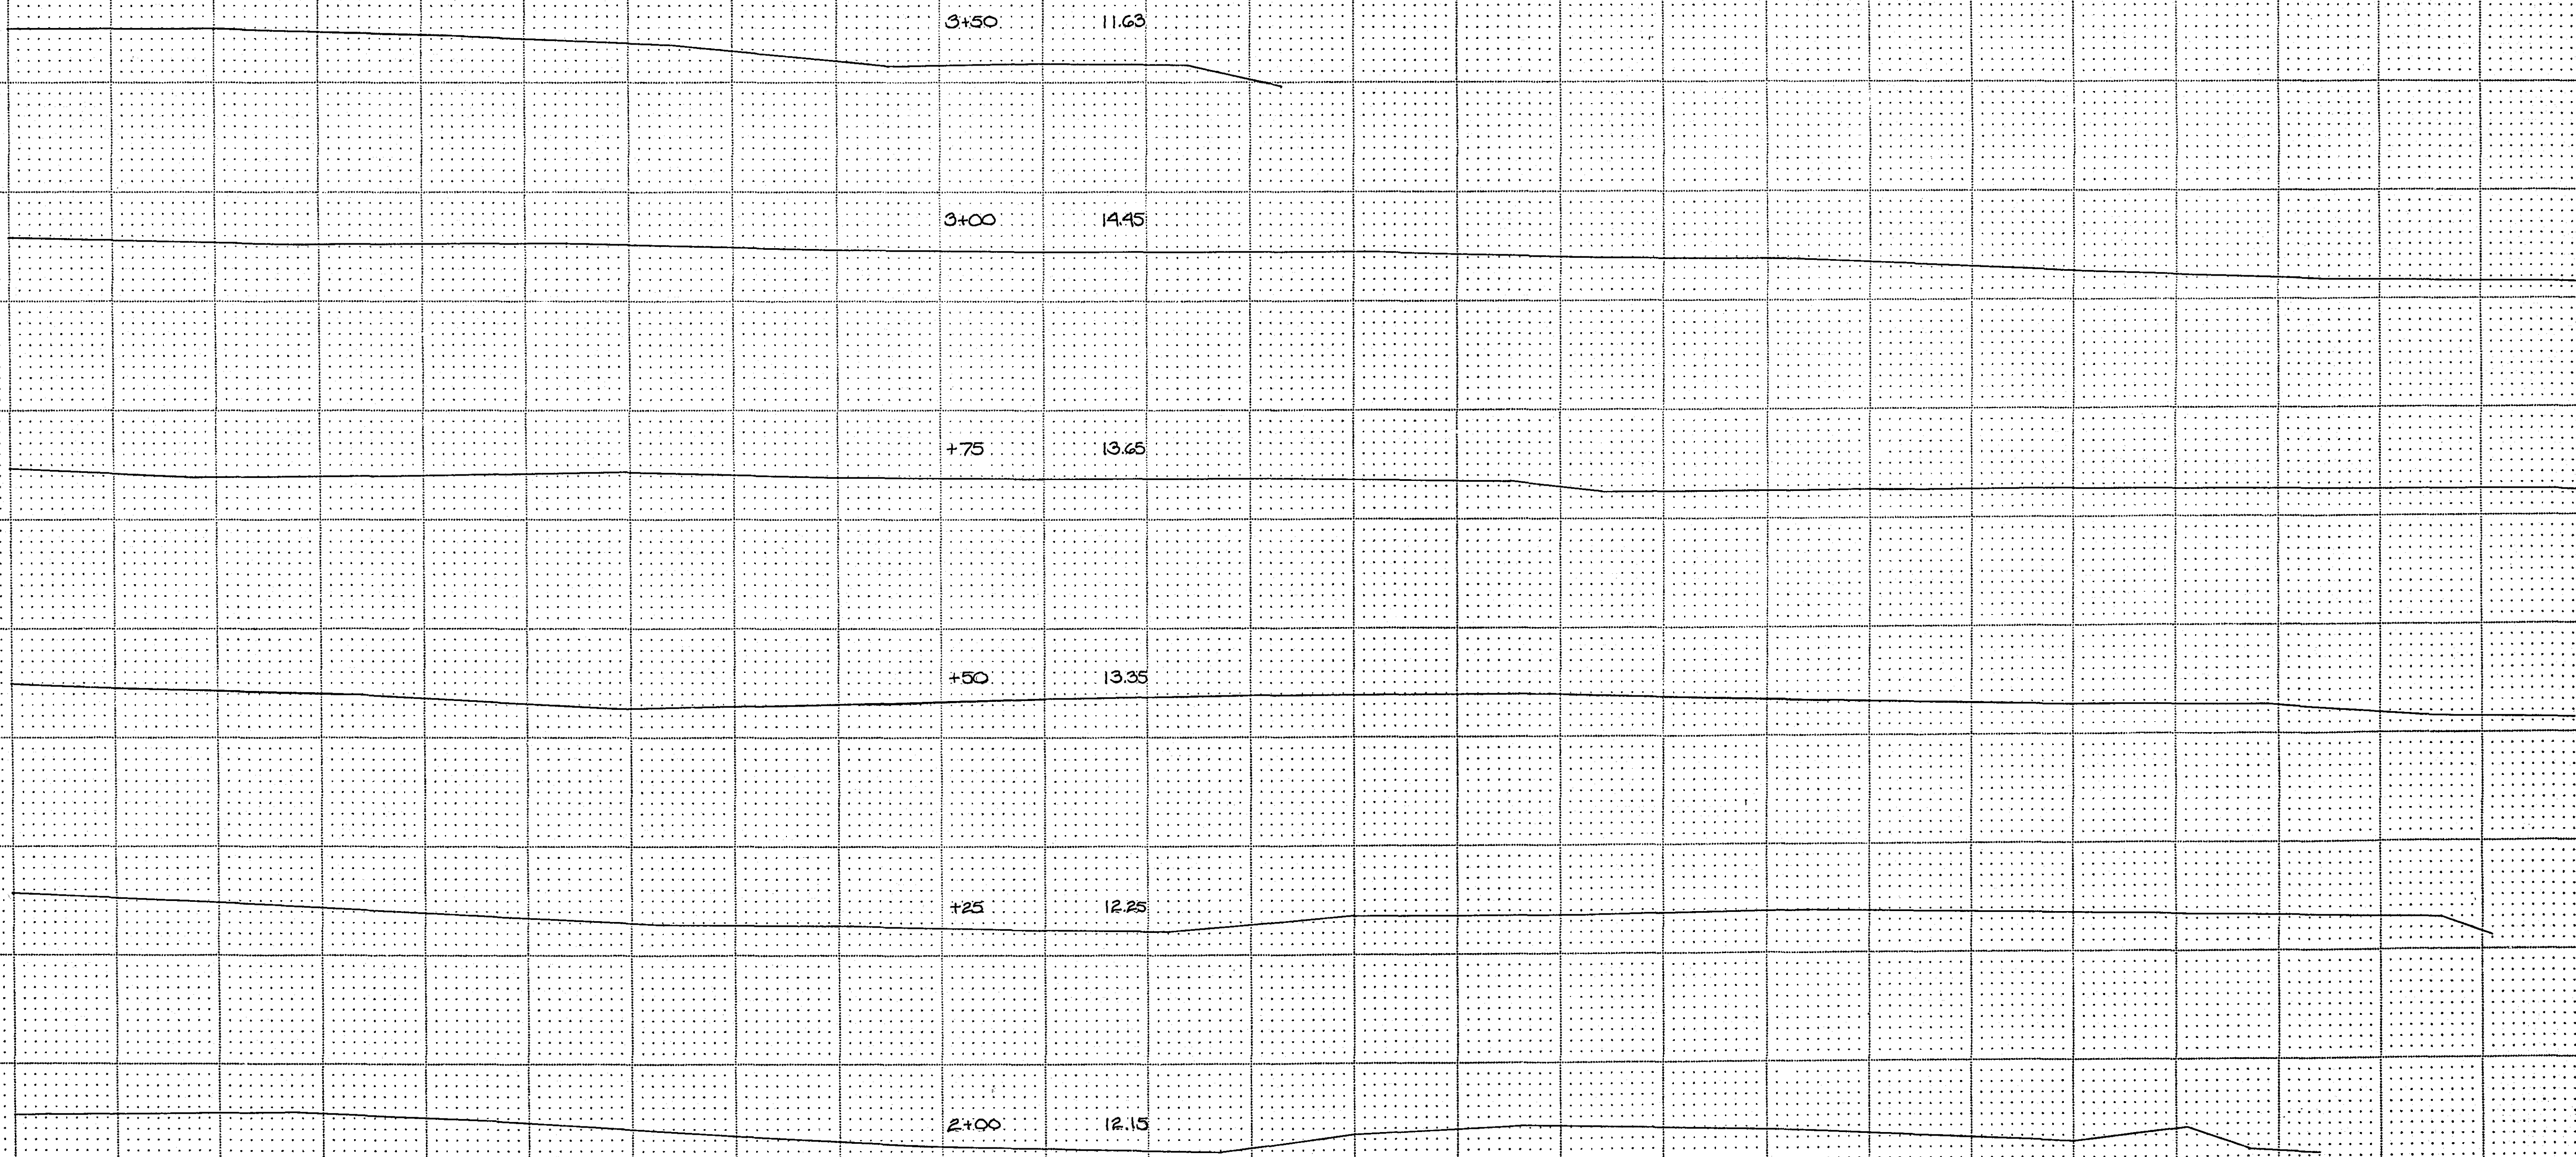

MICROFILMED
RAMSEY CO. ENGR.

State Proj. No. Bull Eagle Rk

Sheet No. of Sheets

16-143

FUNCTIONAL CROSS SECTION - OPEN DOTTED
H. A. ROGERS CO. - MINNEAPOLIS - ST. PAUL

Fed. Proj. No.

+75 12.65

+50 13.5

+25 12.3

+00 12.2

0+75 12.2

0+50 12.8

0+30 12.7

0+23 14.8

0+13 15.2


0+00 94.5

State Proj. No. Bald Eagle Park

Sheet No. of Sheets

MICROFILMED
RAMSEY CO. ENGR.

16-143

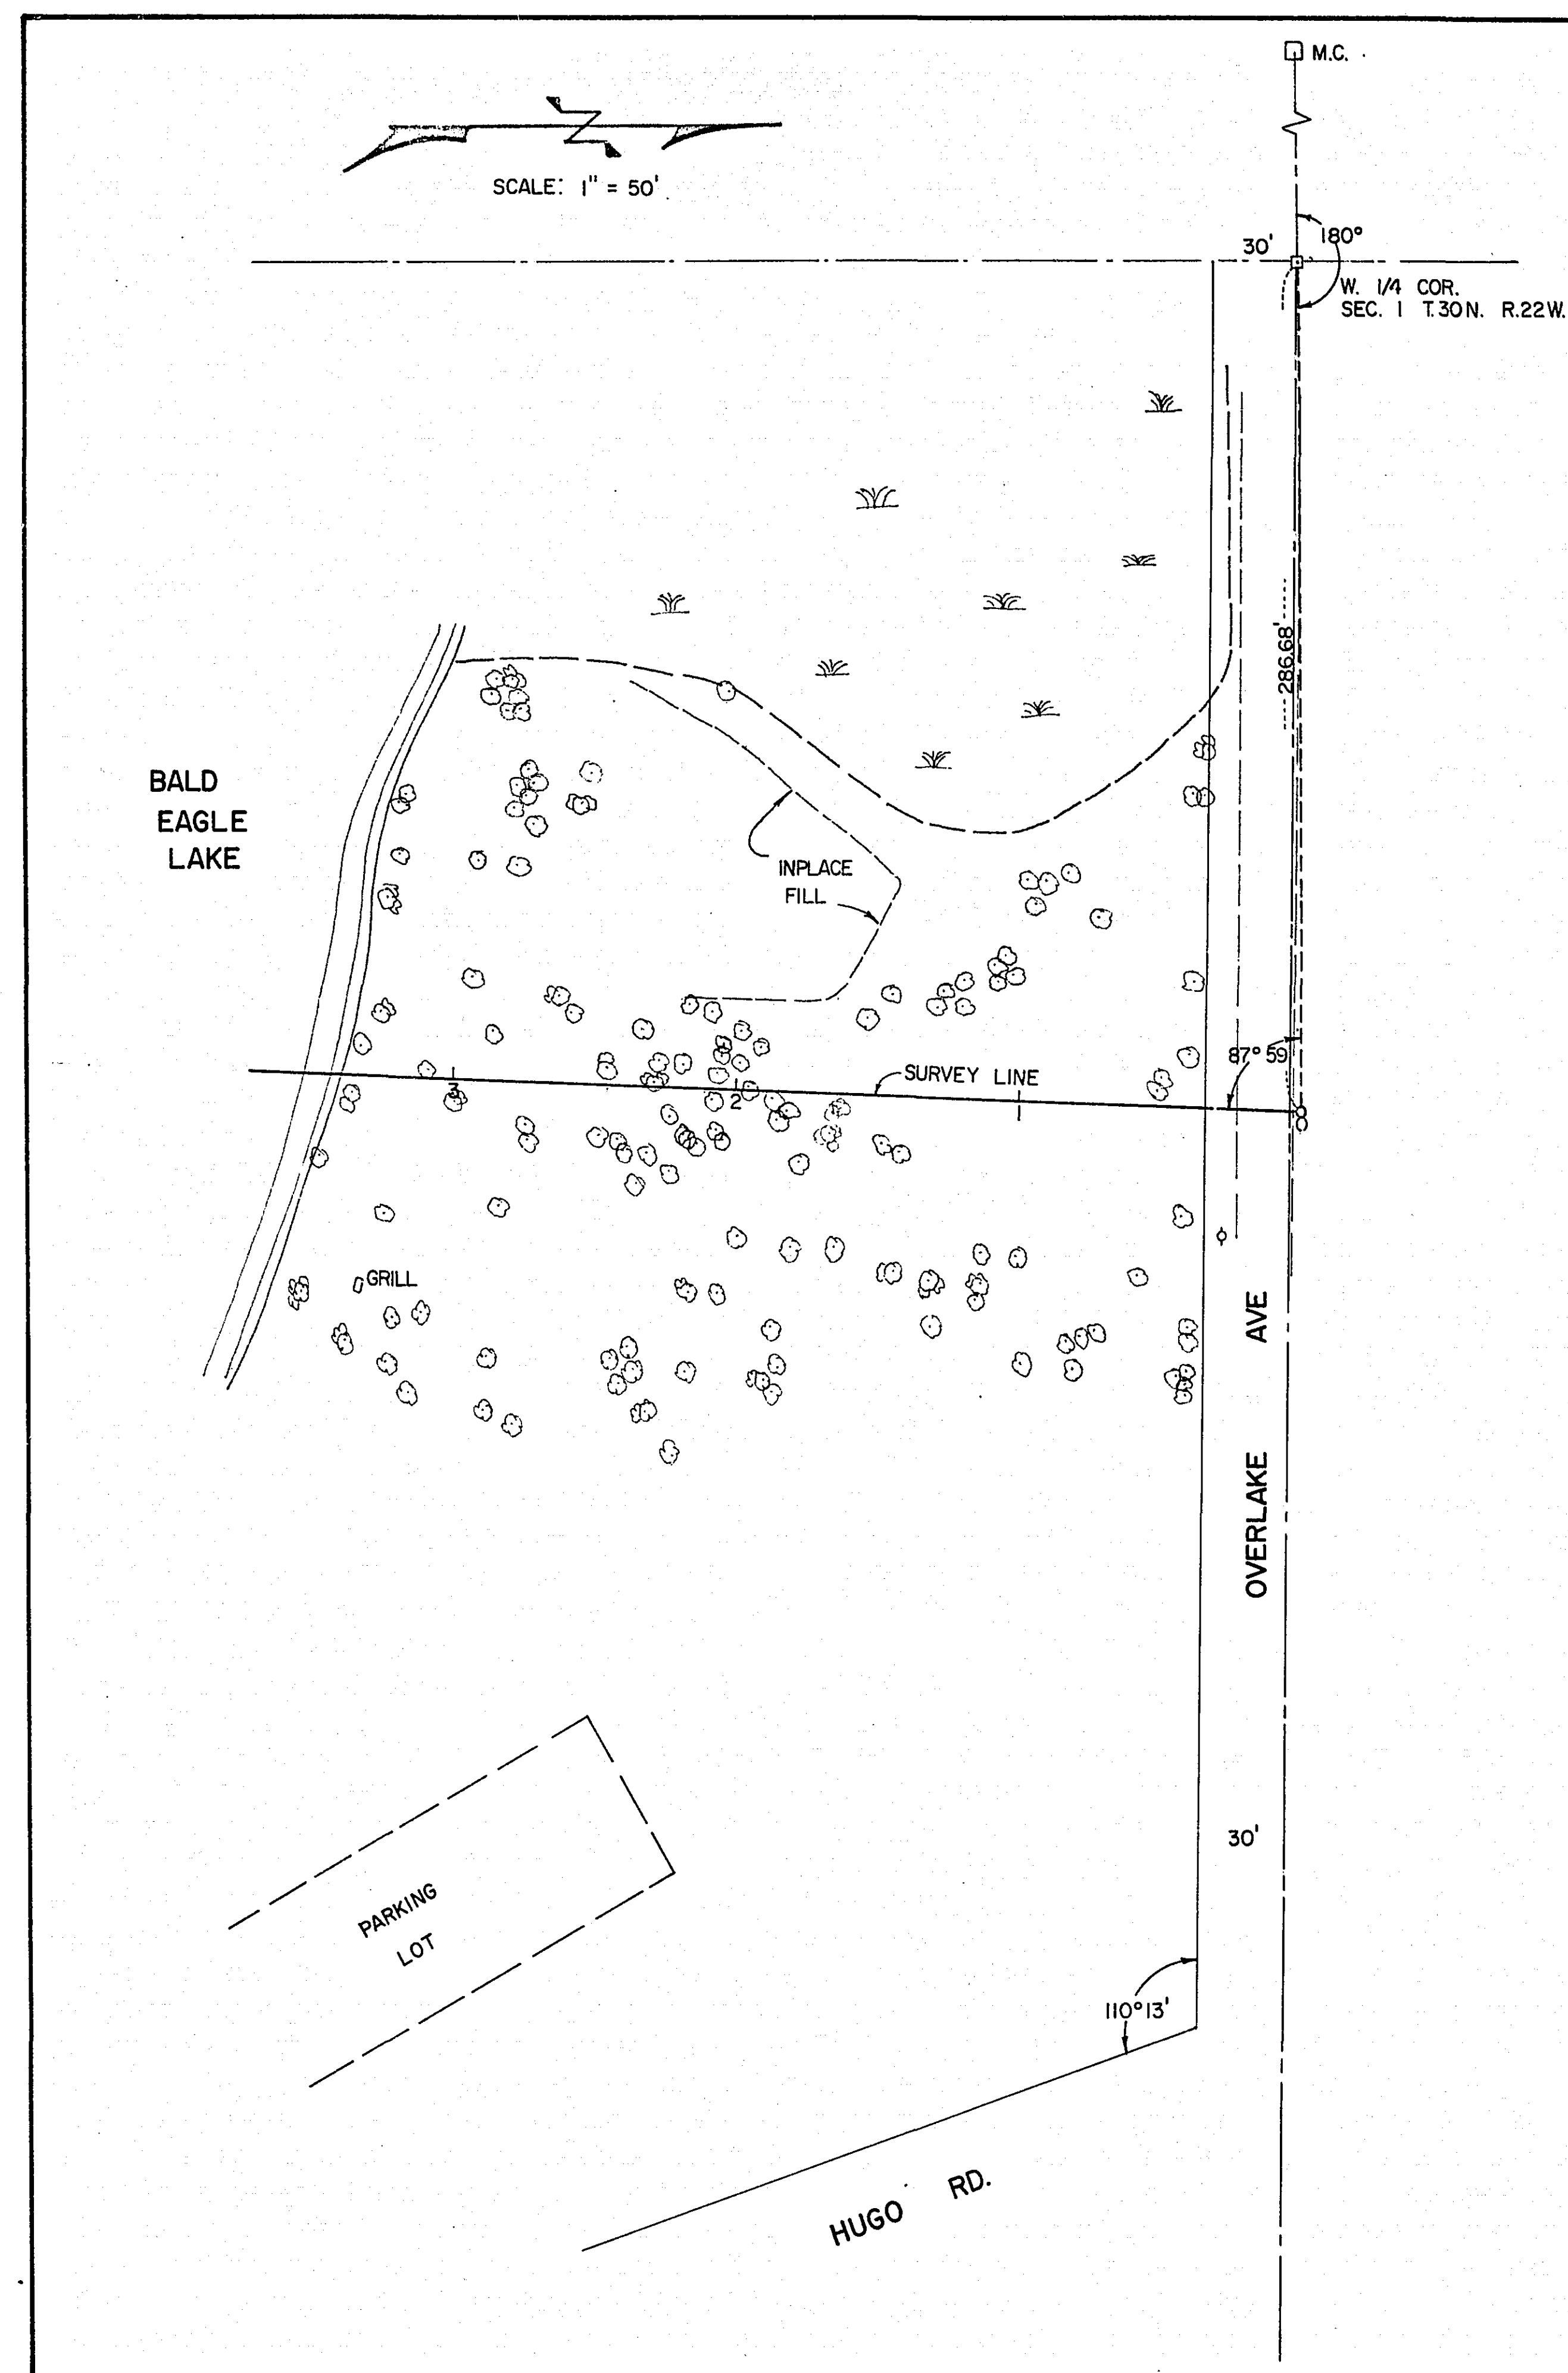

OFFICE OF
RAMSEY COUNTY ENGINEER
PROPOSED BOAT RAMP &
PARKING LOT
FOR
BALD EAGLE PARK

DATE: 9-22-71

MICROFILMED
RAMSEY CO. ENGR.

SHEET NO. 1 OF 3 SHEETS

16-143