

GOING WEST

+83

73.0

+65

73.3

+50

73.2

+25

73.3

2+00

73.2

+75

72.5

+50

72.3

1+00

71.1



NORTH

0+00 = EAST PROPERTY LINE

Base Line 150' N. of N. Line of Minnehaha Ave.

MICROFILMED
RAMSEY CO. ENGR.
16-147

FUNCTIONAL CROSS SECTION - OPEN DOTTED
H. A. ROGERS CO., MINNEAPOLIS, ST. PAUL

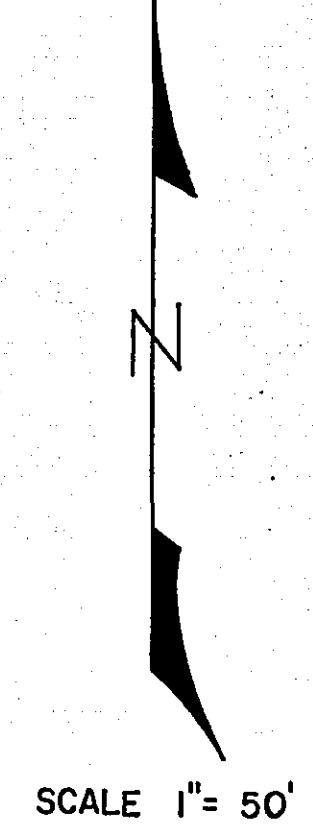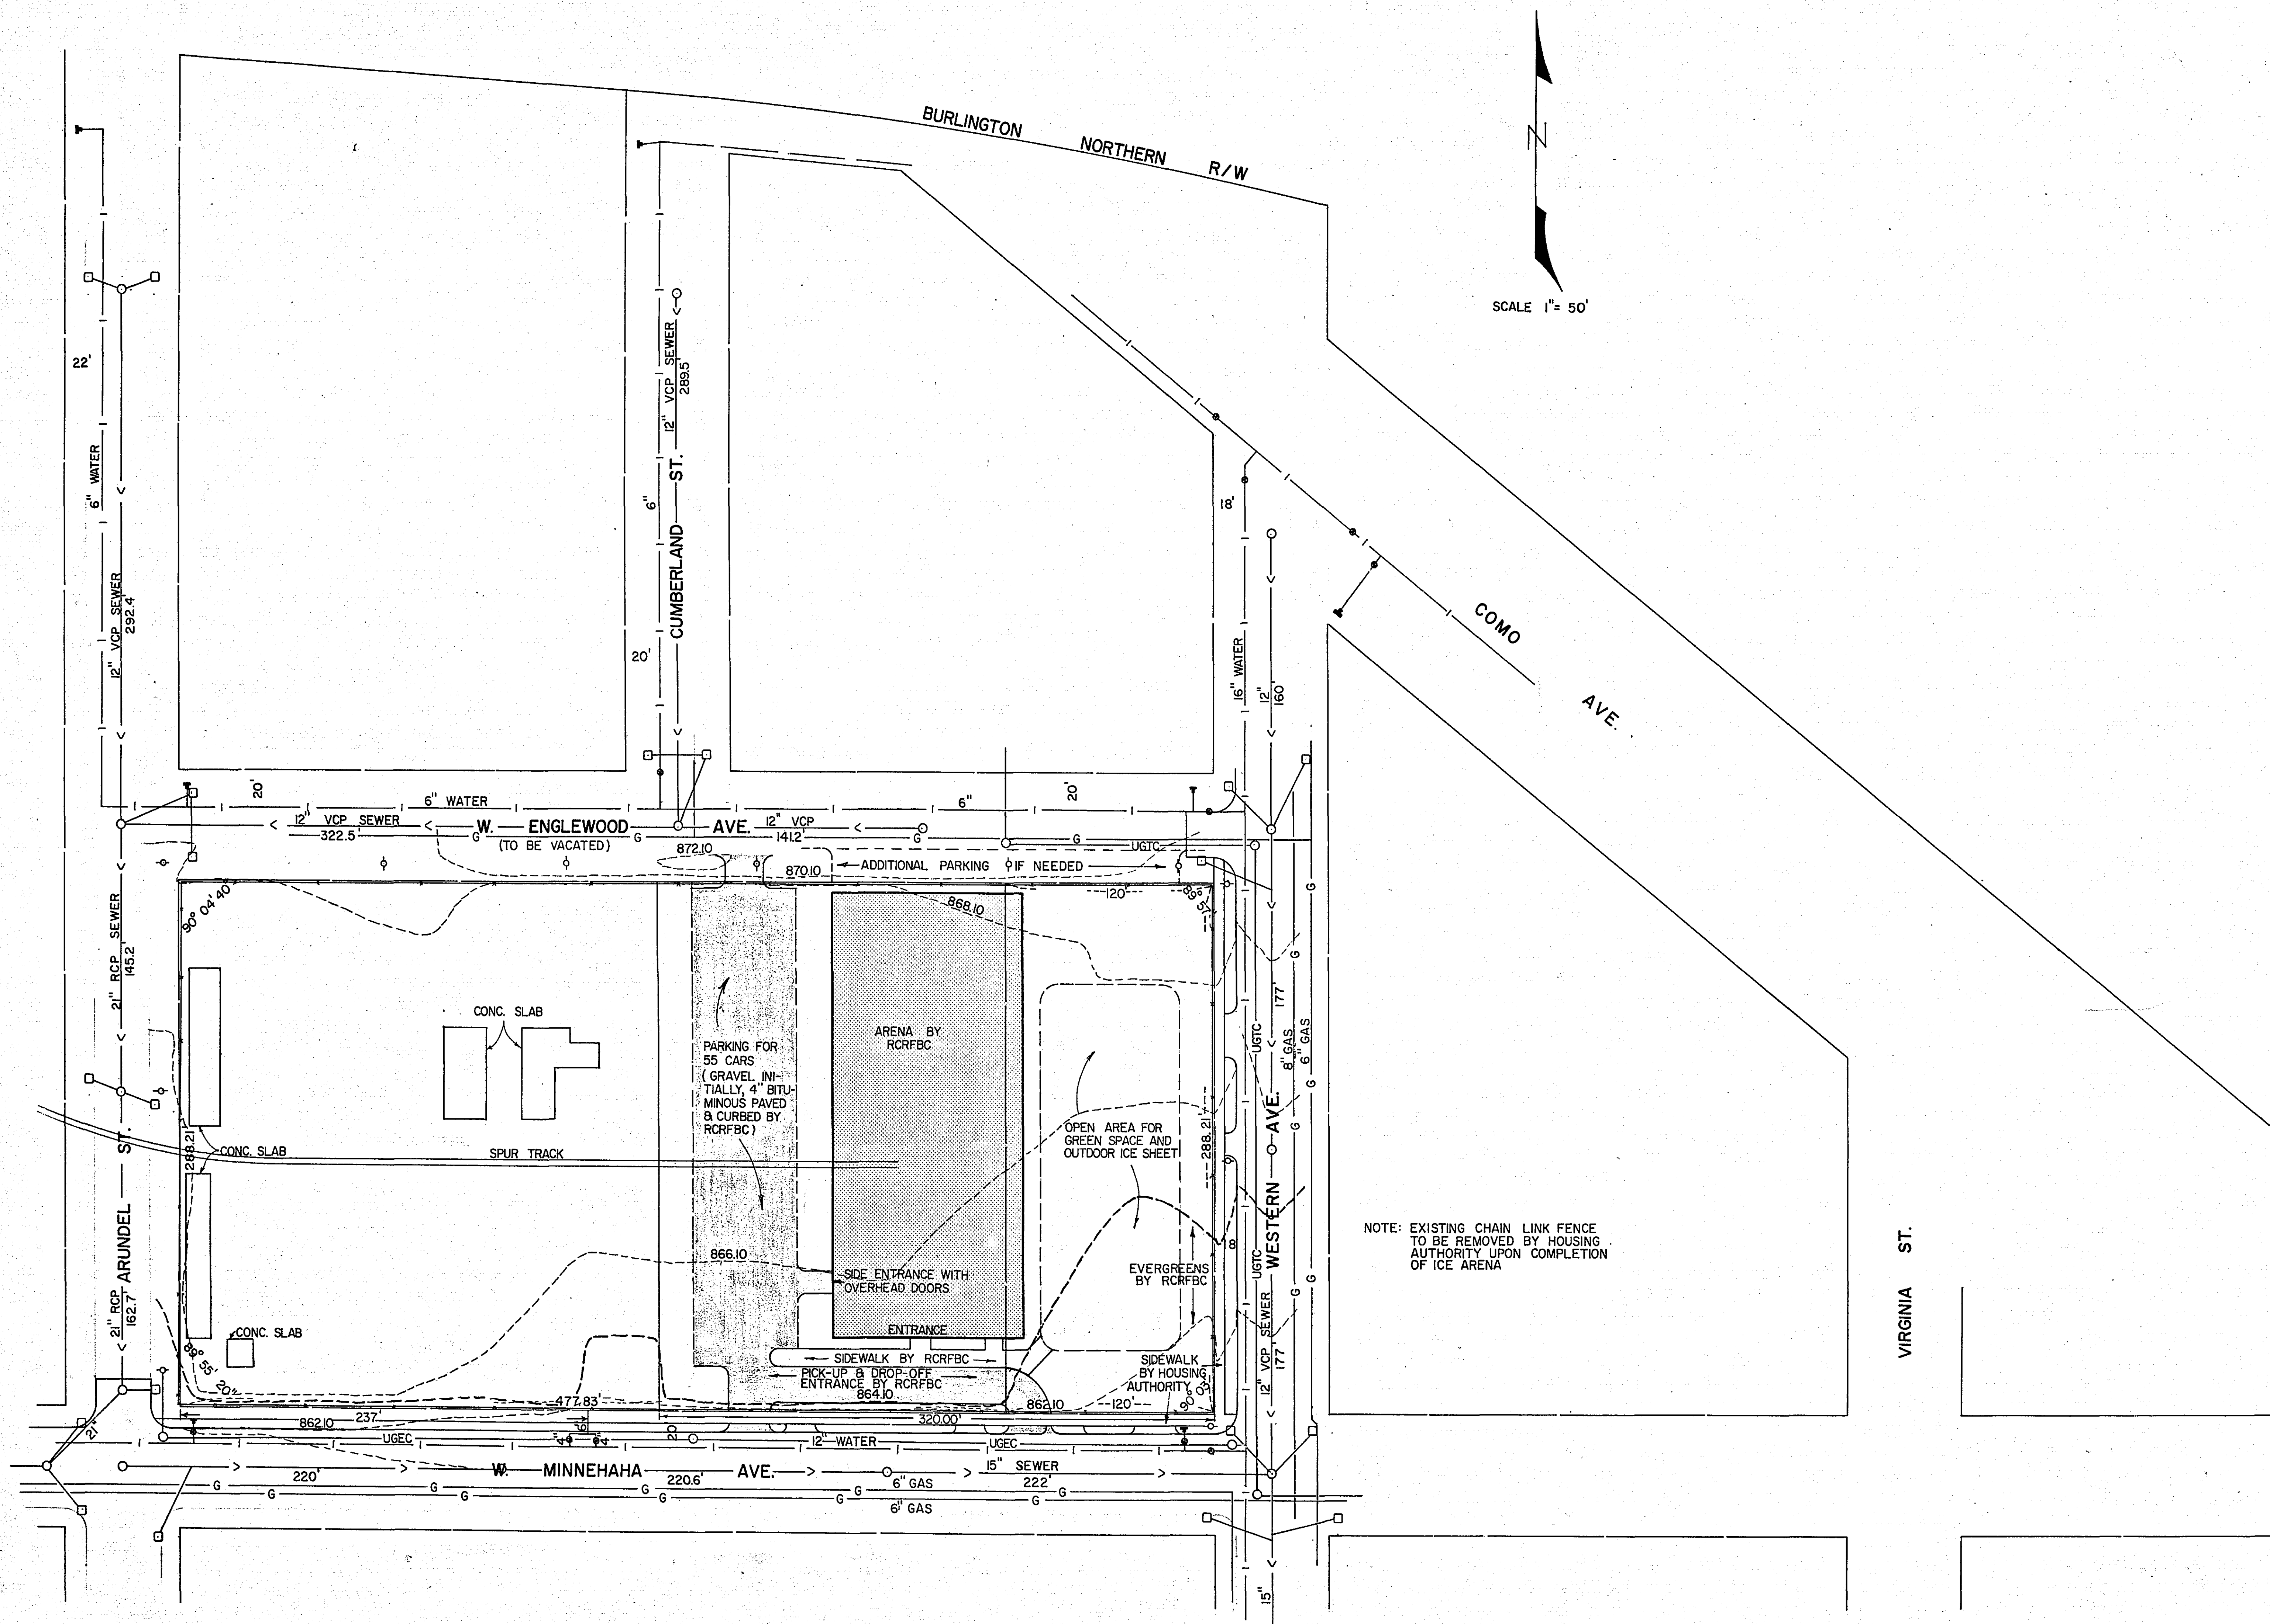

RAMSEY COUNTY ENGINEERS DEPT.		
MICROFILMED RAMSEY CO. ENGR.		
16-147		