

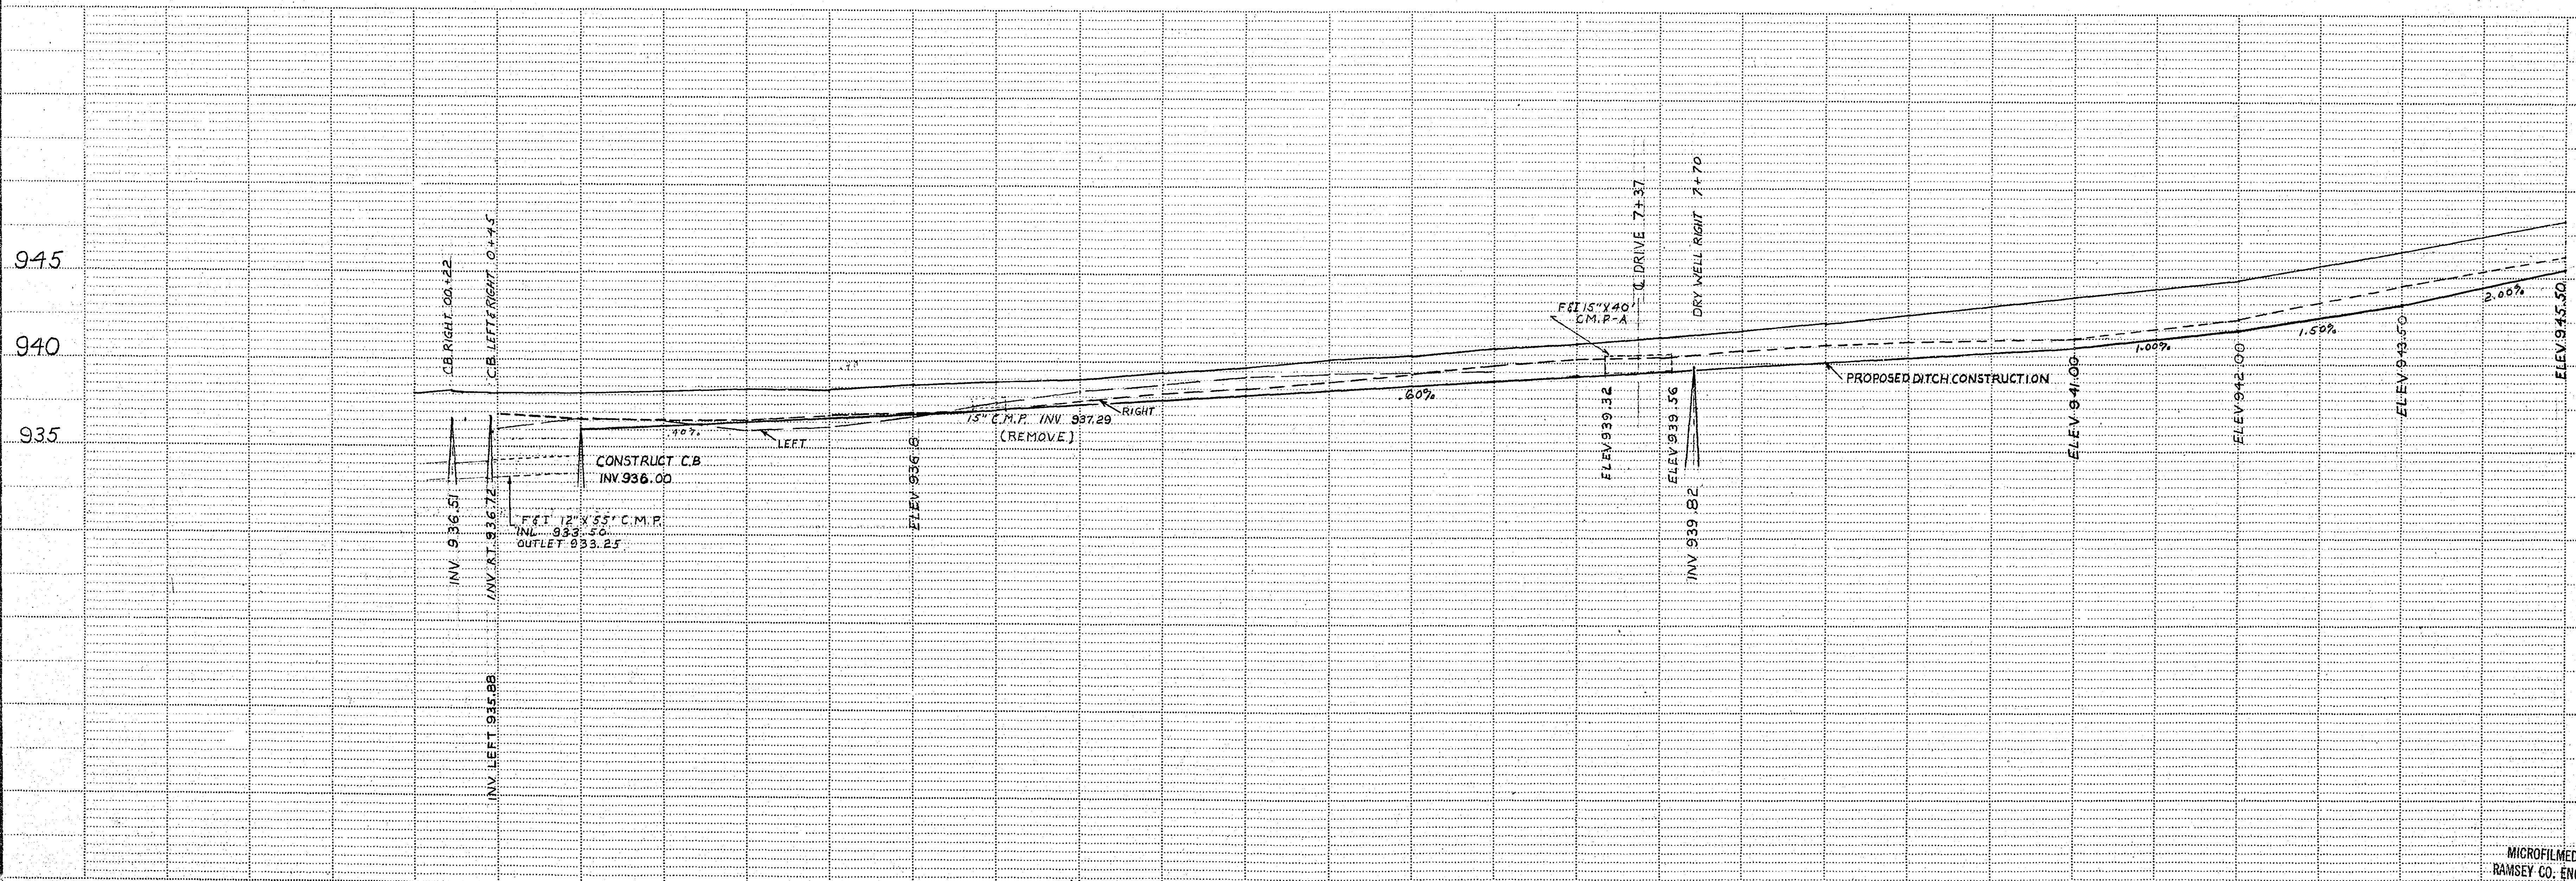
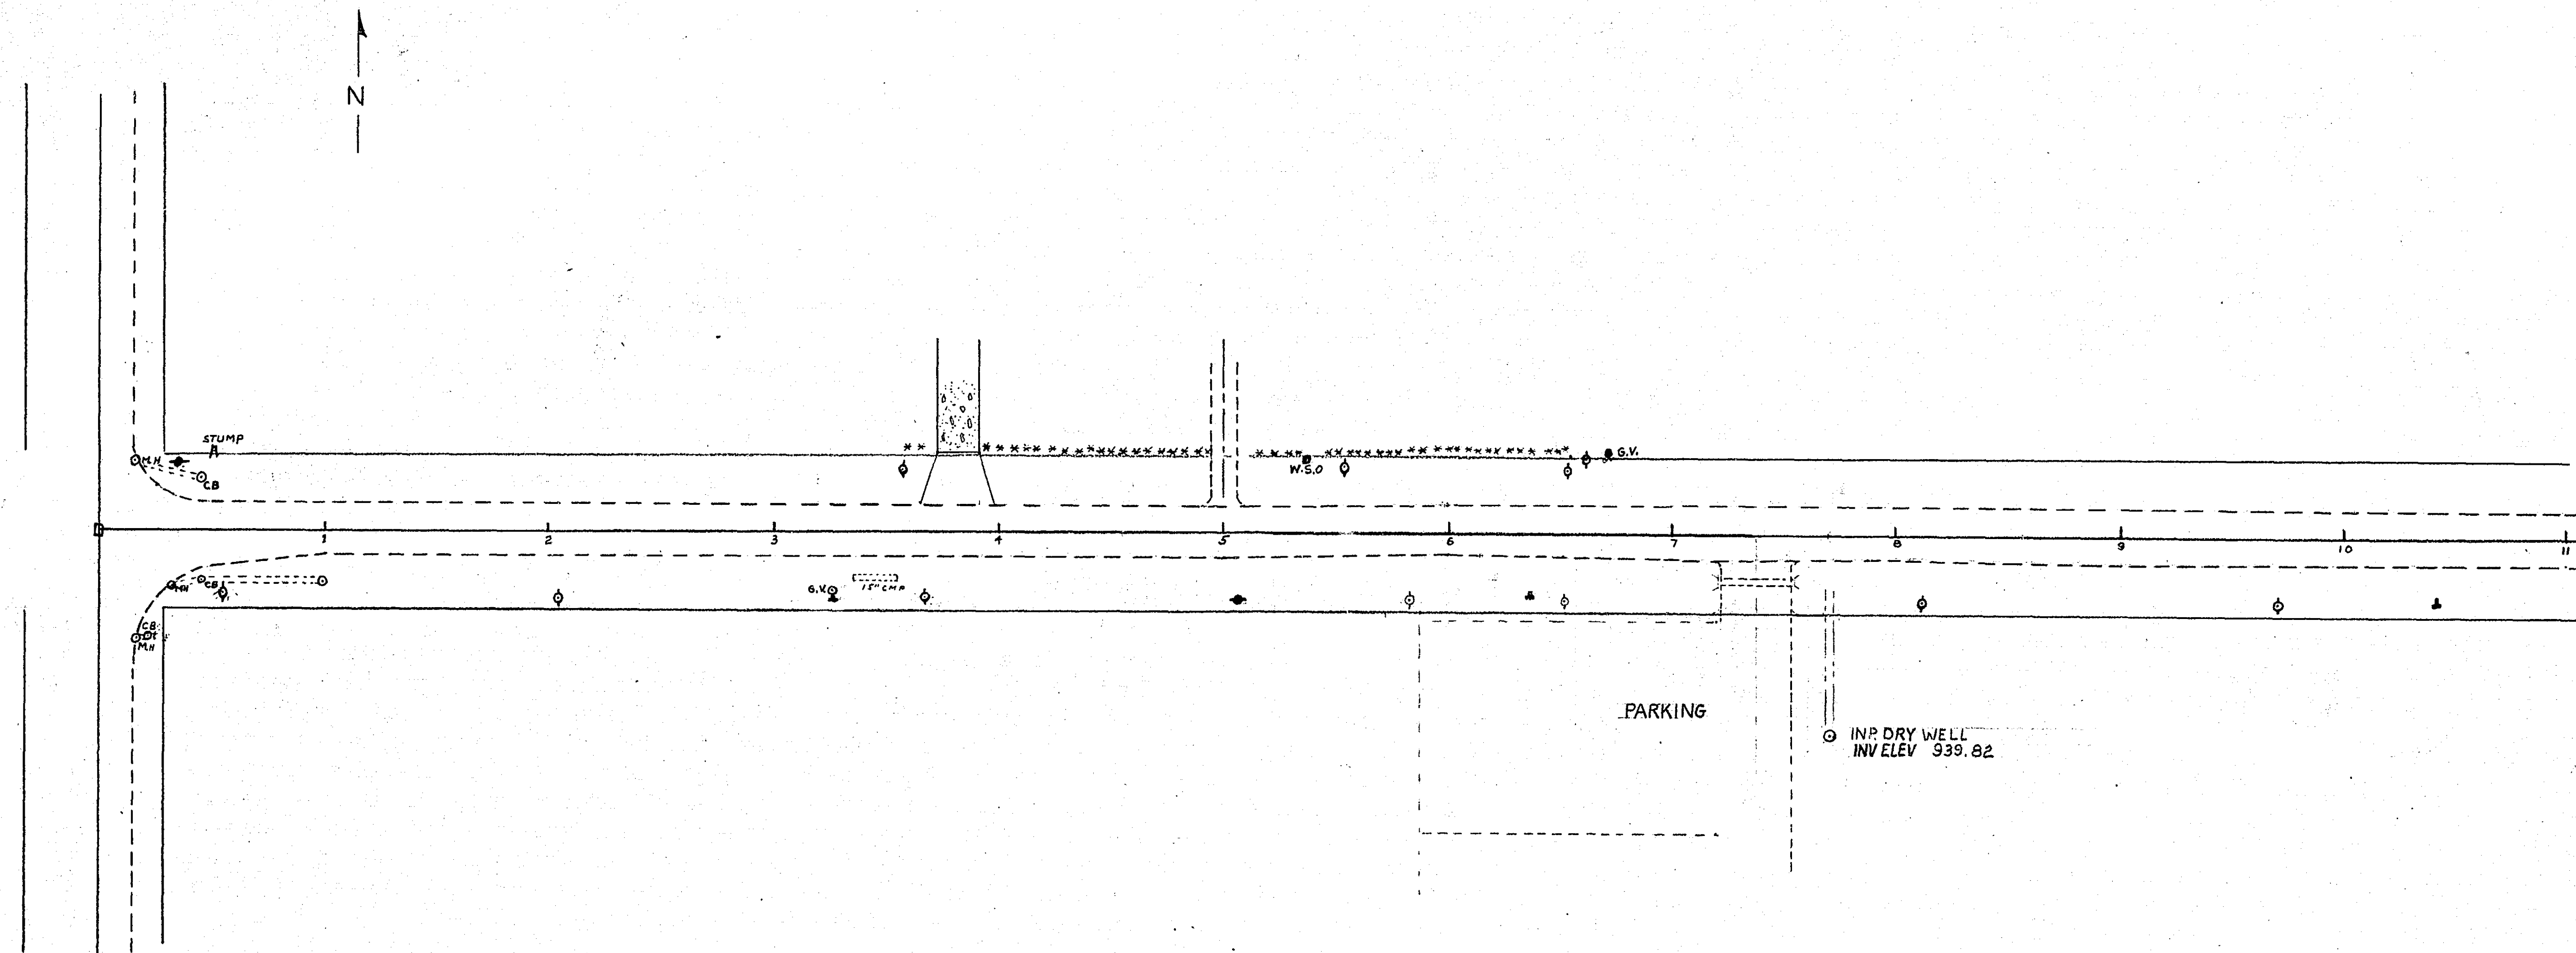


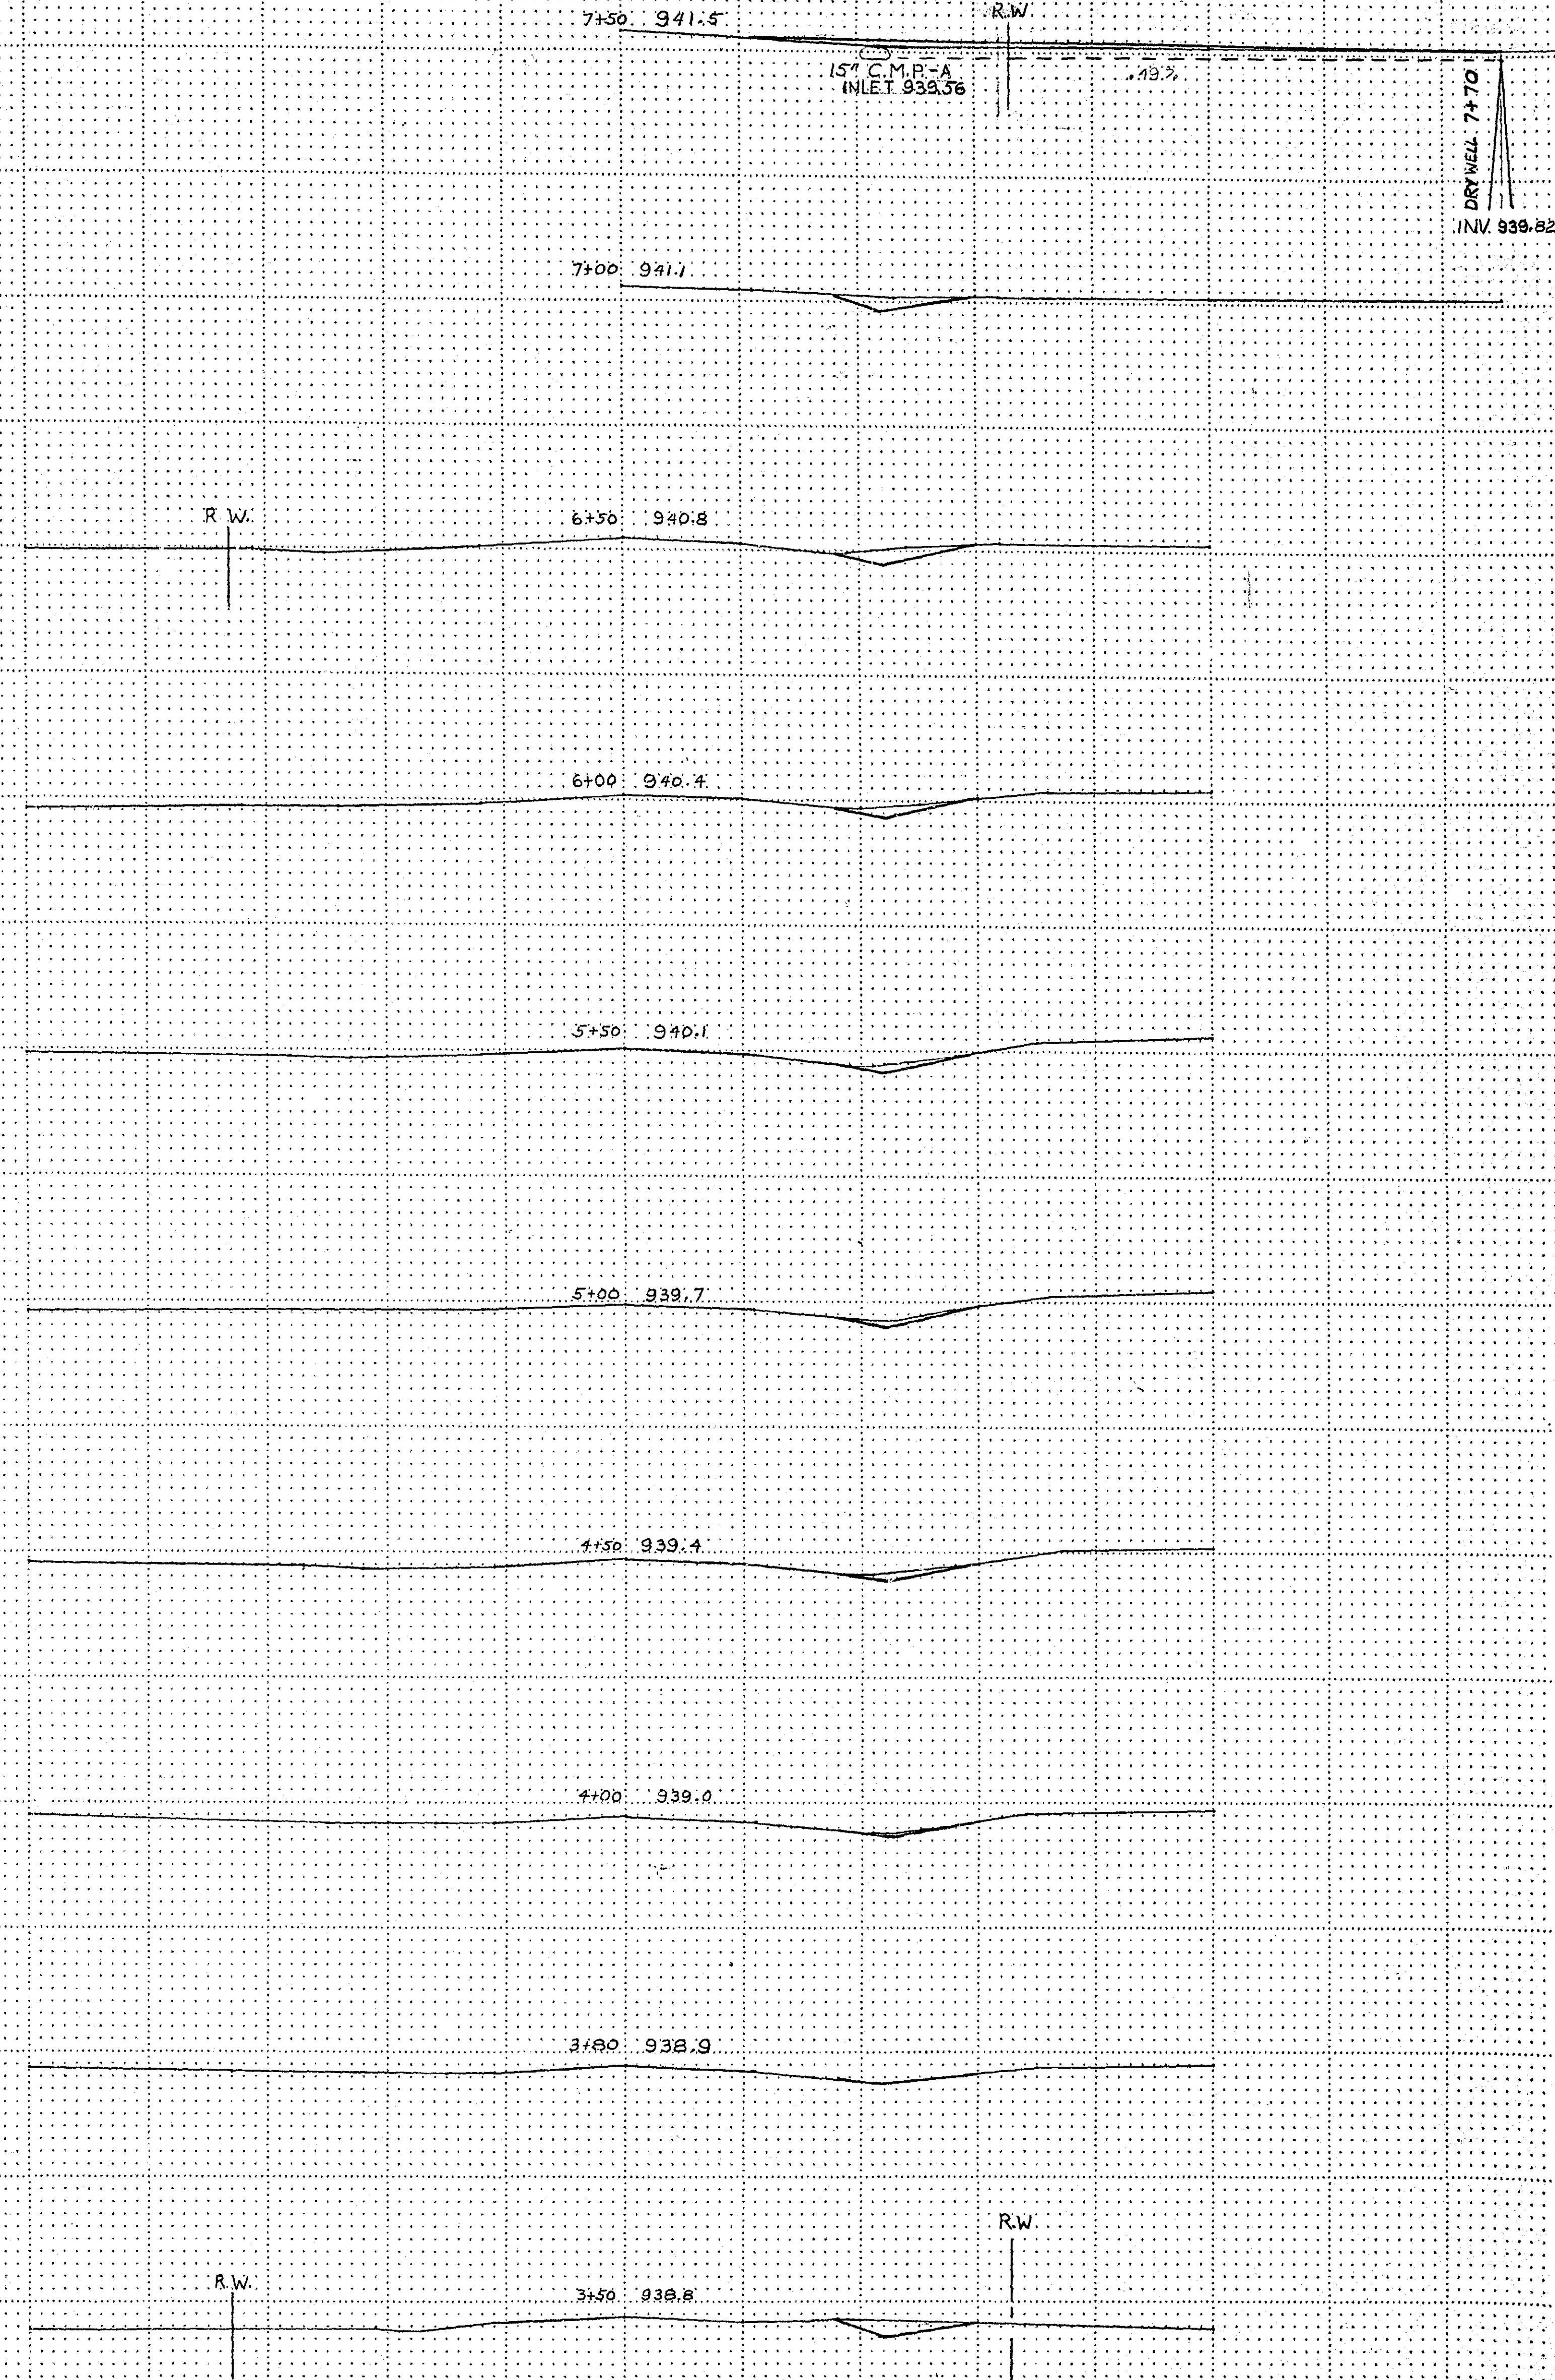

Fed. Proj. No.

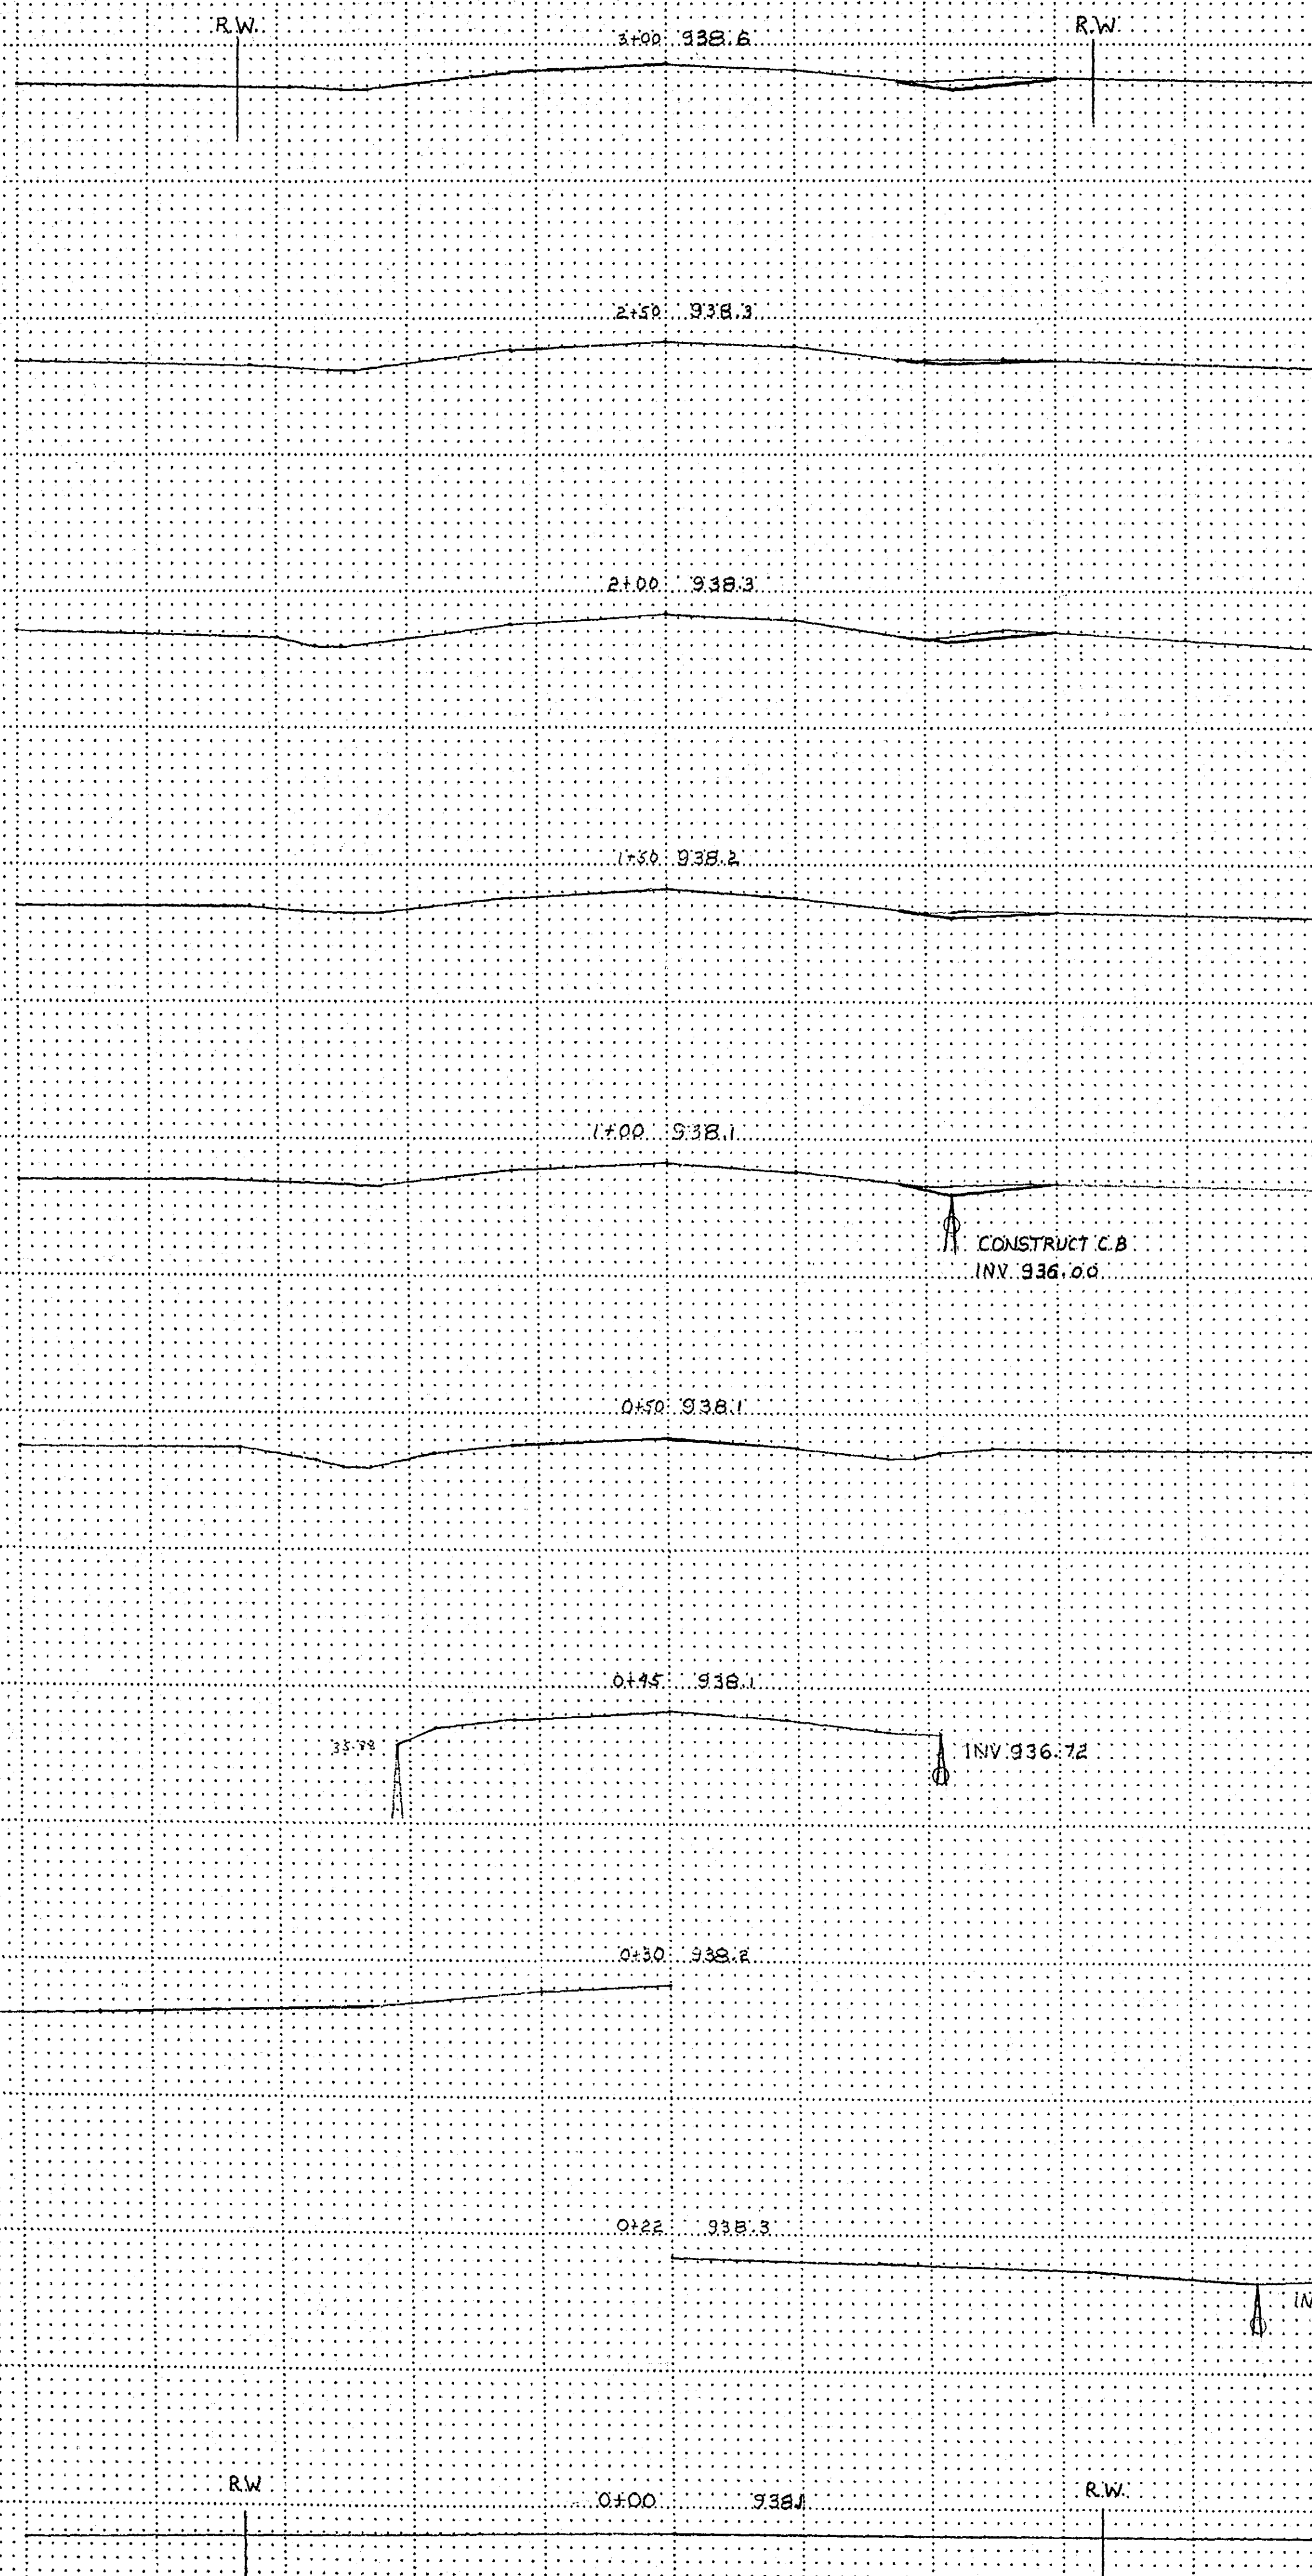

MICROFILMED
RAMSEY CO. ENGR

State Proj. No. C.R.D. B2 DALE ST. to EAST Sheet No. 2 of 3 Sheets

16-155

Fed. Proj. No.

