
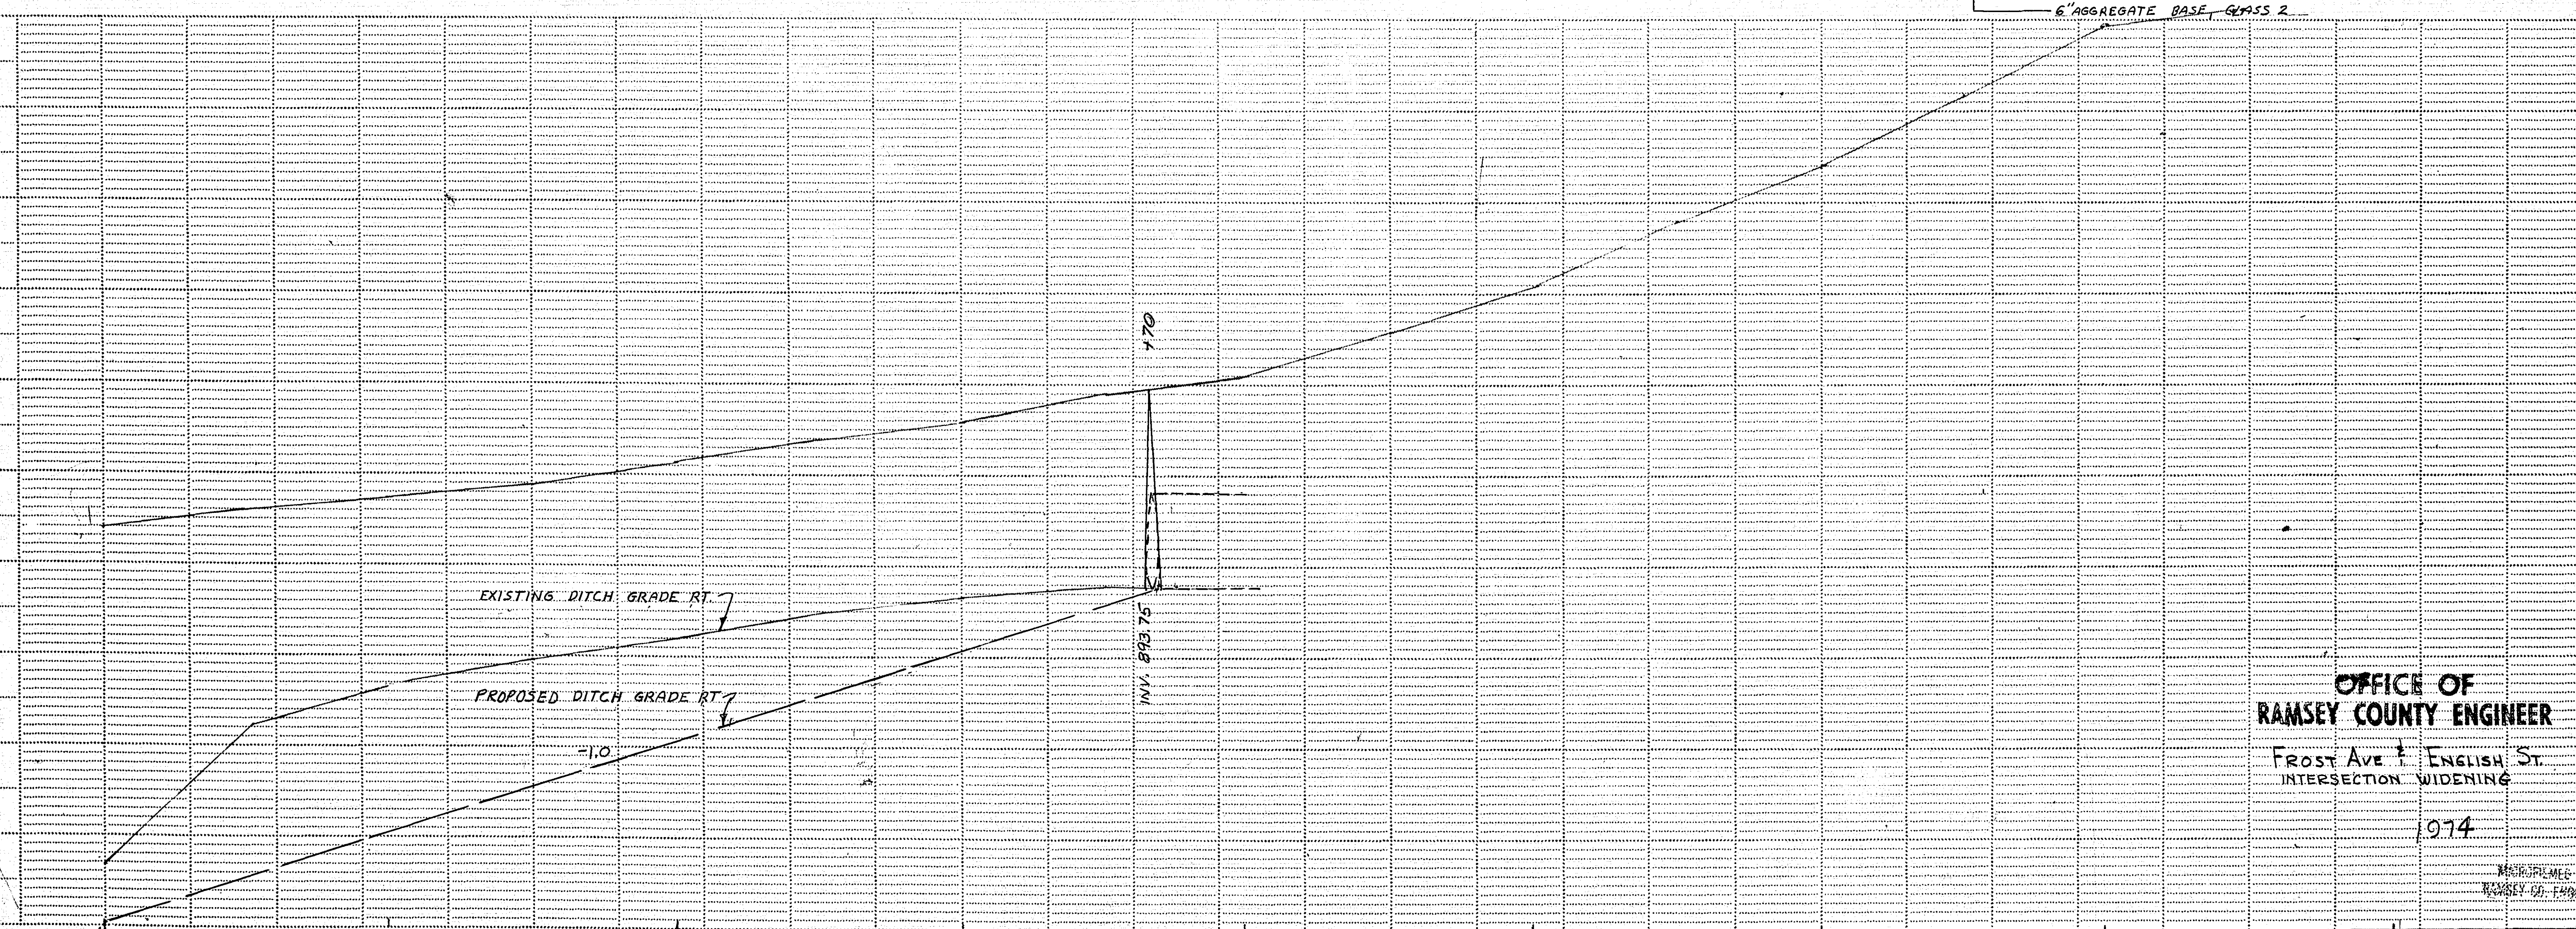
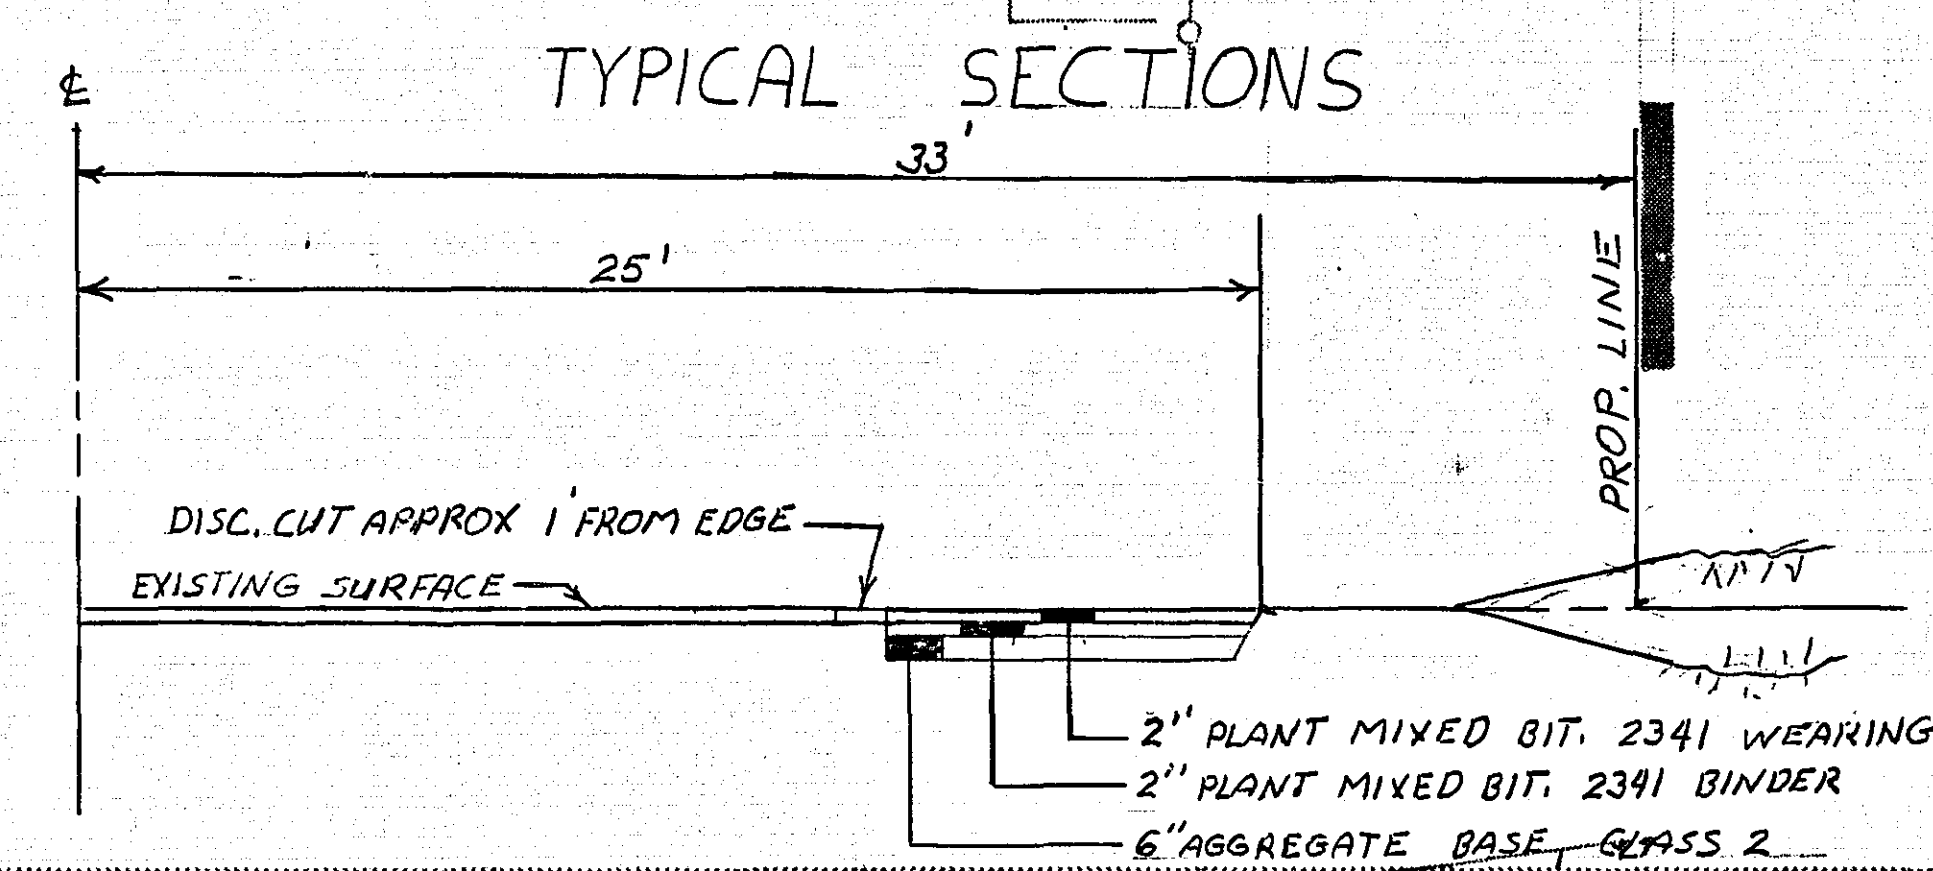


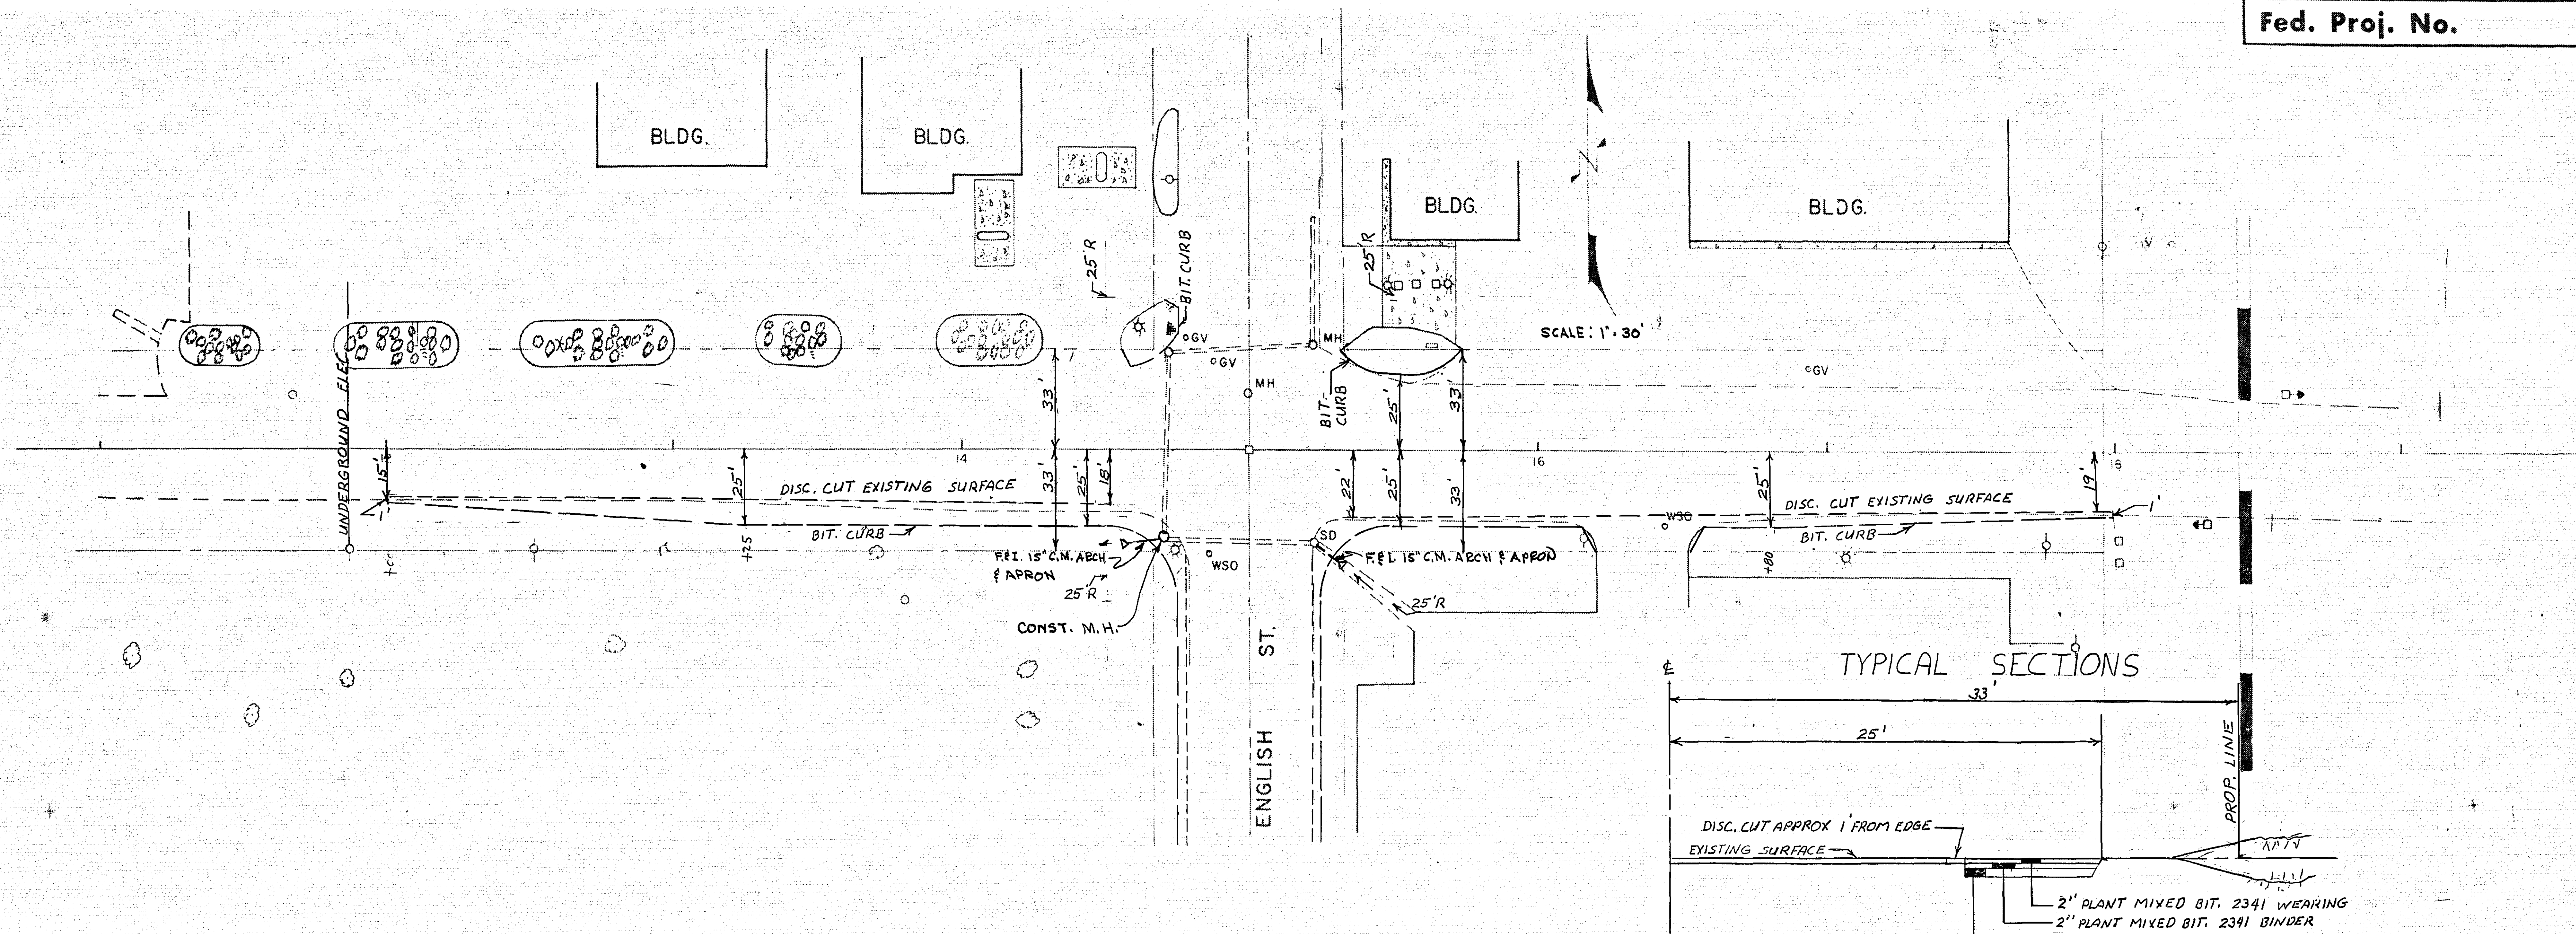




OFFICE OF
RAMSEY COUNTY ENGINEER

FROST AVE & ENGLISH ST.
INTERSECTION WIDENING

1074


RECORDED
INDEXED
RAMSEY CO. ENGR.

890

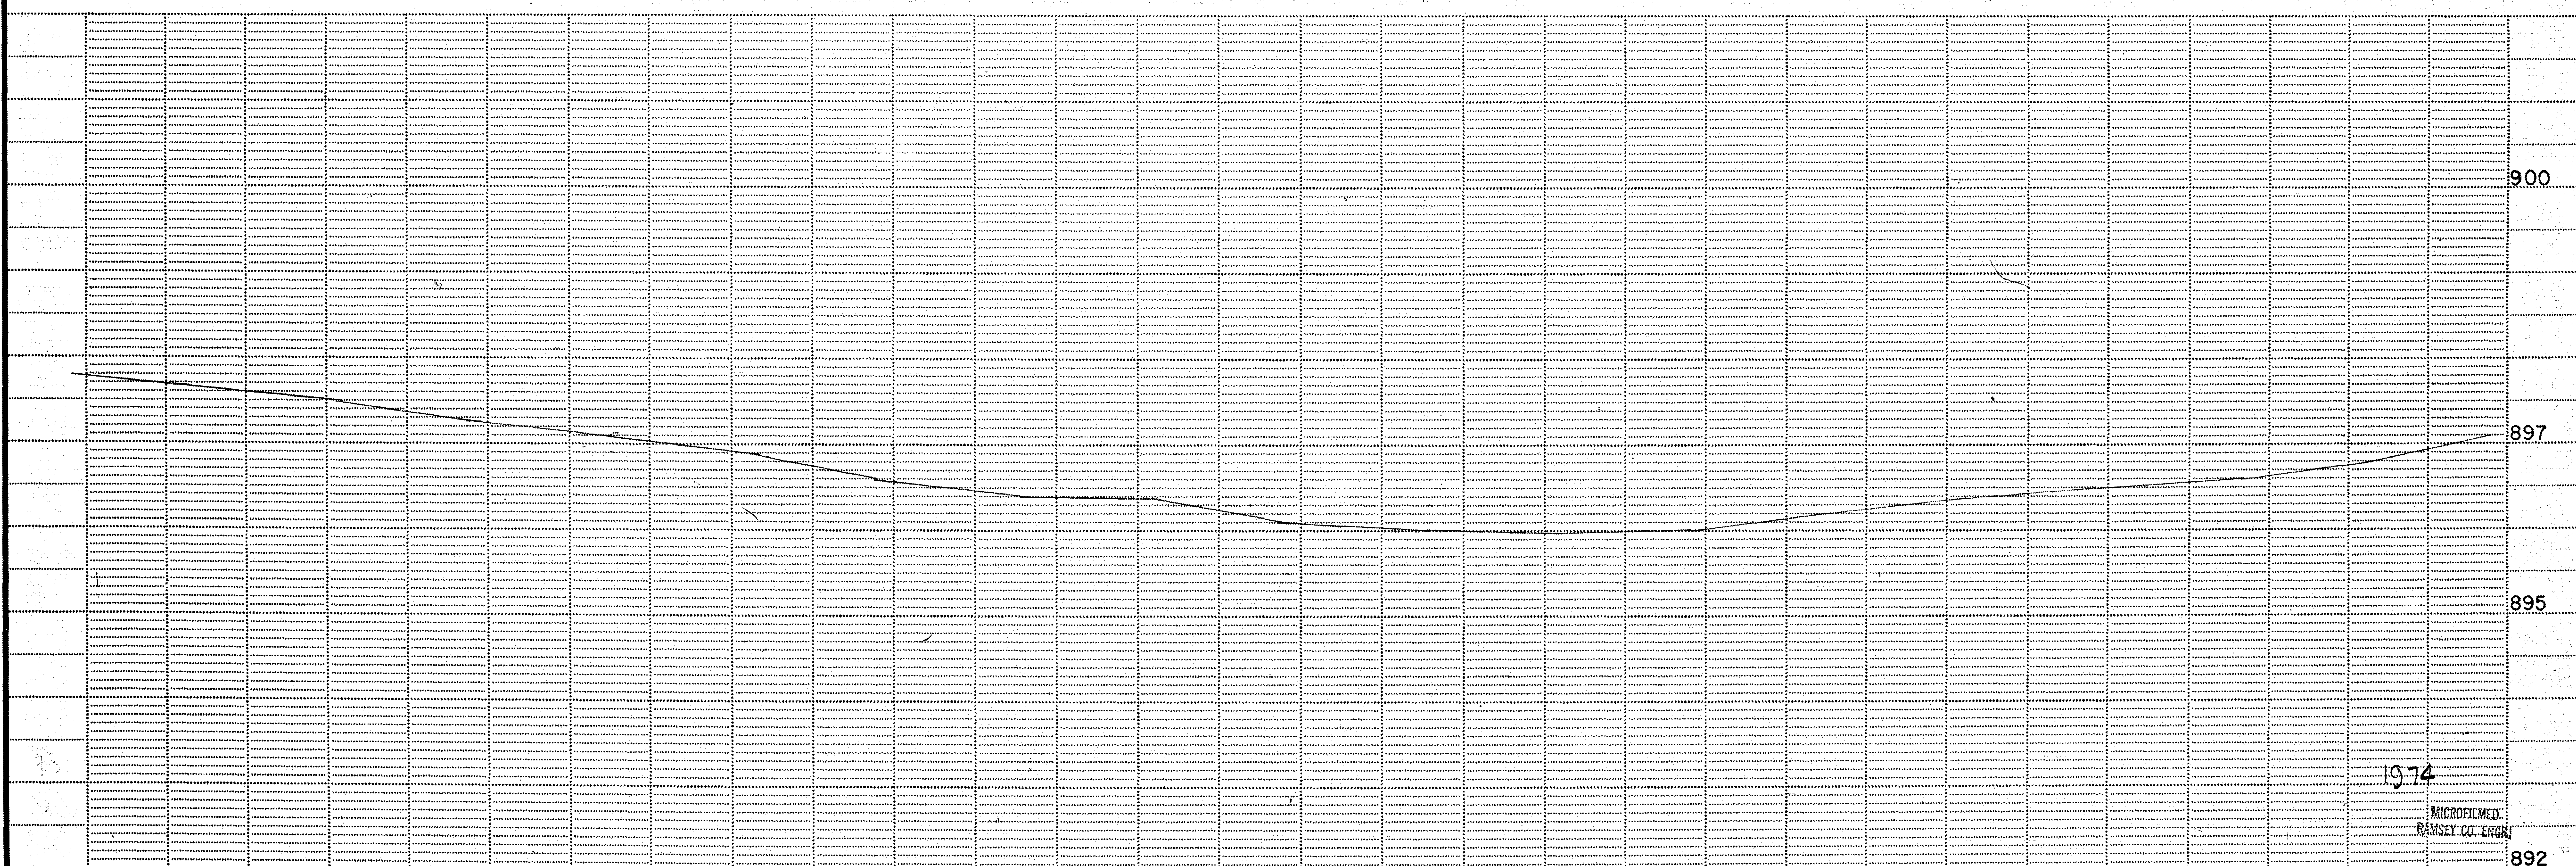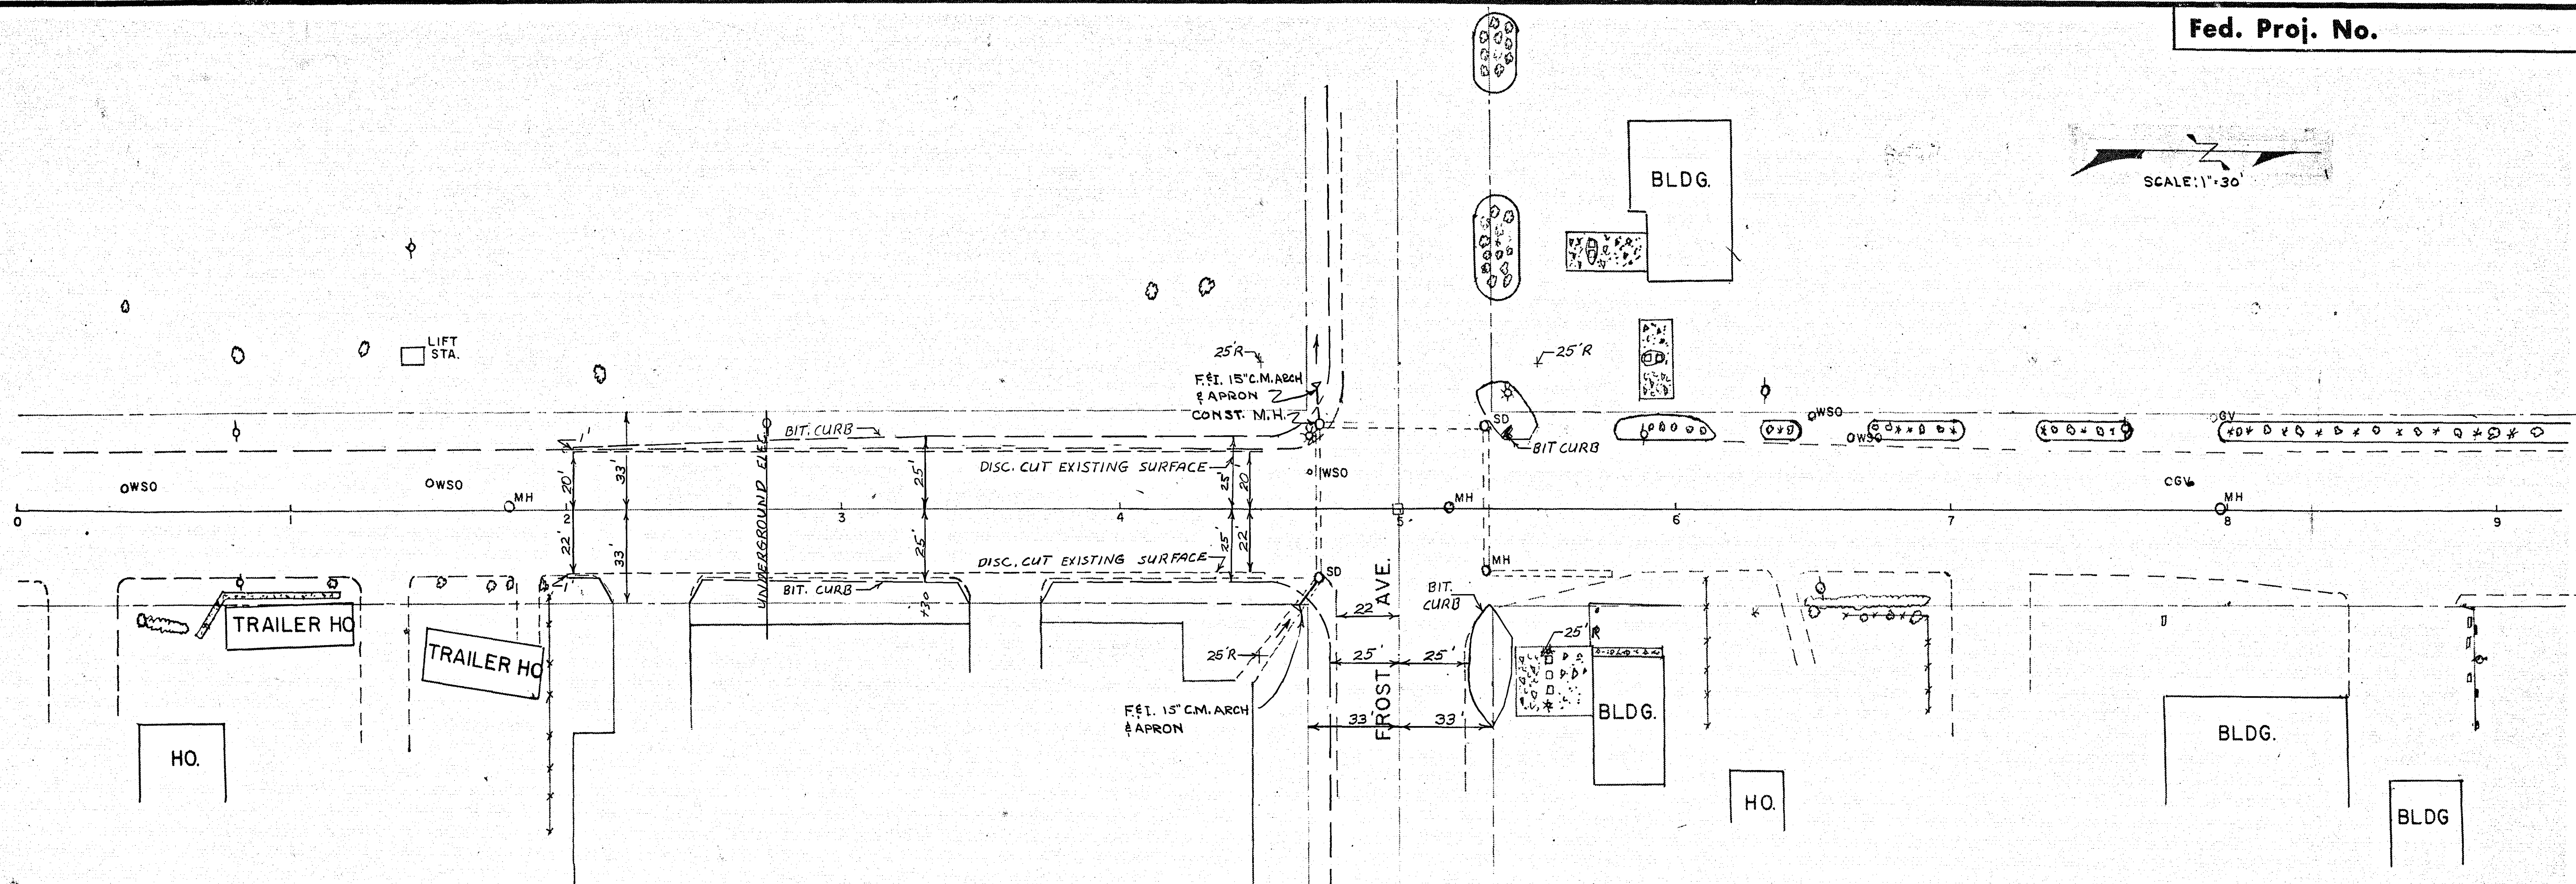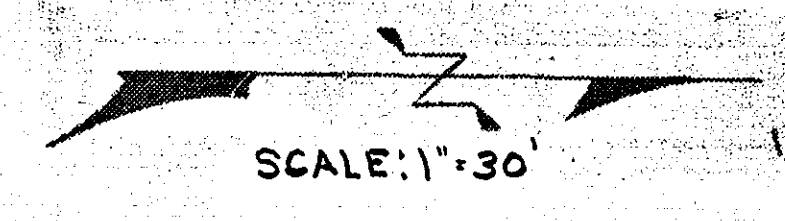

MICROFILMED
RAMSEY CO. ARCH.

Fed. Proj. No.

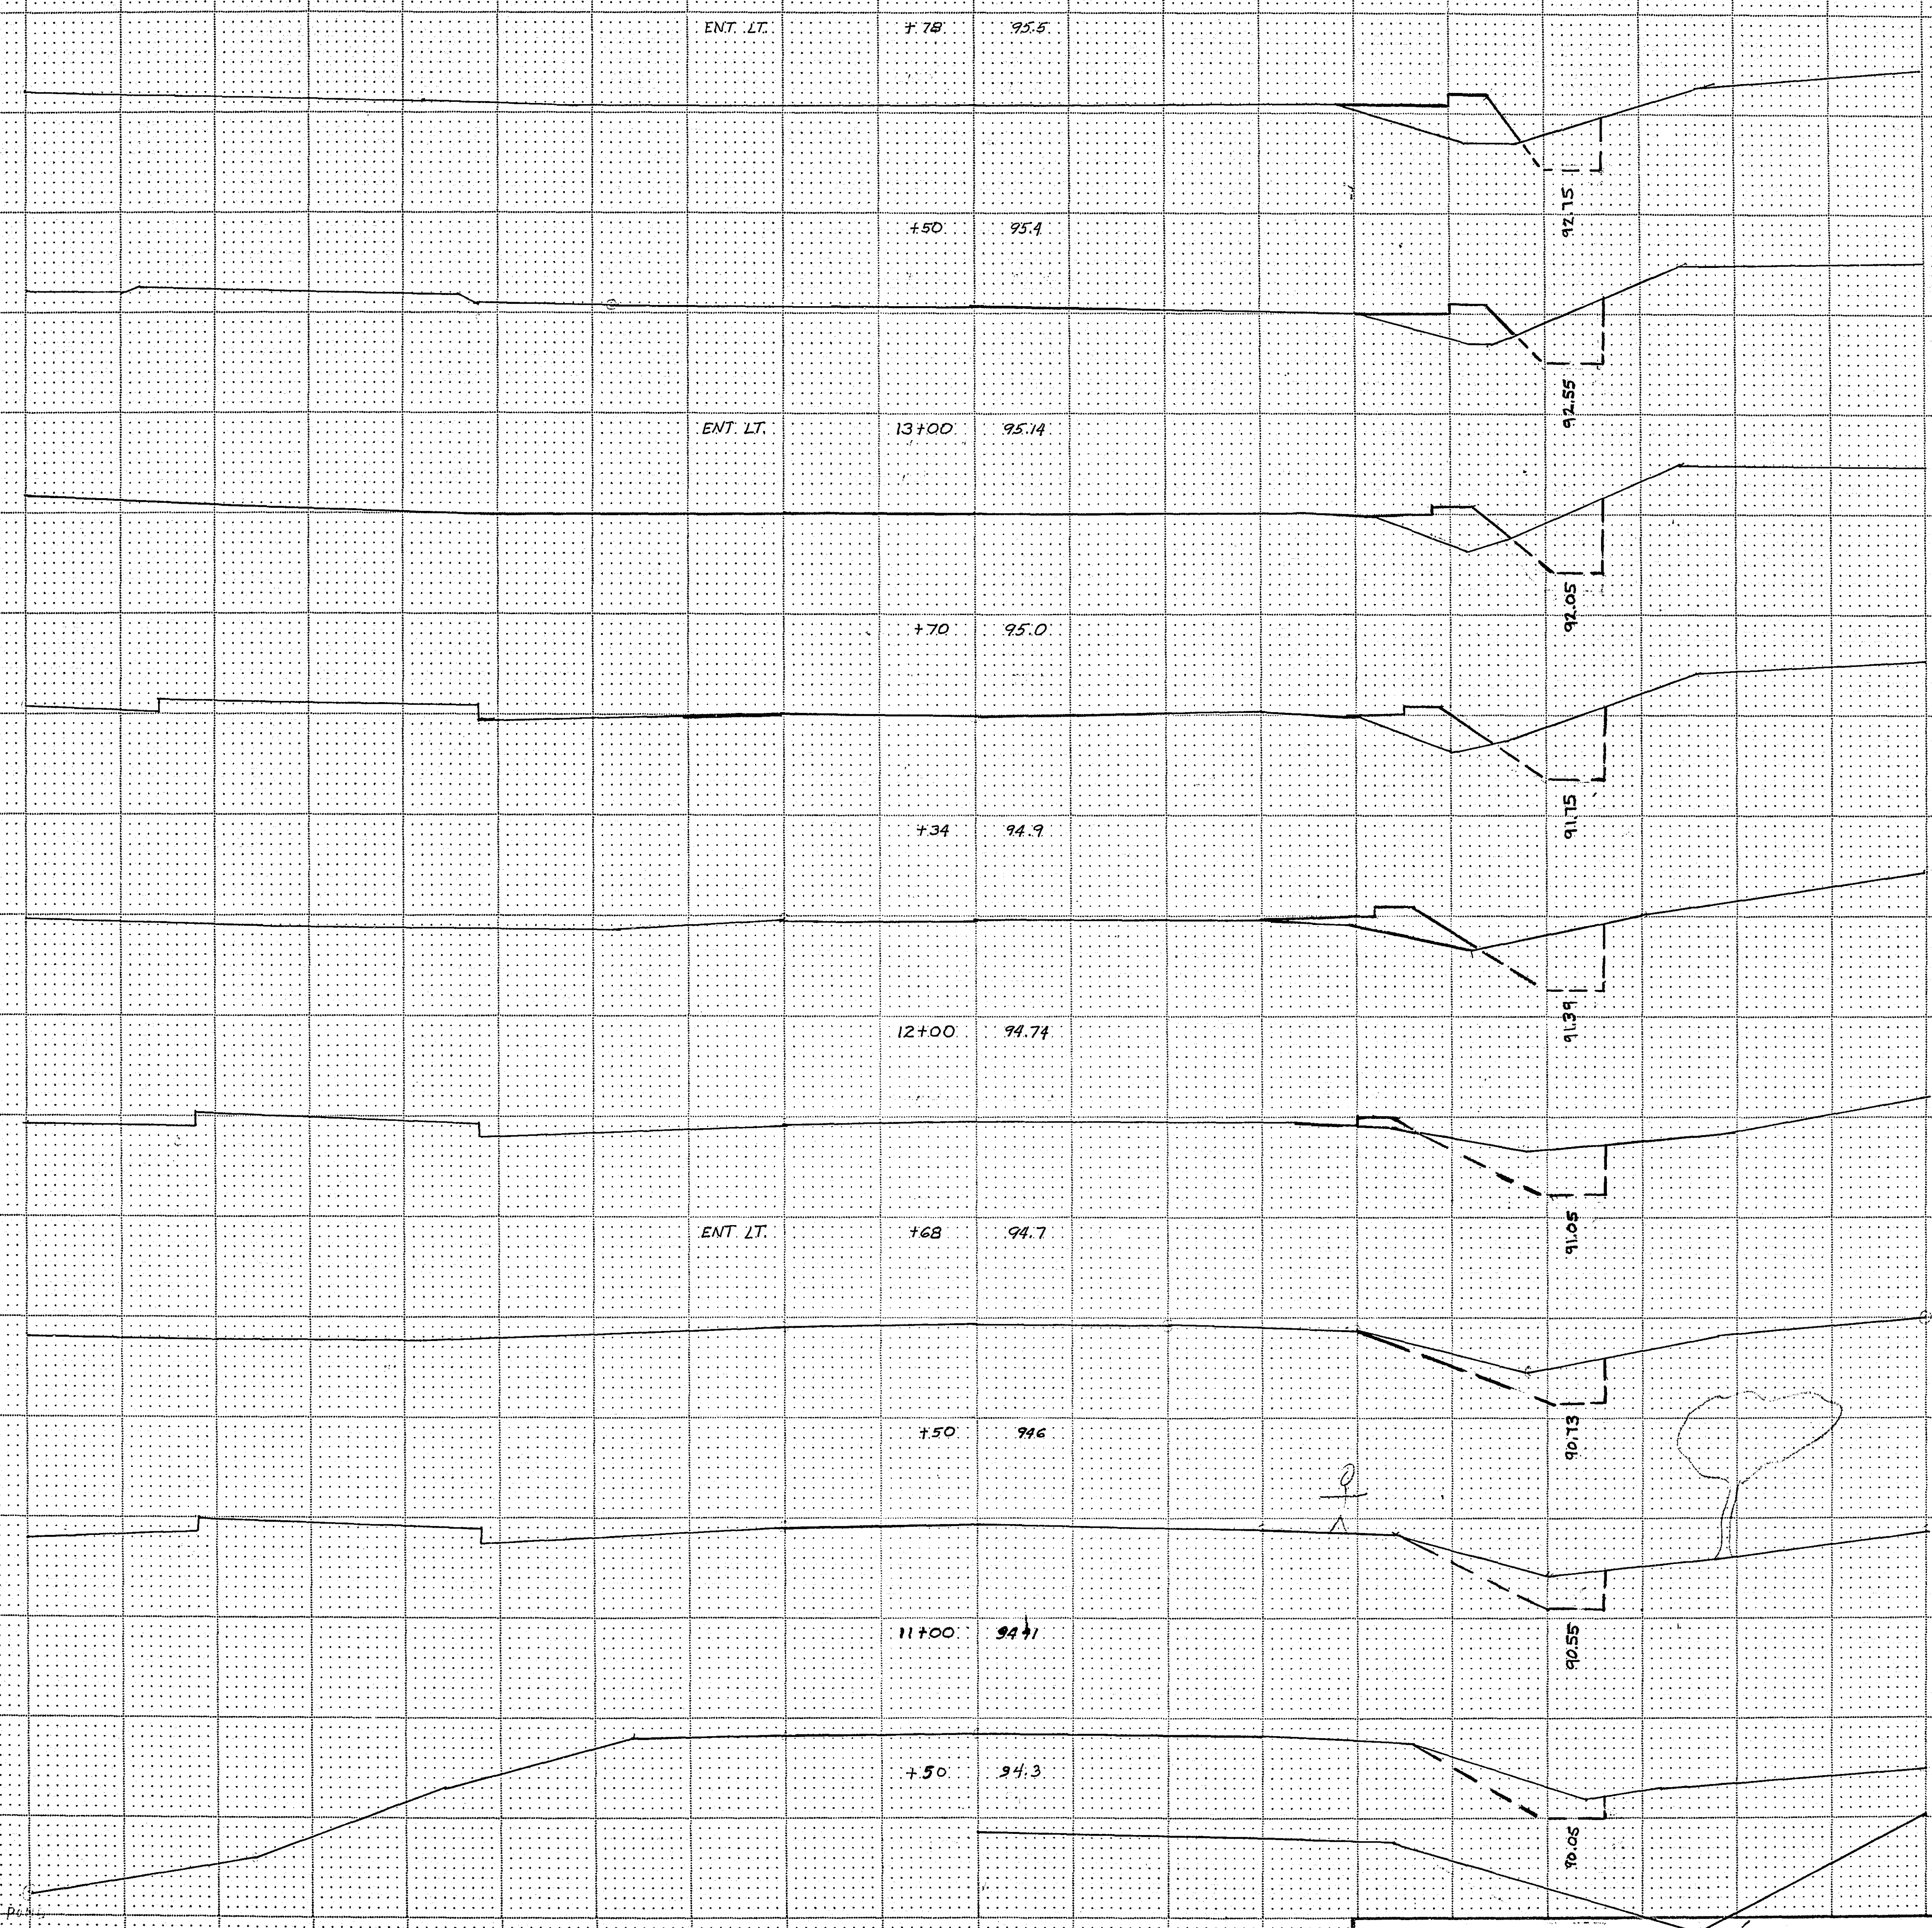

State Proj. No. FROST & ENGLISH INTERSECTION

Sheet No. 3 of 4 Sheets

MICROFILMED
TRANSEY CO. ENGINEERS

18-114

FUNCTIONAL CROSS SECTION - OPEN DOTTED
H. A. ROGERS CO. - MINNEAPOLIS - ST. PAUL

Fed. Proj. No.

+36 97.6 ENT. RT.

+16+00 97.1

+50 96.6

+21 96.3 GUTTER RT.

+15+00 96.1 1/2 ENGLISH

GUTTER LT. +78 95.9

+71 96.0

ENT. LT. +41 95.8

+14+00 95.6

State Proj. No. FROST 1/2 ENGLISH INTERSECTION

Sheet No. 4 of 4 Sheets

18-114

Fed. Proj. No.

18+43 00.10 W. RAIL

18+00 99.9

17+50 99.2

17+00 98.4

16+75 98.1

MICROFILMED
RAMSEY CO. ENGR.

Fed. Proj. No.

2+30 97.0 ENT. RT.

2+00 97.1

1+36 97.4 ENT. RT.

1+00 97.5

0+37 97.7 ENT. RT.

0+00 97.8

MICROFILMED
RAMSEY CO. ENGR.

Fed. Proj. No.

4+72 96.0

4+50 96.1

4+00 96.4

3+50 96.4 ENT. Rt

3+00 96.6

2+75 96.8

MICROFILMED
RAMSEY CO. ENGRS

Fed. Proj. No.

6+37 96.1 ENT. RT.

6+00 95.7


ENT. 5+50 96.0 ENT.

+24 95.9

5+00 96.0 E. FROST AVE

4+79 96.2

MICROFILMED
RAMSEY CO. LIBRARY

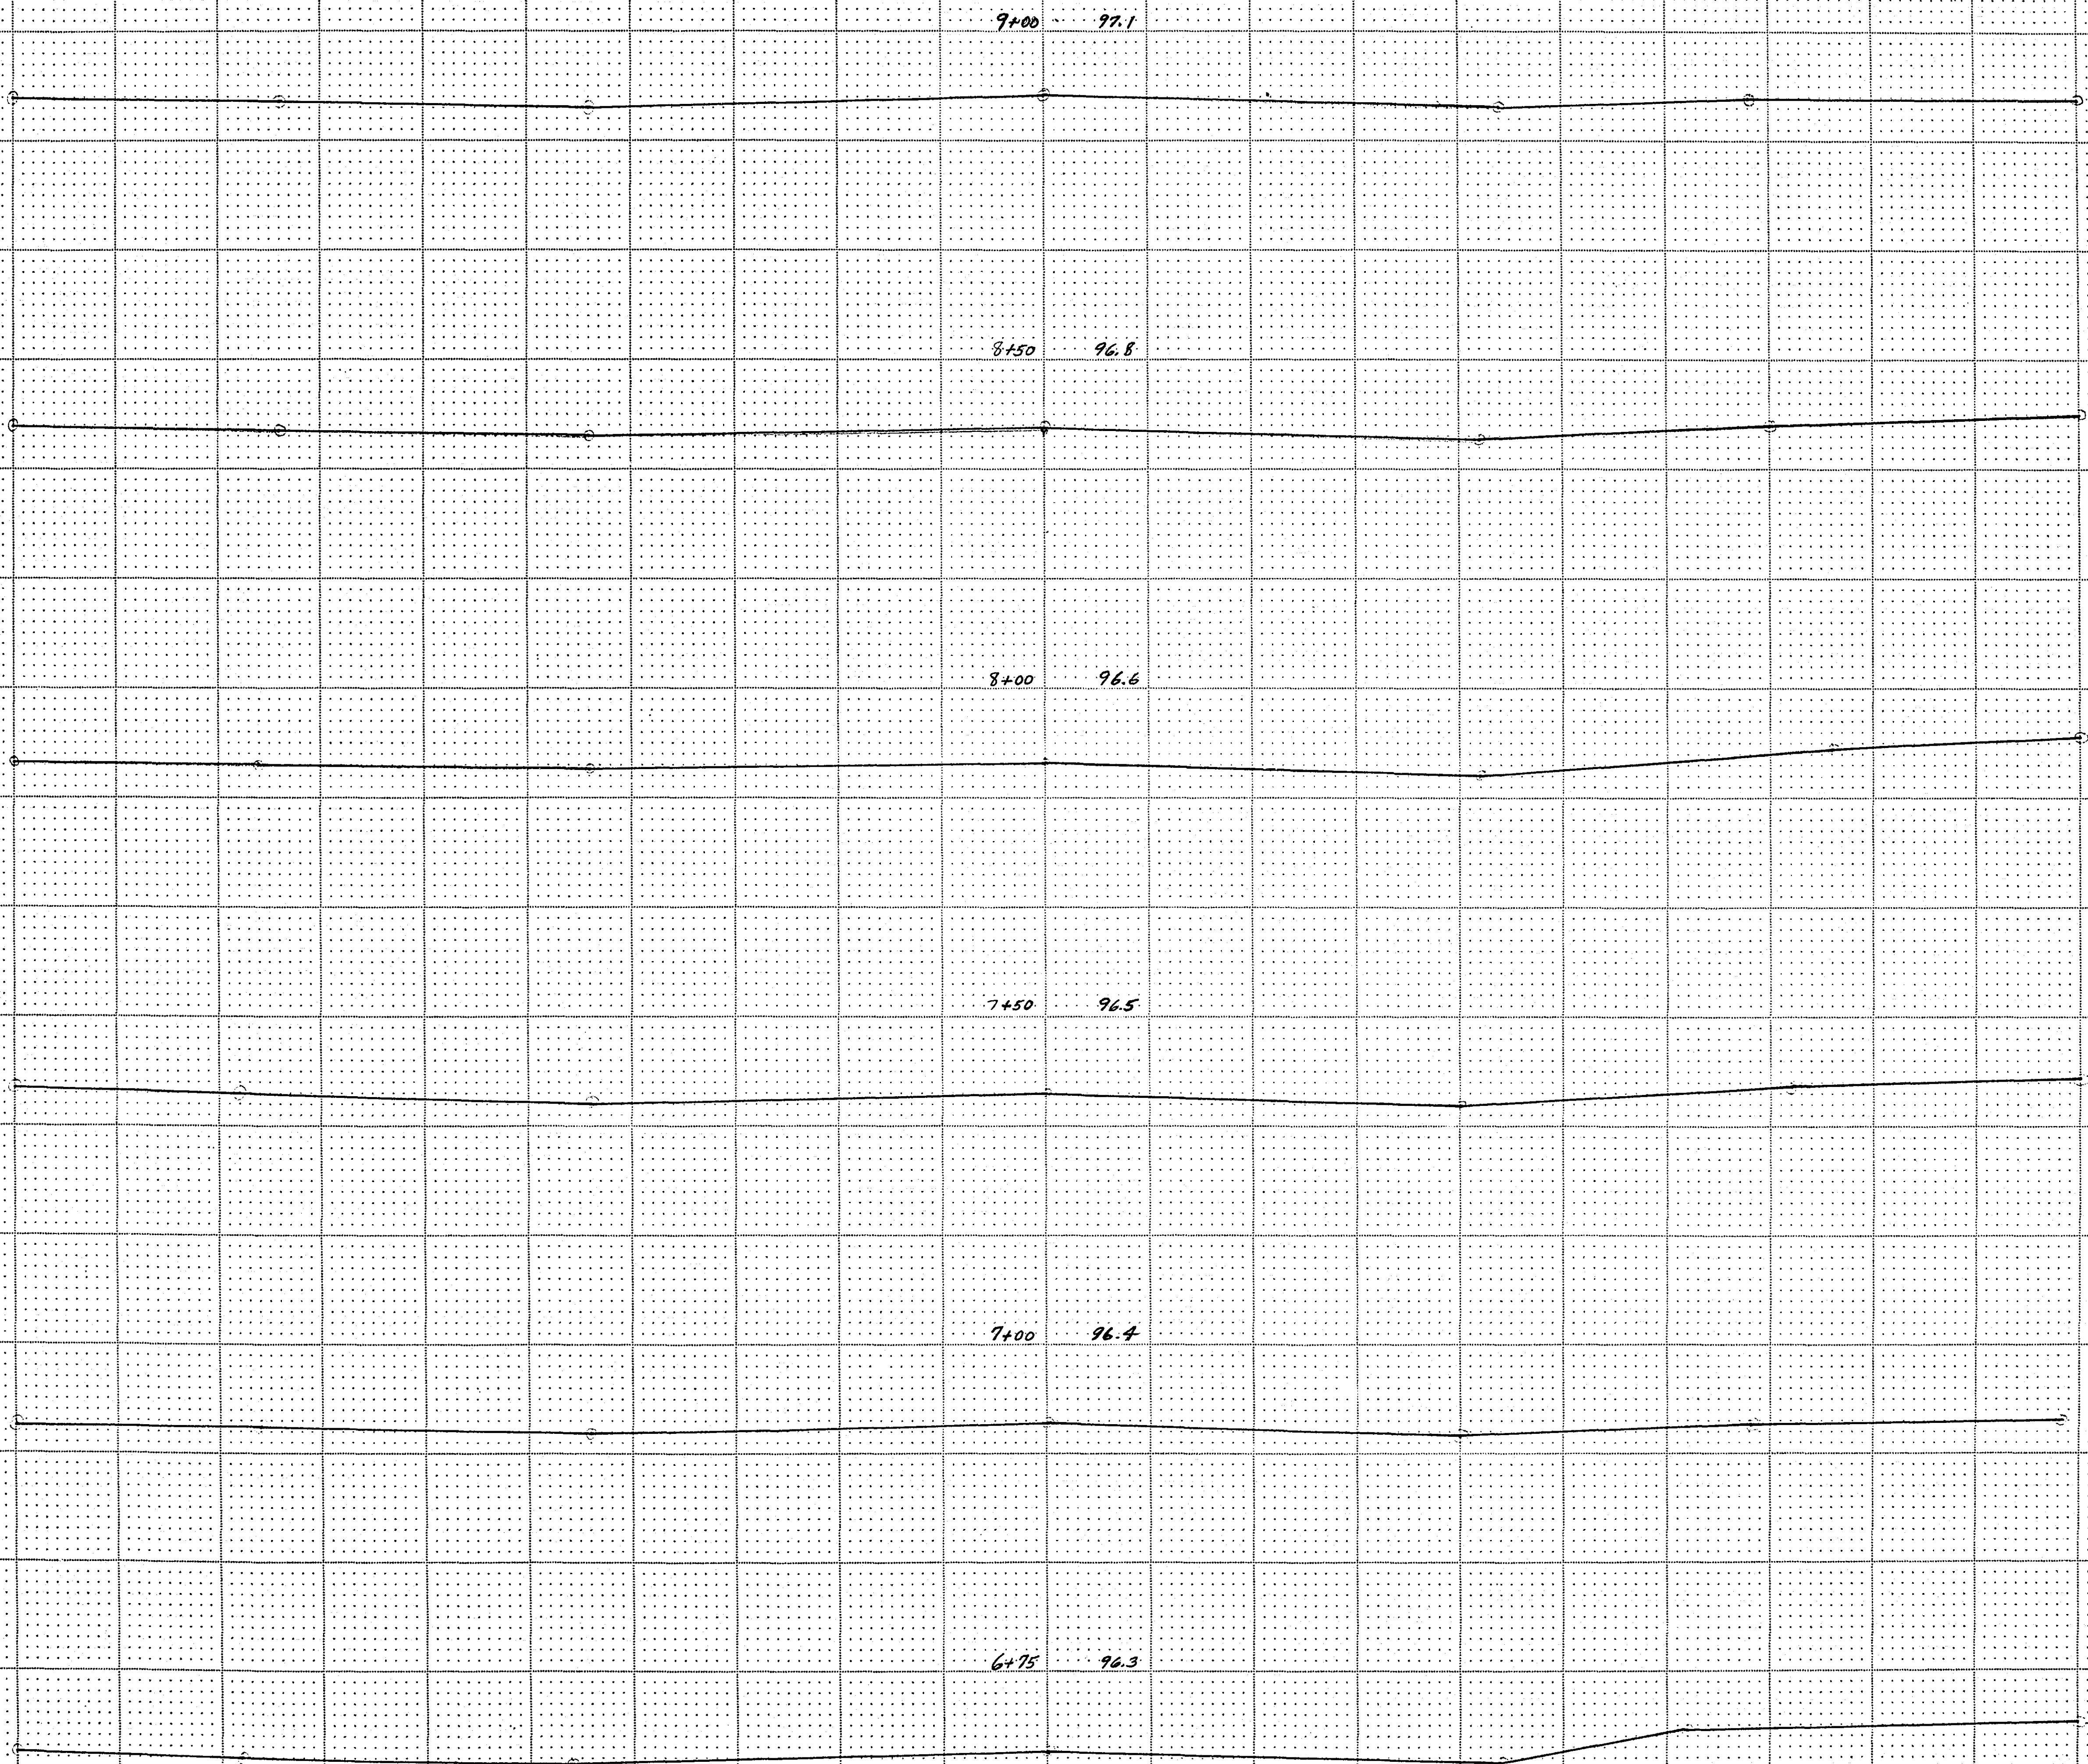

MICROFILMED:
RAMSEY CO. ENGR.

Fed. Proj. No.

11+16 98.21 S. RAIL

11+00 98.1

10+50 97.7

10+00 97.4

9+50 97.2

MICROFILMED
RAMSEY CO. ENGR.