

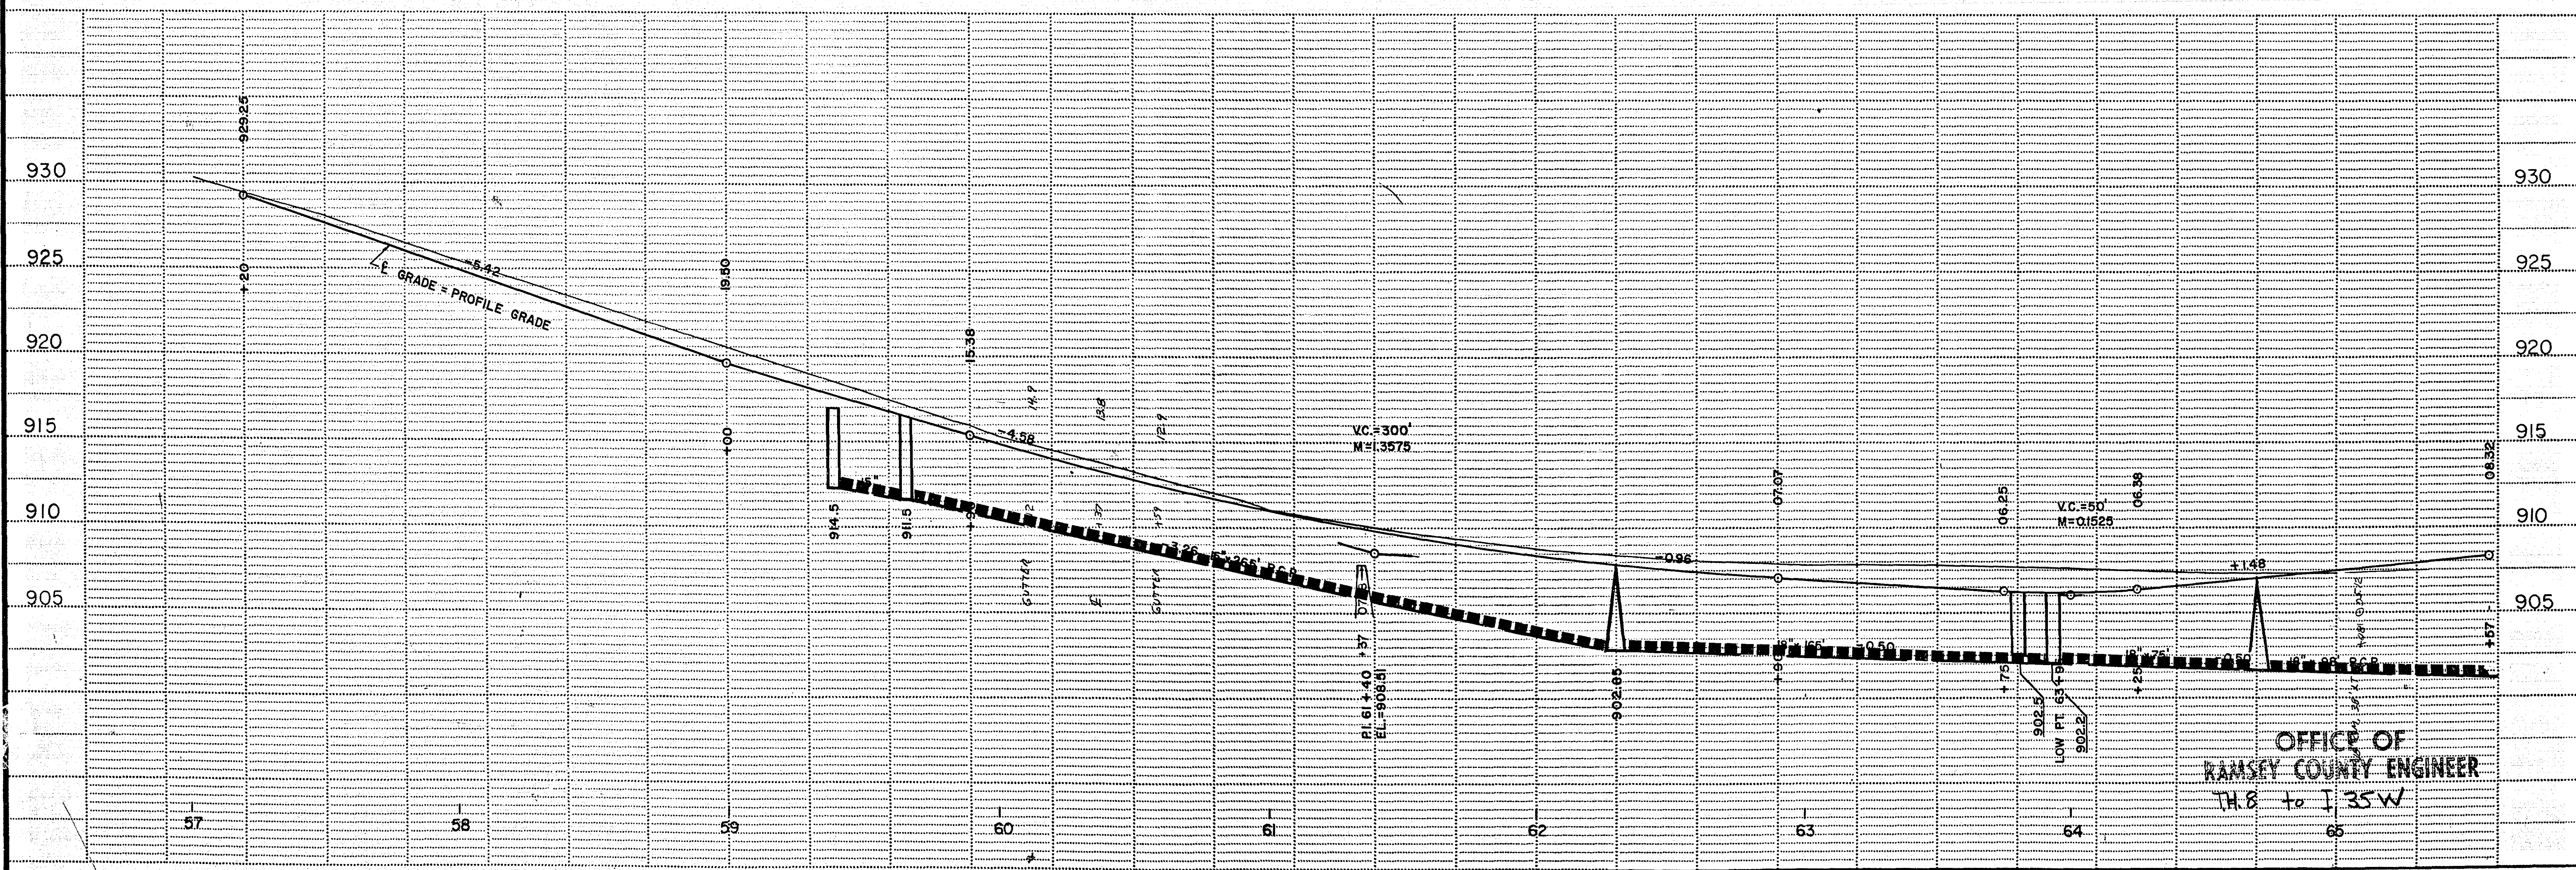
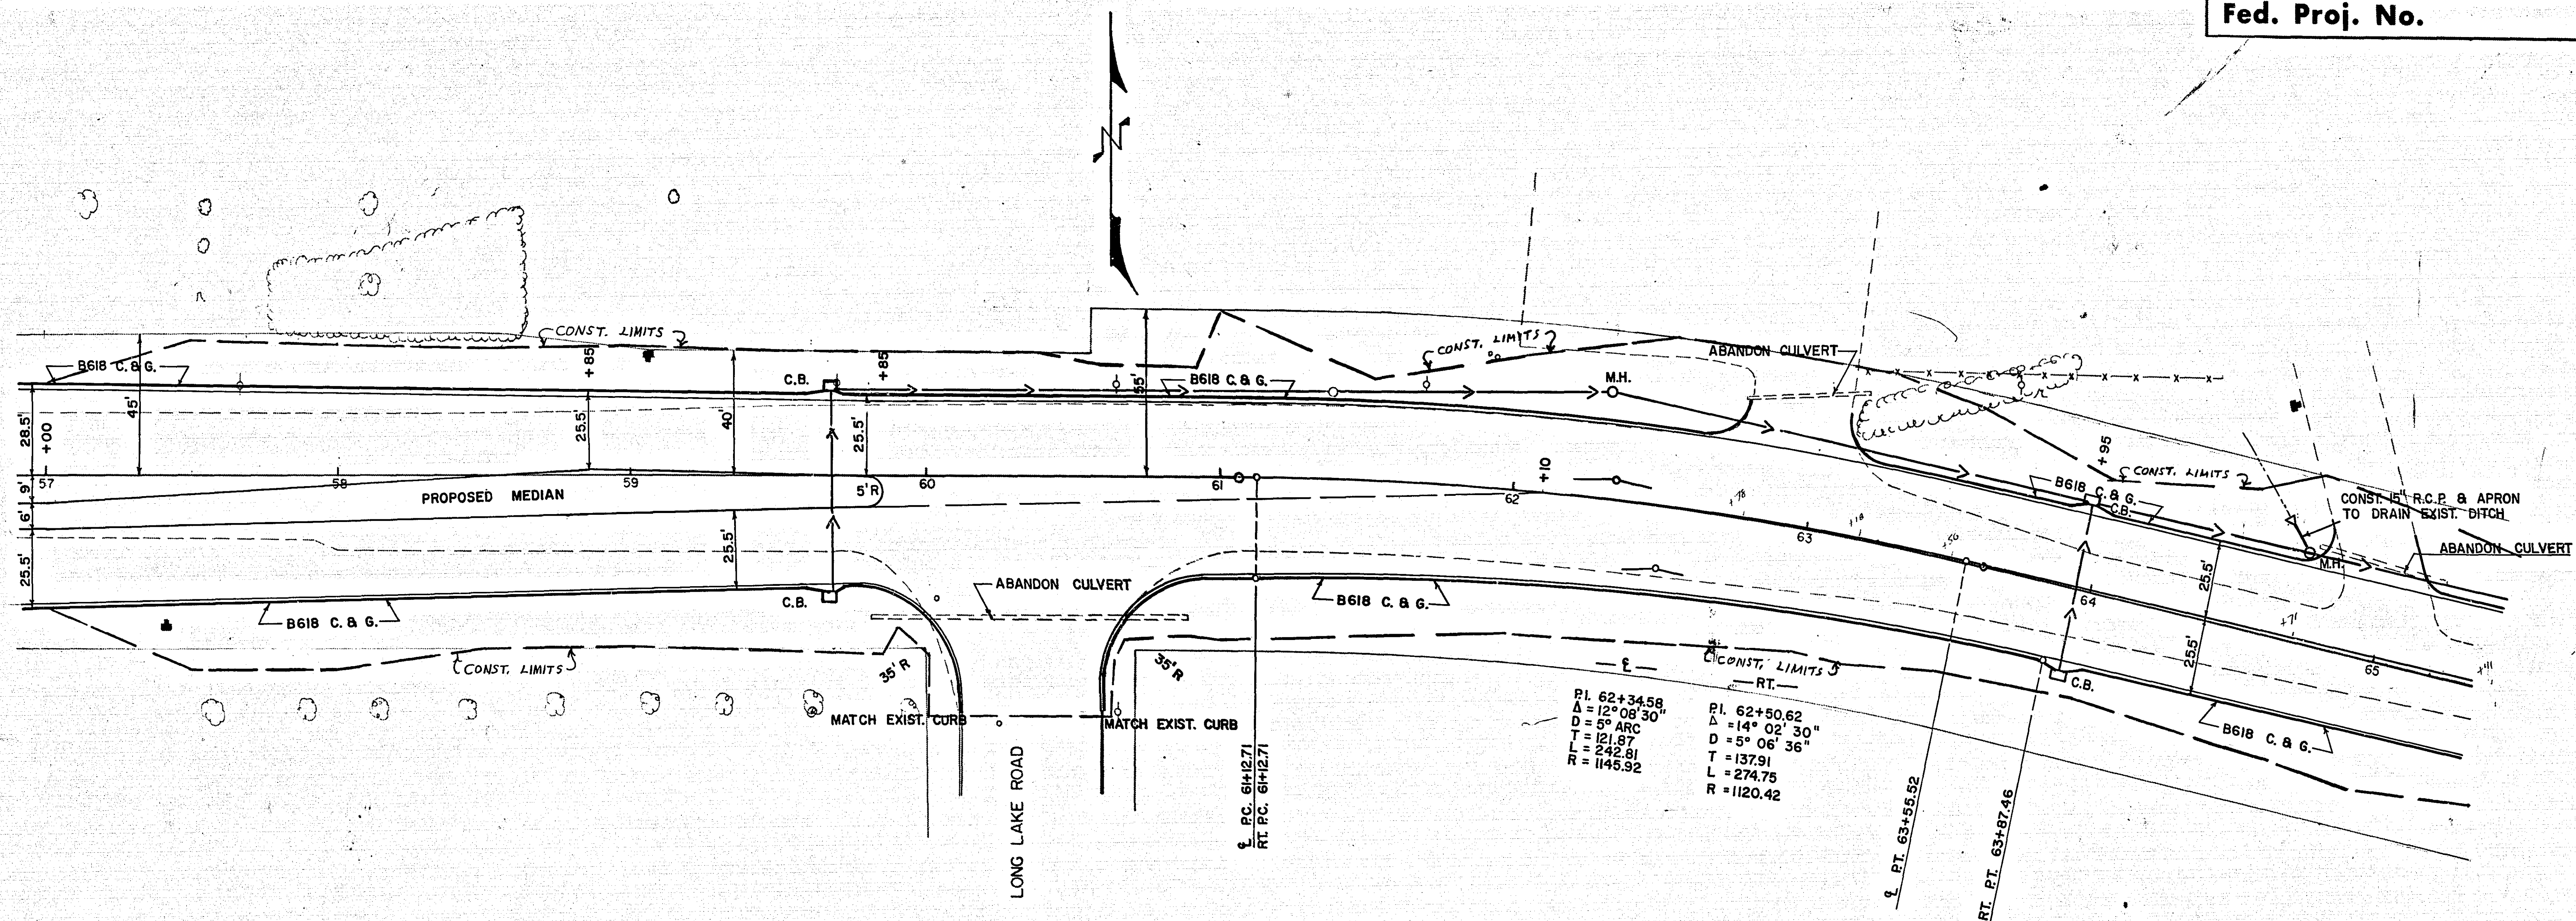


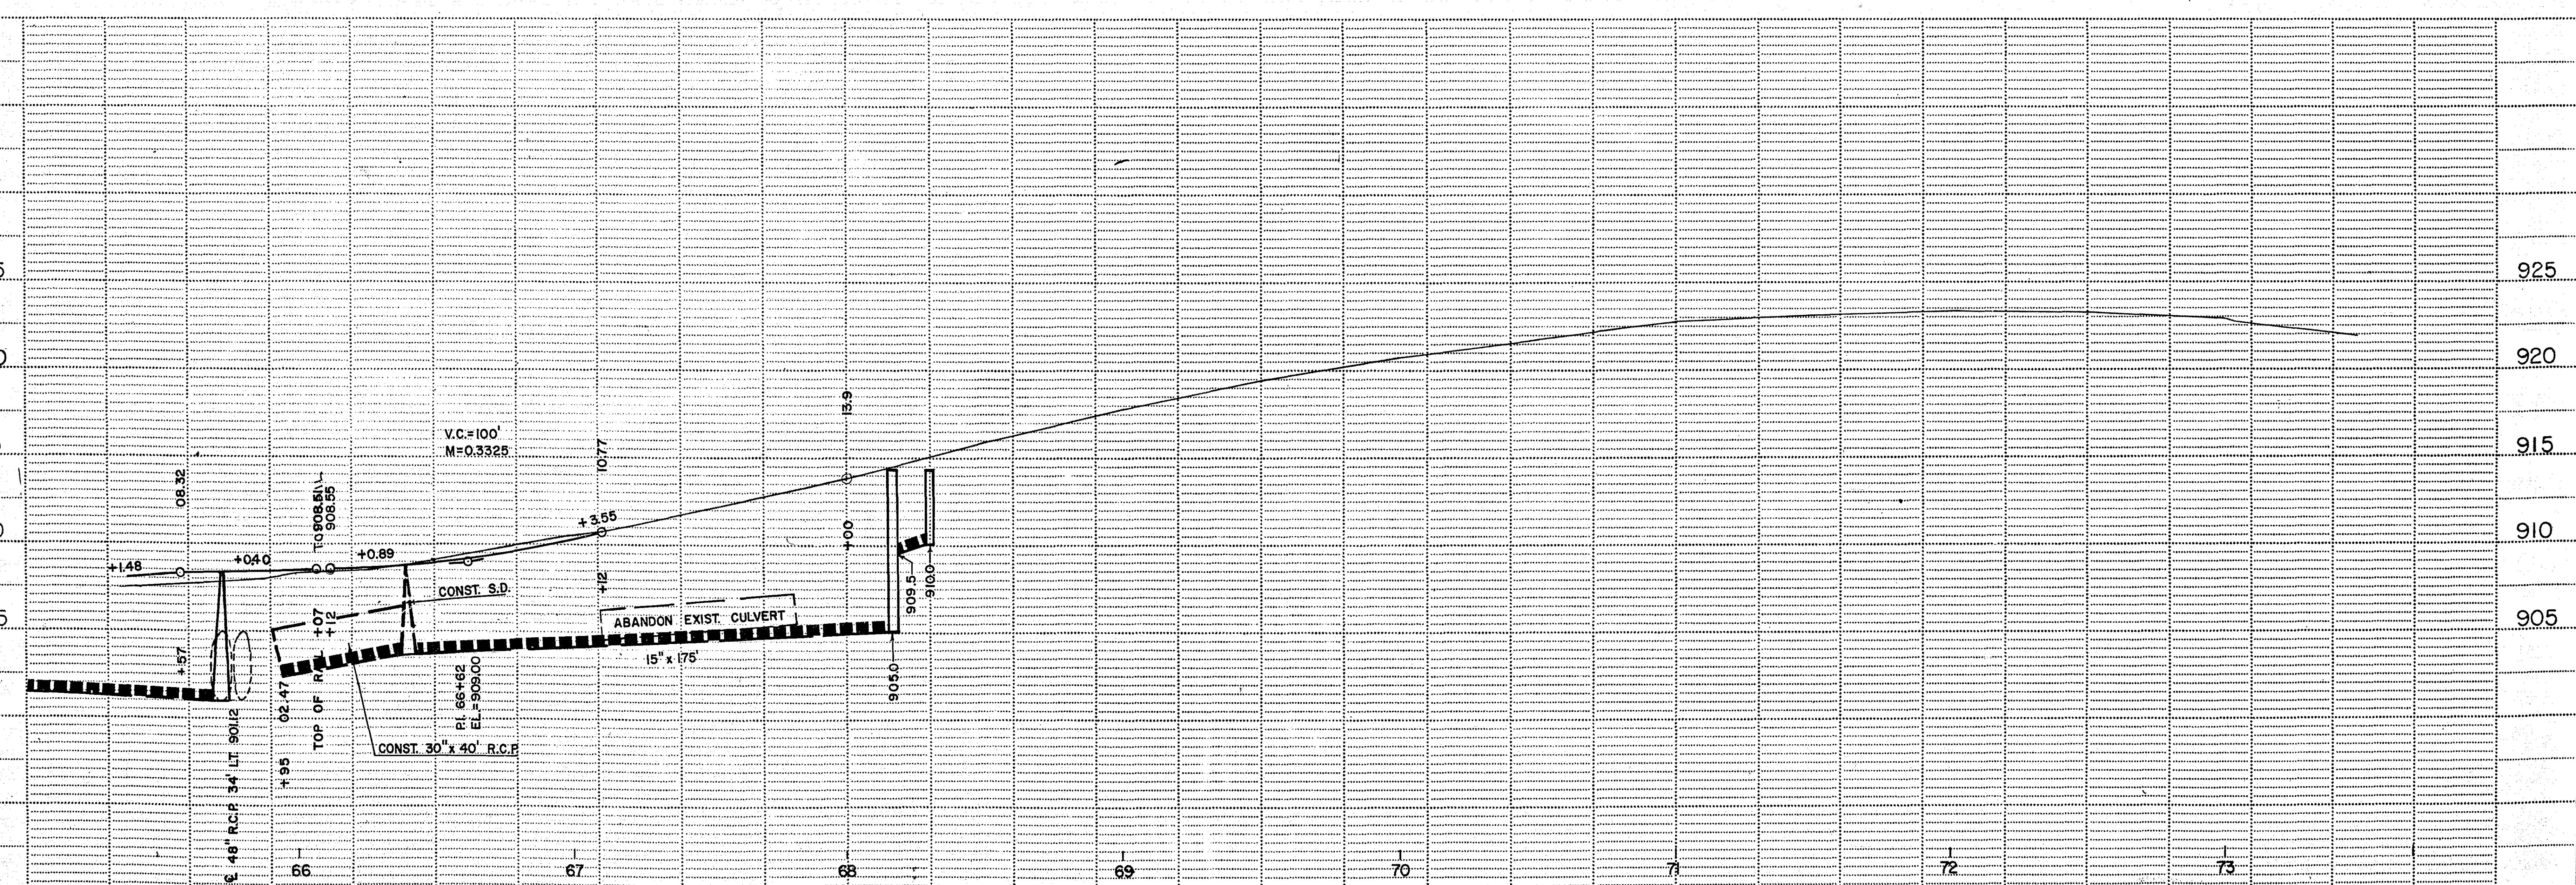

OFFICE OF
RAMSEY COUNTY ENGINEER
TH. 8 to J. 35W

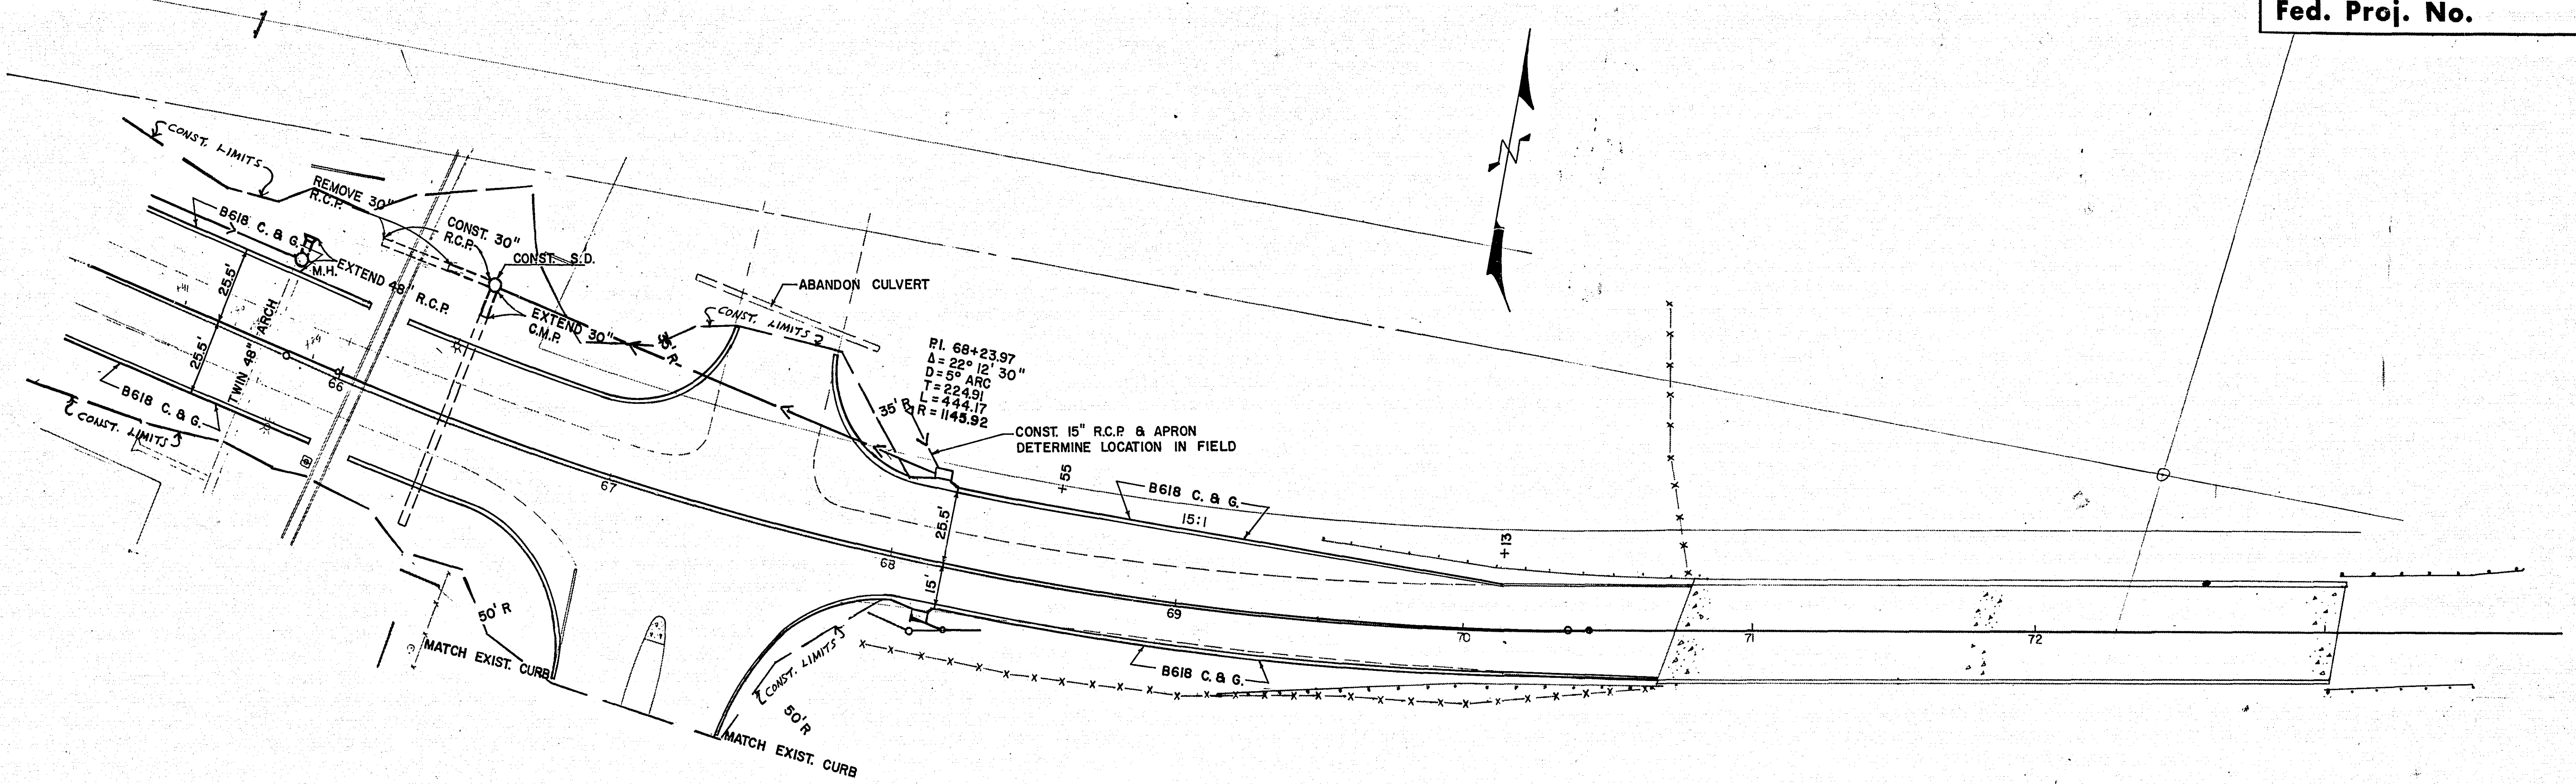

Fed. Proj. No.

58+00 25.5

+50 28.0

57+00 30.2

R/W
2:1

R/W
2:1

R/W

State Proj. No.

MICROFILMED
RAMSEY CO. ENGR.

Sheet No. 3 of 10 Sheets

18-115

Fed. Proj. No.

+37 13.8

+12 14.9

60+00 14.3 15.4

+90 15.3 15.9

+85 15.6 16.2

+50 17.2 18.0

59+00 19.3 20.5

58+30 22.3 23.0

04.58

10.65

11.16

11.59

11.80
24" R.S.P.

VAR

VAR

VAR

VAR

VAR

VAR

State Proj. No. Road 10 - 11111

MICROFILMED
RAMSEY CO. ENGR
Sheet No. 4 of 10 Sheets

18-115

FUNCTIONAL CROSS SECTION - OPEN DOTTED
H. A. ROGERS CO. MINNEAPOLIS, ST. PAUL

Fed. Proj. No.

750 08.7

62400 089

450 09.8

61400 11.1

490 11.6

60459 9129

State Proj. No. Road 19 - Maint

MICROFILMED
RAMSEY CO. ENGR. Sheet No. 5 of 10 Sheets

118-115

FUNCTIONAL CROSS SECTION - OPEN DOTTED
H. A. ROGERS CO. - MINNEAPOLIS - ST. PAUL

Fed. Proj. No.

64150

9074

64100

9076

450

9078

413

9079

ENT. LT.

63400

9079

62478

9080

State Proj. No. Road 19 Maint.

MICROFILMED
RAMSEY CO. ENGRS. Sheet No. 6 of 10 Sheets

FUNCTIONAL CROSS SECTION - OPEN DOTTED
H. A. ROGERS CO. - MINNEAPOLIS, ST. PAUL

78-15

Fed. Proj. No.

65169 08.0

168 07.8

160 07.7

141 07.5

65100 07.4

64471 907.4

State Proj. No. Road 19 - Maint

MINNEAPOLIS
RAMSEY CO. ENGR.

Sheet No. 7 of 10 Sheets

18-115 75

Fed. Proj. No.

S.D.

475 909.8

440 908.8

424 908.5

416 908.5

407 908.5

66700 908.3

State Proj. No. Road 19- Maint

MICROFILMED
RAMSEY CO. ENGR

Sheet No. 8 of 10 Sheets

18-115

Fed. Proj. No.

65400 1/39

482 7.26 1/31

469 7.80 1/27

450 12.0 1/20

413 10.7

67400 2105

Ent.

State Proj. No. Road 19 Maint.

MICROFILMED
RAMSEY CO. ENGR.

Sheet No. 9 of 10 Sheets

18-115

Fed. Proj. No.

70473 25611/BBIDGE 3223.3

70450 5921.7

70400 20.7

450 179.4

69400 1178

68450 915.9

State Proj. No. Road 19 Unit

MICROFILMED
RAMSEY CO. ENGR.

Sheet No. 10 of 10 Sheets

18-115-75