


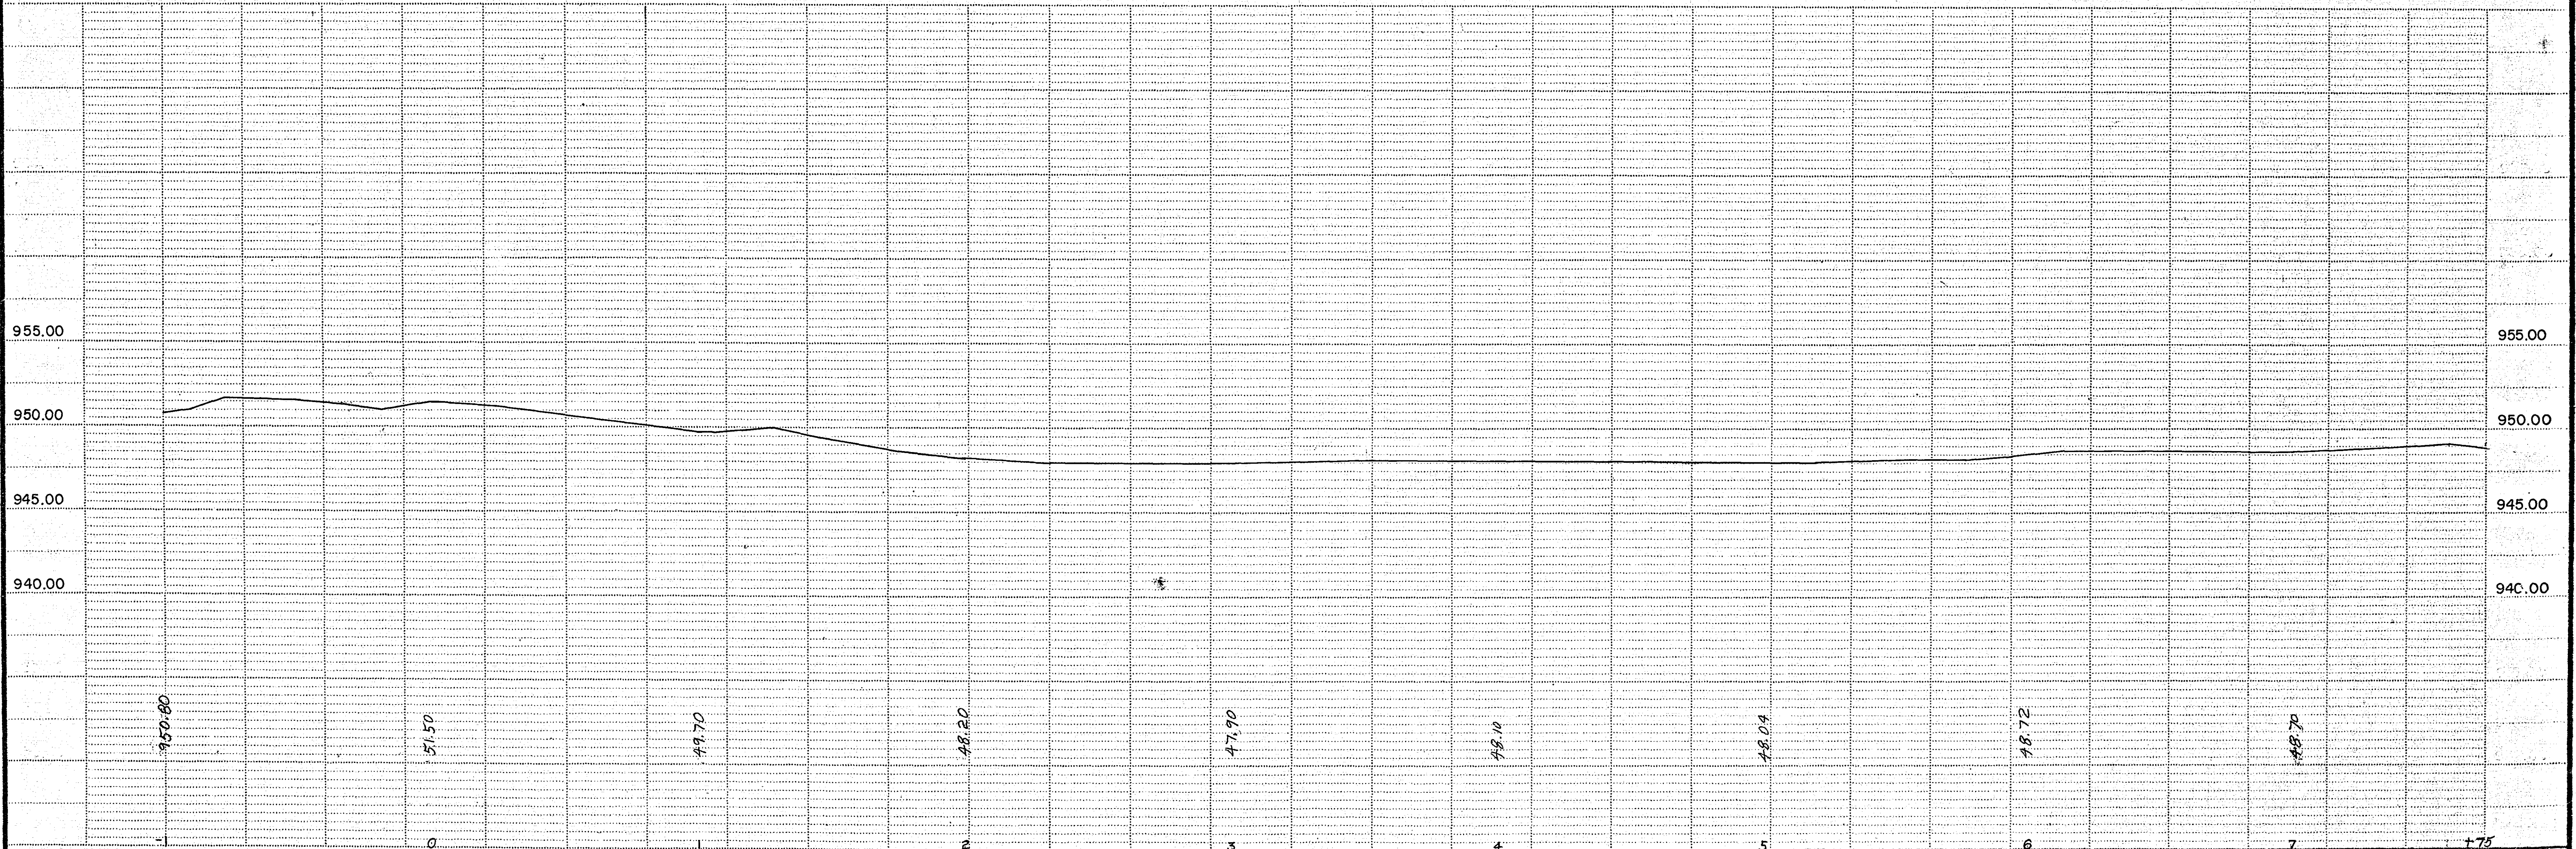
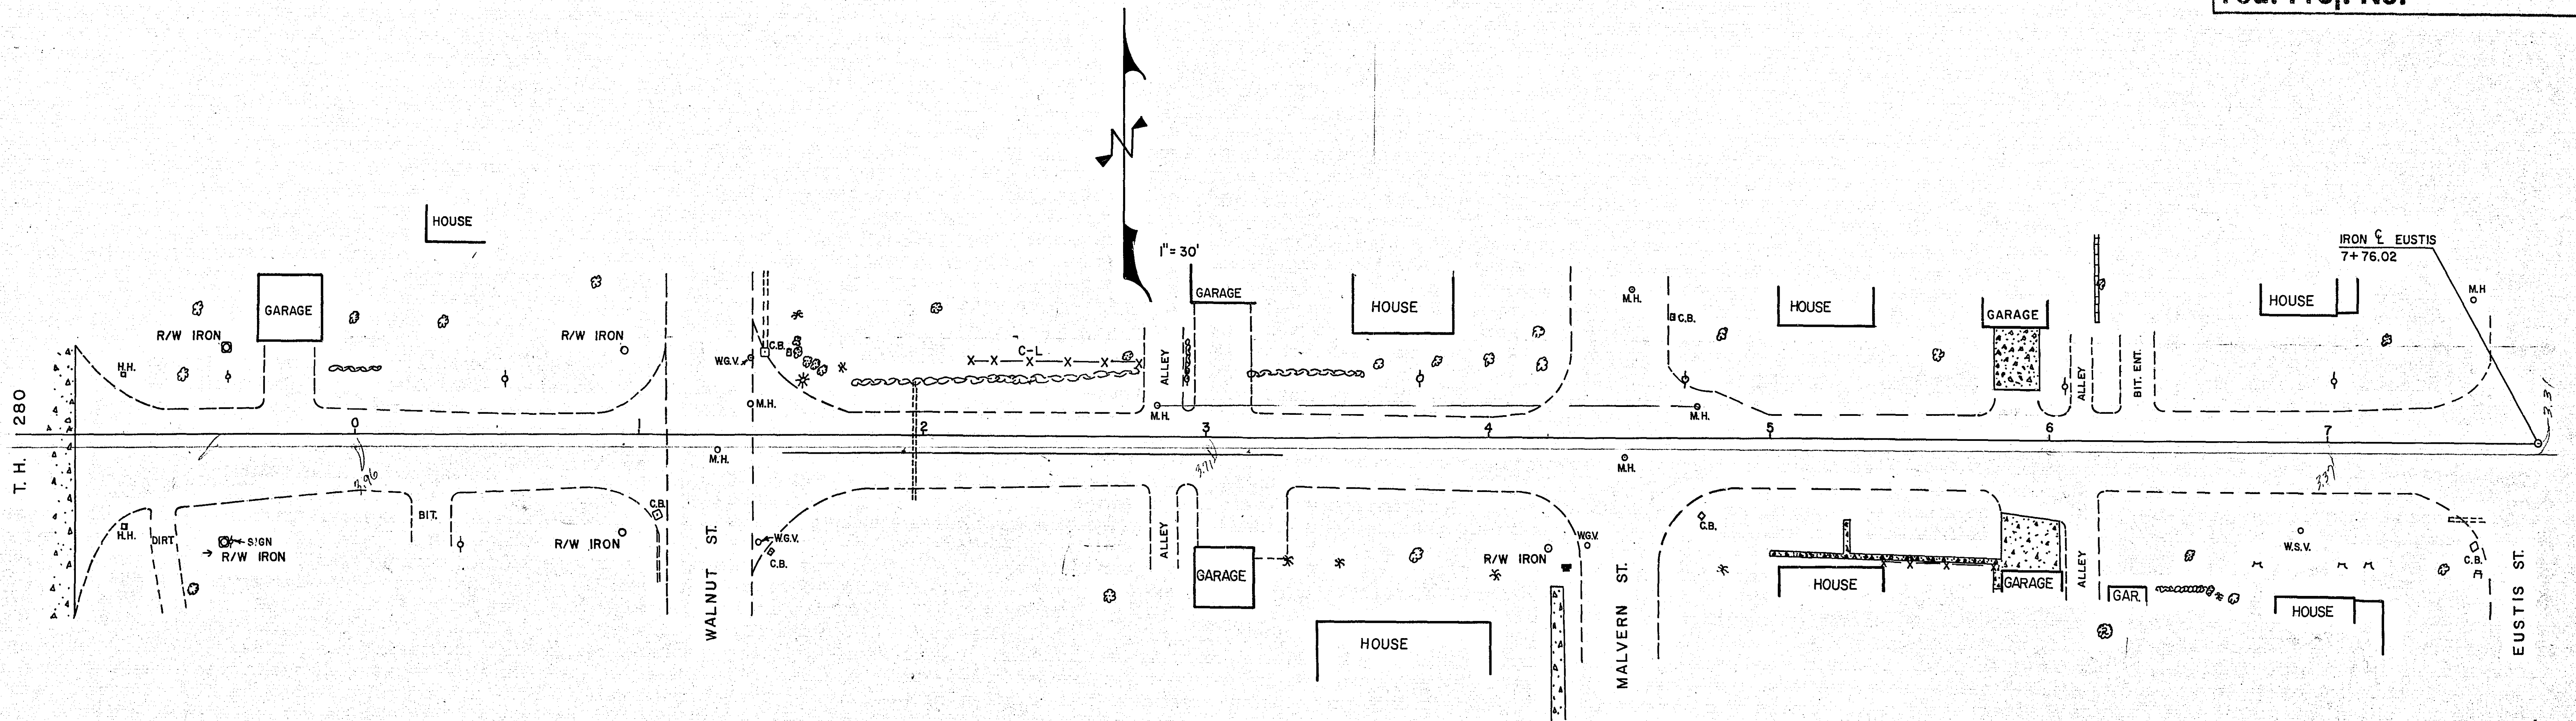
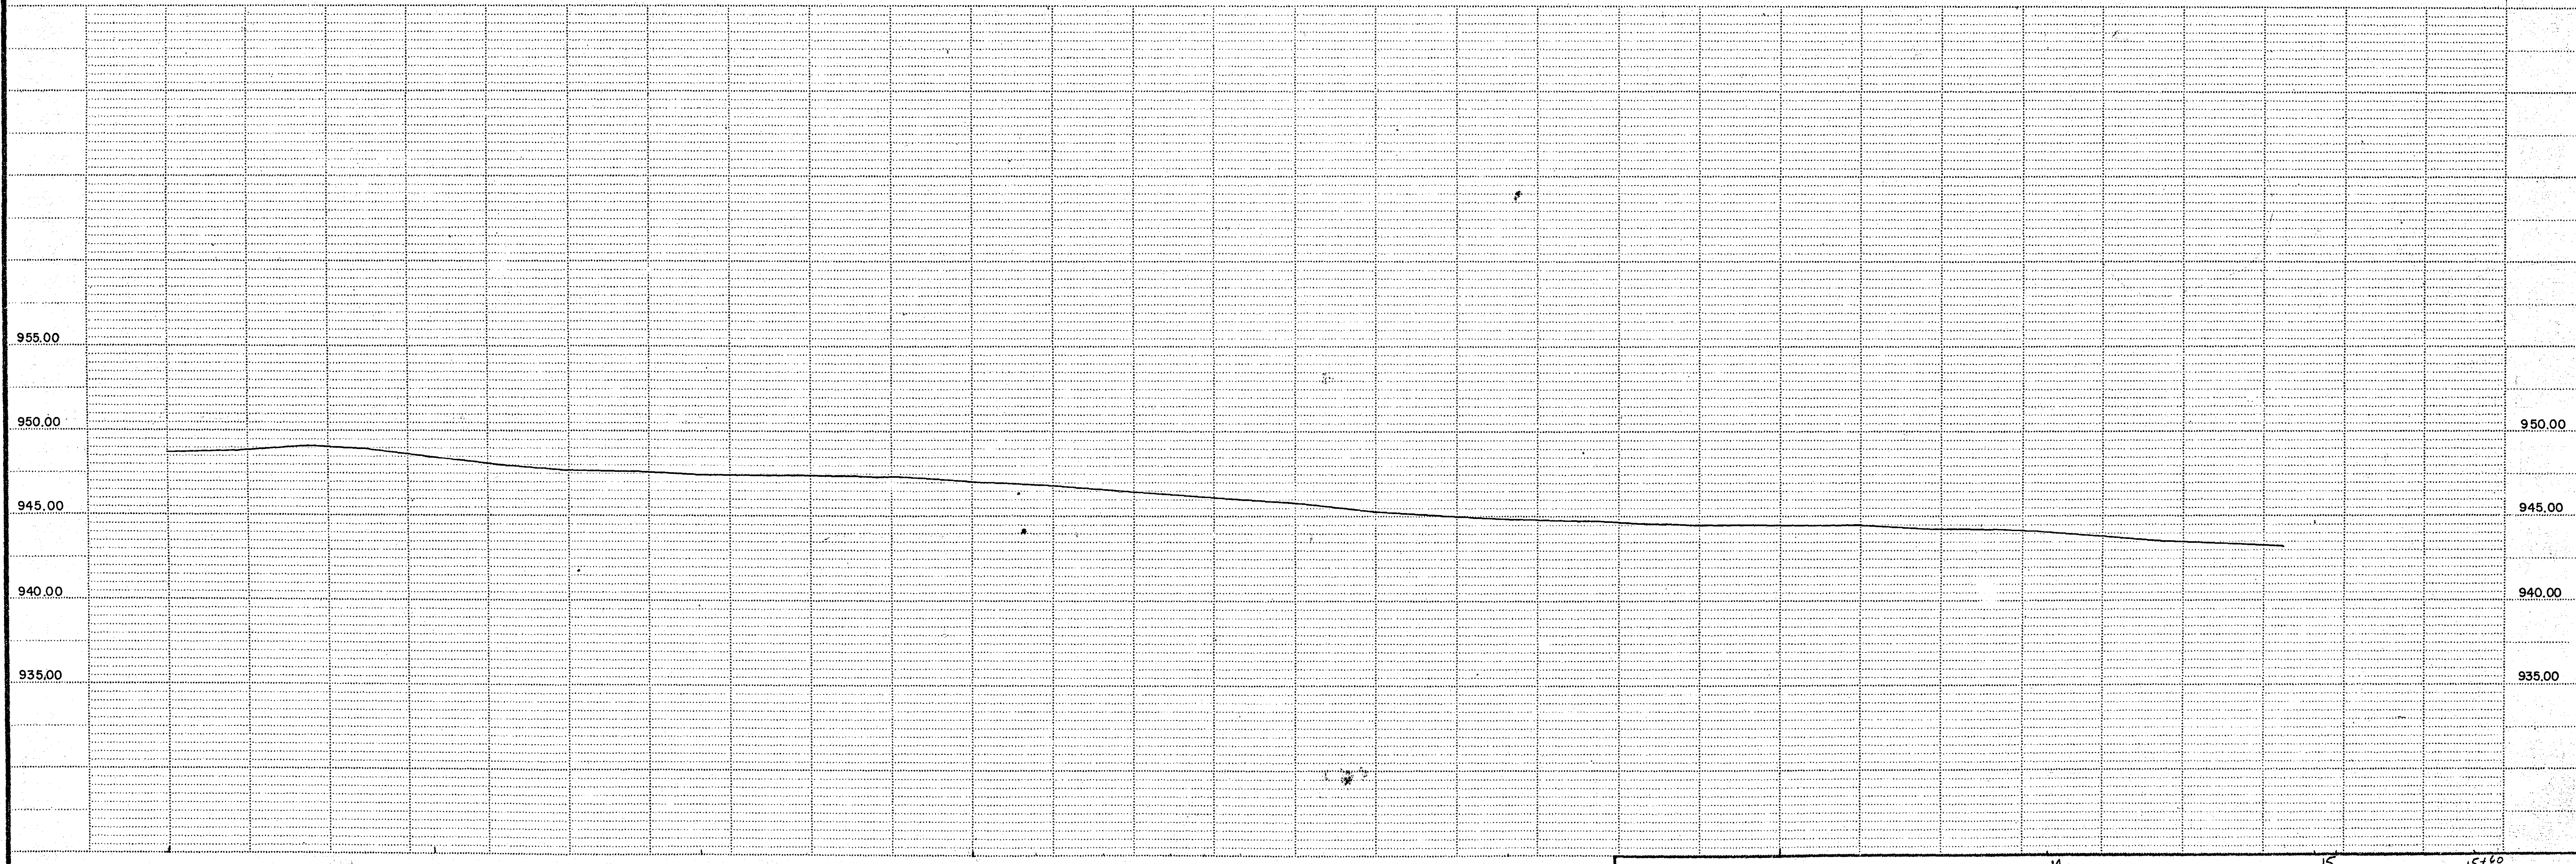


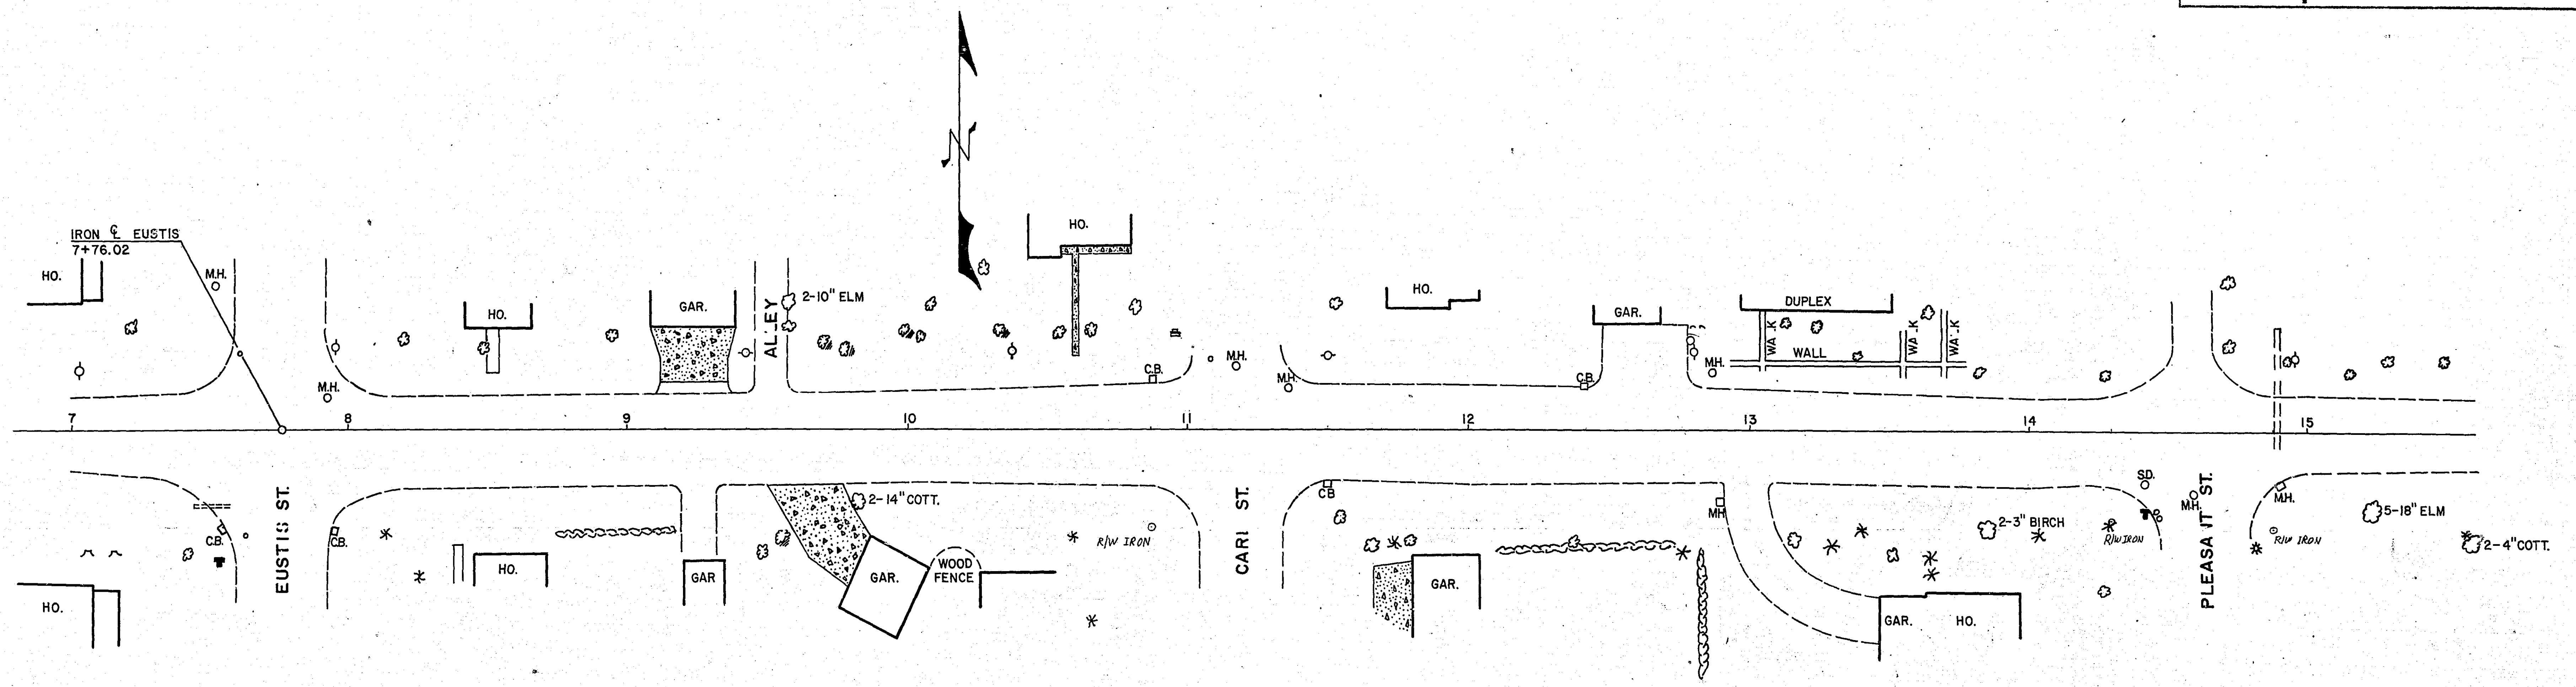

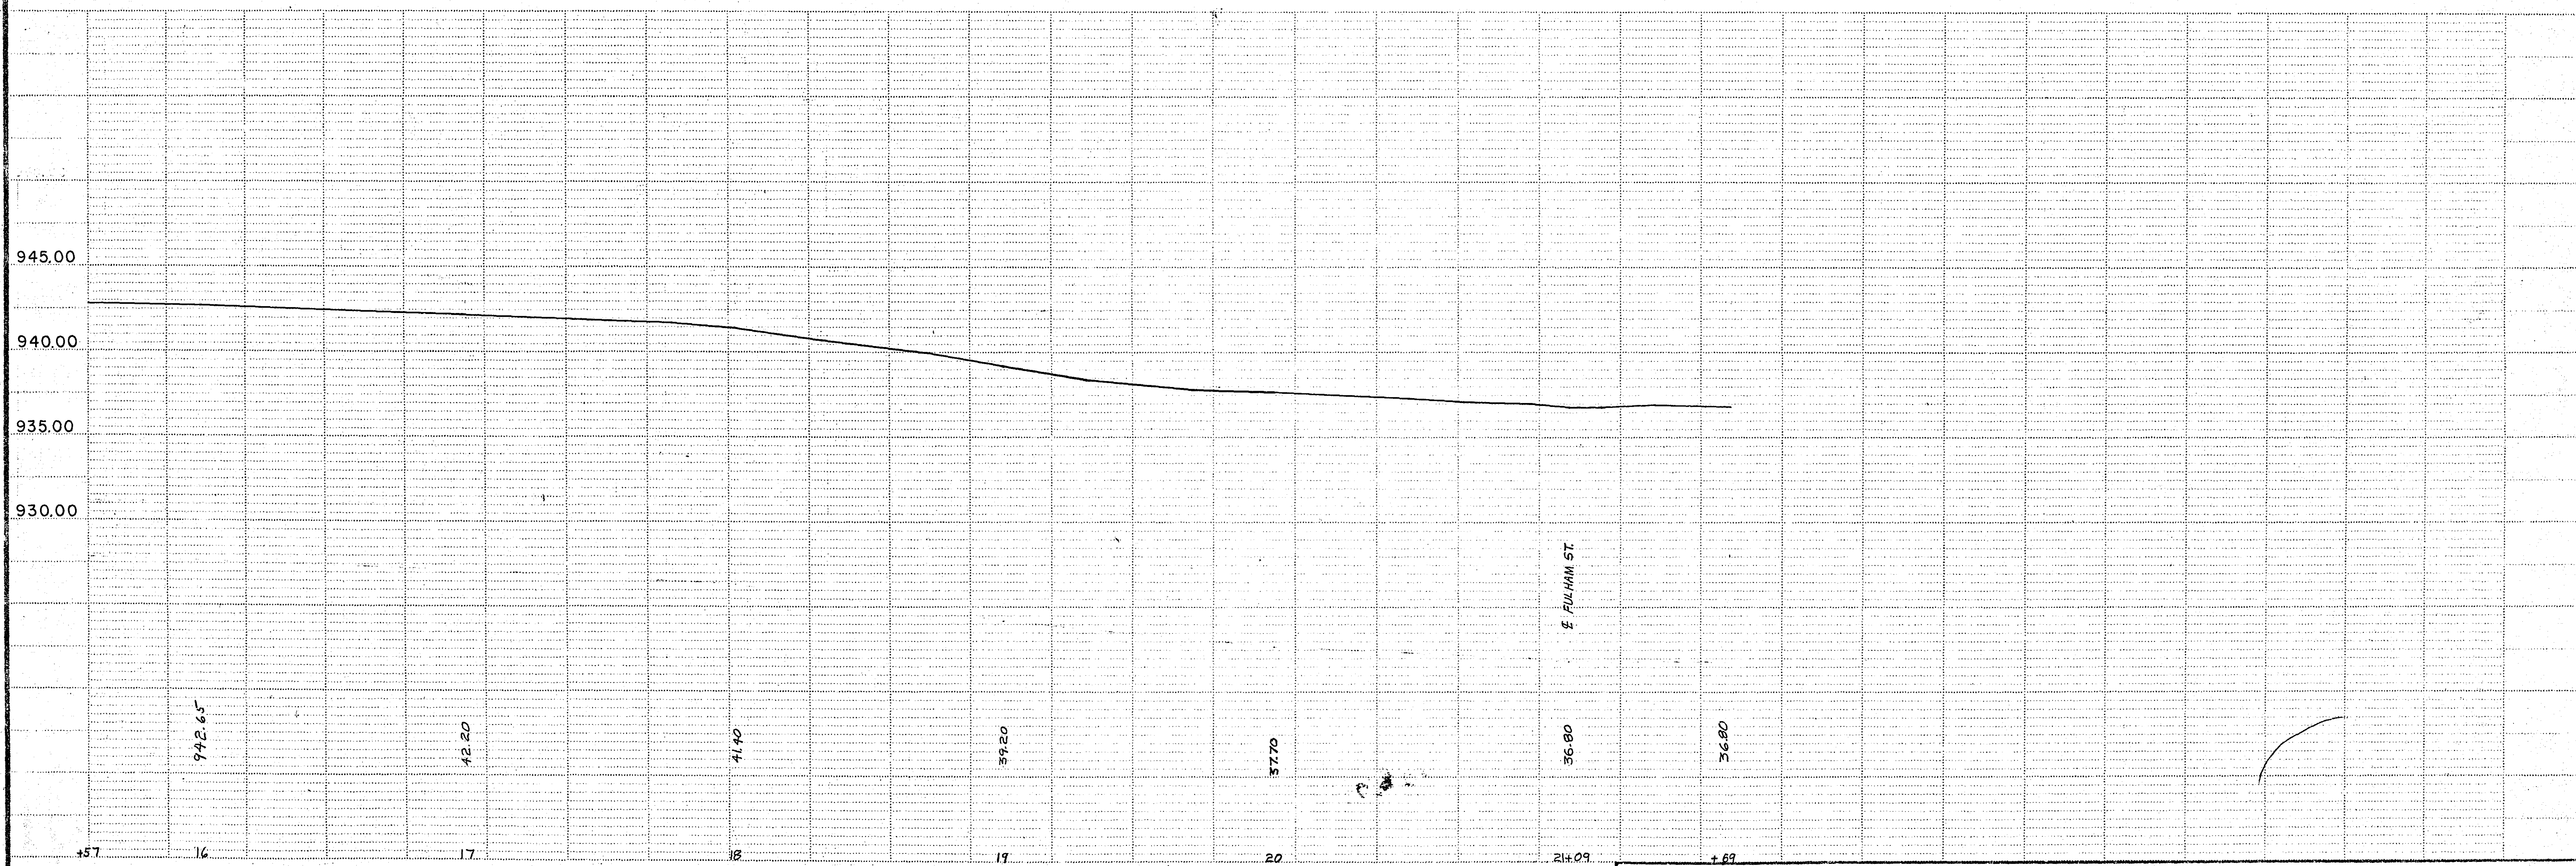

NORTHAR © No. 102 - ST. PAUL - MINNEAPOLIS, MINNESOTA ©

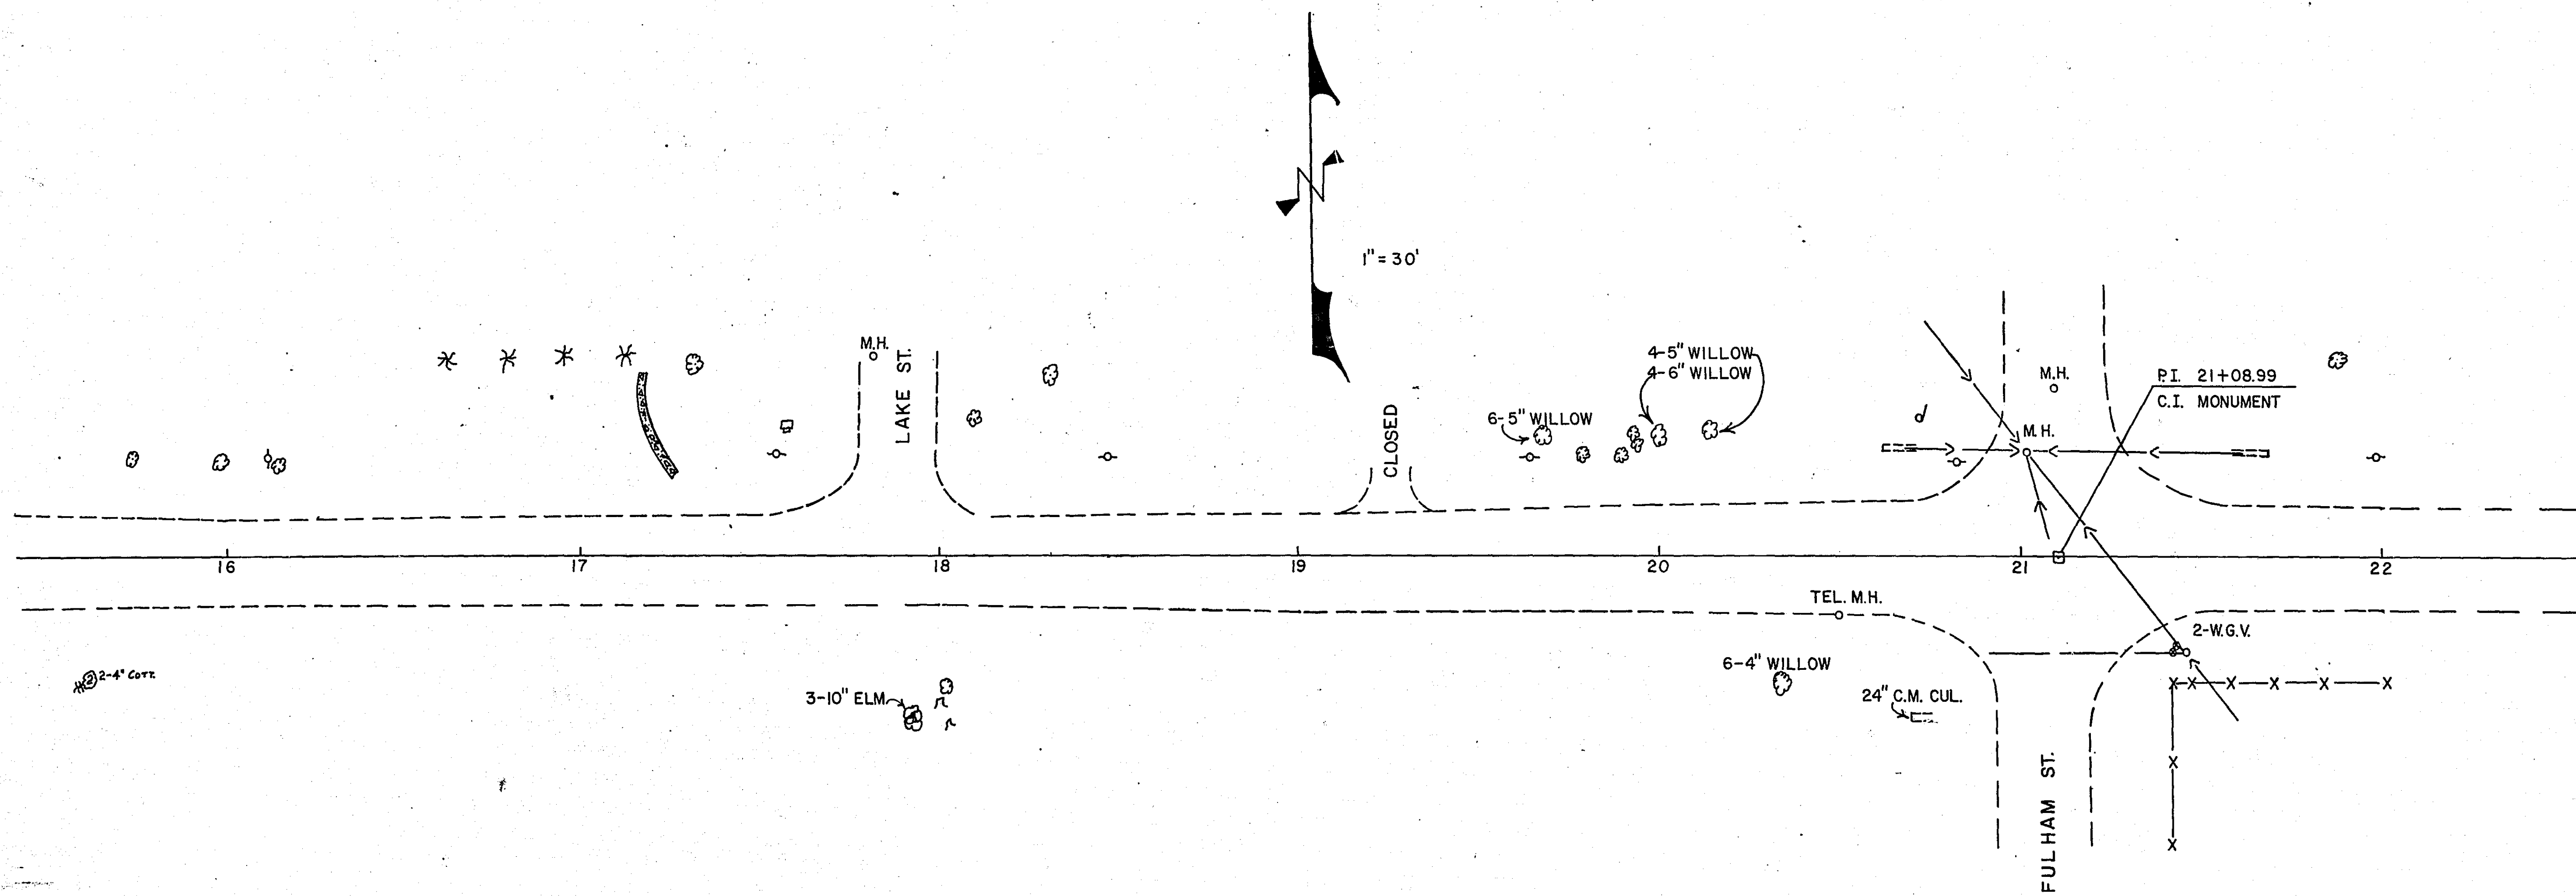

Fed. Proj. No.

2+00

48.2

+57

49.0

+40

49.7

+10

49.8

+1+00

49.7

+50

50.7

0+00

51.5

+46

51.6

+18

51.0

-1+00

950.80

+50

48.3

WALK

5+00

48.0

HOUSE

+64

48.0

+34

48.1

+24

48.1

4+00

48.1

+50

48.1

3+00

47.9

2+50

948.00

State Proj. No. ROSELAWN AVE.

Sheet No. 4 of Sheets

21-108

FUNCTIONAL CROSS SECTION - OPEN DOTTED
H. A. ROGERS CO. - MINNEAPOLIS, ST. PAUL

Fed. Proj. No.

HOUSE

9+00 47.5

+50 47.7

8+00 48.4

+93 48.5

+61 49.1

+48 49.0

7+00 48.73

+46 48.7

+22 48.6

6+00 48.50

CONCRETE ENT.

HOUSE

WALK

45.55

HOUSE

+50 45.3

+34 45.6

+05 46.0

11+00 46.1

+60 46.5

+50 46.6

10+00 47.1

+55 47.4

9+25 47.4

CONC. ENT.

HOUSE

GARAGE FLOOR

State Proj. No. ROSELAWN AVENUE

Sheet No. 5 of Sheets

FUNCTIONAL CROSS SECTION - OPEN DOTTED
H. A. ROGERS CO. - MINNEAPOLIS - ST. PAUL

50

50


50

50

50

50

21-108

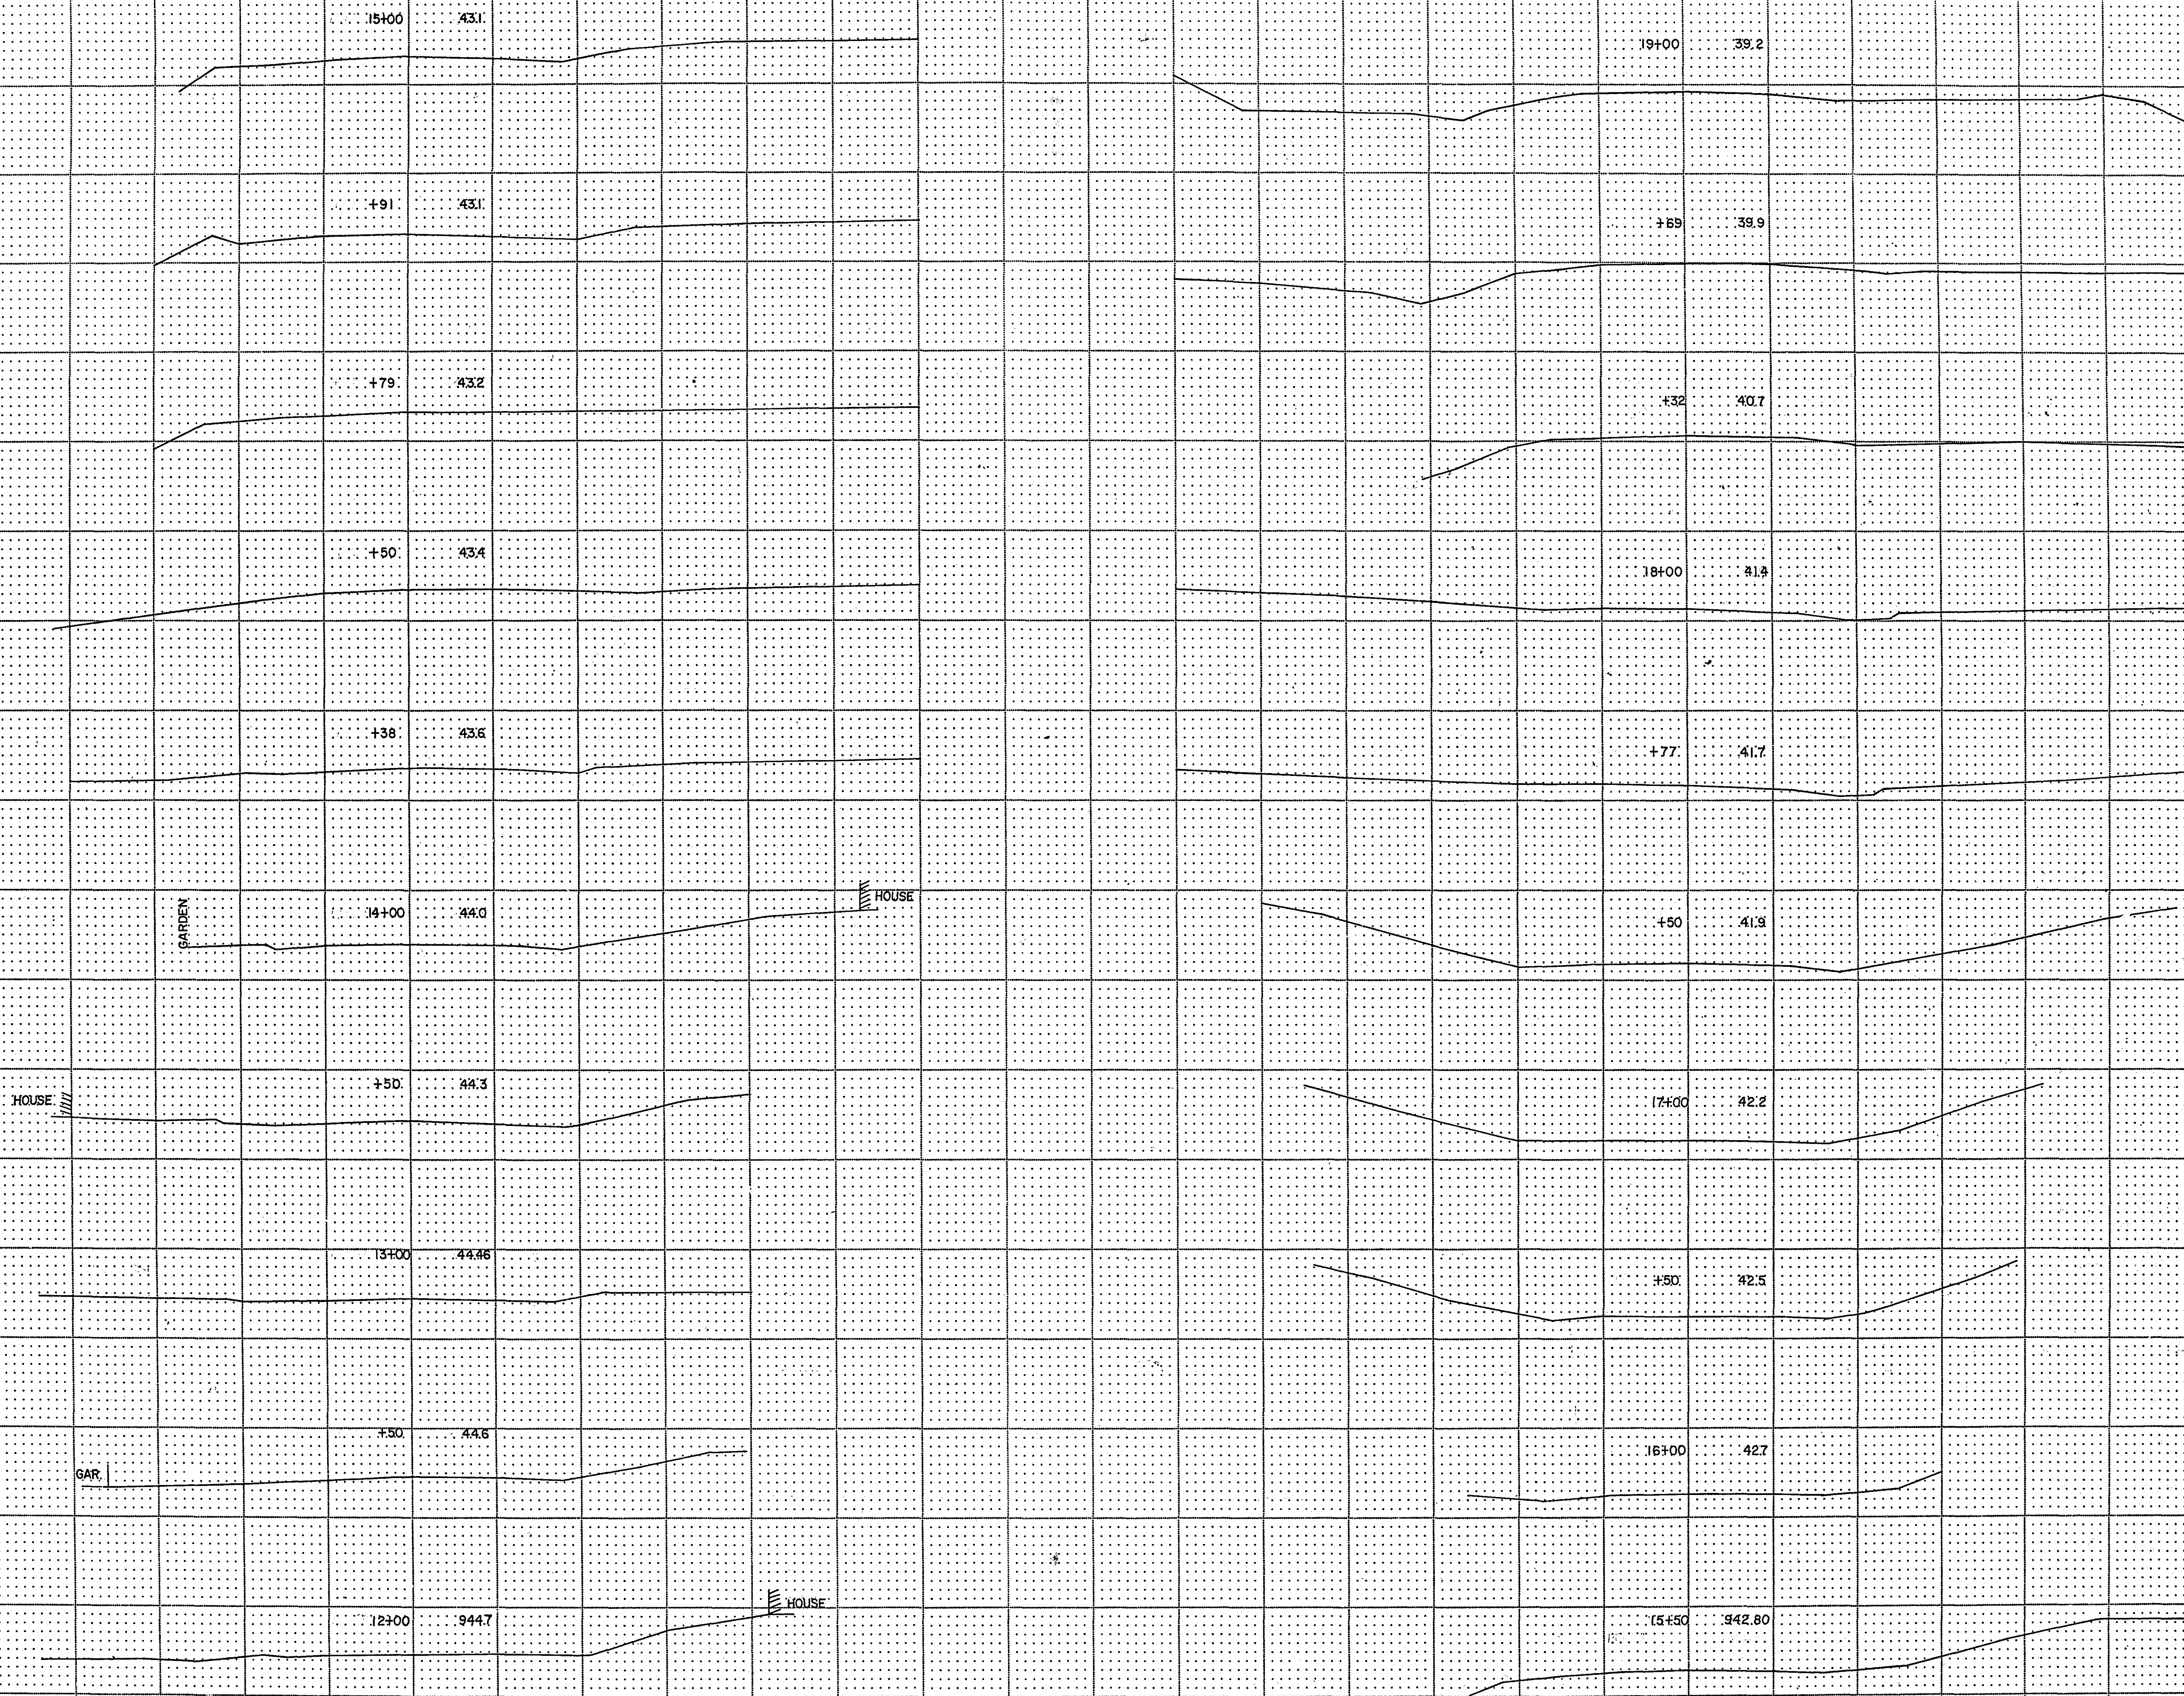

Fed. Proj. No.

TOP CULVERT

+69

36.8

FENCE

+41

36.9

+21

36.8

21+09

36.8

+95

37.0

+79

37.1

TOP CULVERT

+35

37.4

20+00

37.7

+71

37.8

19+31

938.30

State Proj. No. *ROSELAWN AVE.*

Sheet No. *50* of *21-100* Sheets

Fed. Proj. No.

11-10-12

E. ROSEBURN

IRON

IRON

E. ROSEBURN

E. FULTON

E. ROSEBURN

IRON

IRON

IRON

IRON

IRON

IRON

State Proj. No.

Sheet No. of Sheets

21-108

FUNCTIONAL CROSS SECTION - OPEN DOTTED
H. A. ROGERS CO. - MINNEAPOLIS, ST. PAUL