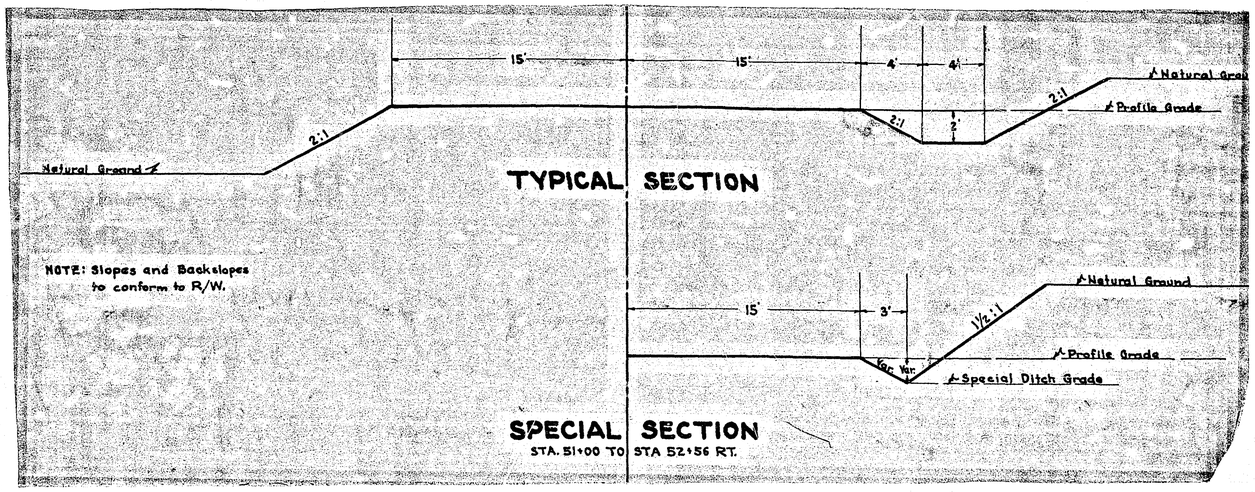

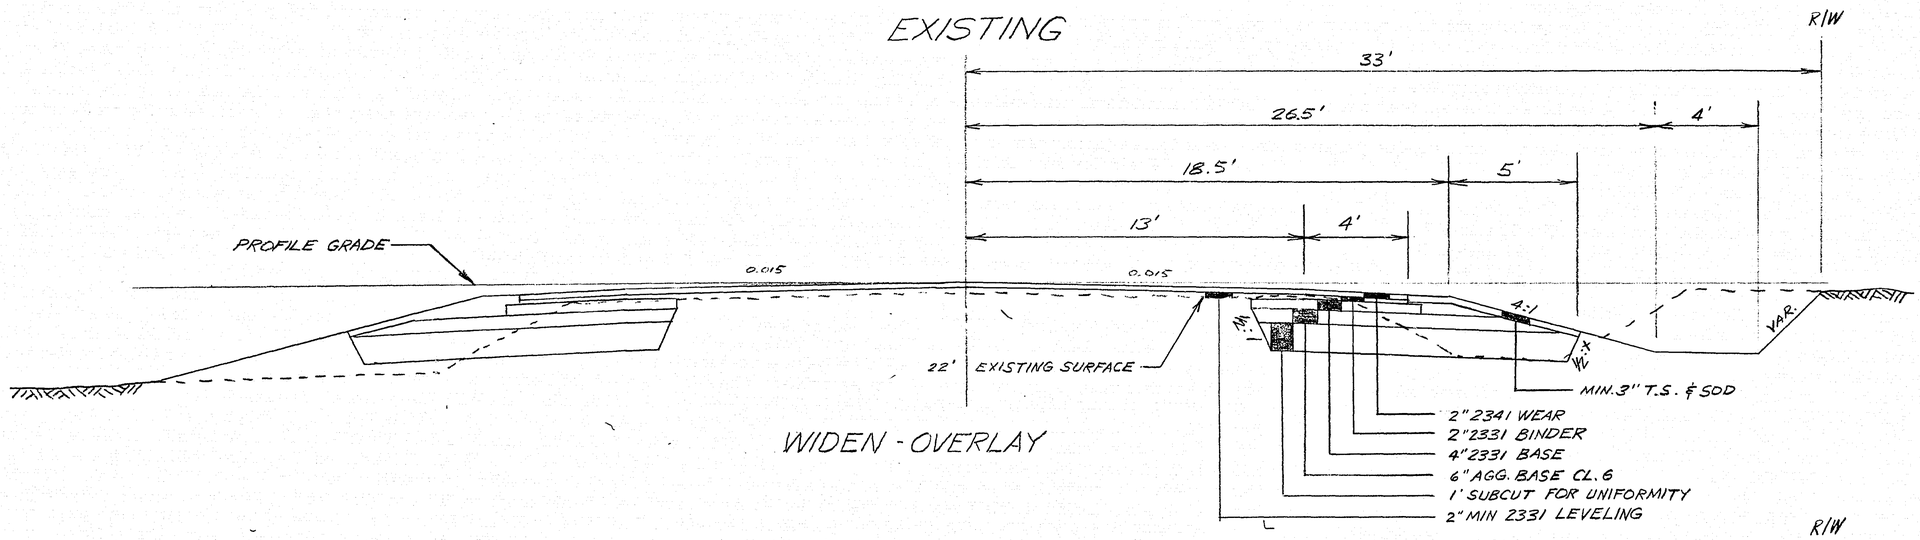

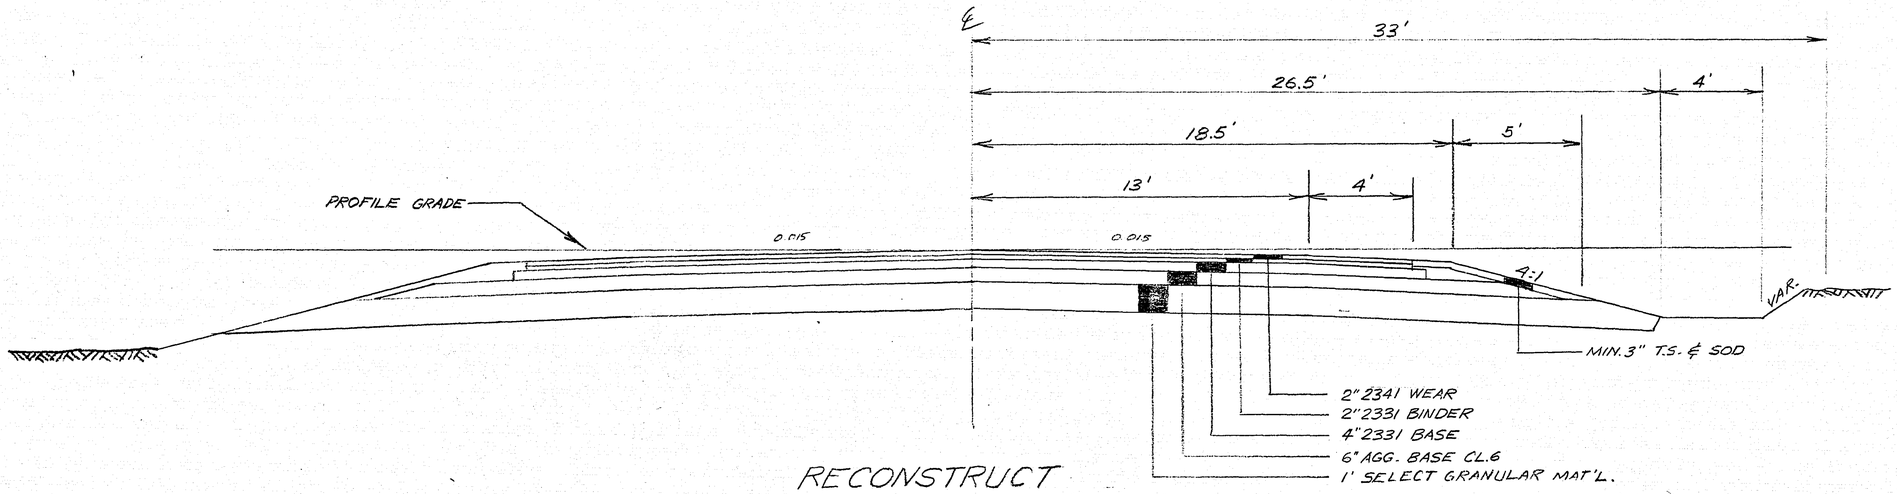

CENTERVILLE: H2 TO NO CO LINE
H2: CENTERVILLE TO BEB(N).

MICROFILMED
RAMSEY CO. ENGR.

NOT BUILT
21-109
LKF 3-77

CENTERVILLE ROAD, COUNTY ROAD H-2 F.A.S. PROPOSAL