



SIGHT DISTANCE IMPROVEMENT FOR SW CORNER OF COUNTY RD. H² & OTTER LAKE ROAD.

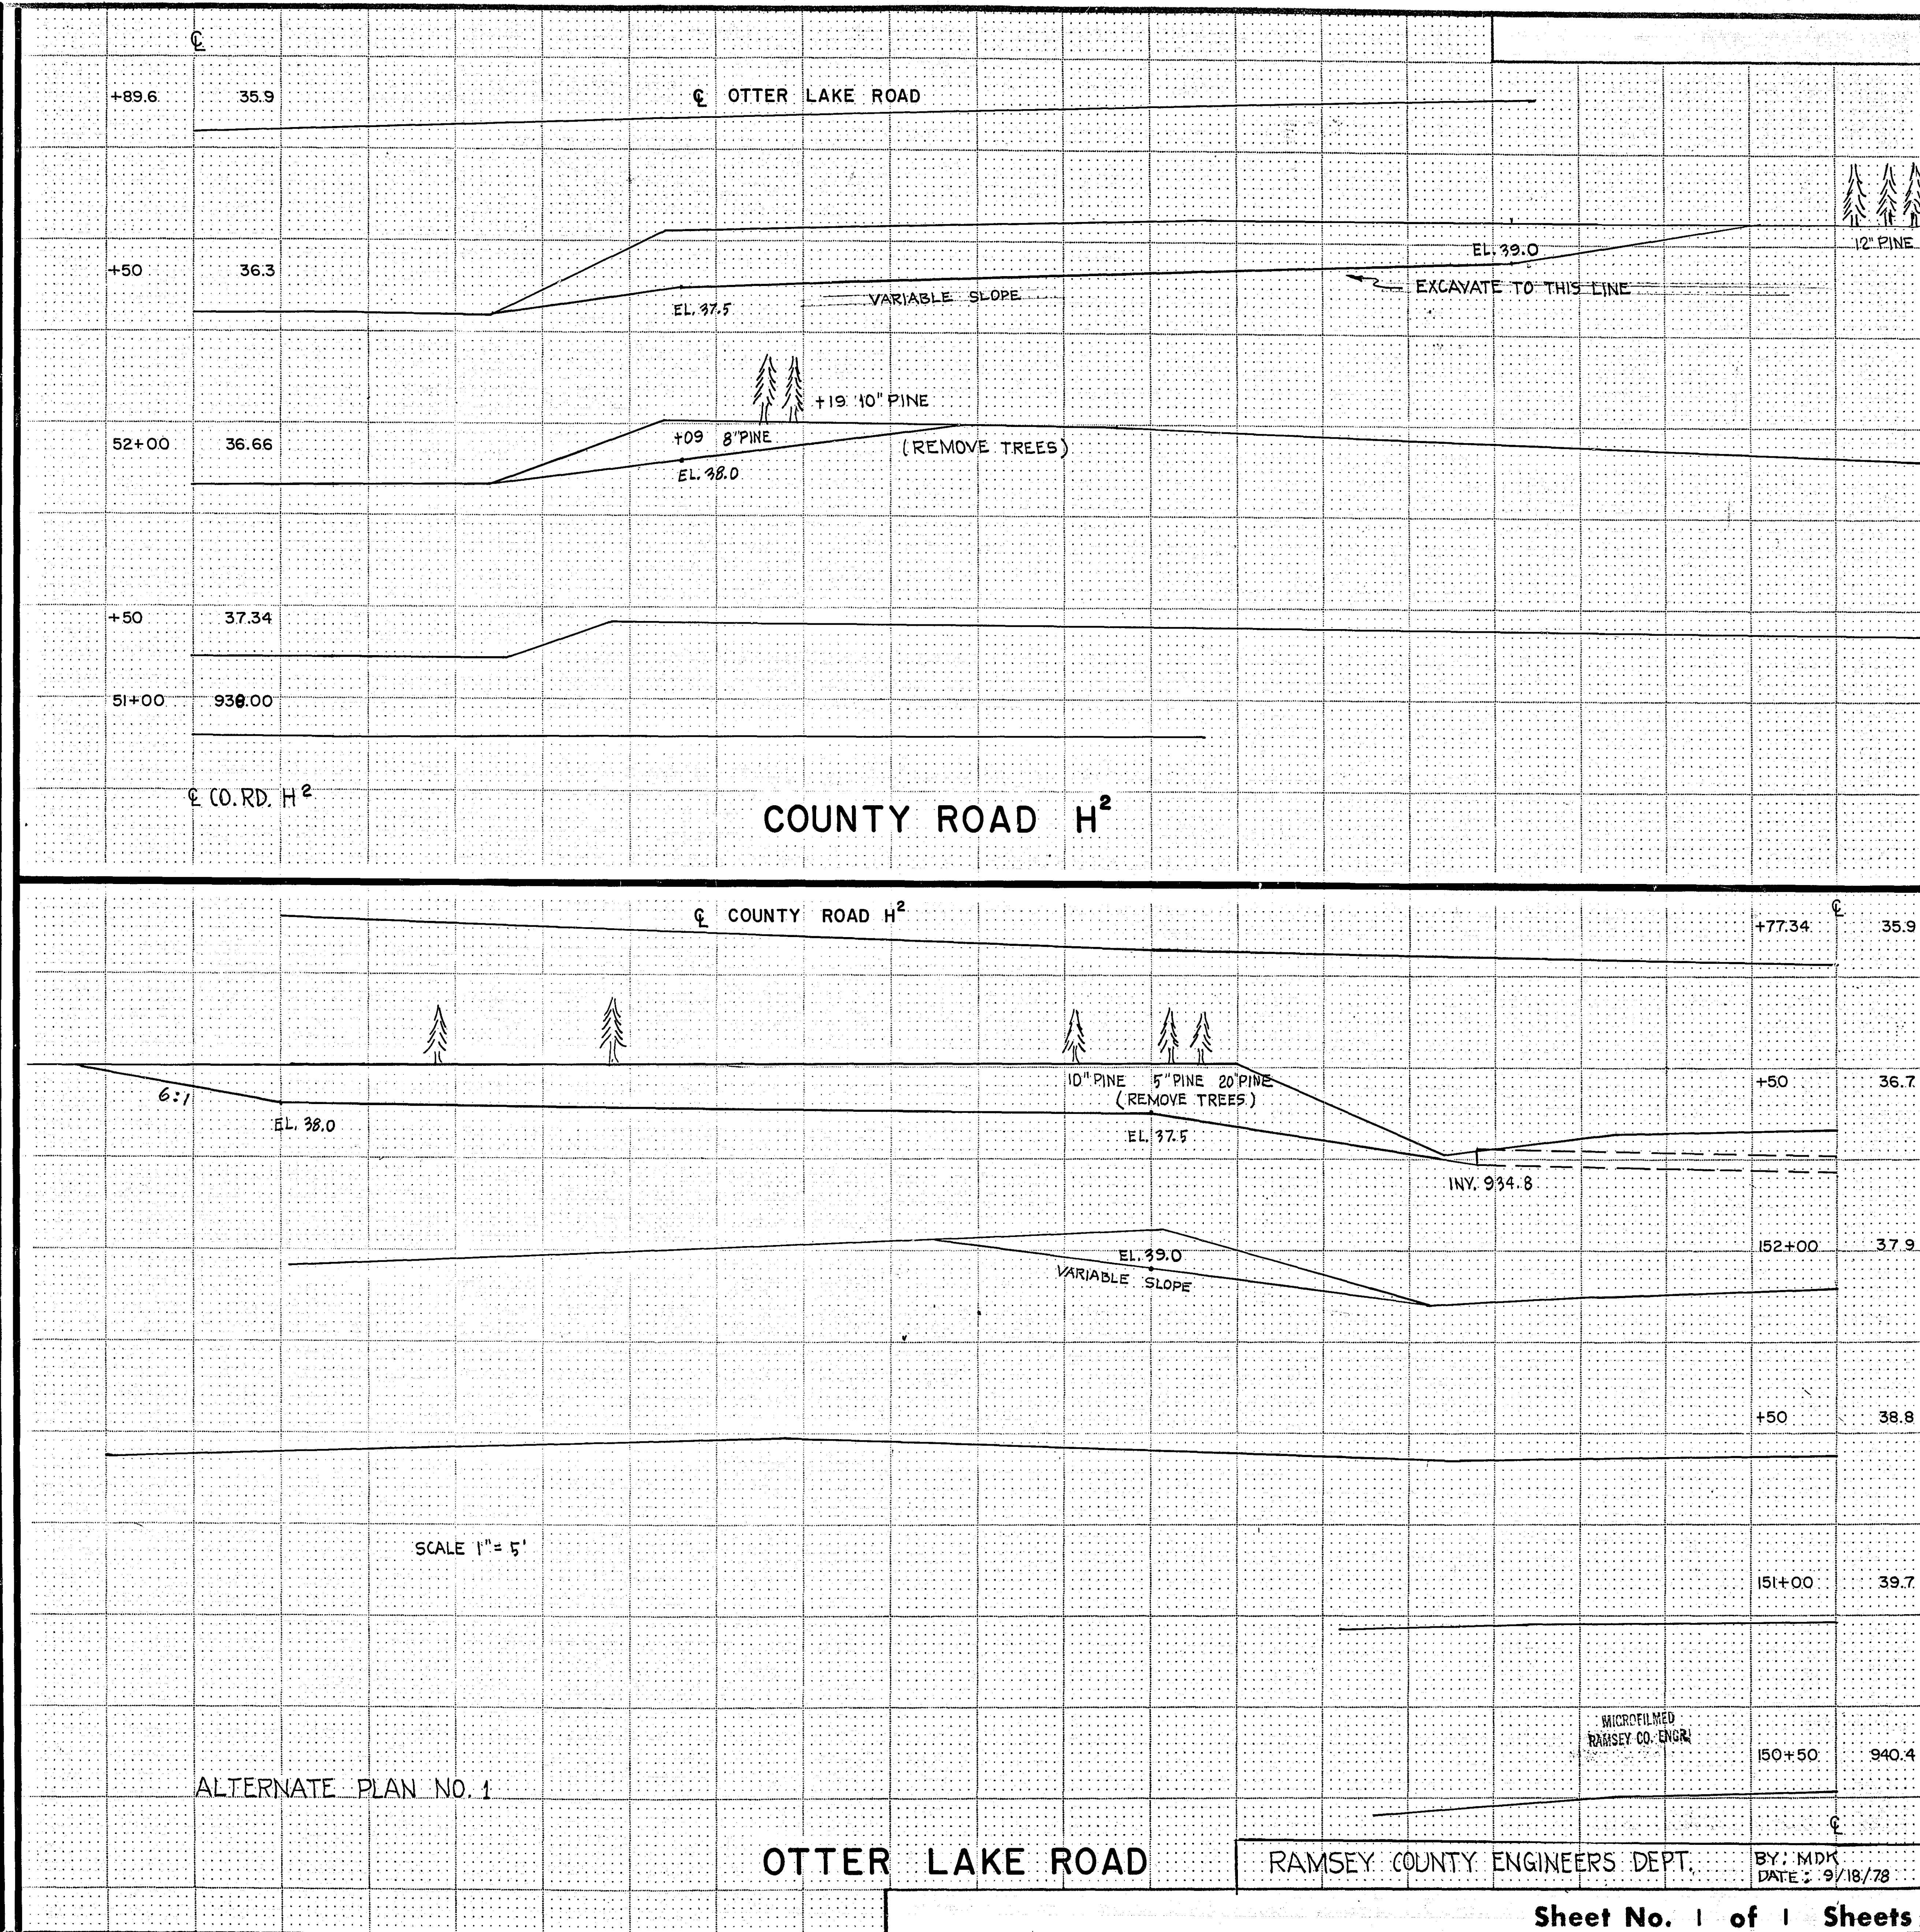

SIGHT DISTANCE IMPROVEMENT FOR SW CORNER OF COUNTY RD. H² & OTTER LAKE ROAD.

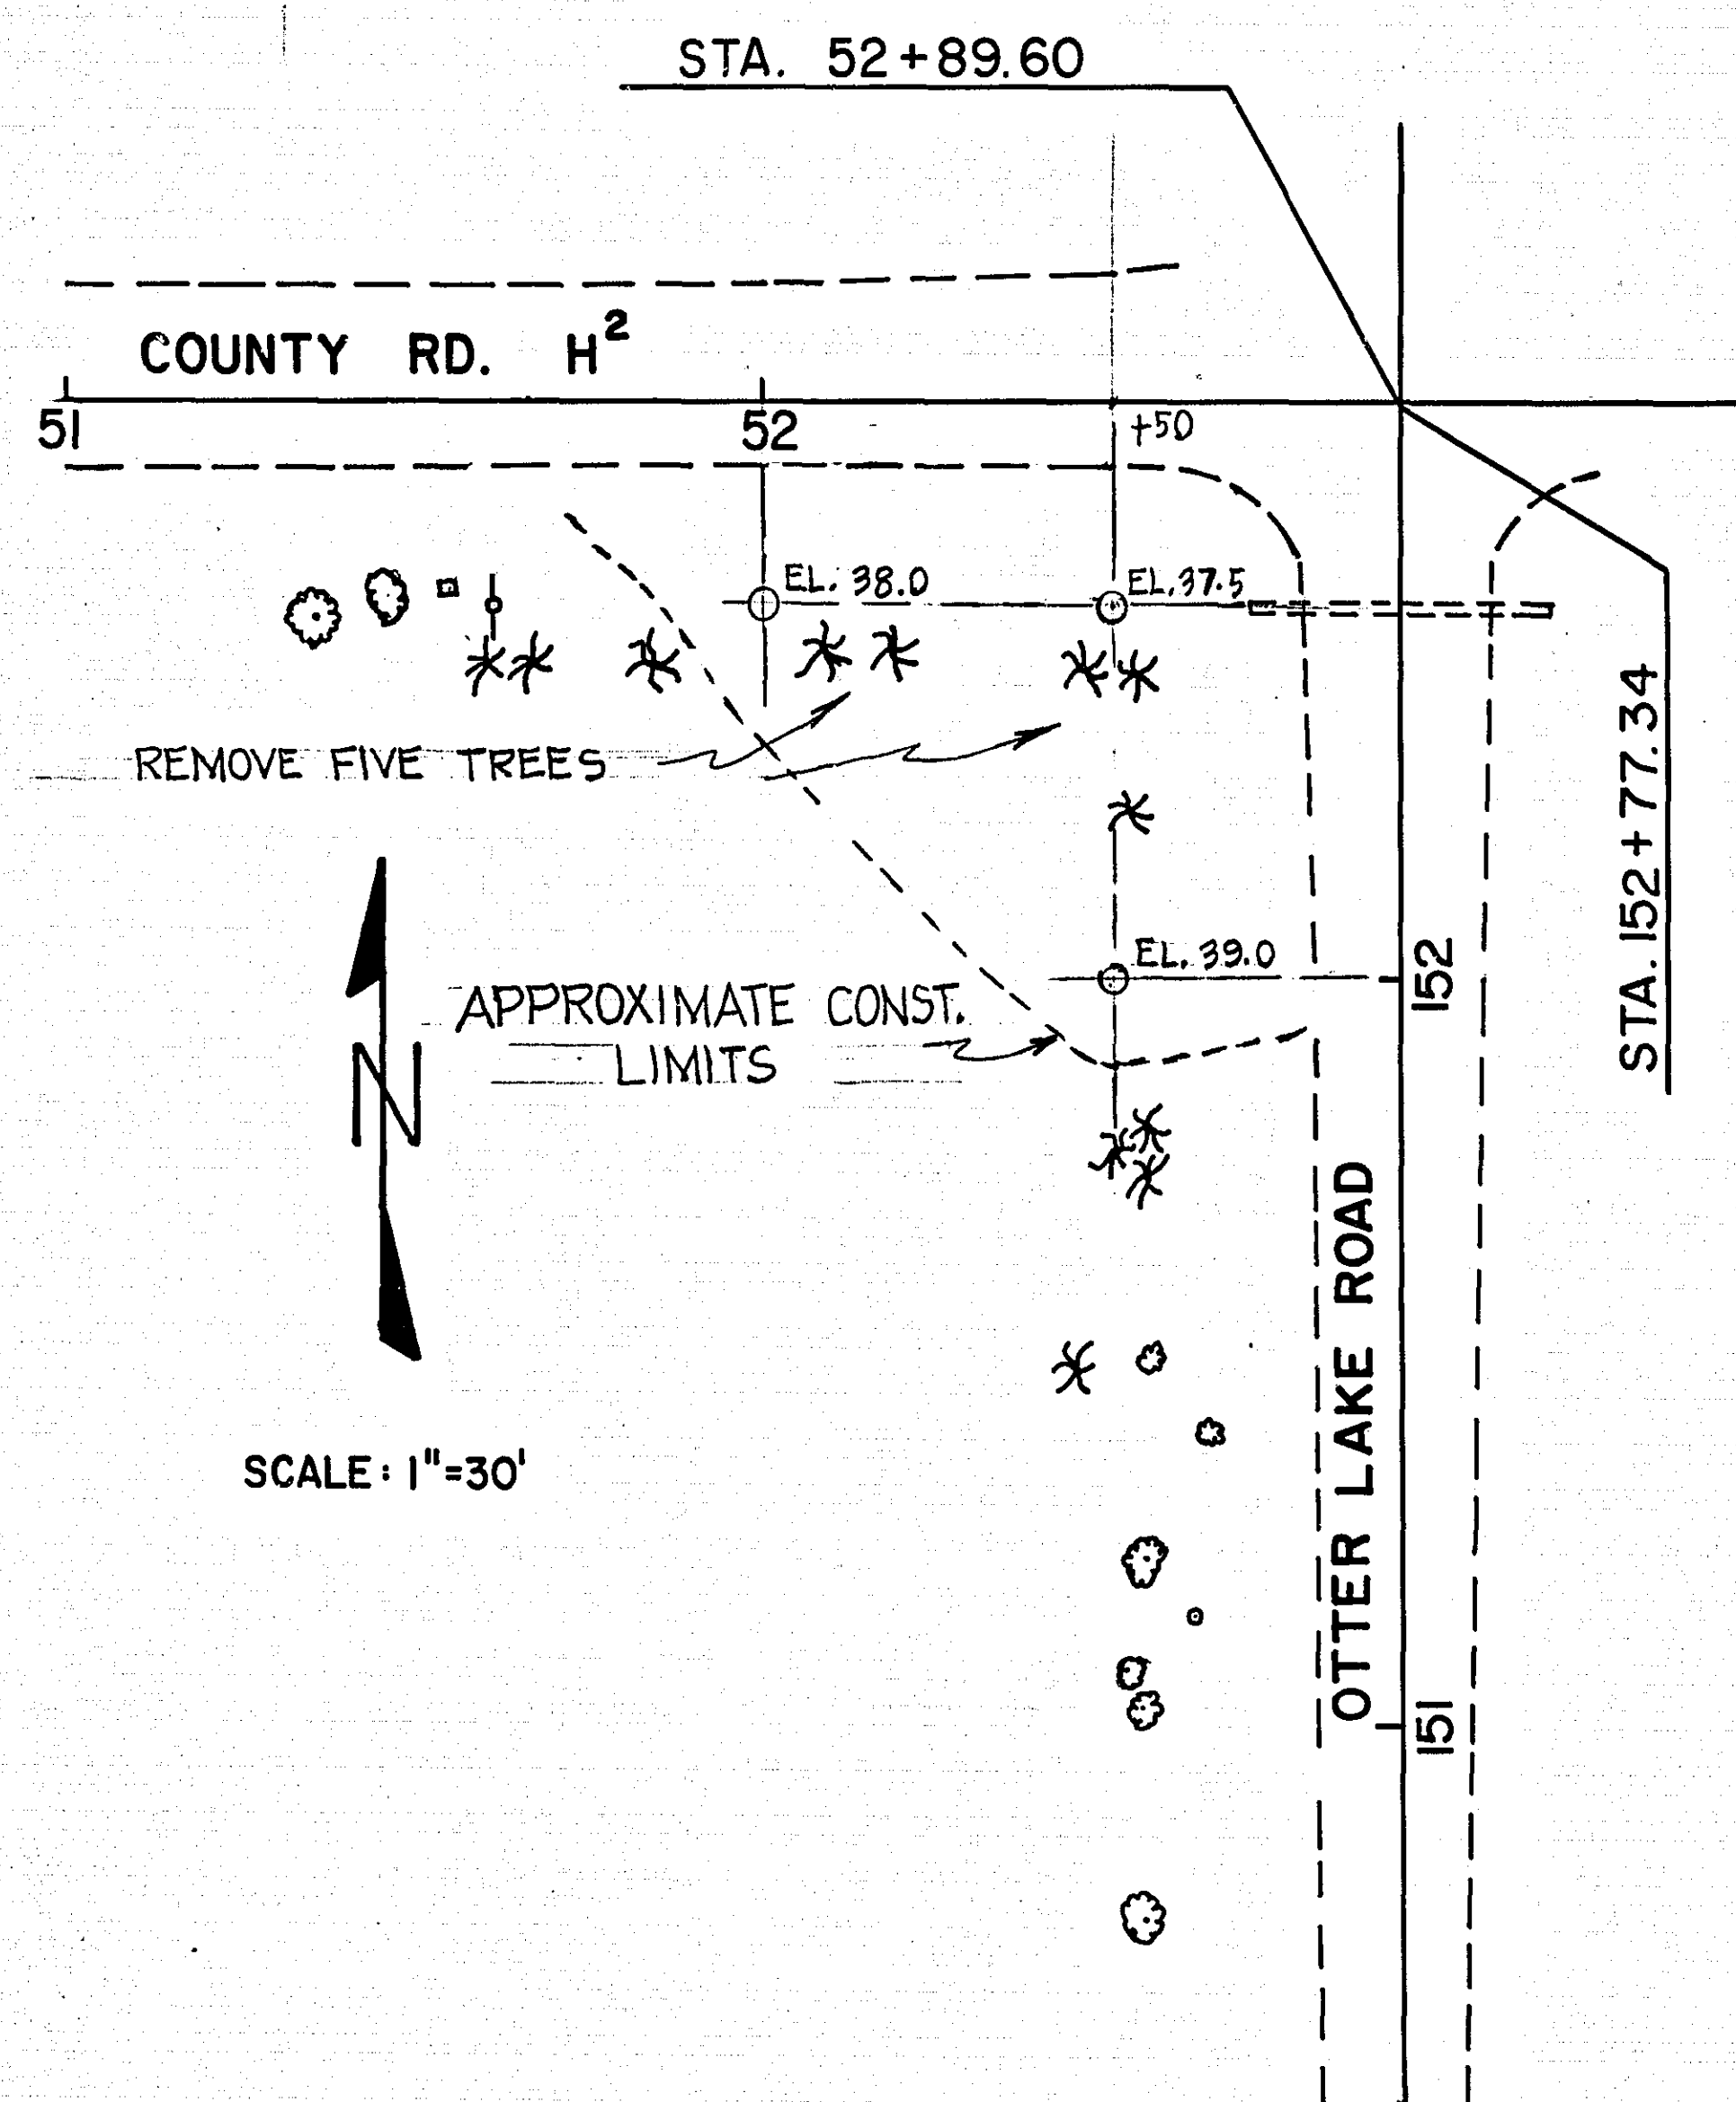