
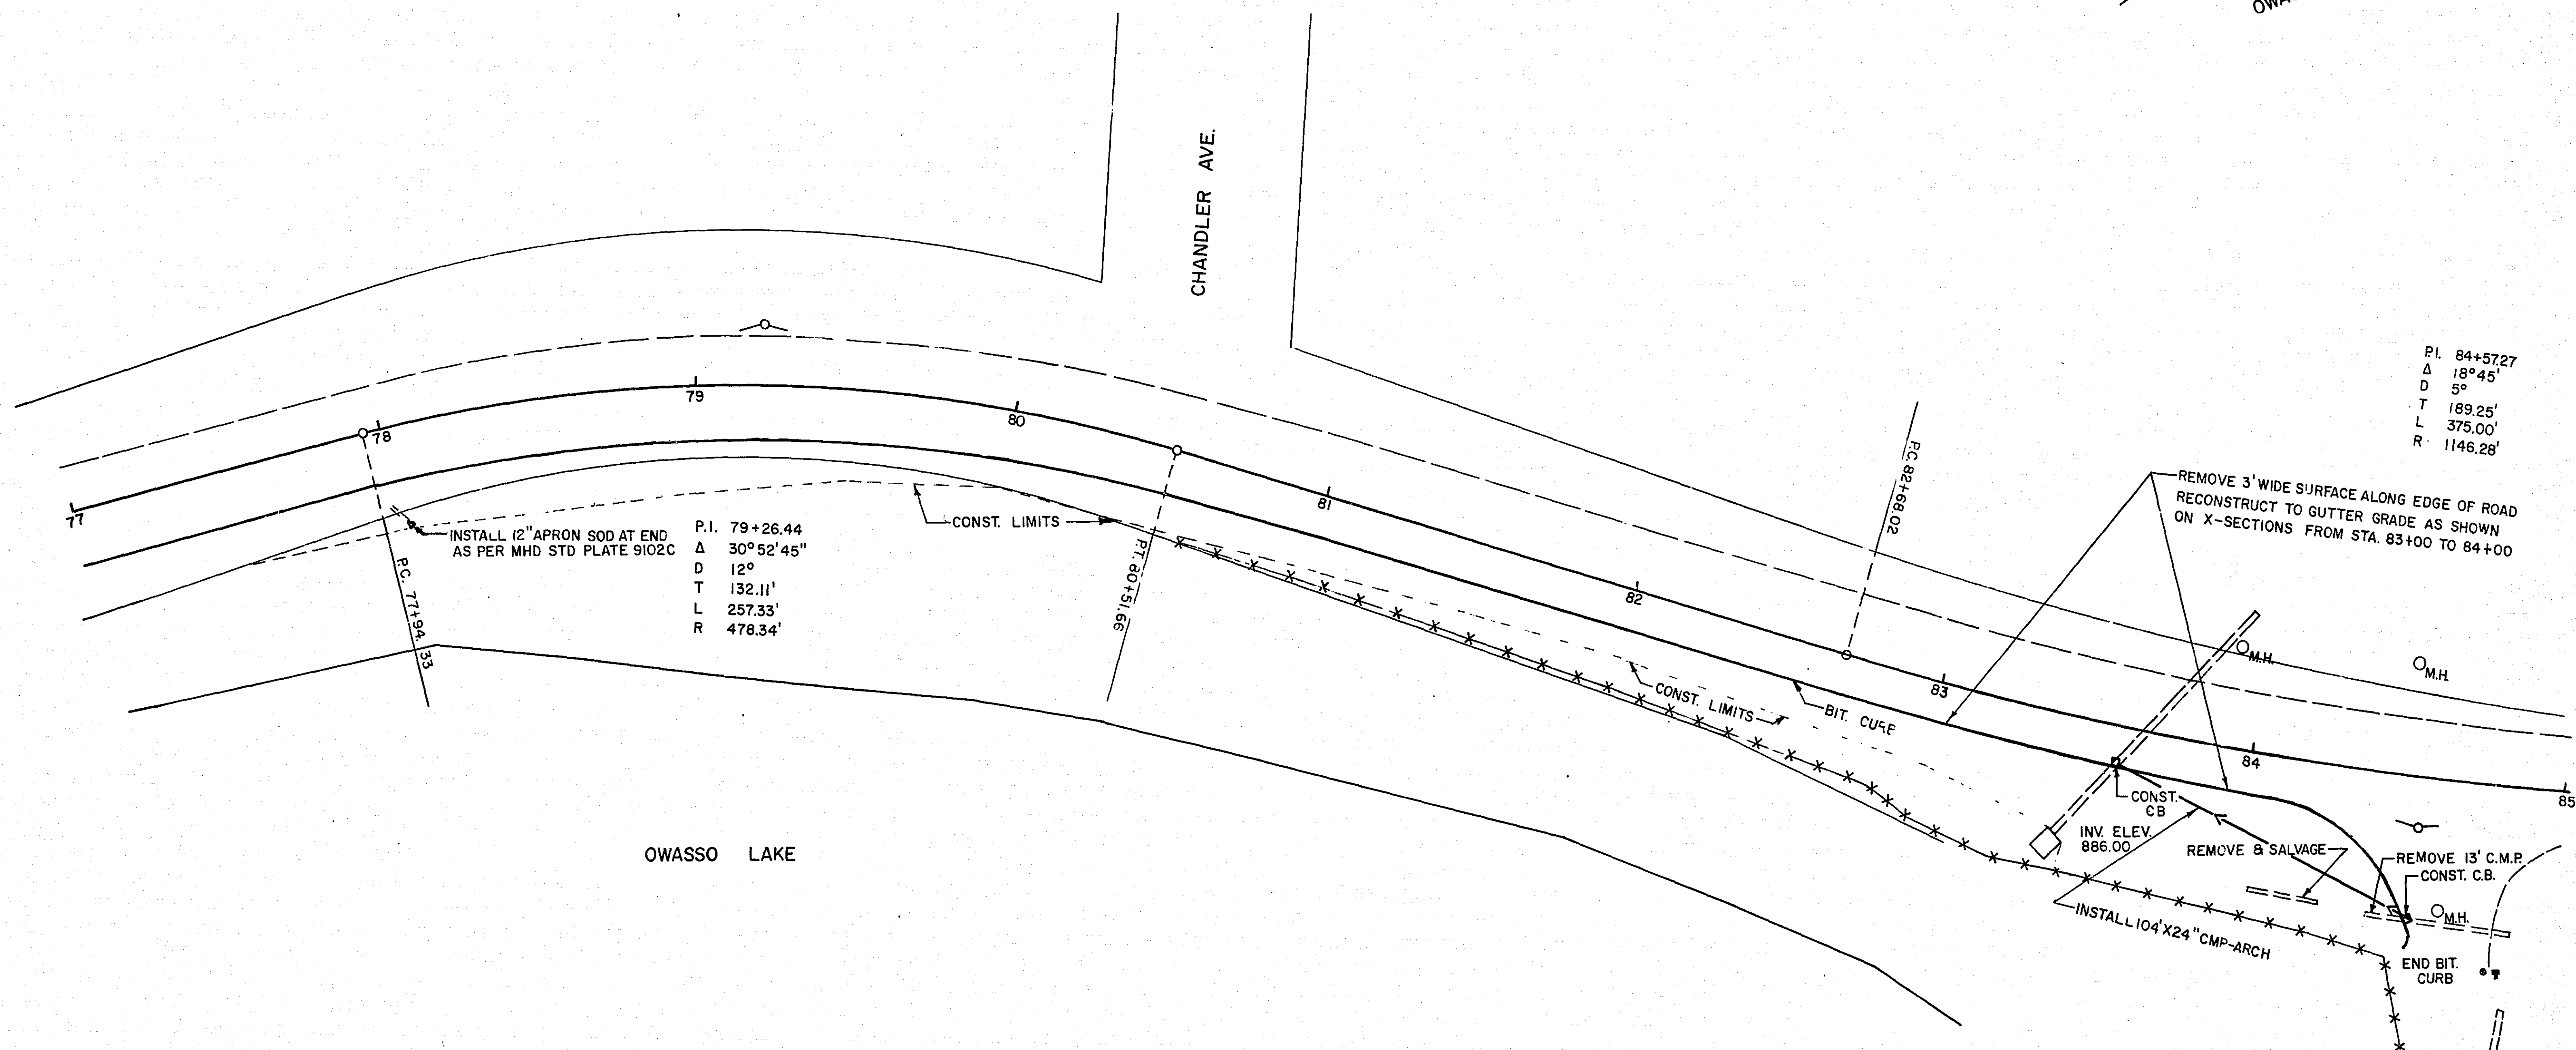



OFFICE OF
RAMSEY COUNTY ENGINEER
MAY 1 - 1975

SCALE 1" = 30'

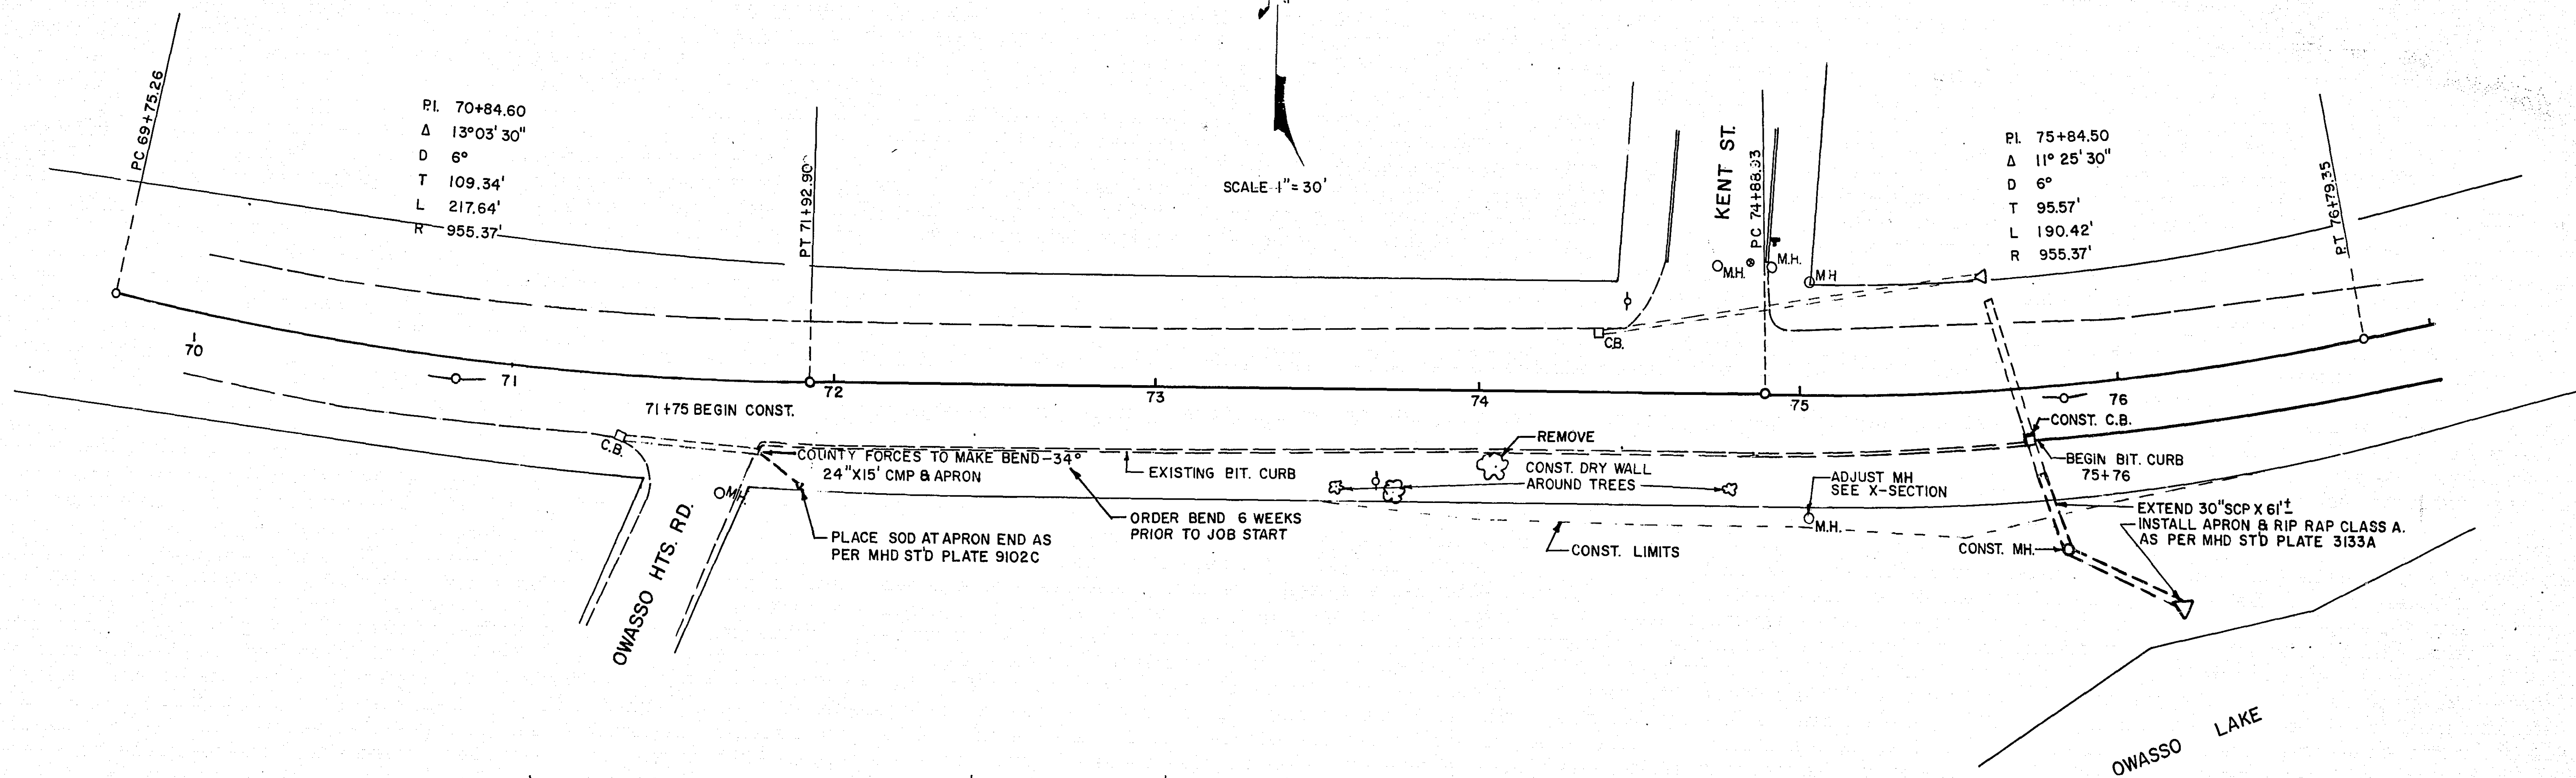

MICROFILMED
RAMSEY CO. ENGR.

Fed. Proj. No.

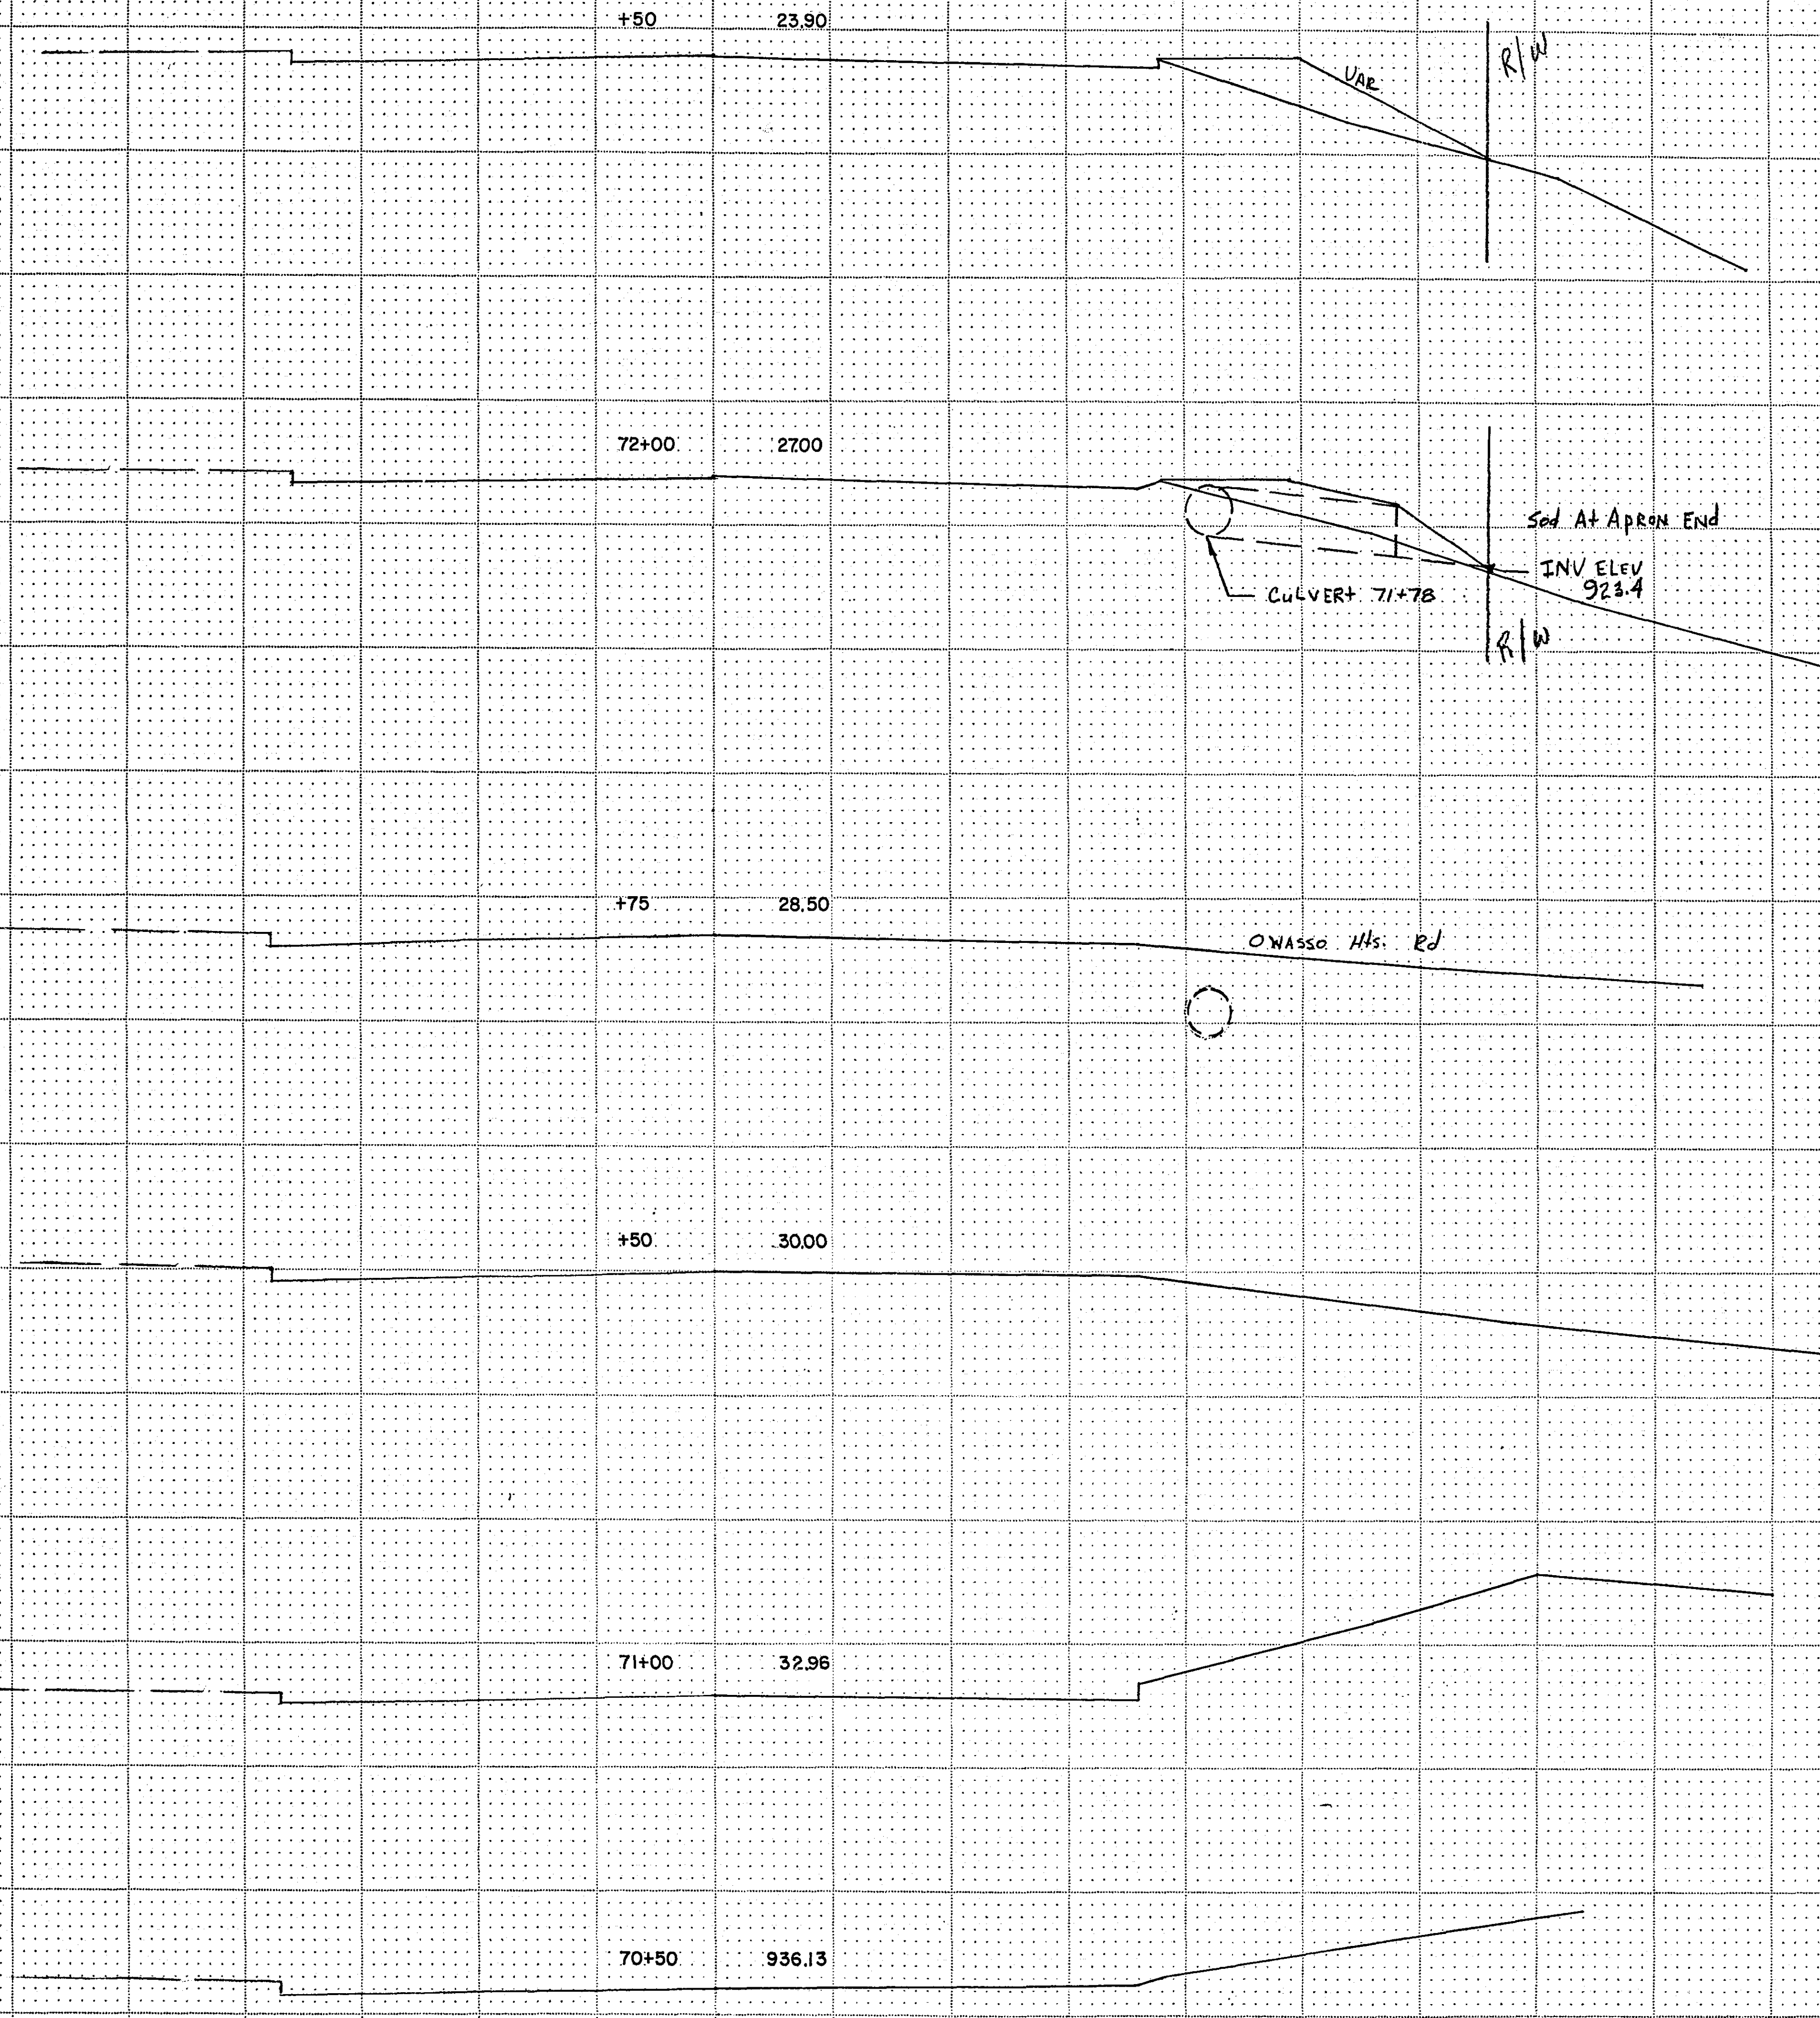


State Proj. No.

Sheet No. 2 of 7 Sheets

MICROFILMED
BAMSEY CO. ENGR.

22-102

Fed. Proj. No.

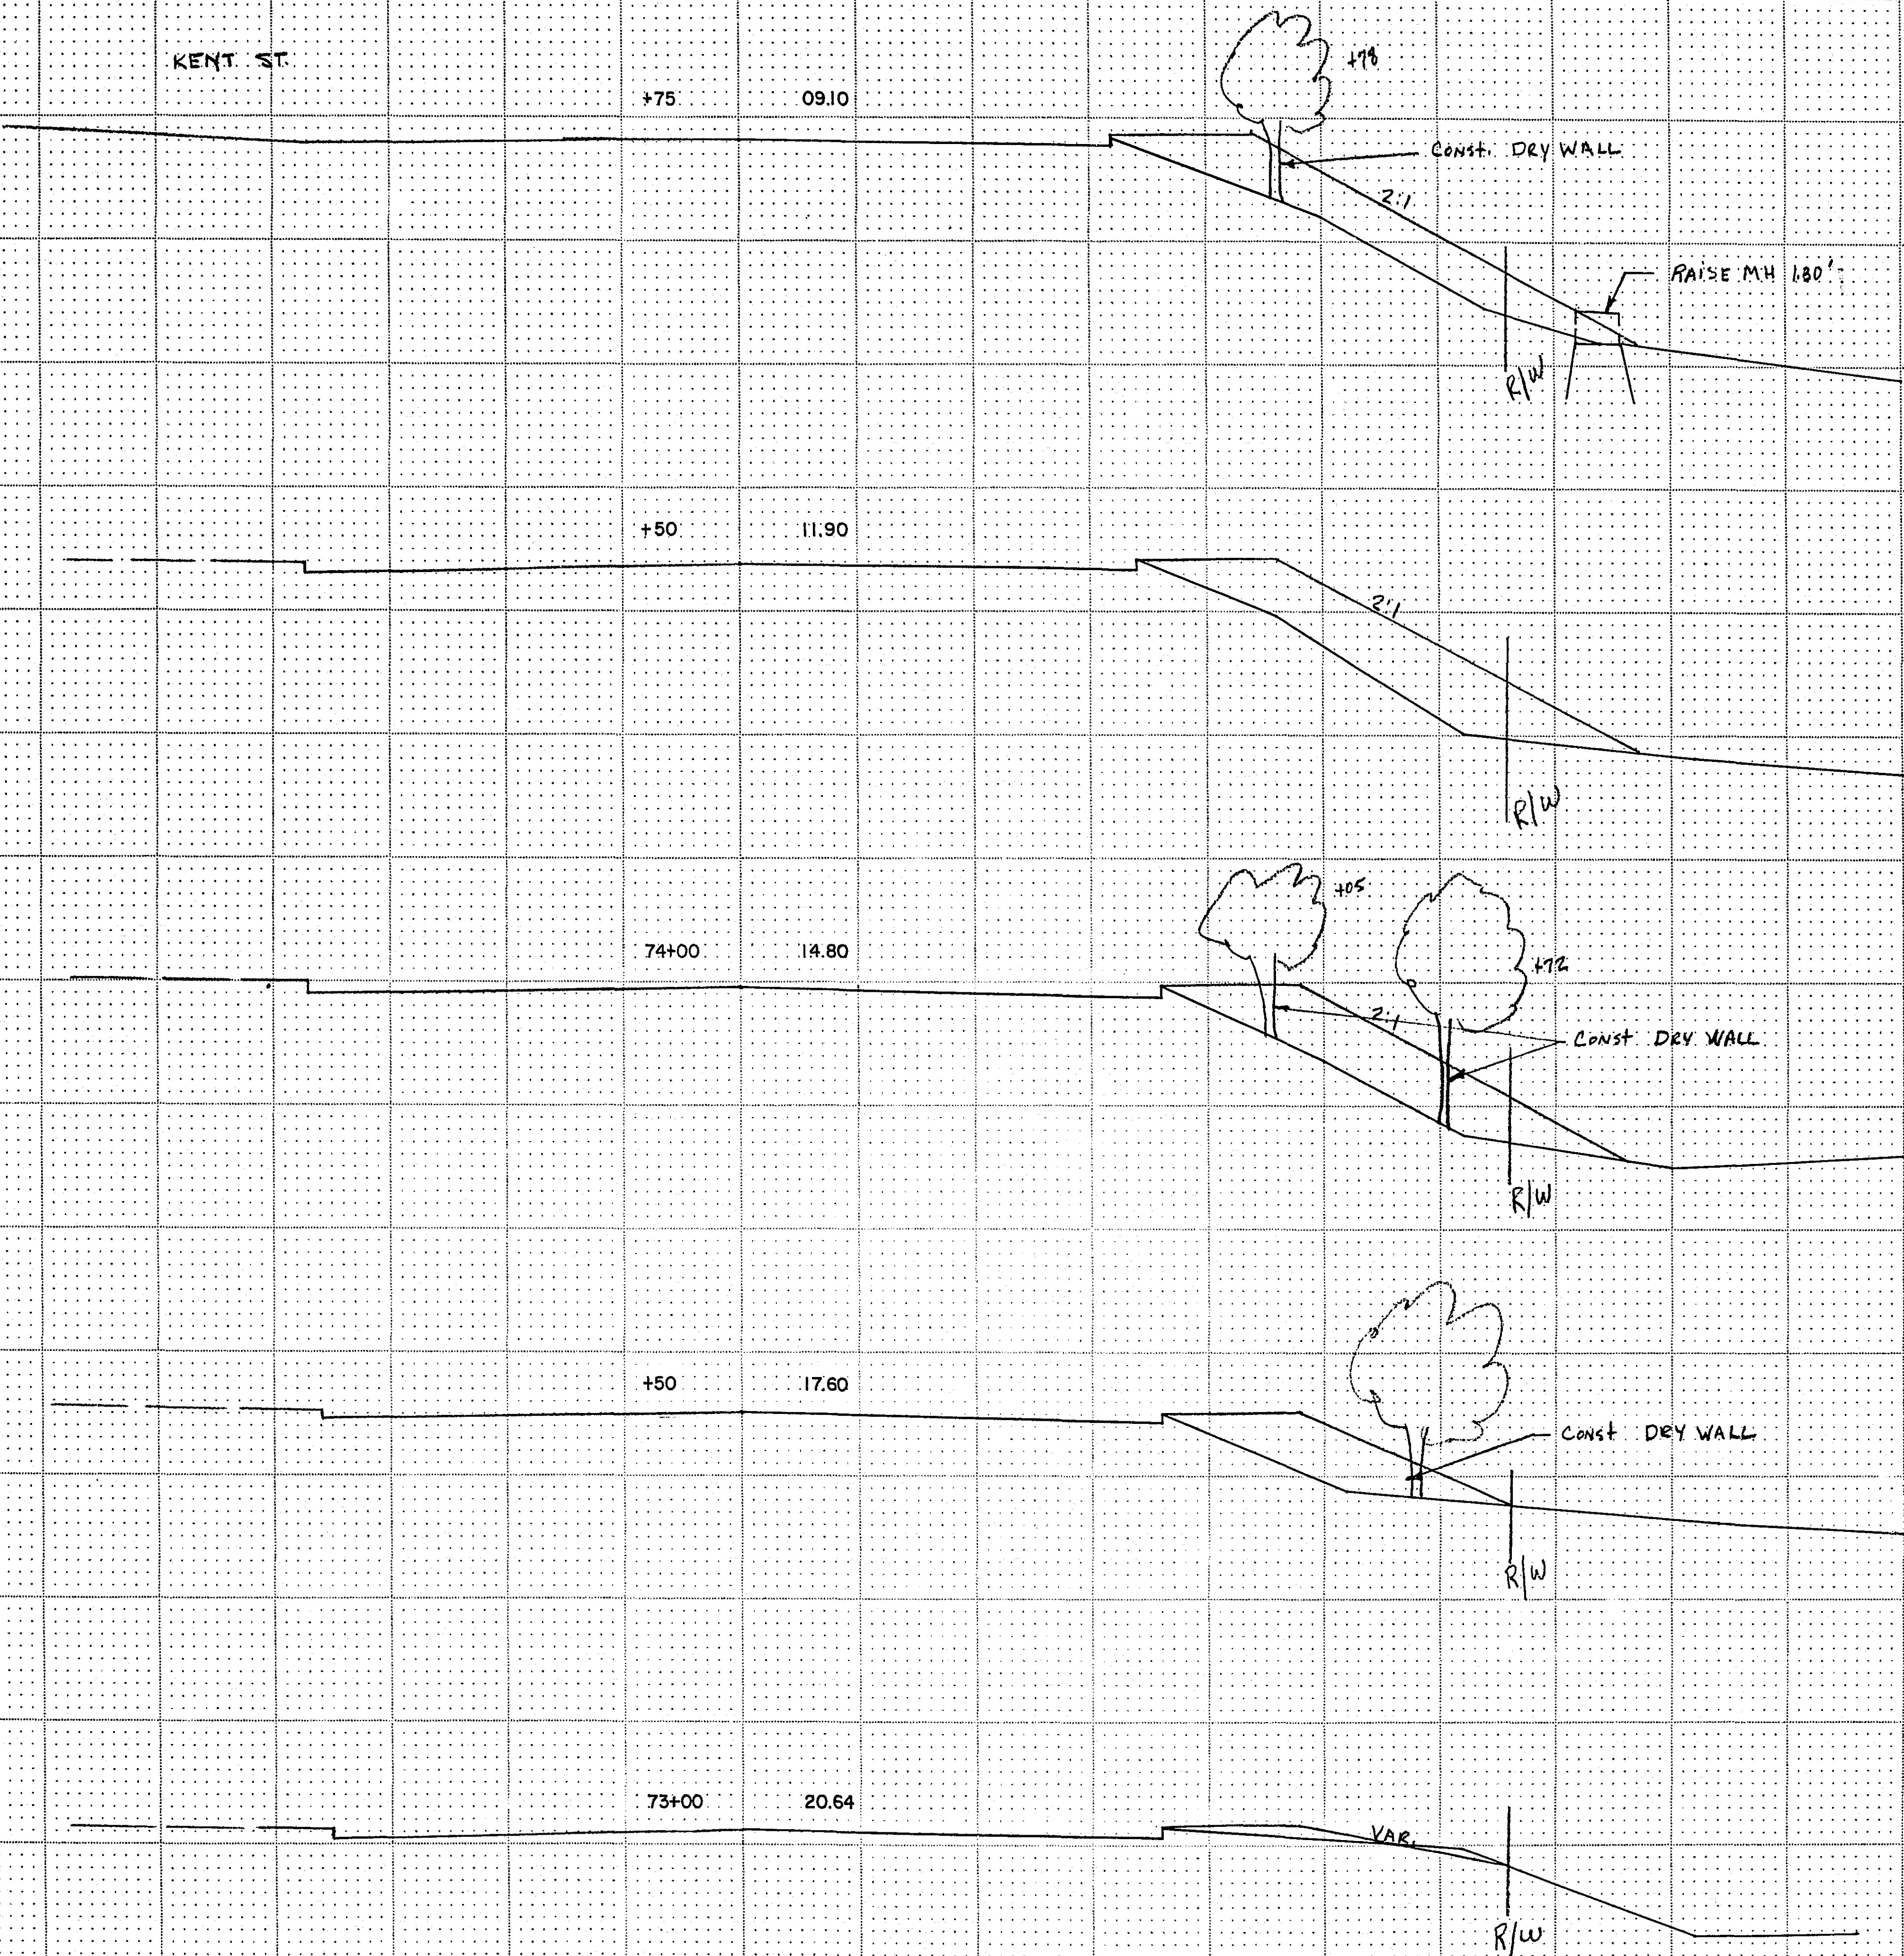


State Proj. No.

Sheet No. 3 of 7 Sheets

MICROFILMED
RAMSEY CO. ENGR.

Fed. Proj. No.

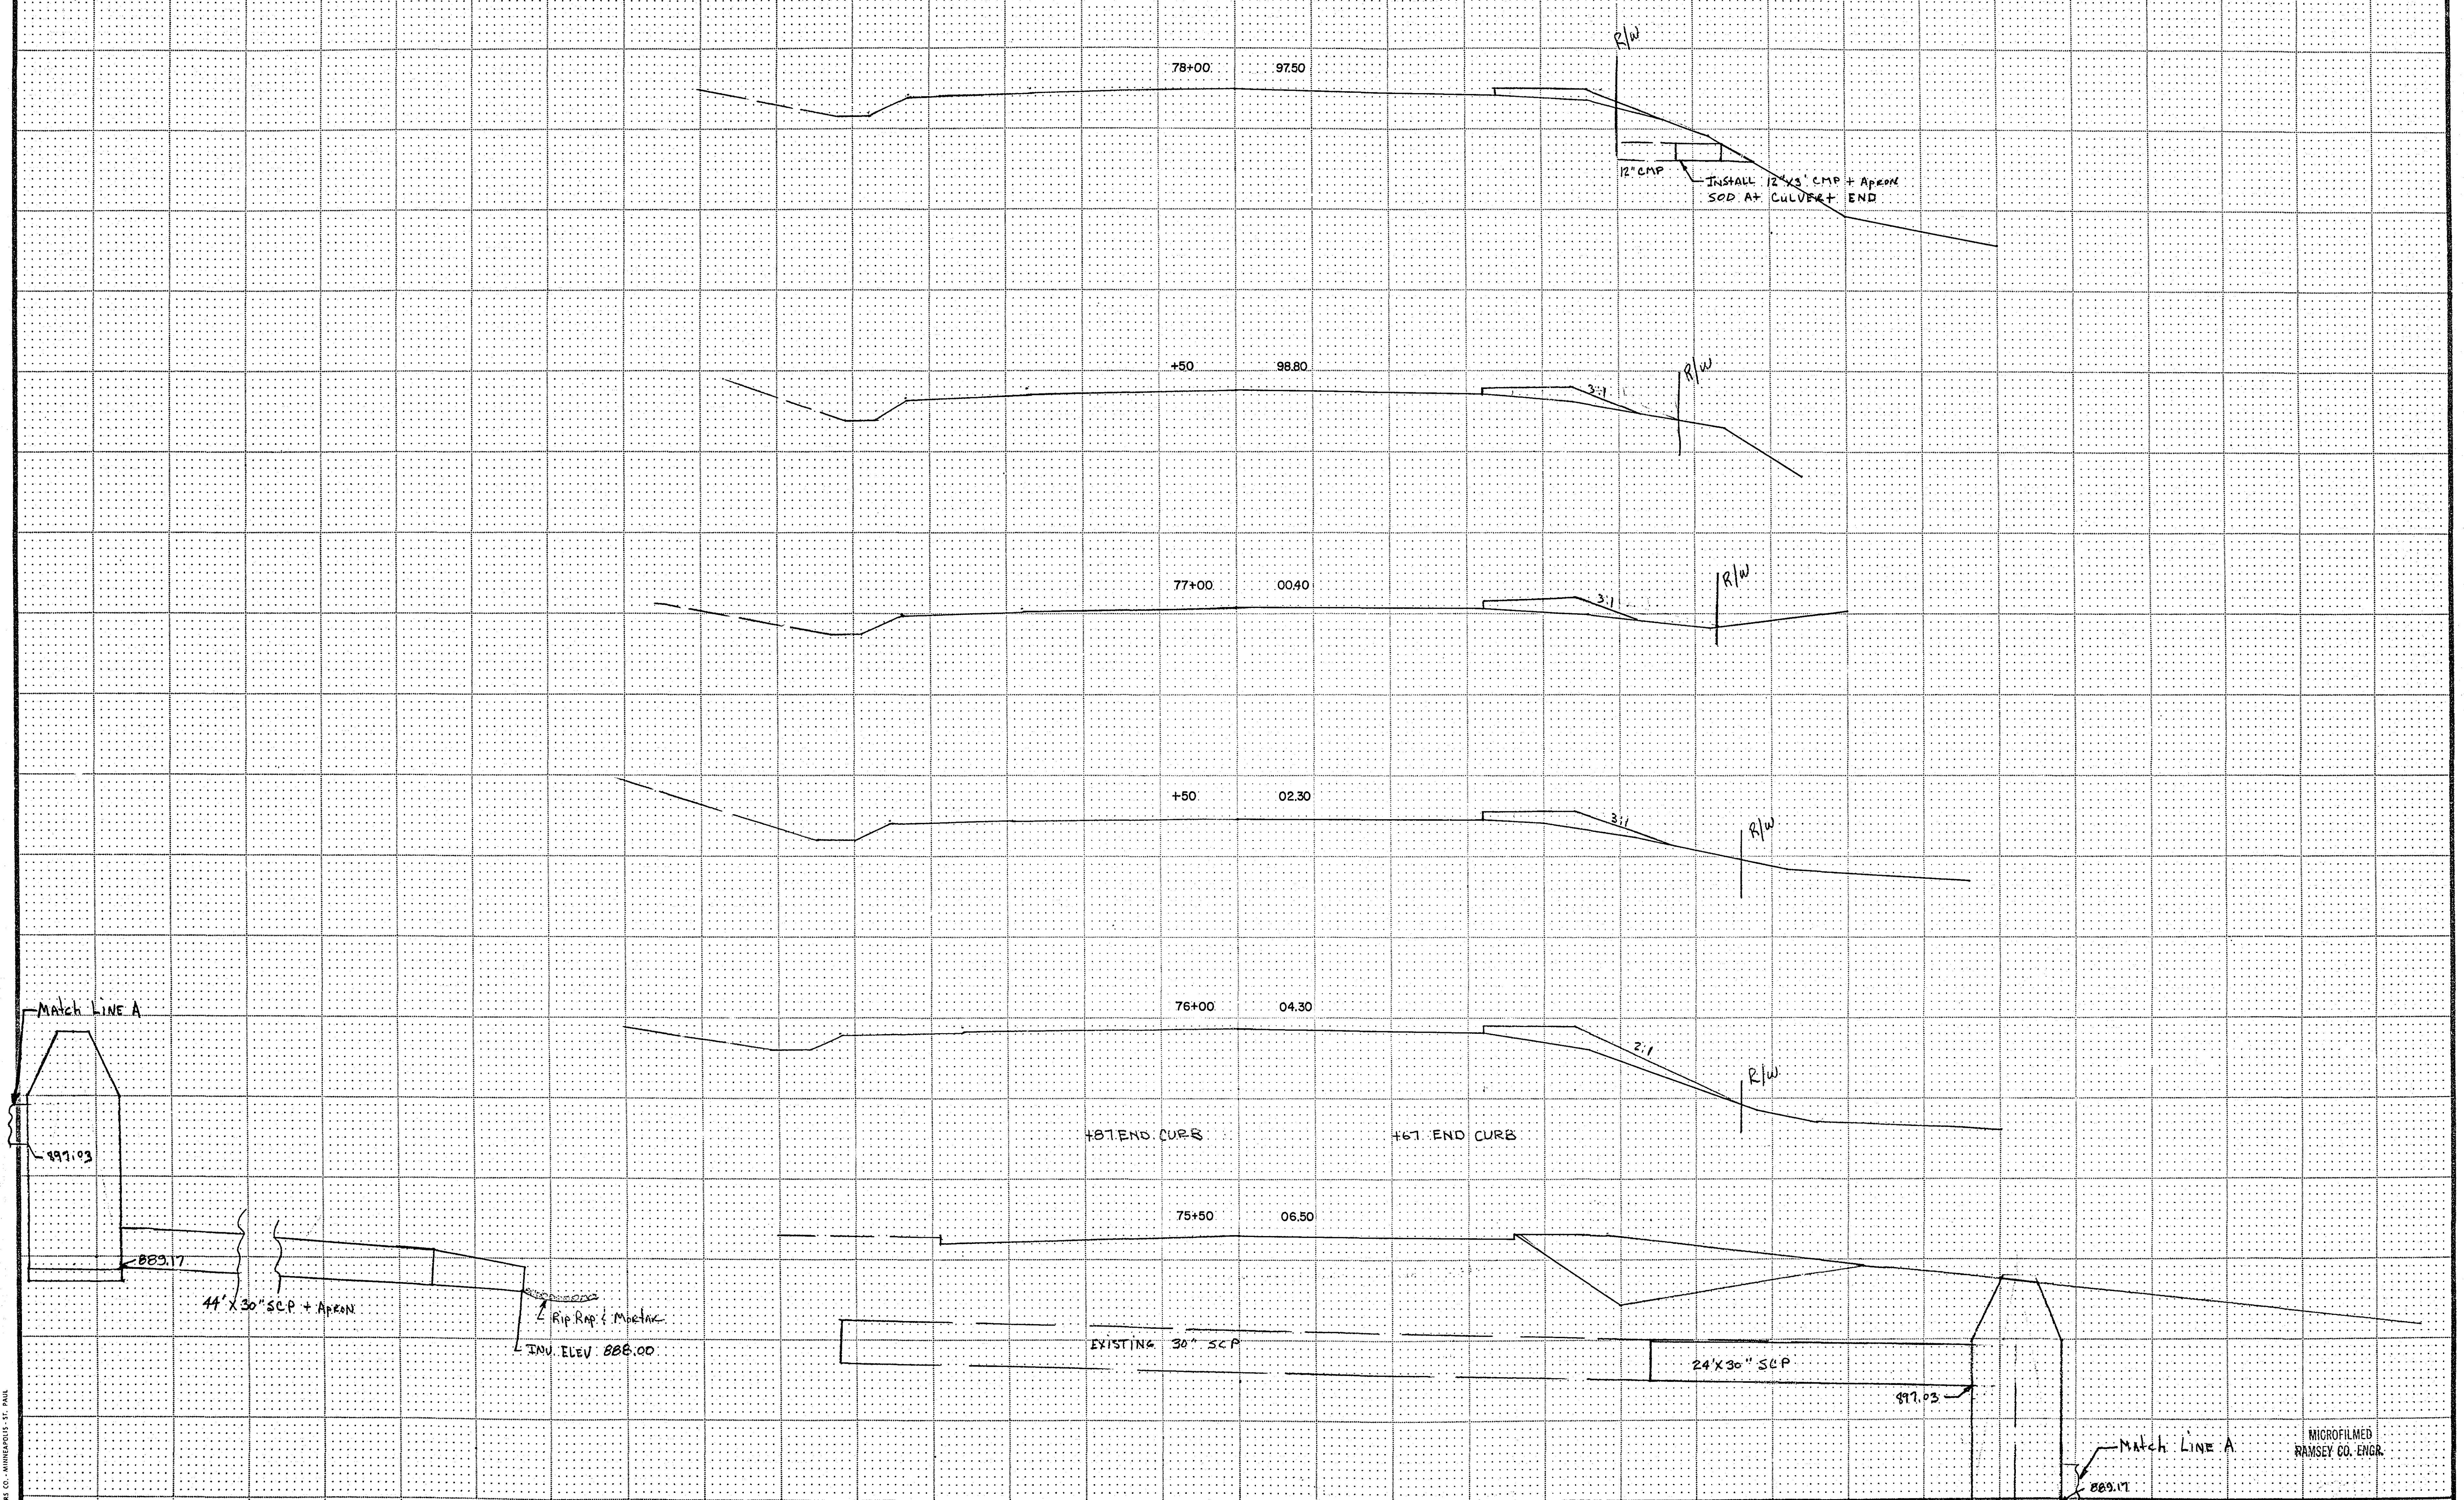

State Proj. No.

Sheet No. 4 of 7 Sheets

MICROFILMED
RAMSEY CO. ENGR.

FUNCTIONAL CROSS SECTION - OPEN DOTTED
H. A. ROGERS CO. - MINNEAPOLIS, ST. PAUL

Fed. Proj. No.

CHANDLER

80+50 92.90

3:1 R/W

80+00 93+50

VAR R/W

+50 94.20

R/W 2:1

79+00 95.20

R/W

78+50 96.30


R/W 2:1

MICROFILMED:
RAMSEY CO. ENGR.

State Proj. No.

Sheet No. 5 of 7 Sheets

Fed. Proj. No.

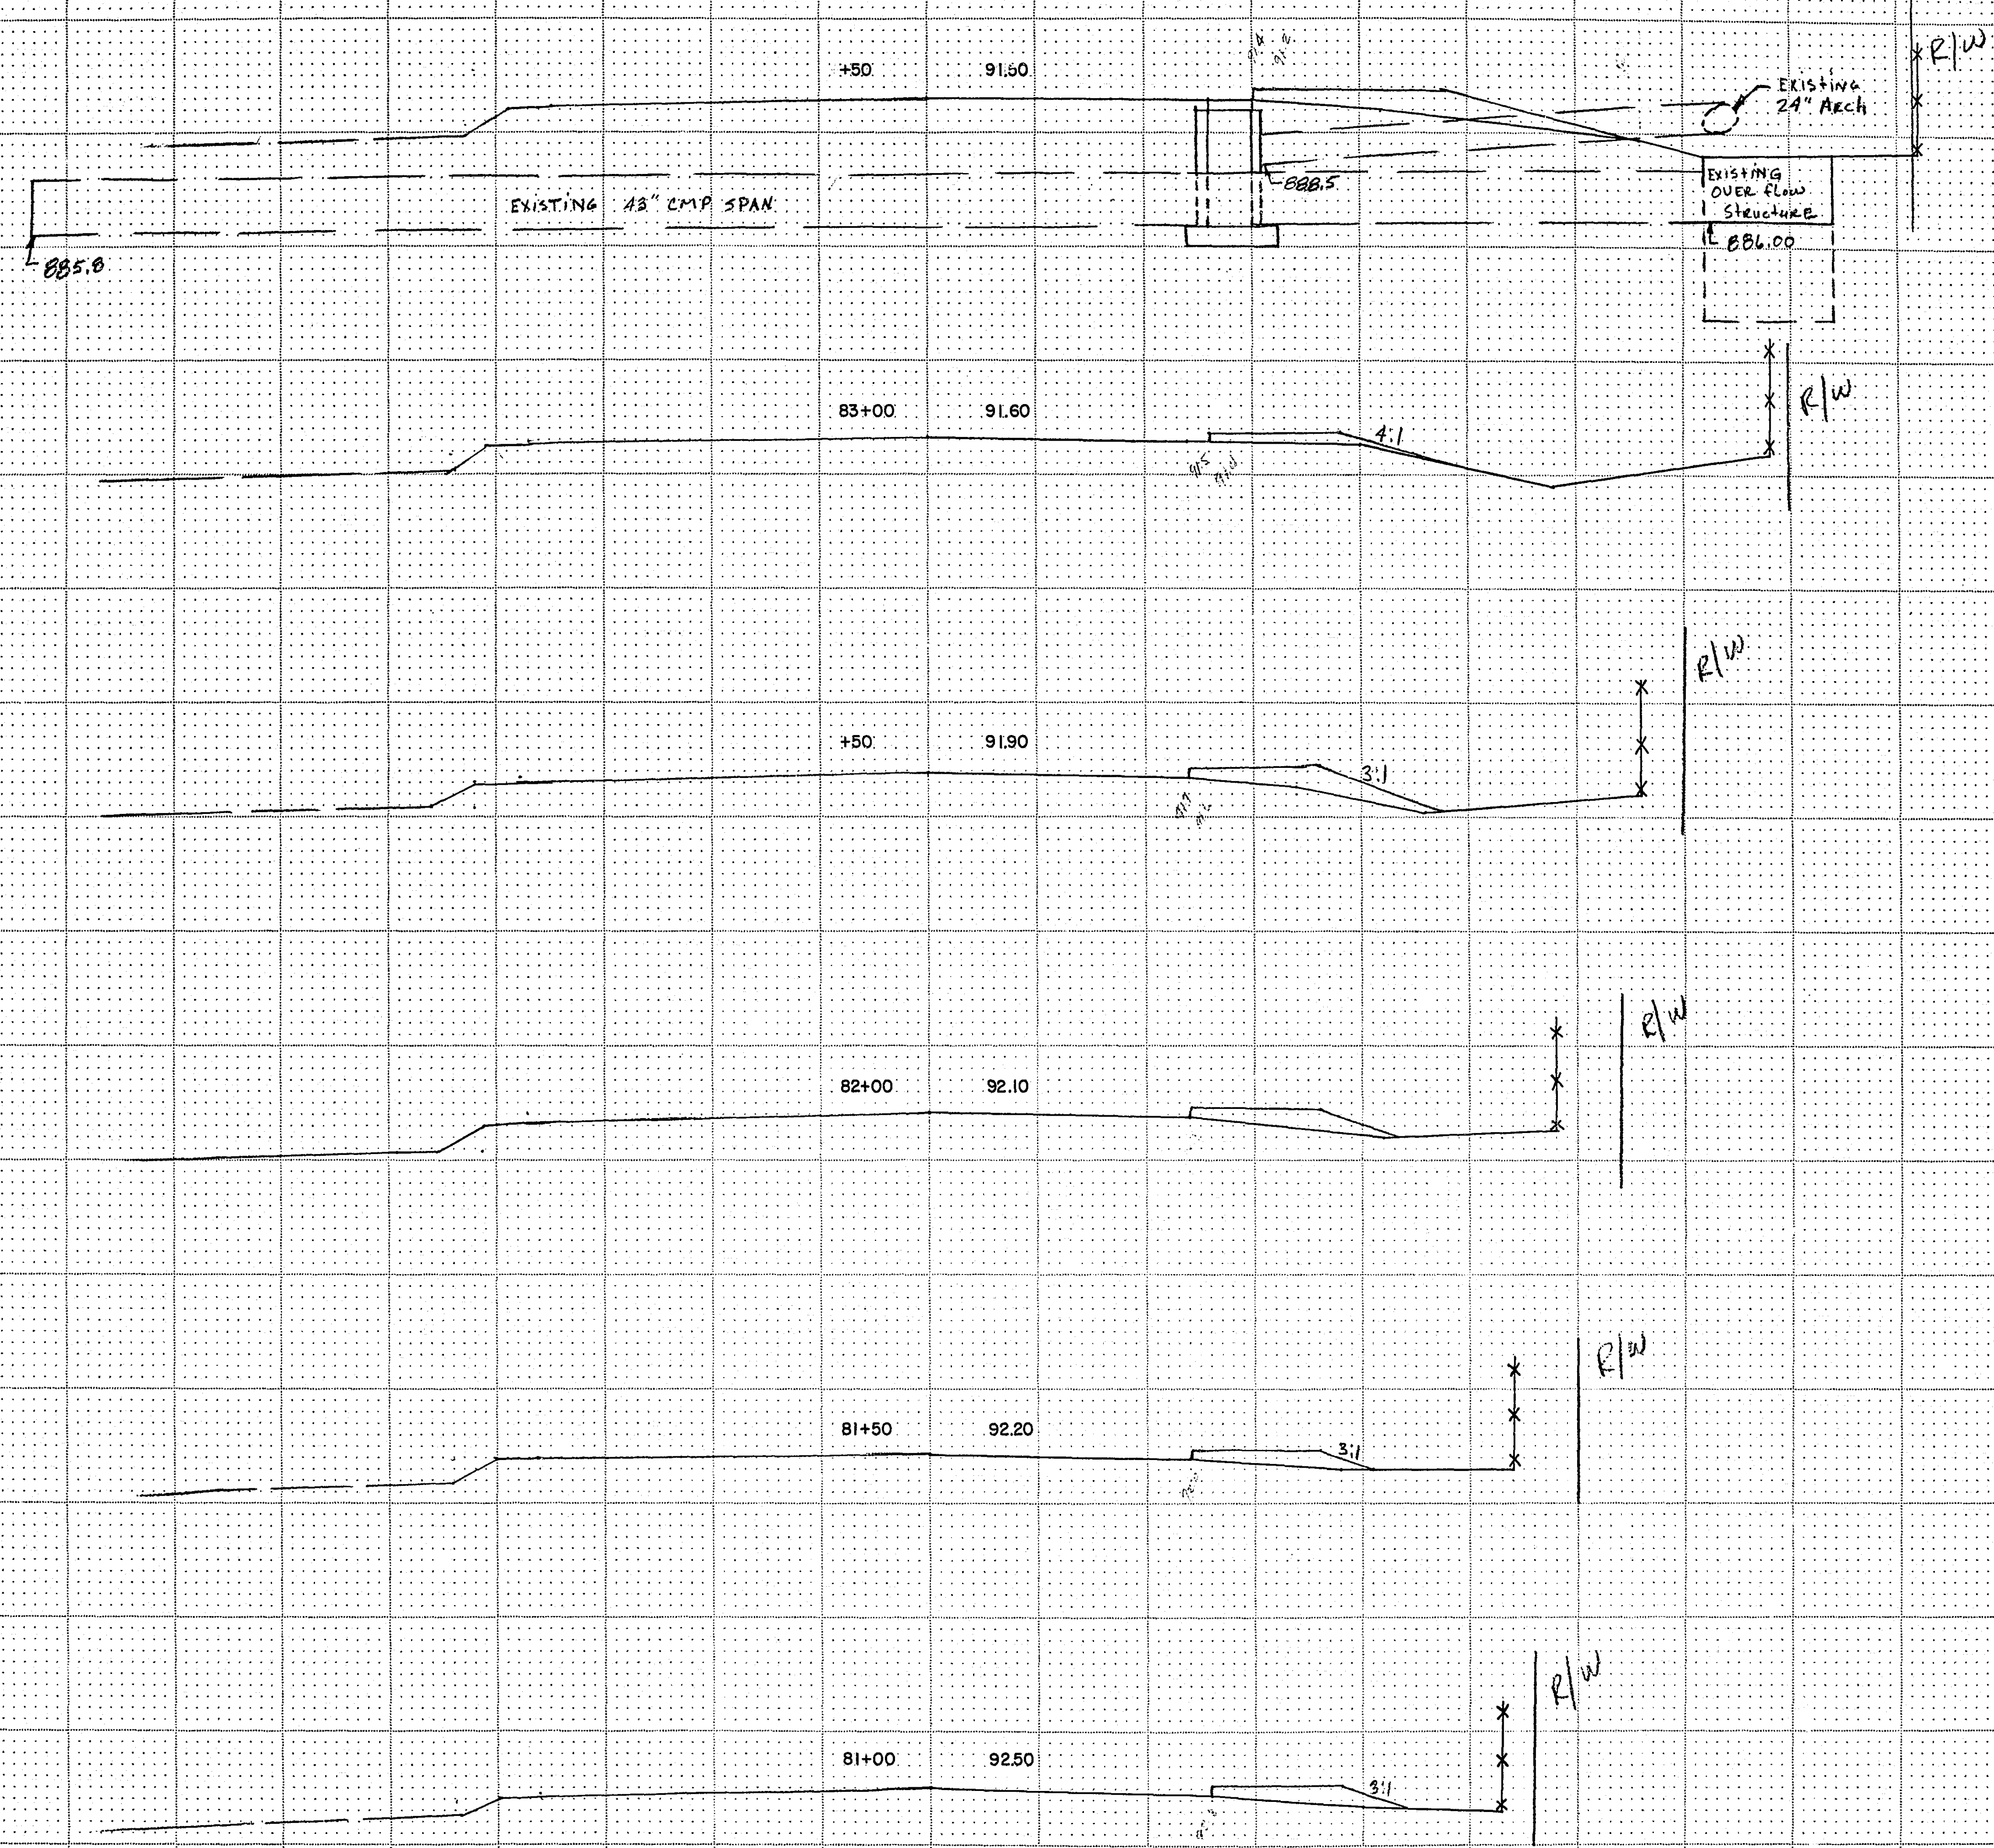

State Proj. No.

Sheet No. 6 of 7 Sheets

MICROFILMED
RAMSEY CO. ENGR.

22-102

Fed. Proj. No.

WEST HORSESHOE DR.

85+10 91.90

EXISTING 24" Arch CMP

+50 91.90

CATCH BASIN
INV. ELEV
890.05

84+00 91.60

24" CMP ARCH

State Proj. No.

Sheet No. 7 of 7 Sheets

MICROFILMED
RAMSEY CO. ENGR.