

PLANS SYMBOLS

STATE LINE	-----
COUNTY LINE	-----
TOWNSHIP OR RANGE LINE	-----
SECTION LINE	-----
QUARTER LINE	-----
SIXTEENTH LINE	-----
RIGHT-OF-WAY LINE	-----
PRESENT RIGHT-OF-WAY LINE	-----
CONTROL OF ACCESS LINE	-----
PROPERTY LINE (Except Land Lines)	-----
VACATED PLATTED PROPERTY	-----
CORPORATE OR CITY LIMITS	-----
TRUNK HIGHWAY CENTER LINE	-----
RETAINING WALL	-----
RAILROAD	-----
RAILROAD RIGHT-OF-WAY LINE	-----
RIVER OR CREEK	-----
DRY RUN	-----
DRAINAGE DITCH	-----
DRAIN TILE	-----
CULVERT	-----
DRAIN INLET	-----
GUARD RAIL	-----
BARBED WIRE FENCE	-----
WOVEN WIRE FENCE	-----
CHAIN LINK FENCE	-----
RAILROAD SNOW FENCE	-----
STONE WALL OR FENCE	-----
HEDGE	-----
RAILROAD CROSSING SIGN	-----
RAILROAD CROSSING BELL	-----
ELECTRIC WARNING SIGN	-----
CROSSING GATE	-----
MEANDER CORNER	-----

UTILITIES SYMBOLS

POWER POLE LINE	-----
TELEPHONE OR TELEGRAPH POLE LINE	-----
JOINT TELEPHONE AND POWER ON POWER POLES	-----
ON TELEPHONE POLES	-----
ANCHOR	-----
STEEL TOWER	-----
STREET LIGHT	-----
PEDESTAL (TELEPHONE CABLE TERMINAL)	-----
GAS MAIN	-----
WATER MAIN	-----

CONDUIT	-----
TELEPHONE CABLE IN CONDUIT	-----
ELECTRIC CABLE IN CONDUIT	-----
TELEPHONE MAINHOLE	-----
ELECTRIC MAINHOLE	-----
BURIED TELEPHONE CABLE	-----
BURIED ELECTRIC CABLE	-----
AERIAL TELEPHONE CABLE	-----
SEWER (SANITARY OR STORM)	-----
SEWER MAINHOLE	-----



NOTE: SECTION NUMBERS READ FROM THE SOUTH.

PIT DATA

PIT NO.	Located in
PIT NO.	Located in

COUNTY ROAD "C"

GROSS LENGTH 4692.00 FEET = 0.8886 MILES
BRIDGES-LENGTH FEET = MILES
EXCEPTIONS-LENGTH FEET = MILES
NET LENGTH 4692.00 FEET = 0.8886 MILES

SCALES

PLAN, 1 INCH=30 FEET
PROFILE, HORZ. 1 INCH=30 FEET VERT. 1 INCH=5
LAYOUT, 0.75 INCH=5280 FEET

OFFICE OF COUNTY ENGINEER RAMSEY COUNTY

PLAN FOR RIGHT OF WAY ACQUISITION

COUNTY ROAD "C"

BETWEEN WEST COUNTY LINE & CLEVELAND AVE.

FROM: THE SOUTHWEST CORNER OF SECTION 5, T. 29 N., R. 23 W.

TO: A POINT 610.60 FEET WEST OF THE SOUTHEAST CORNER OF SECTION 5, T. 29 N., R. 23 W.


S.A.P. NO. 62-623-15

INDEX

- SHEET NO.
1 TITLE SHEET
2 TYPICAL SECTION
3-9 RIGHT OF WAY PLANS

DESIGN DESIGNATION

OLD T.H. 8 TO CLEVELAND AVE.
ADT 1975 = 12,000
ADT 1995 = 14,500
DHV =
D (DIRECTIONAL DISTRIBUTION) = 50-50
T (HEAVY COMMERCIAL) = 10 %
DESIGN SPEED = 50 M.P.H.

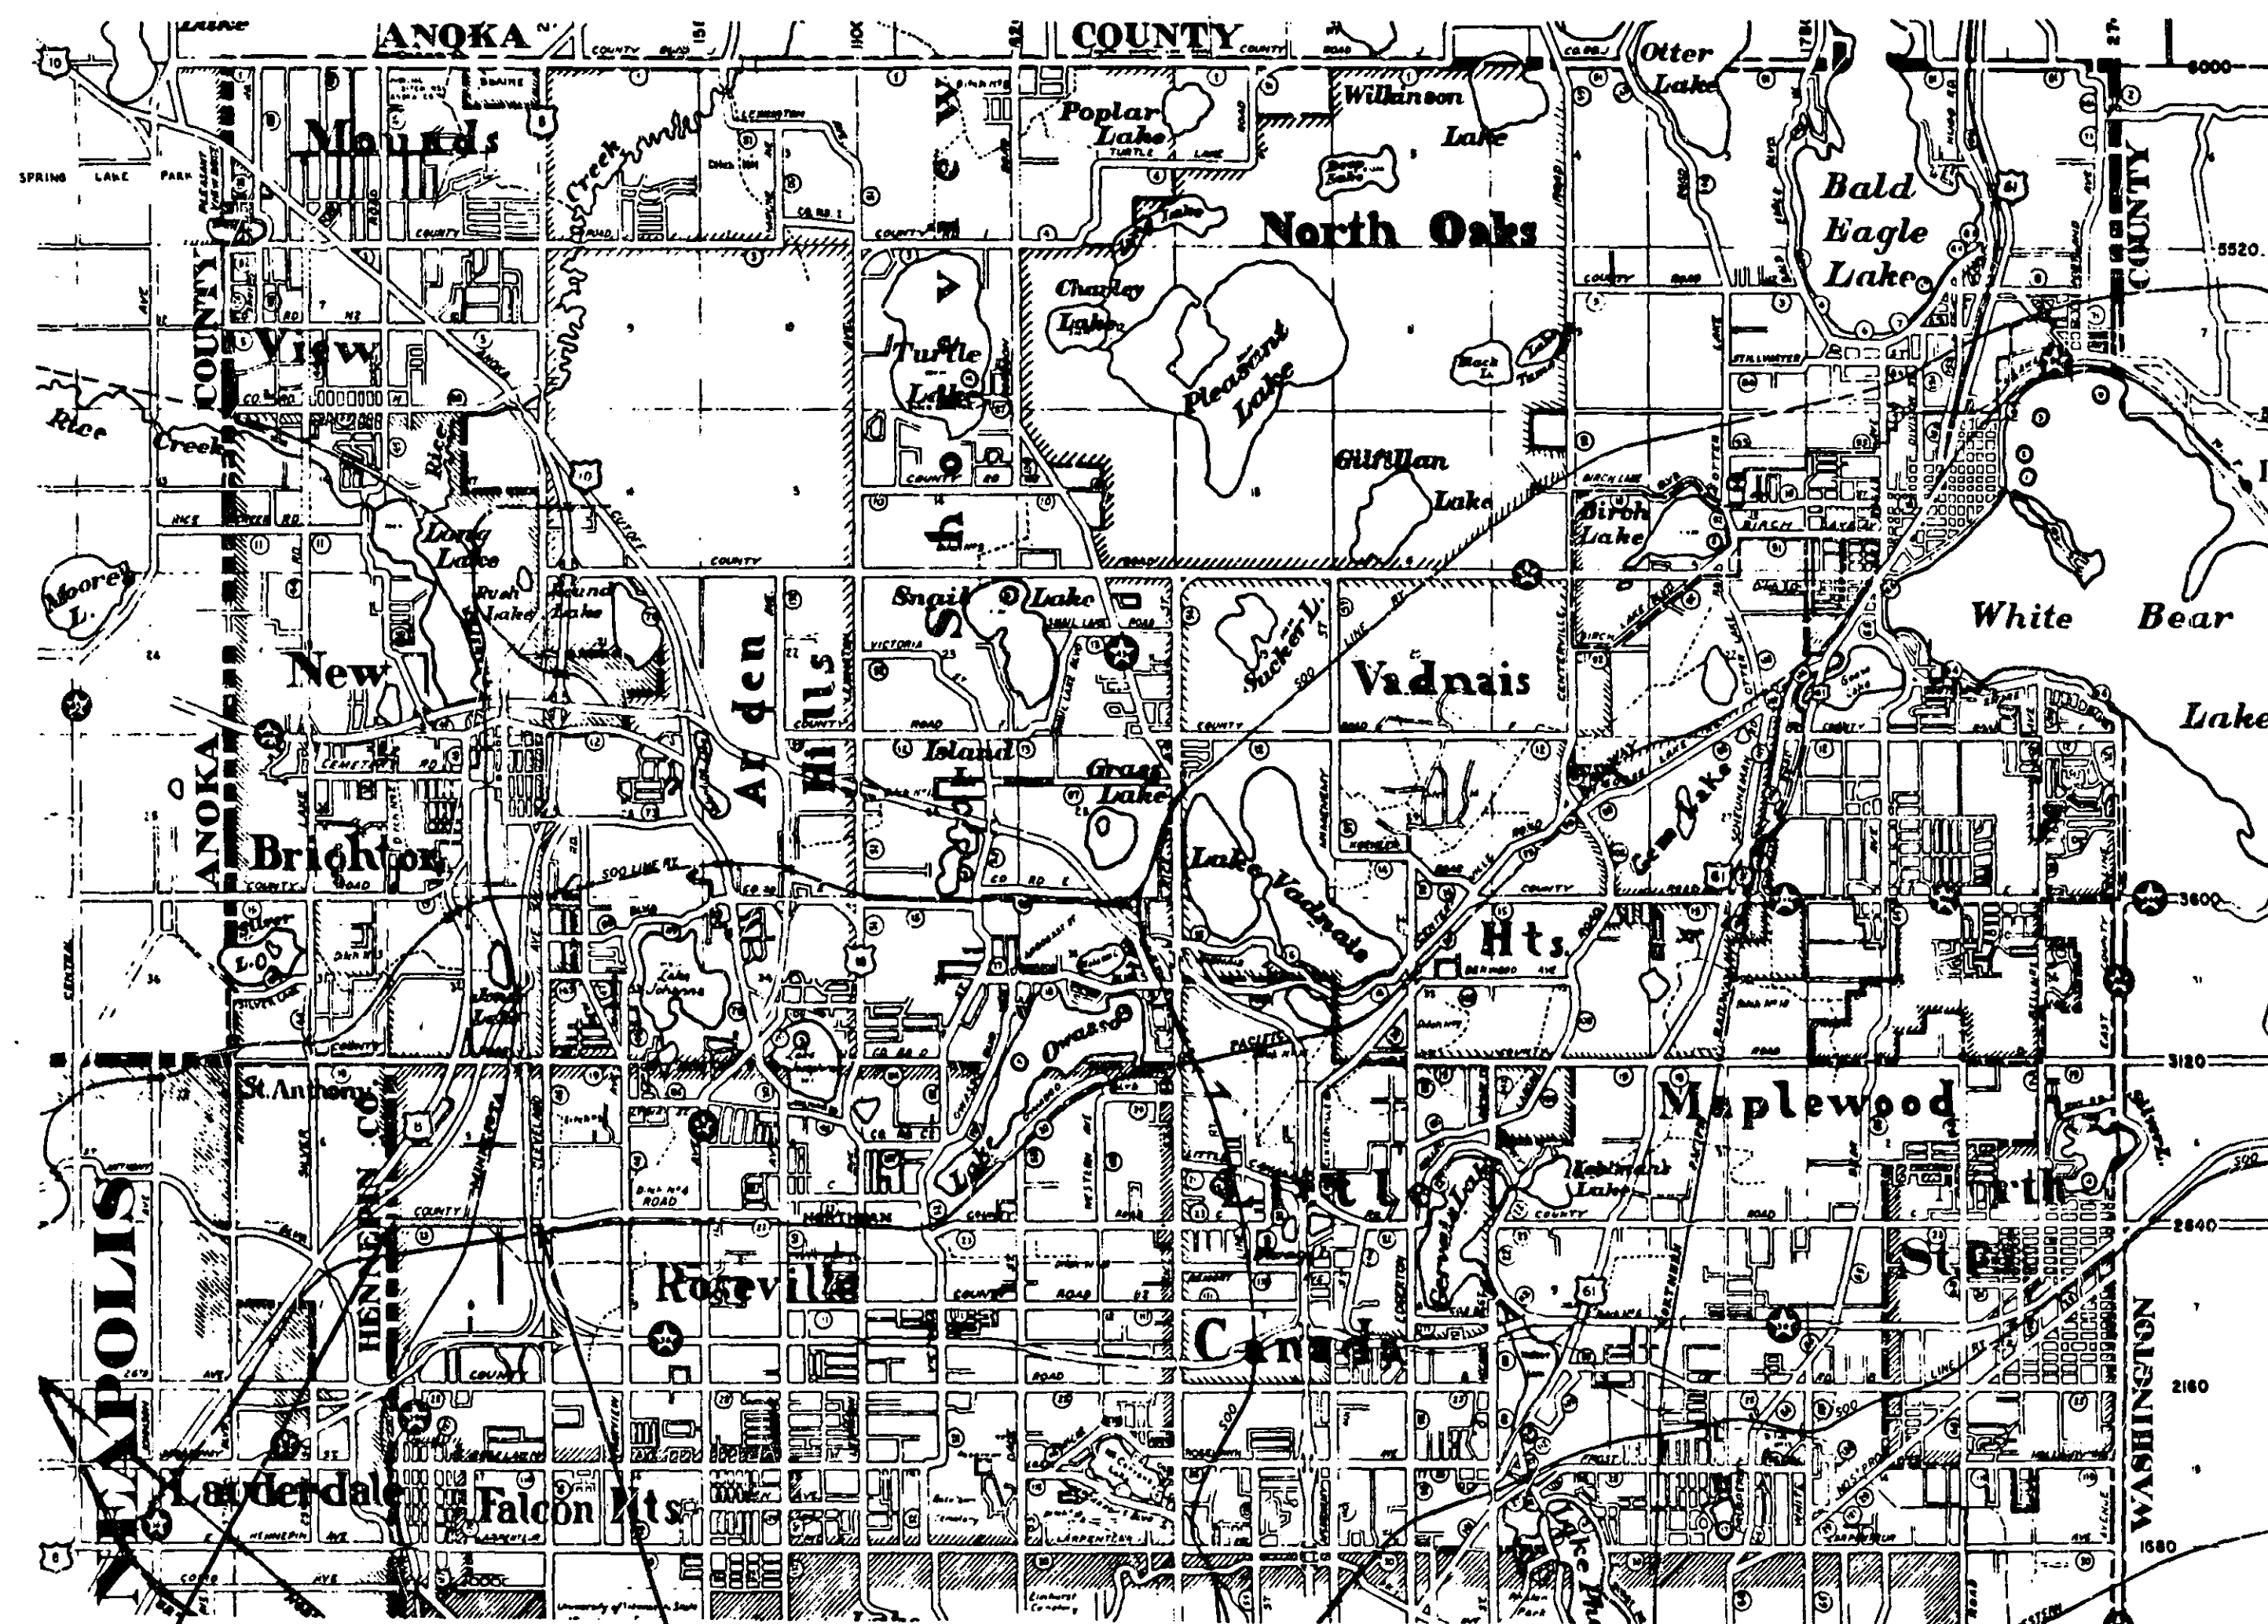

CITY OF ST. PAUL

BEGIN PROJECT
STA. 0+00

END PROJECT
STA. 46+92

I hereby certify that this plan, specification, or report was prepared by me or under my direct supervision and that I am a duly Registered Professional Engineer under the laws of the State of Minnesota.
Joseph A. Perrella
Date 3-2-76 Reg. No. 8271

RECOMMENDED FOR APPROVAL *Pearl R. Apple* DATE 3/2/76
COUNTY ENGINEER
APPROVED *John J. Bailey* DATE 3/9/76
CHAIRMAN OF THE RAMSEY COUNTY BOARD
APPROVED *James J. Apple* DATE 3/9/76
CITY OF ROSEVILLE
APPROVED *James J. Apple* DATE 3/9/76

MINNESOTA STATE HIGHWAY DEPARTMENT
RECOMMENDED FOR APPROVAL *Robert D. O'Keefe* DATE 5-26-76
DISTRICT STATE AID ENGINEER
RECOMMENDED FOR APPROVAL *Norm Madden* DATE 3-22-76
DISTRICT STATE AID ENGINEER
APPROVAL *James J. Apple* DATE 3/26/76
STATE AID ENGINEER


RECOMMENDED FOR APPROVAL *MDK* DATE 3-3-76
MAINTENANCE ENGINEER
RECOMMENDED FOR APPROVAL *MDK* DATE 3-3-76
CONSTRUCTION ENGINEER
RECOMMENDED FOR APPROVAL *MDK* DATE 3-3-76
APPROVED *MDK* DATE 3-3-76
APPROVED *MDK* DATE 3-3-76

REVISED	DATE	DESIGNED BY
1	12-17-76	MDK
2		
3		
4		
5		
6		
7		
8		
9		
10		



S.A.P. NO. 62-623-15

Sheet No. 1 of 9 Sheets

22-110

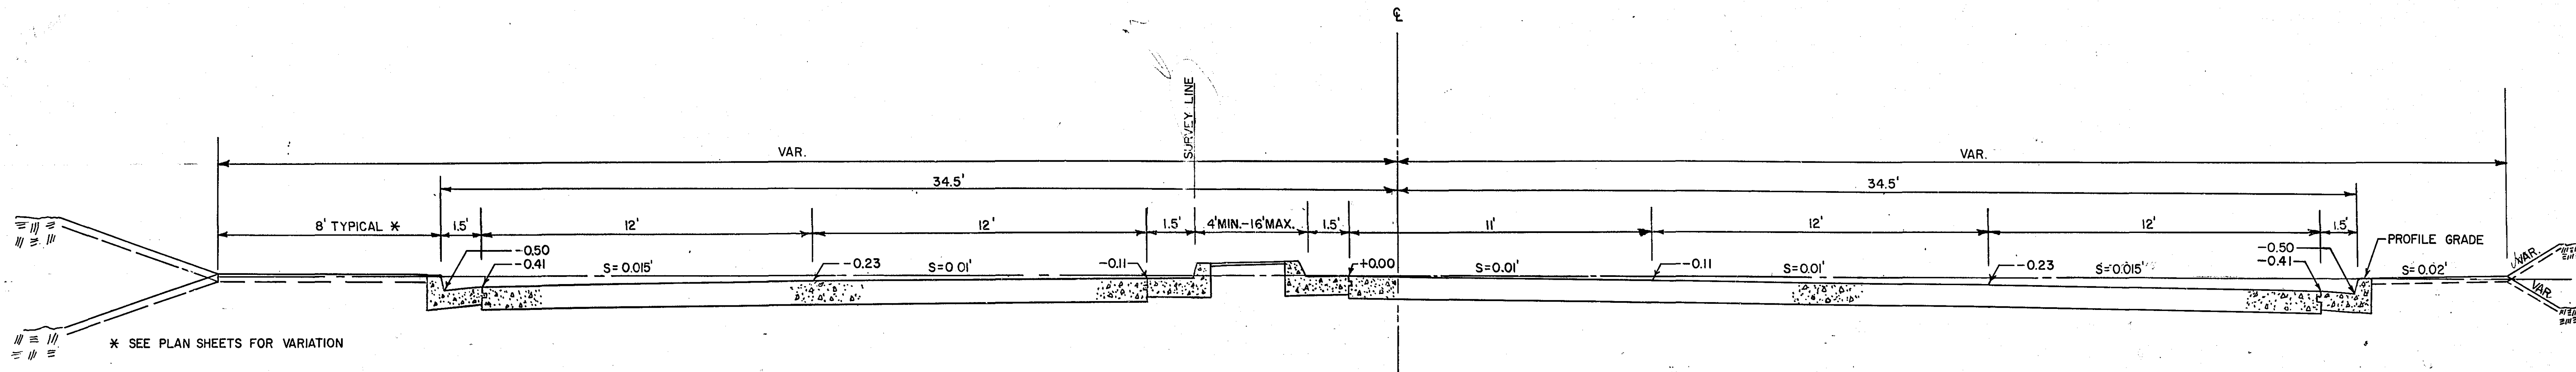

RAMSEY COUNTY

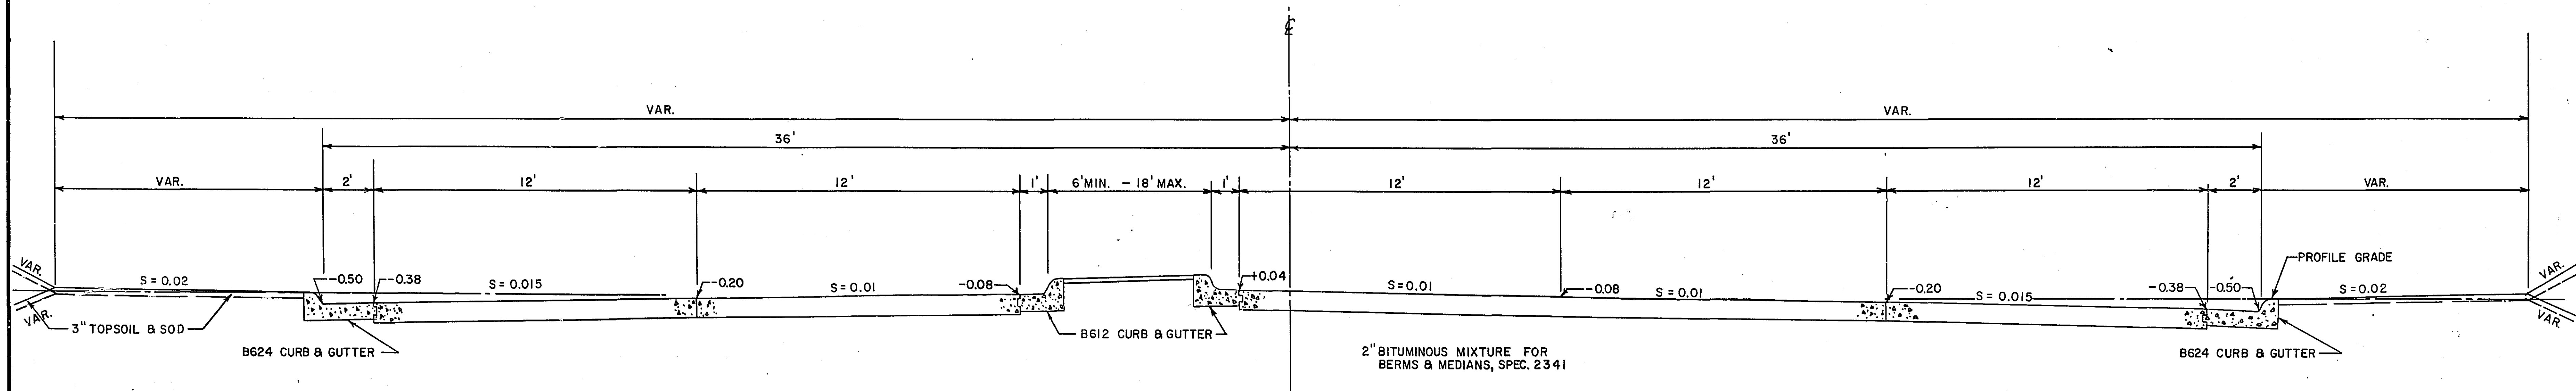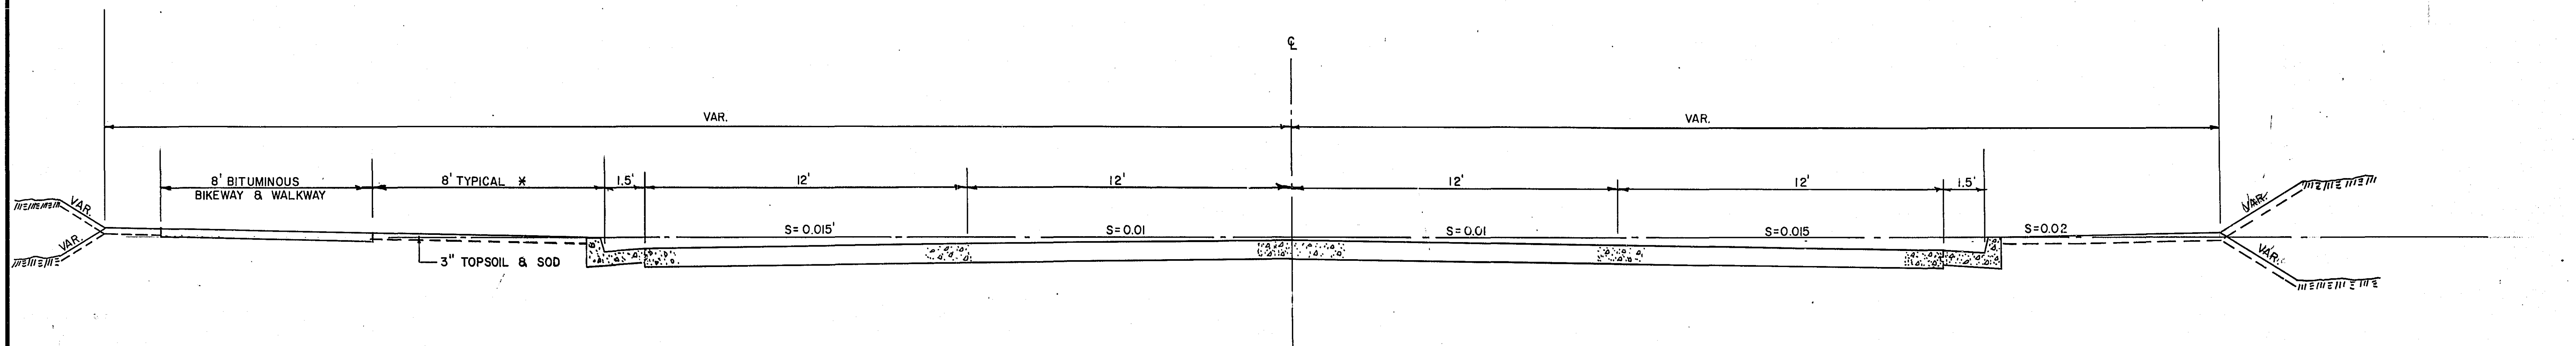

HENNEPIN COUNTY

21W MAP

I hereby certify that this plan, specification, or report was prepared by me or under my direct supervision and that I am a duly Registered Professional Engineer under the laws of the State of Minnesota.
Joseph A. Perotti
 Date 3-2-76 Reg. No. 8271


RAMSEY CO. ENGR.

X X X
(C) CONCRETE CURB & GUTTER
DESIGN B624


LOCATE GATE
AS DIRECTED BY
PROPERTY OWNER

CONSTRUCT NEW CHAIN LINK FENCE
1' BEHIND PROPERTY LINE, BEFORE
REMOVING EXISTING FENCE. SEE
SPECIAL PROVISIONS.

CONSTRUCT NEW CHAIN LINK FENCE
1' BEHIND PROPERTY LINE, BEFORE
REMOVING EXISTING FENCE. SEE
SPECIAL PROVISIONS.

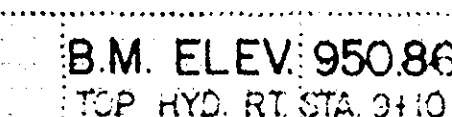

B.M. ELEV. 957.43
TOP OF HYD. LT. STA. 15+00


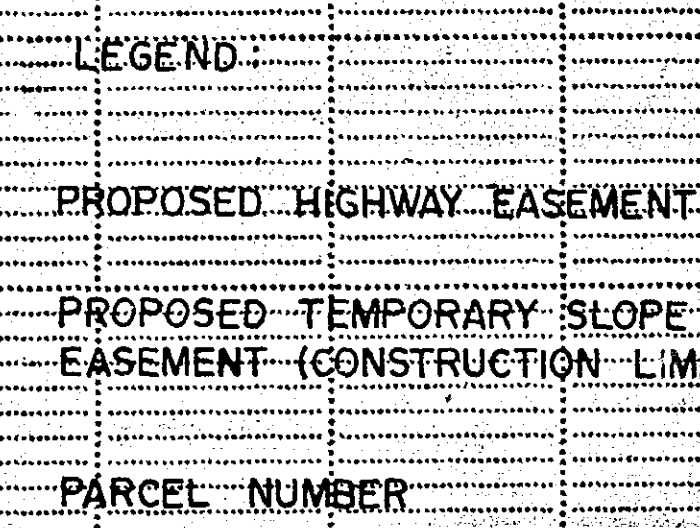



I hereby certify that this plan, specification, or report was prepared by me or under my direct supervision and that I am a duly Registered Professional Engineer under the laws of the State of Minnesota.

Joseph A. Beretta


Date 3-3-74 Reg. No. 8774

ADDED SURVEYING INFORMATION 12-17-76 JK Reg. No. 6469

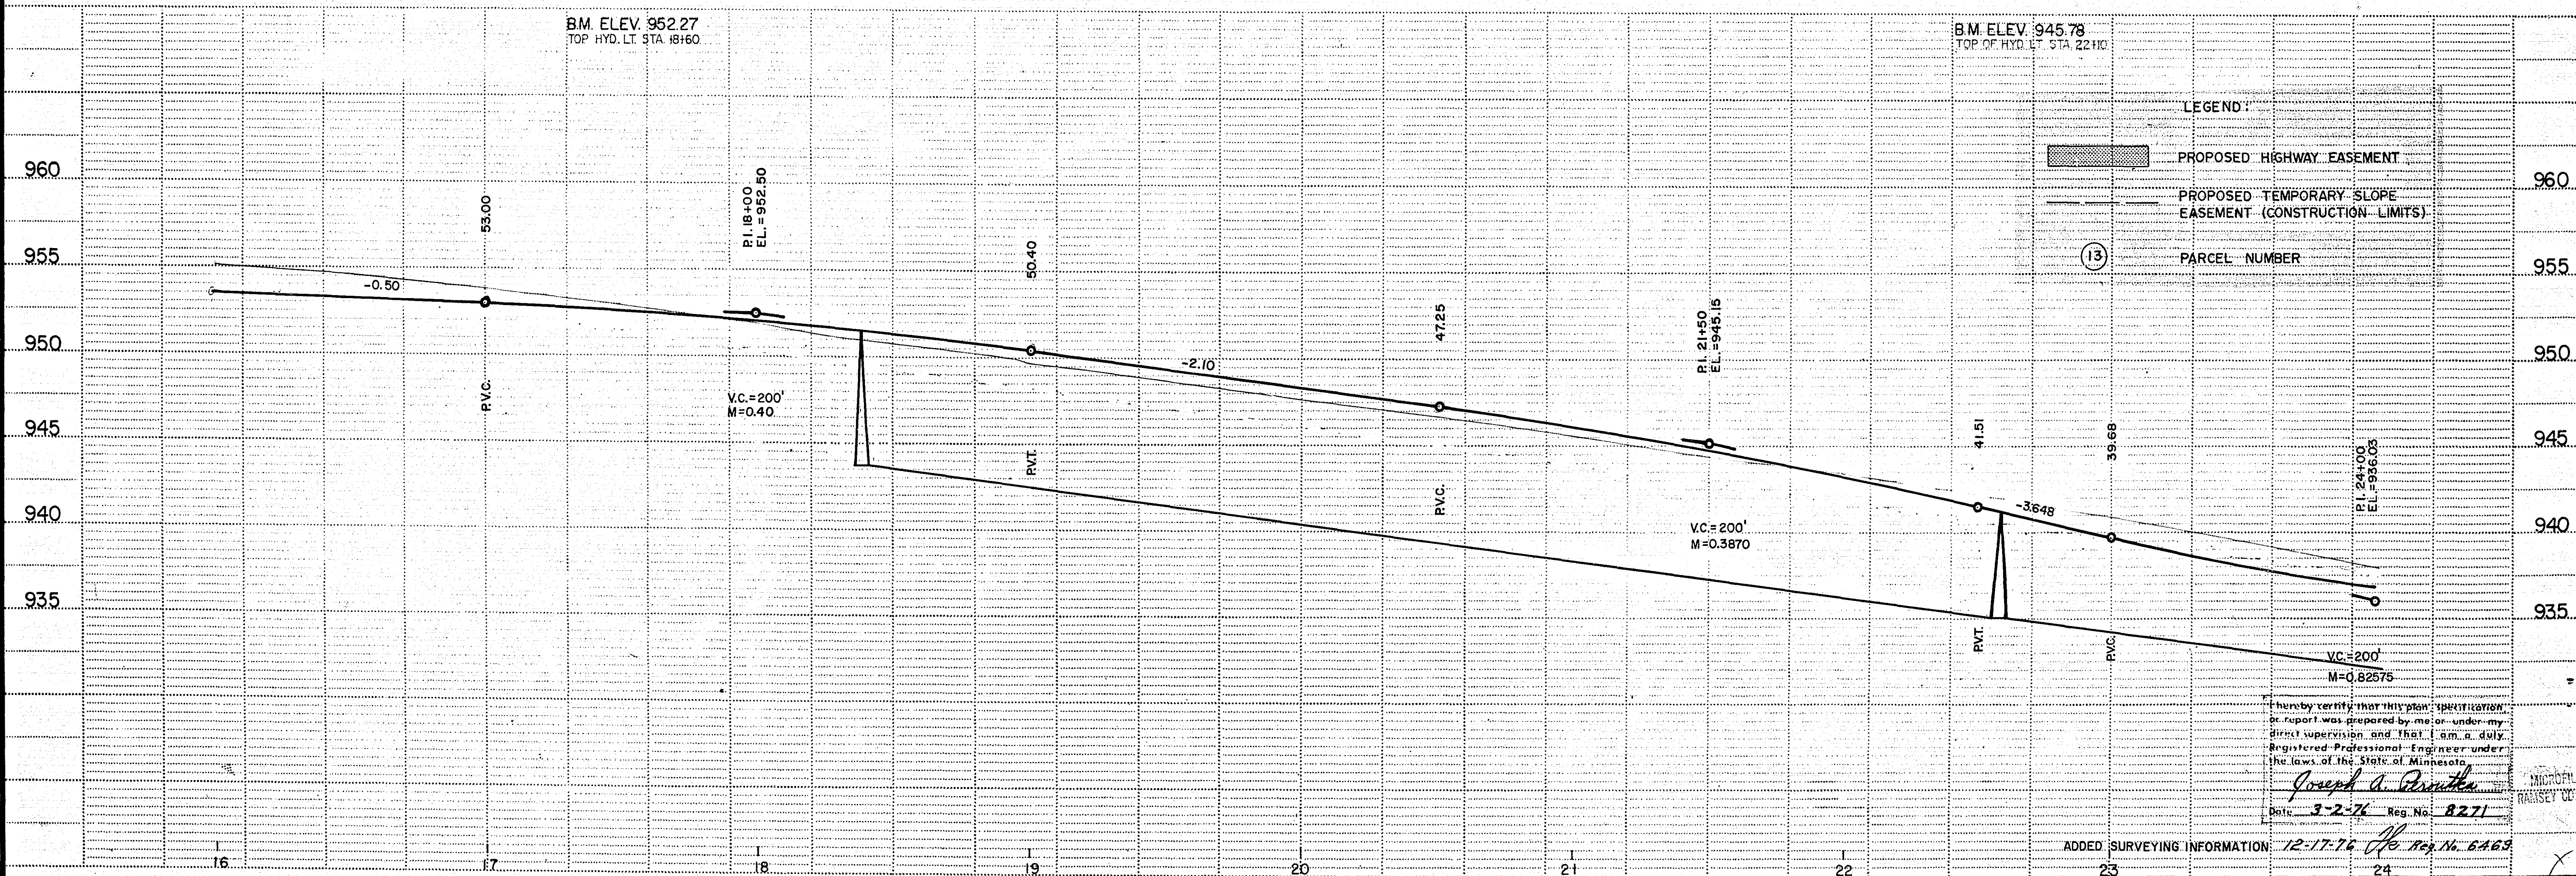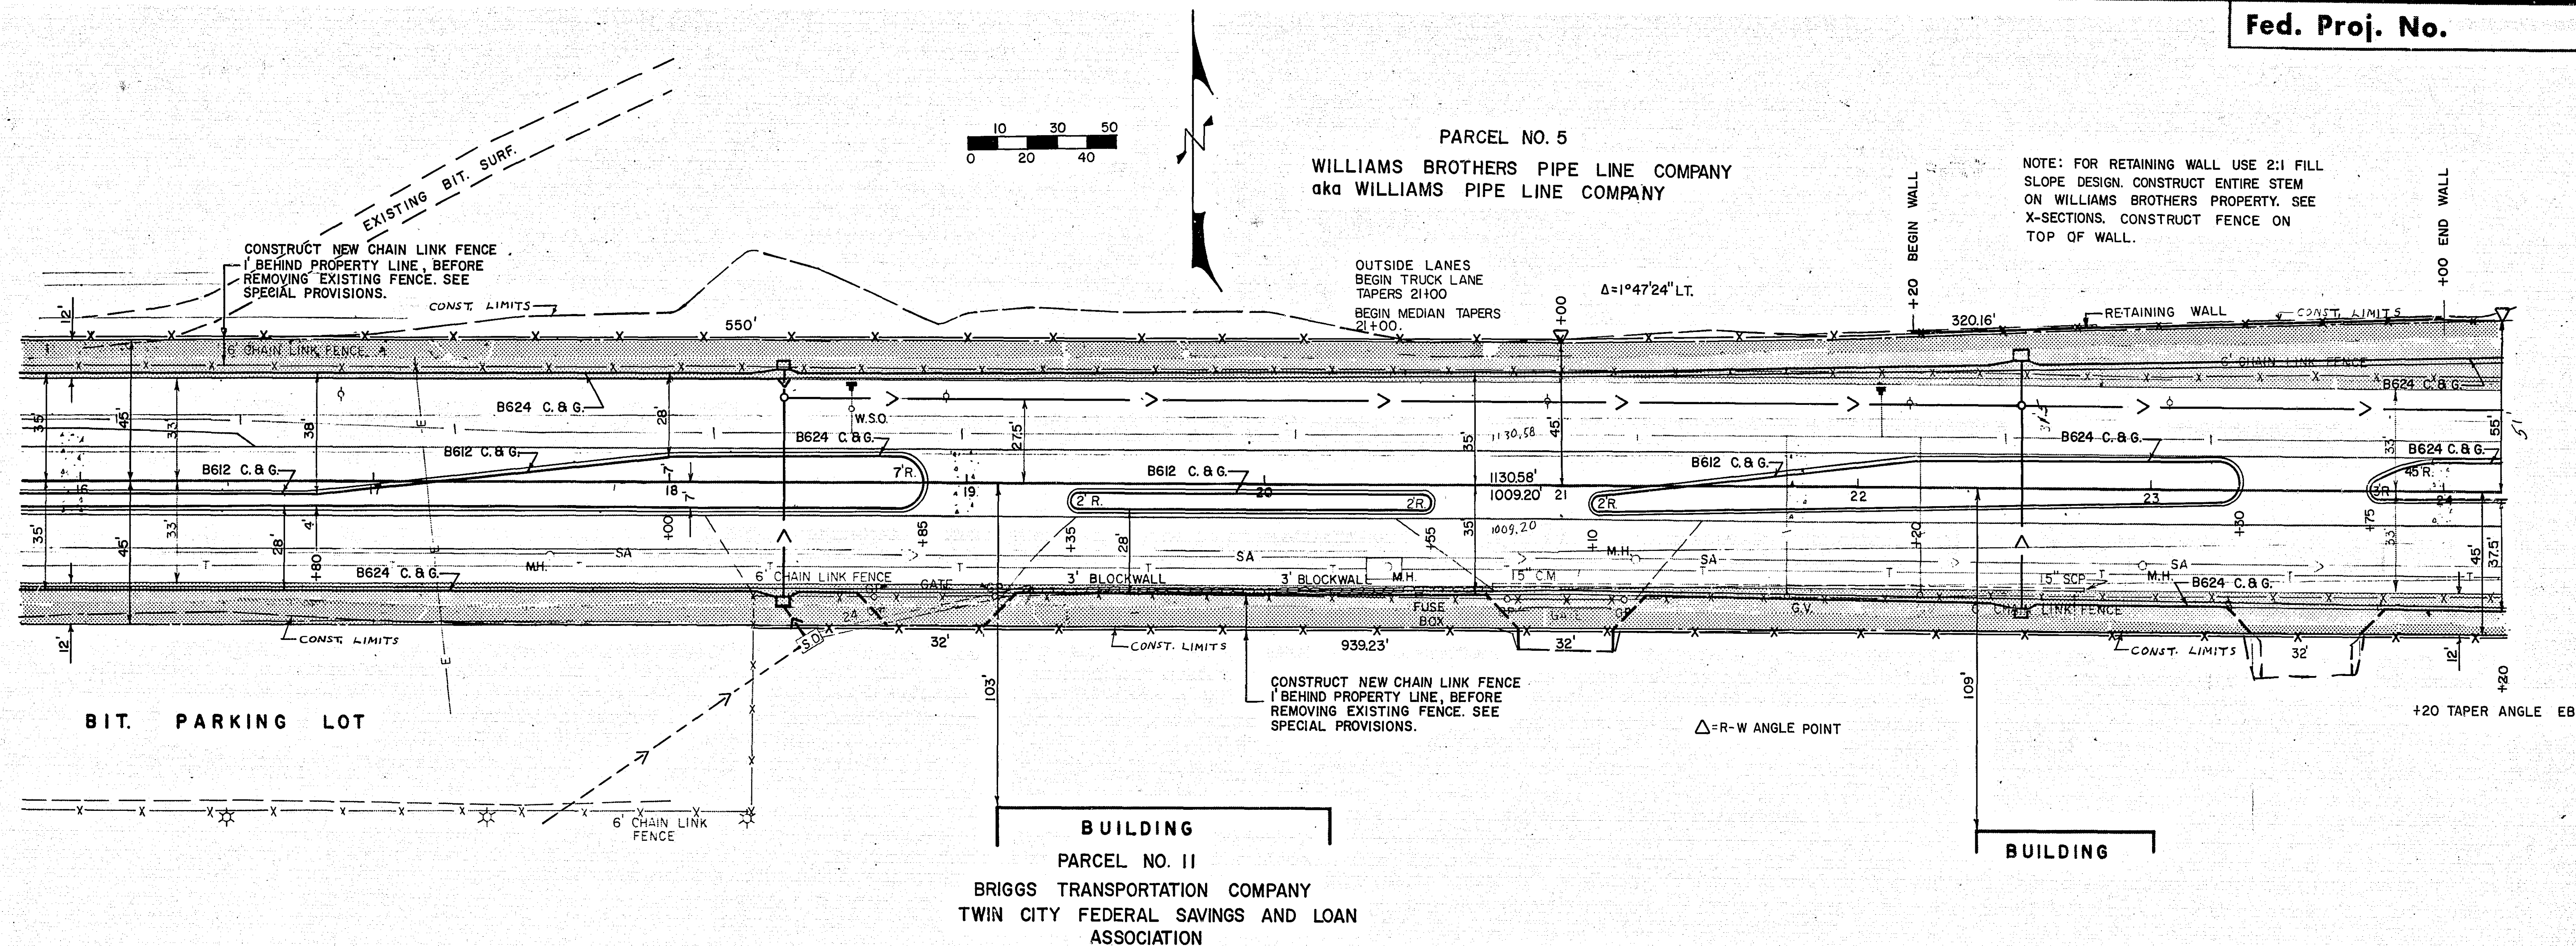

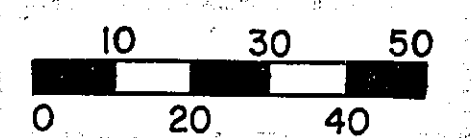

POT. LONG LAKE RD.
STA. 38+80.60

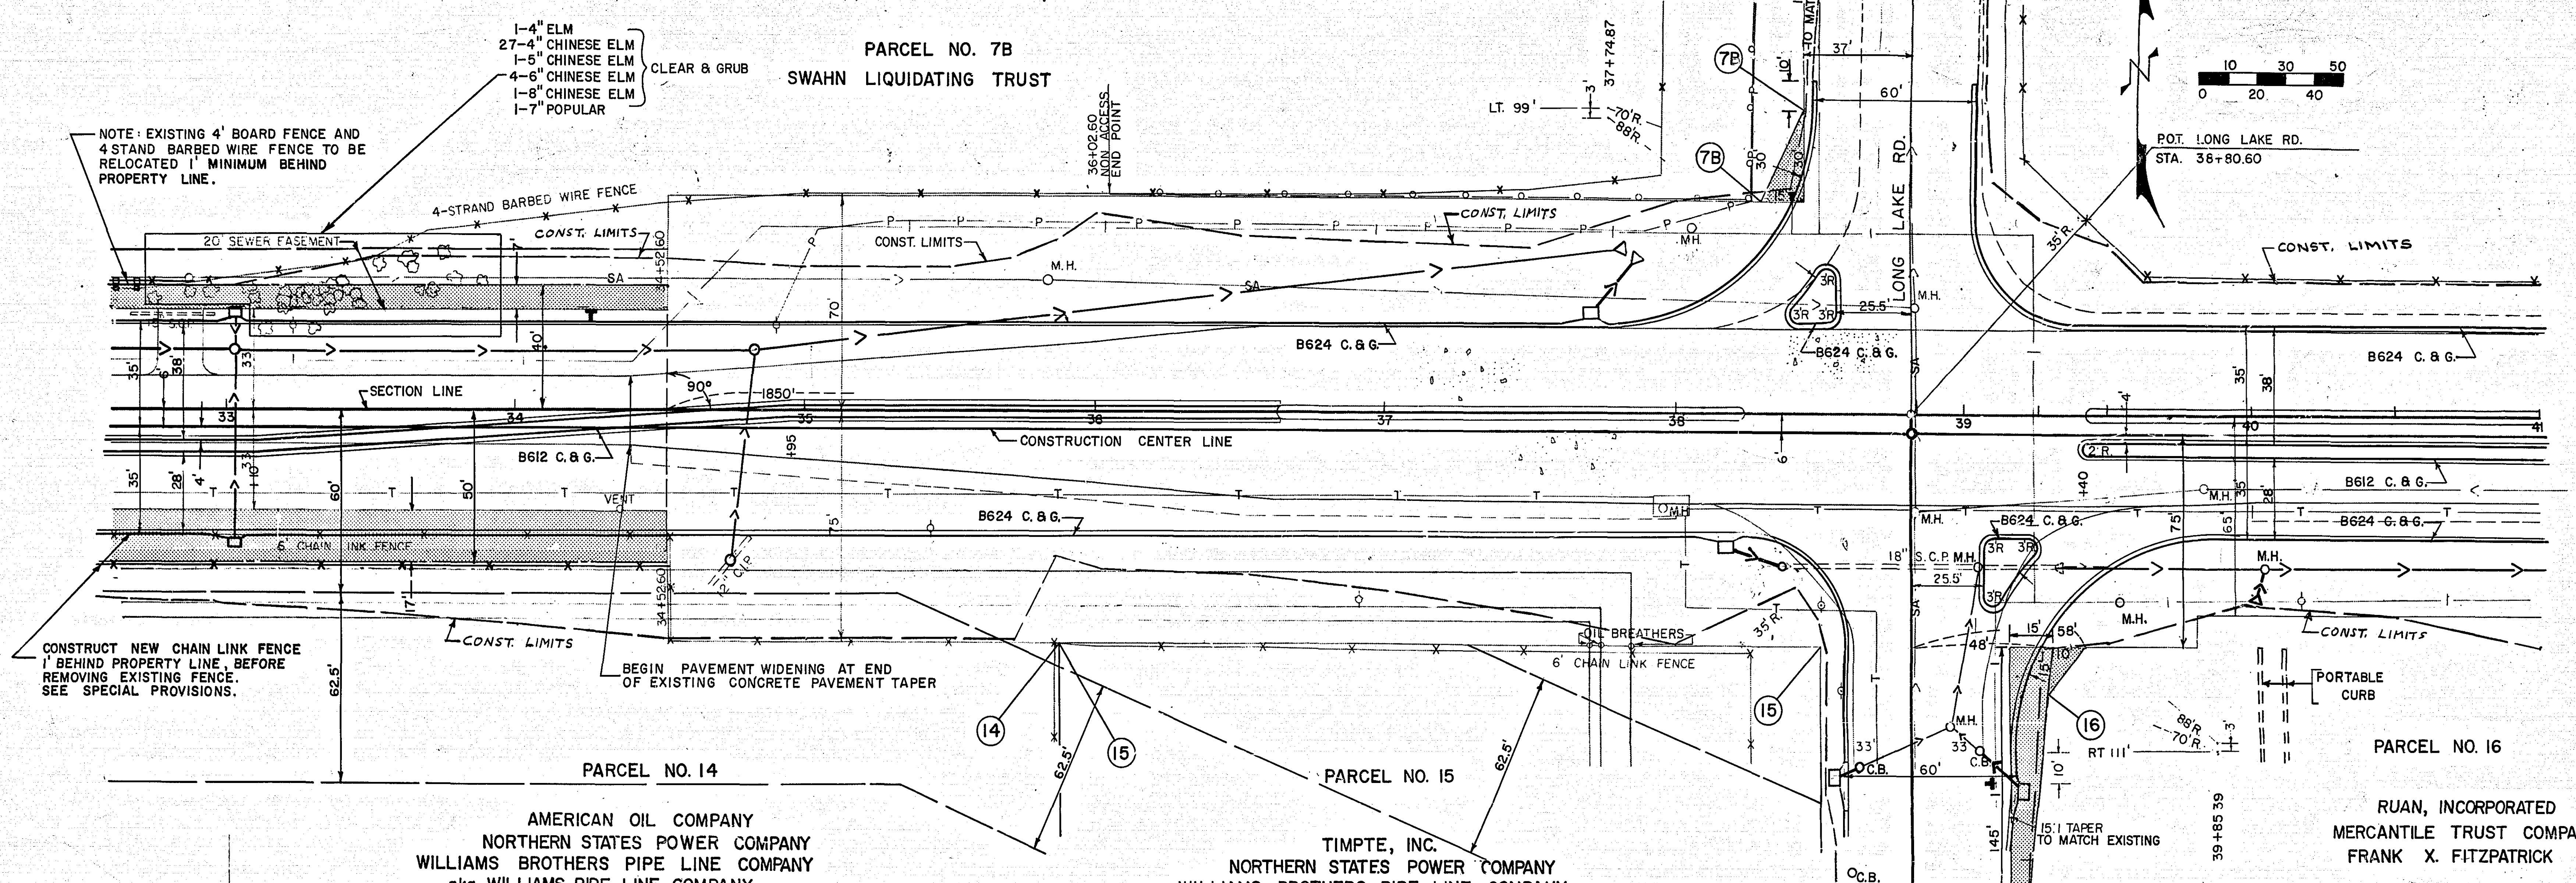


B.M. ELEV. 924.85
TOP HYD. LT. STA. 34+1.3

B.M. ELEV. 915.07
TOP HYD. AT RUAM TRUCK


LEGEND:

- PROPOSED HIGHWAY EASEMENT
- PROPOSED TEMPORARY SLOPE EASEMENT (CONSTRUCTION LIMITS)
- PARCEL NUMBER

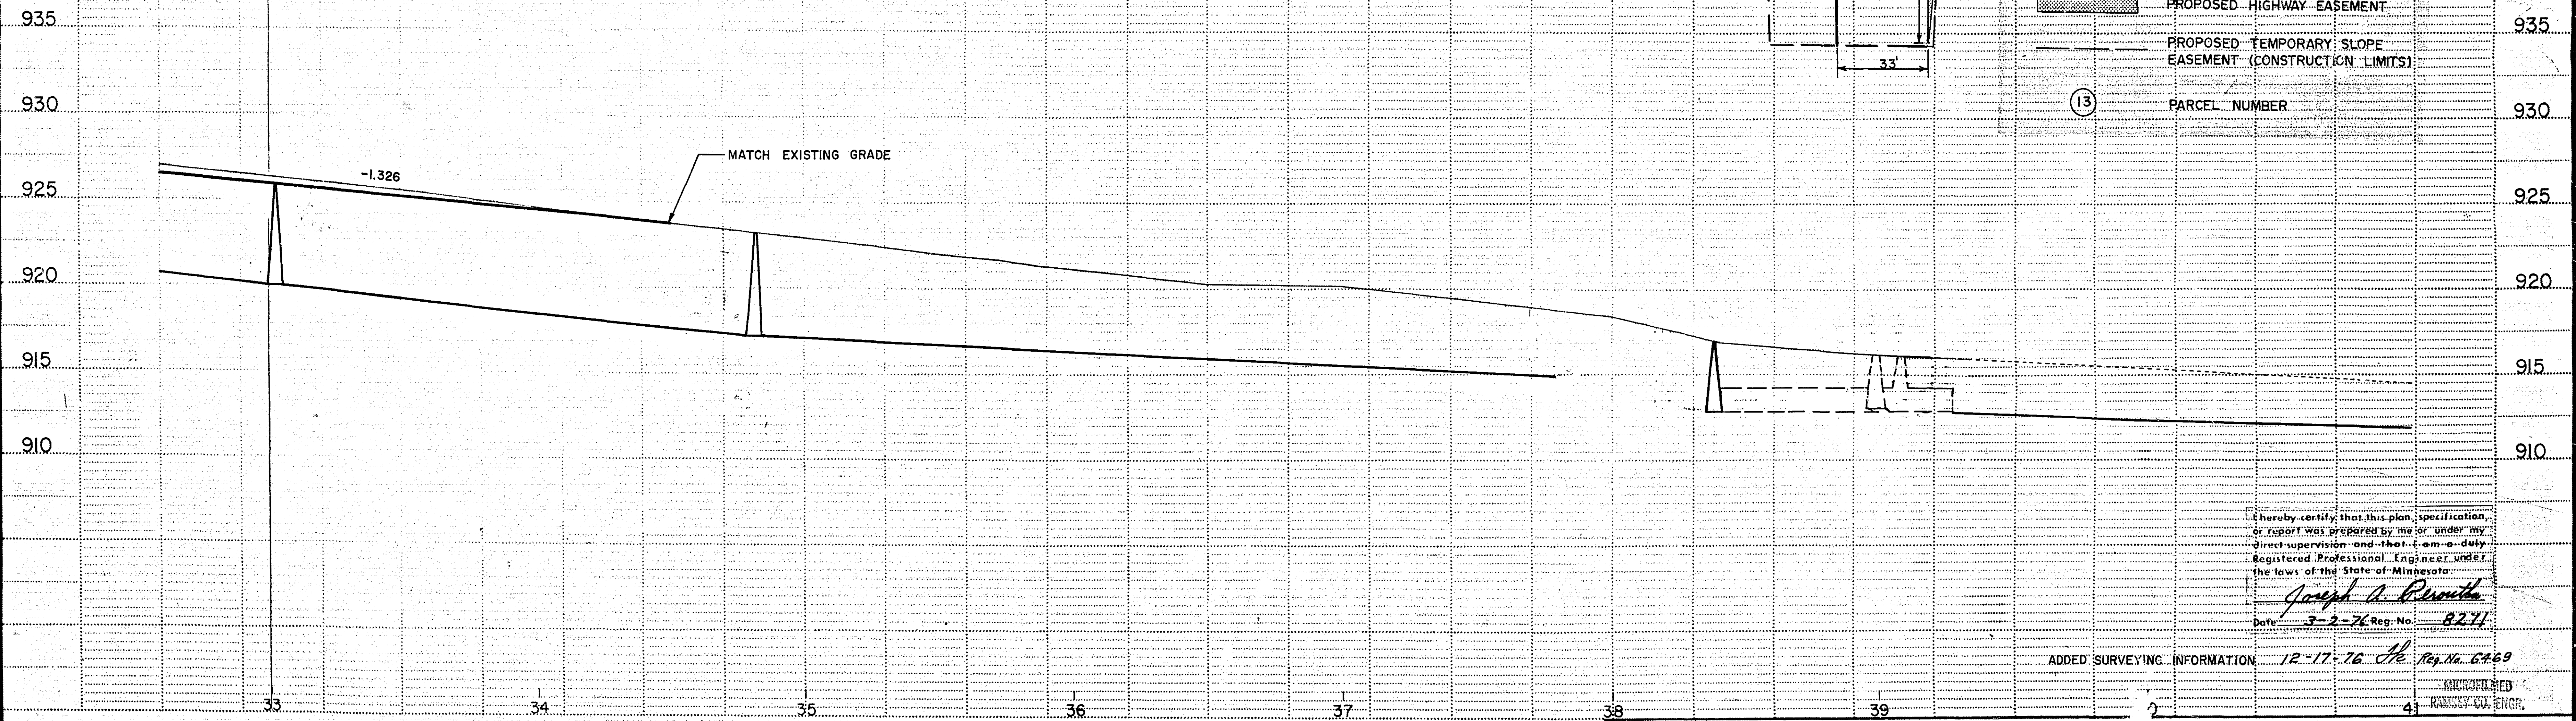


I hereby certify that this plan, specification, or report was prepared by me or under my direct supervision and that I am a duly Registered Professional Engineer under the laws of the State of Minnesota.
Joseph A. Peroutka
Date: 3-2-76 Reg. No. 8271

ADDED SURVEYING INFORMATION 12-17-76 M. Reg. No. 6269

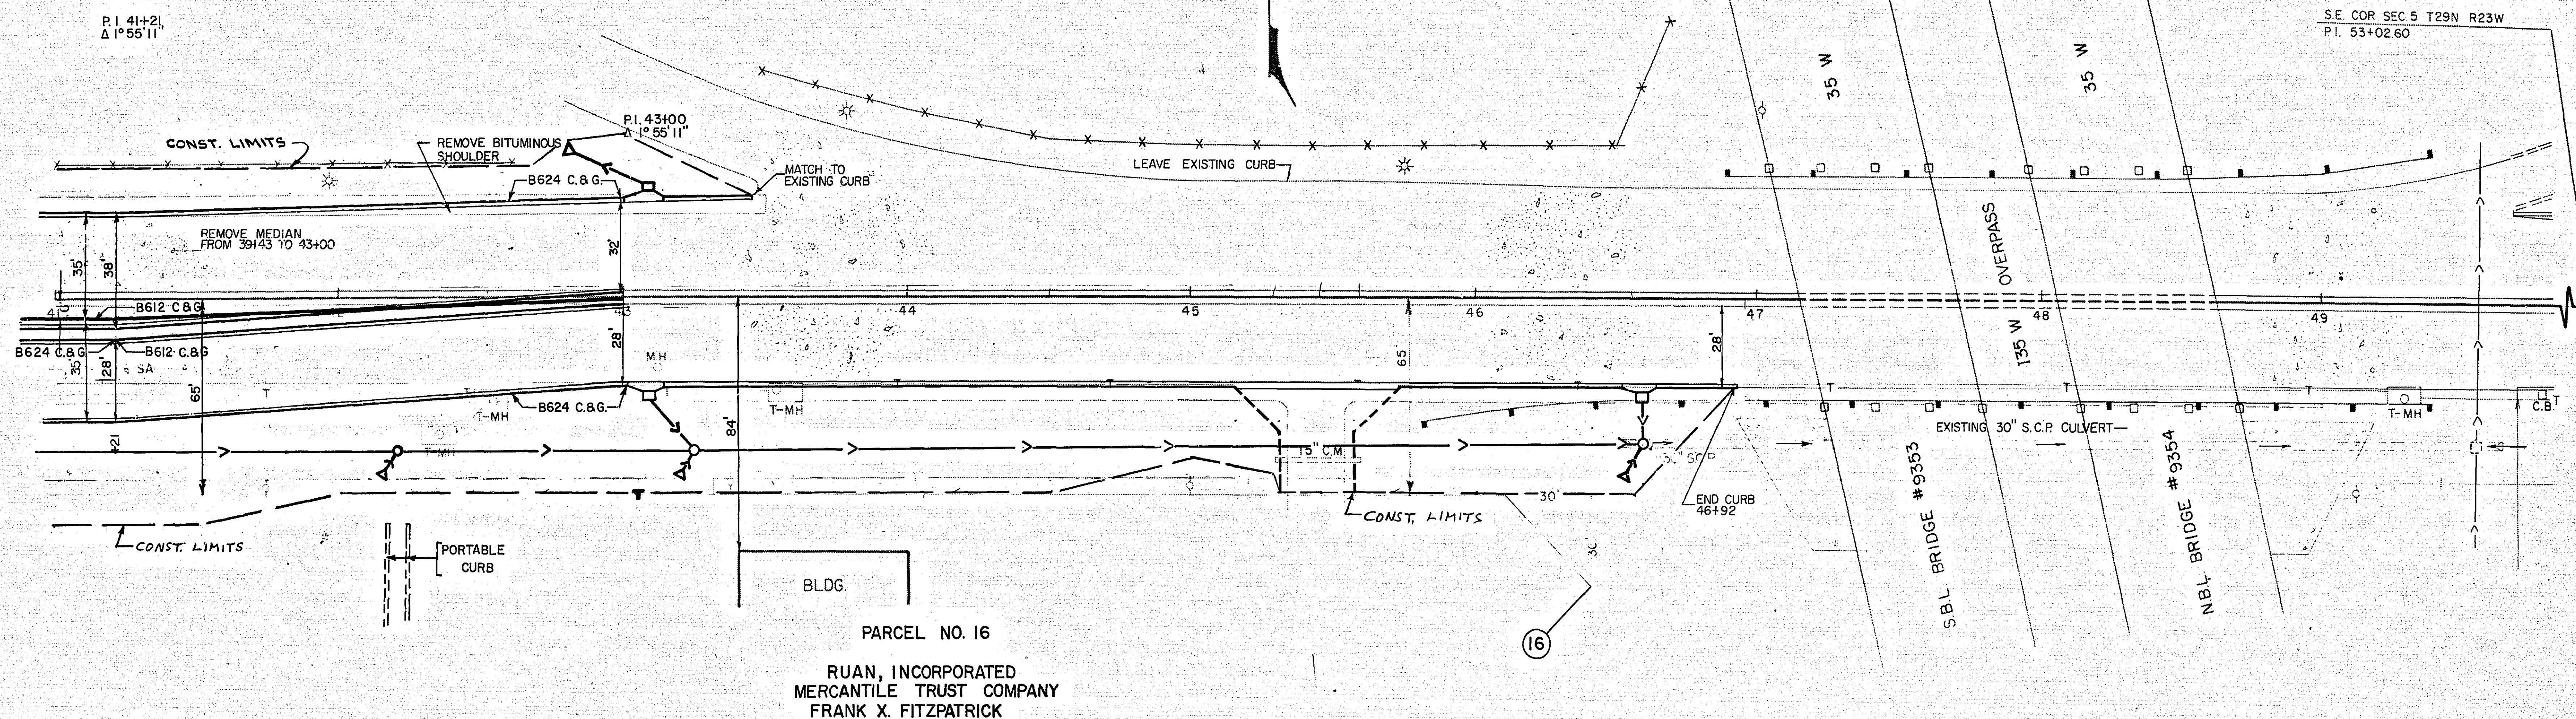

B.M. ELEV. 915.07
TOP HYD. AT RUAN
TRUCKING CO.

LEGEND:	
	PROPOSED HIGHWAY EASEMENT
	PROPOSED TEMPORARY SLOPE EASEMENT (CONSTRUCTION LIMITS)
	PARCEL NUMBER

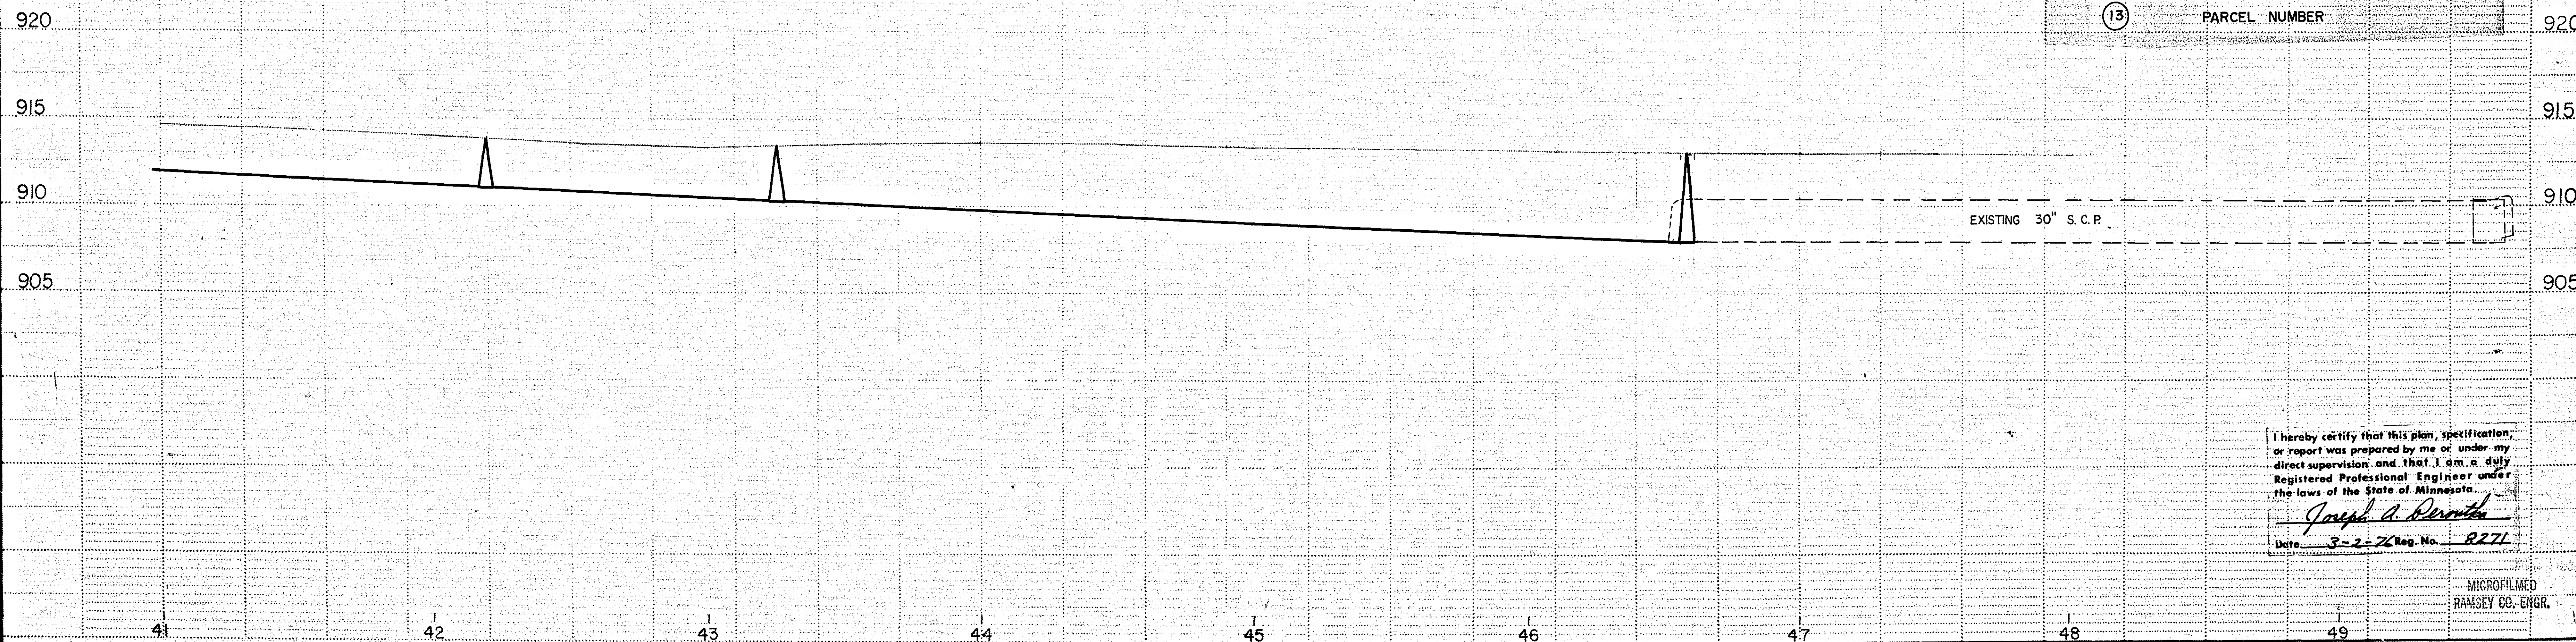

I hereby certify that this plan, specification, or report was prepared by me or under my direct supervision and that I am a duly Registered Professional Engineer under the laws of the State of Minnesota.
Joseph A. Perotti
Date 3-2-76 Reg. No. 8271

MICROFILMED
RAMSEY CO. ENGR.

