




PROJECT 23-03

MICROFILMED
RAMSEY CO. ENGR.

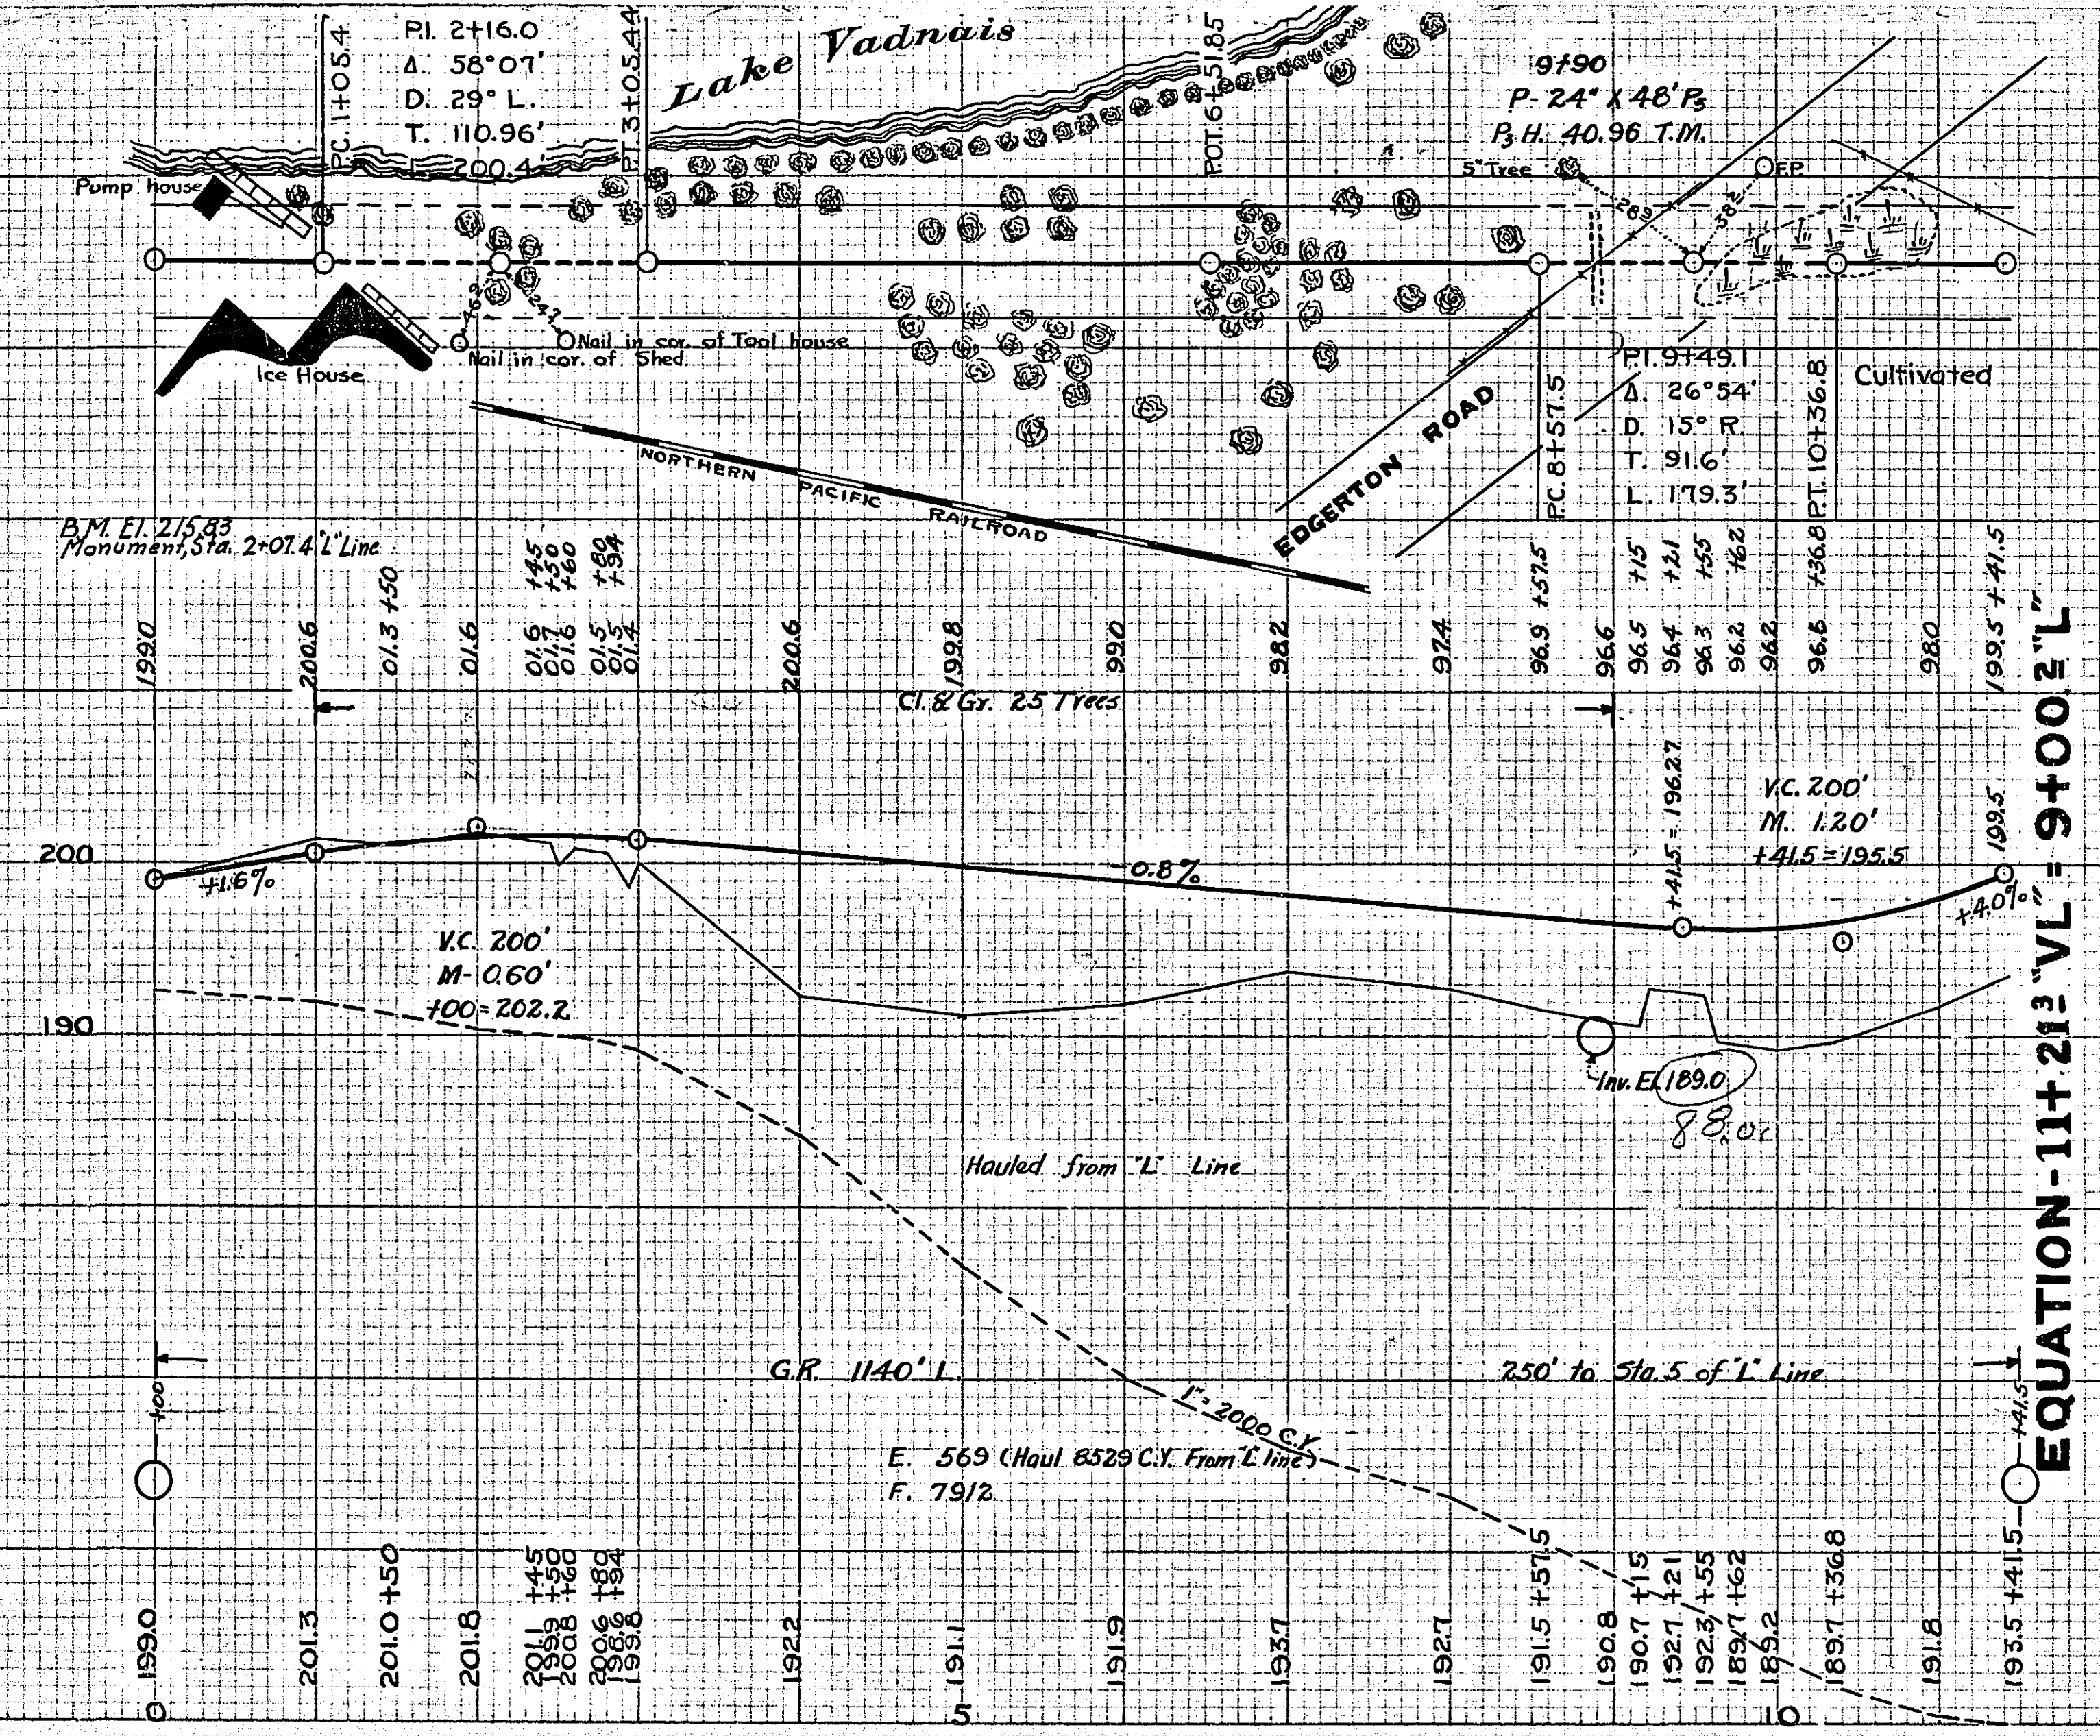


"VL" LINE
STA. 0+00 TO 11+41.5
ESTIMATED QUANTITIES
C.I. 25 Trees
Gr. 25 Trees
E. 569 C.Y.
 P_3 Culv. 24" 48 L.F.
 P_3 H. 40.96 T.M.
G.R. 1140 L.F.

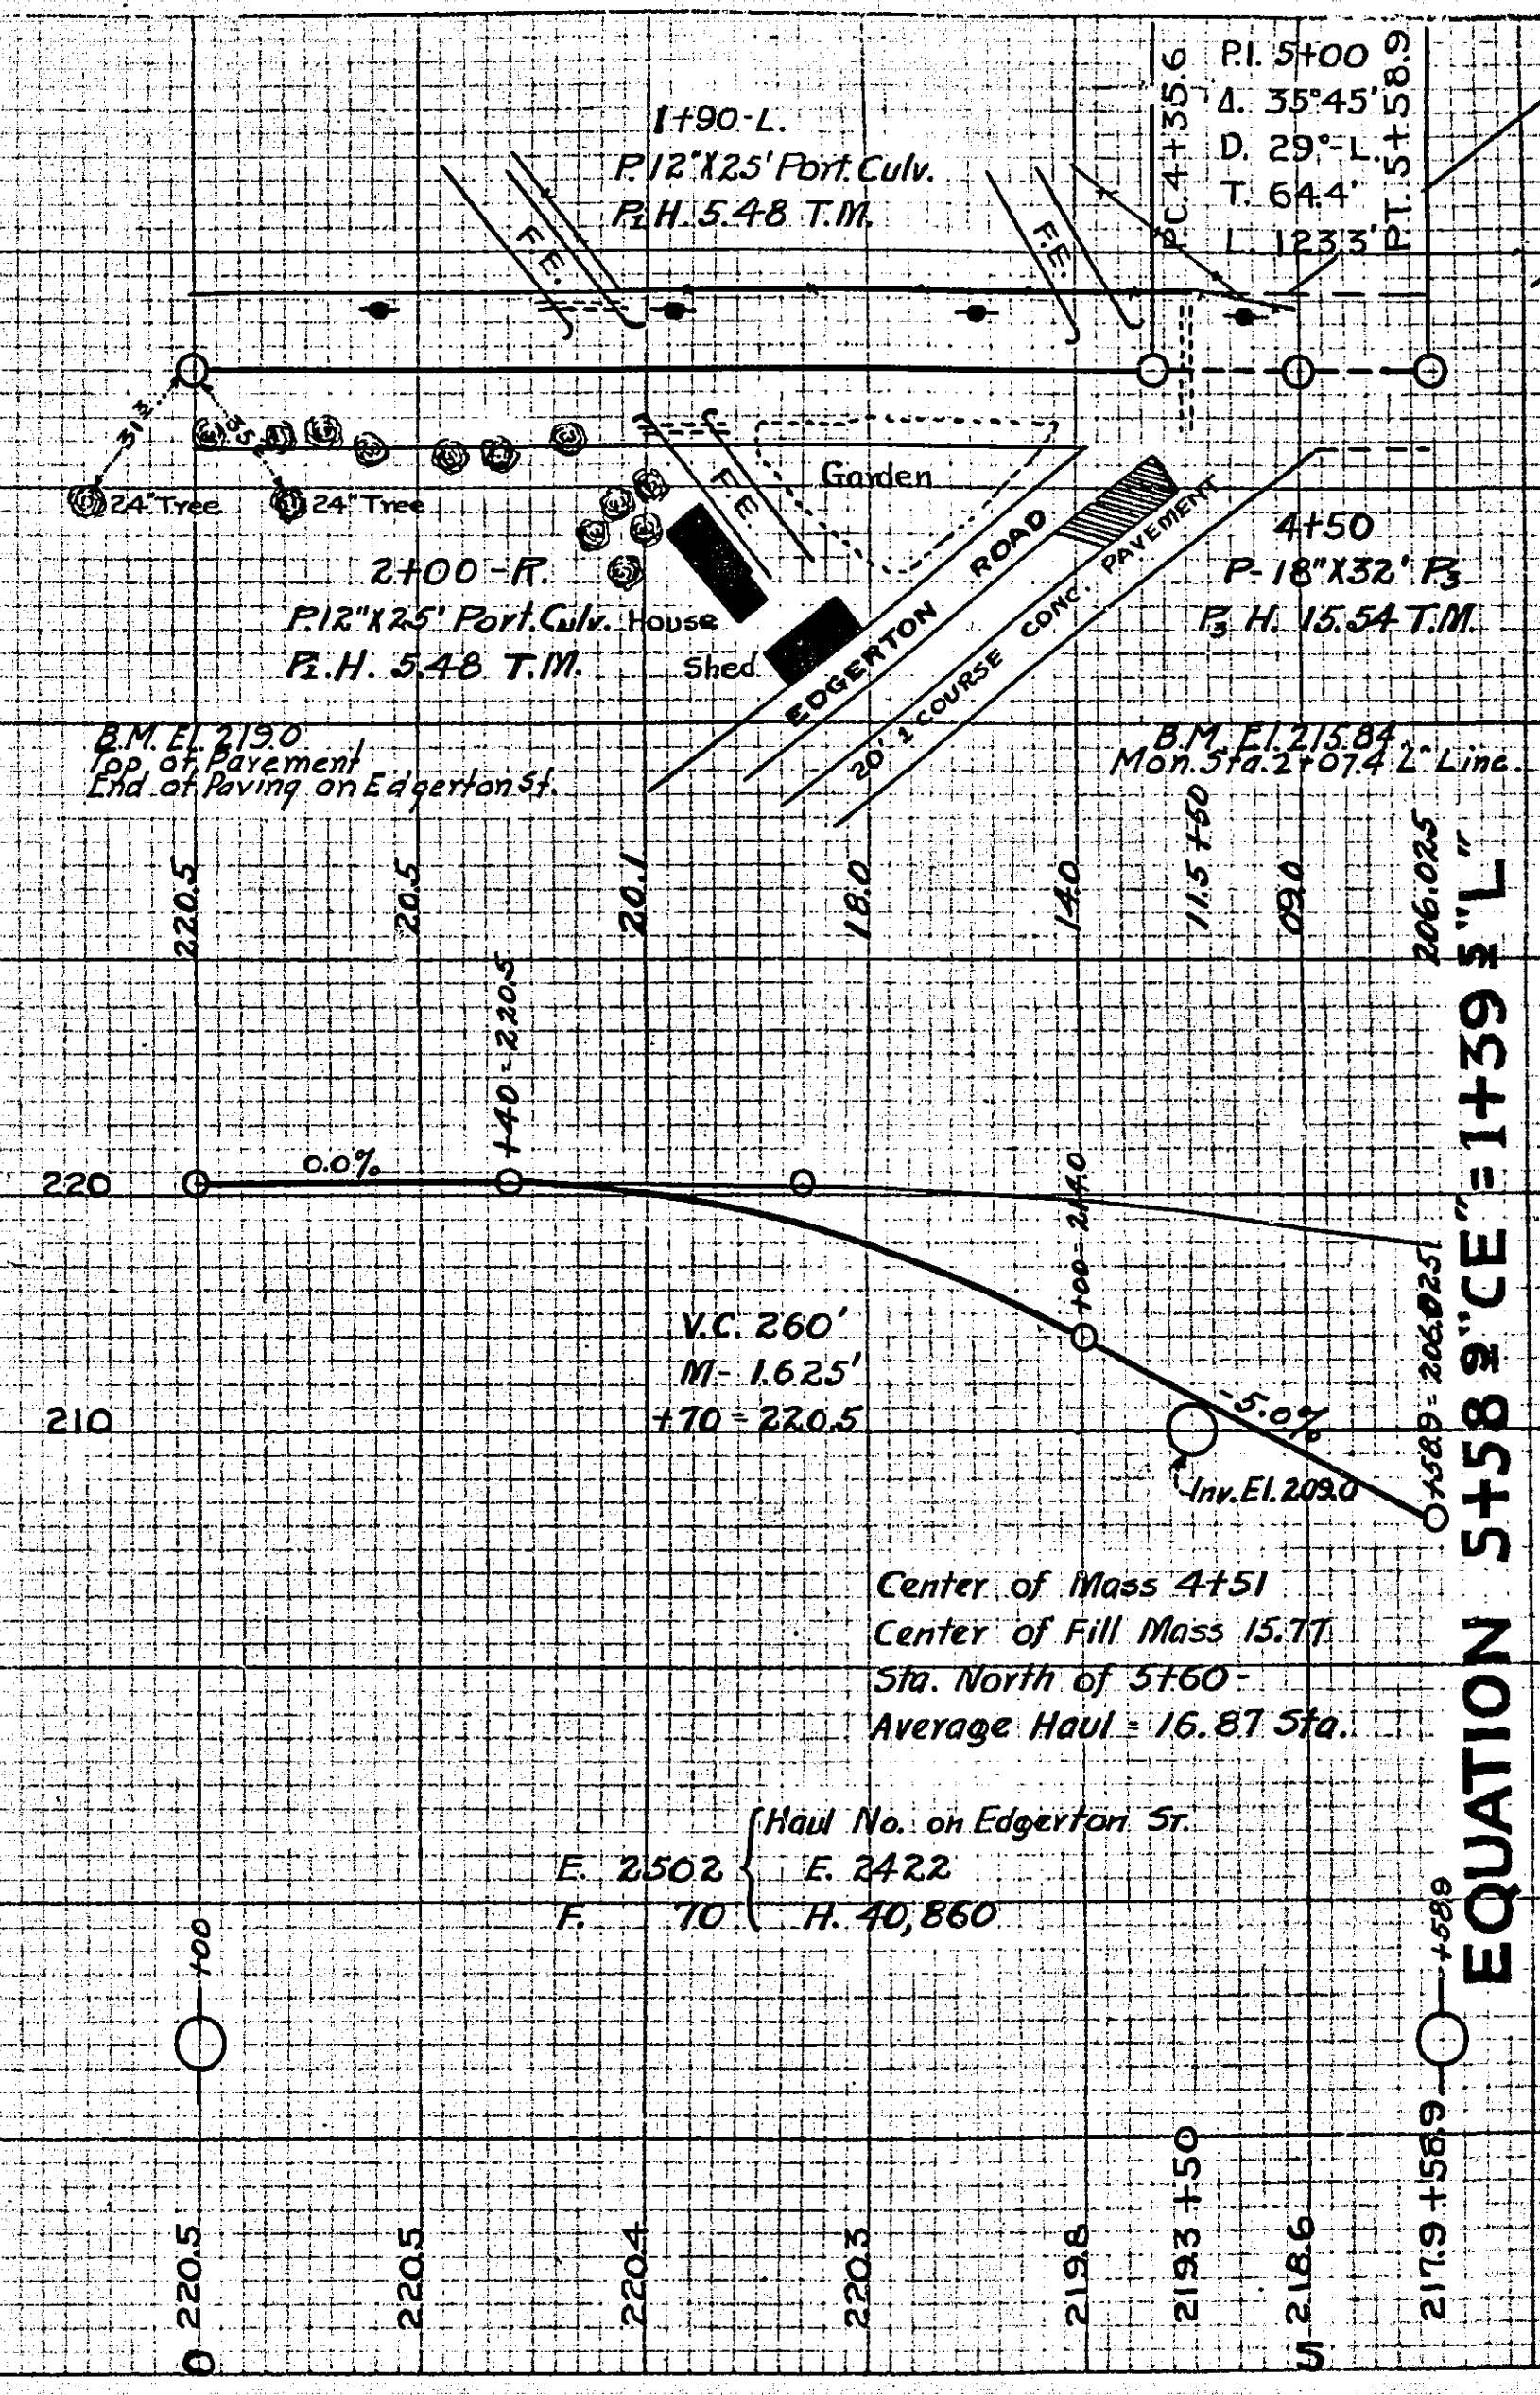

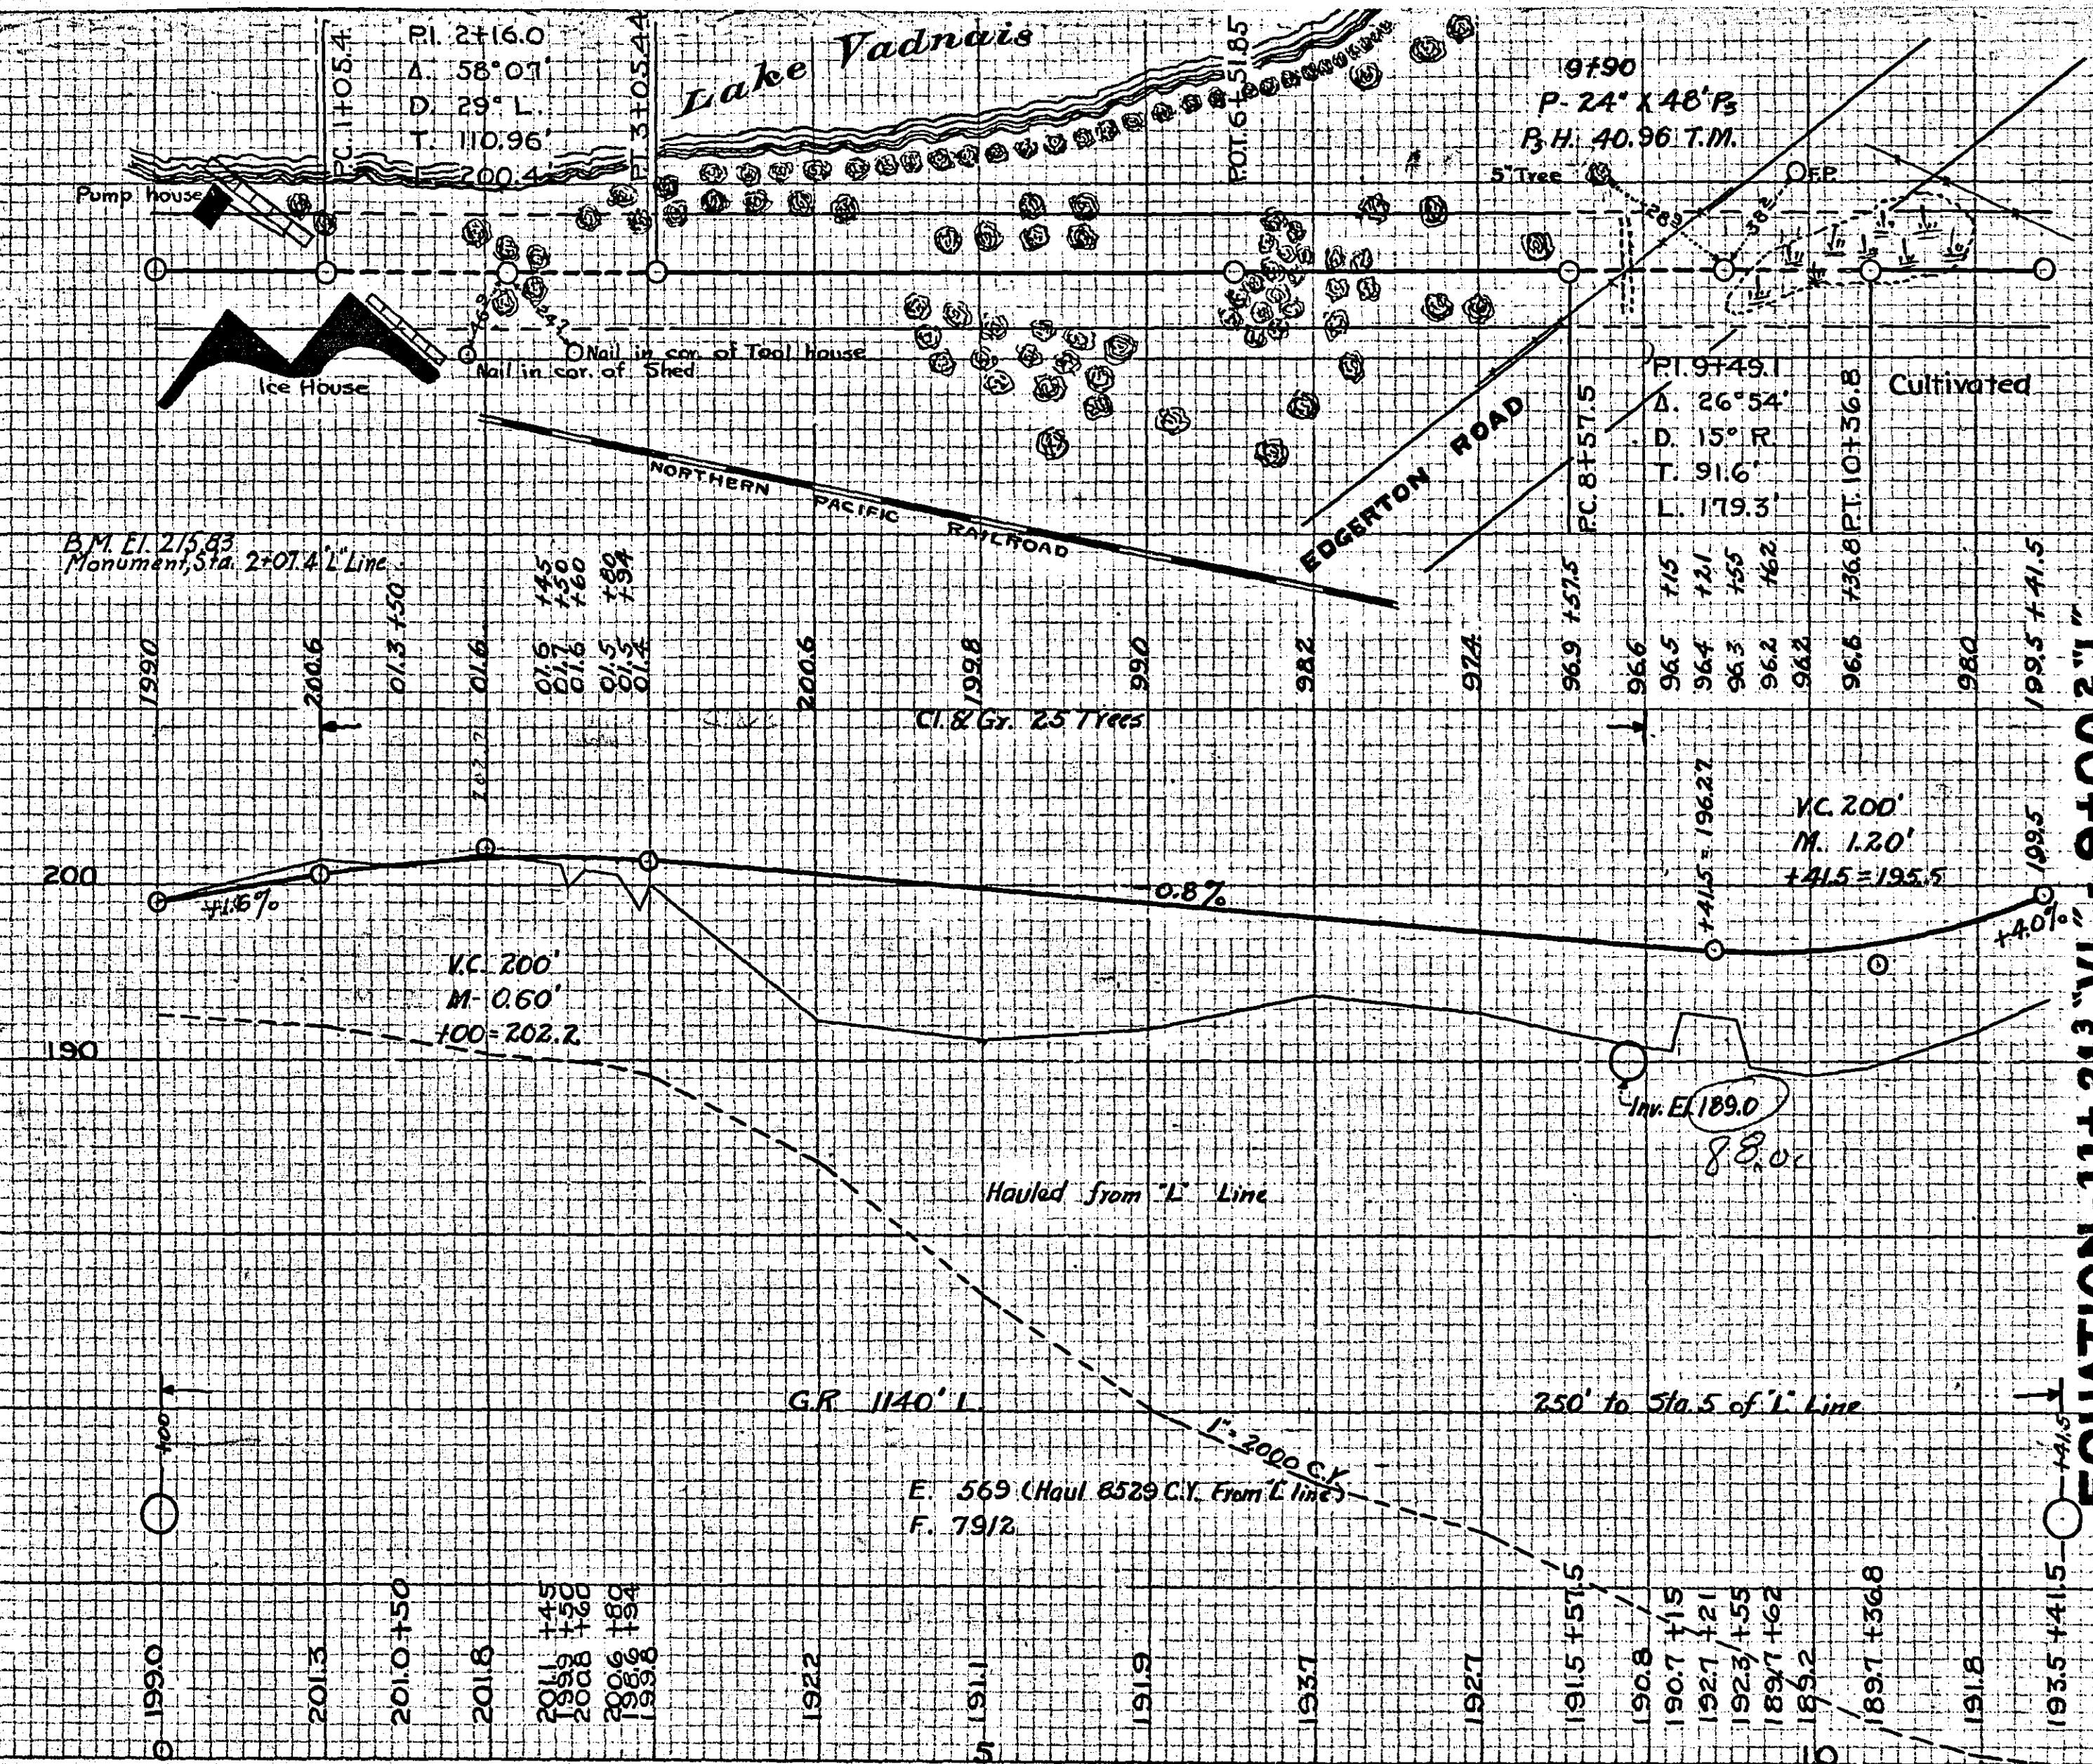

"VL" LINE

STA. 0+00 TO 11+41.5
 ESTIMATED QUANTITIES
 C.I. 25 Trees
 Gr. 25 Trees
 E. 569 C.Y.
 P₃ Culv. 24" 48 L.F.
 P₃ H. 40.96 T.M.
 G.R. 1140 L.F.

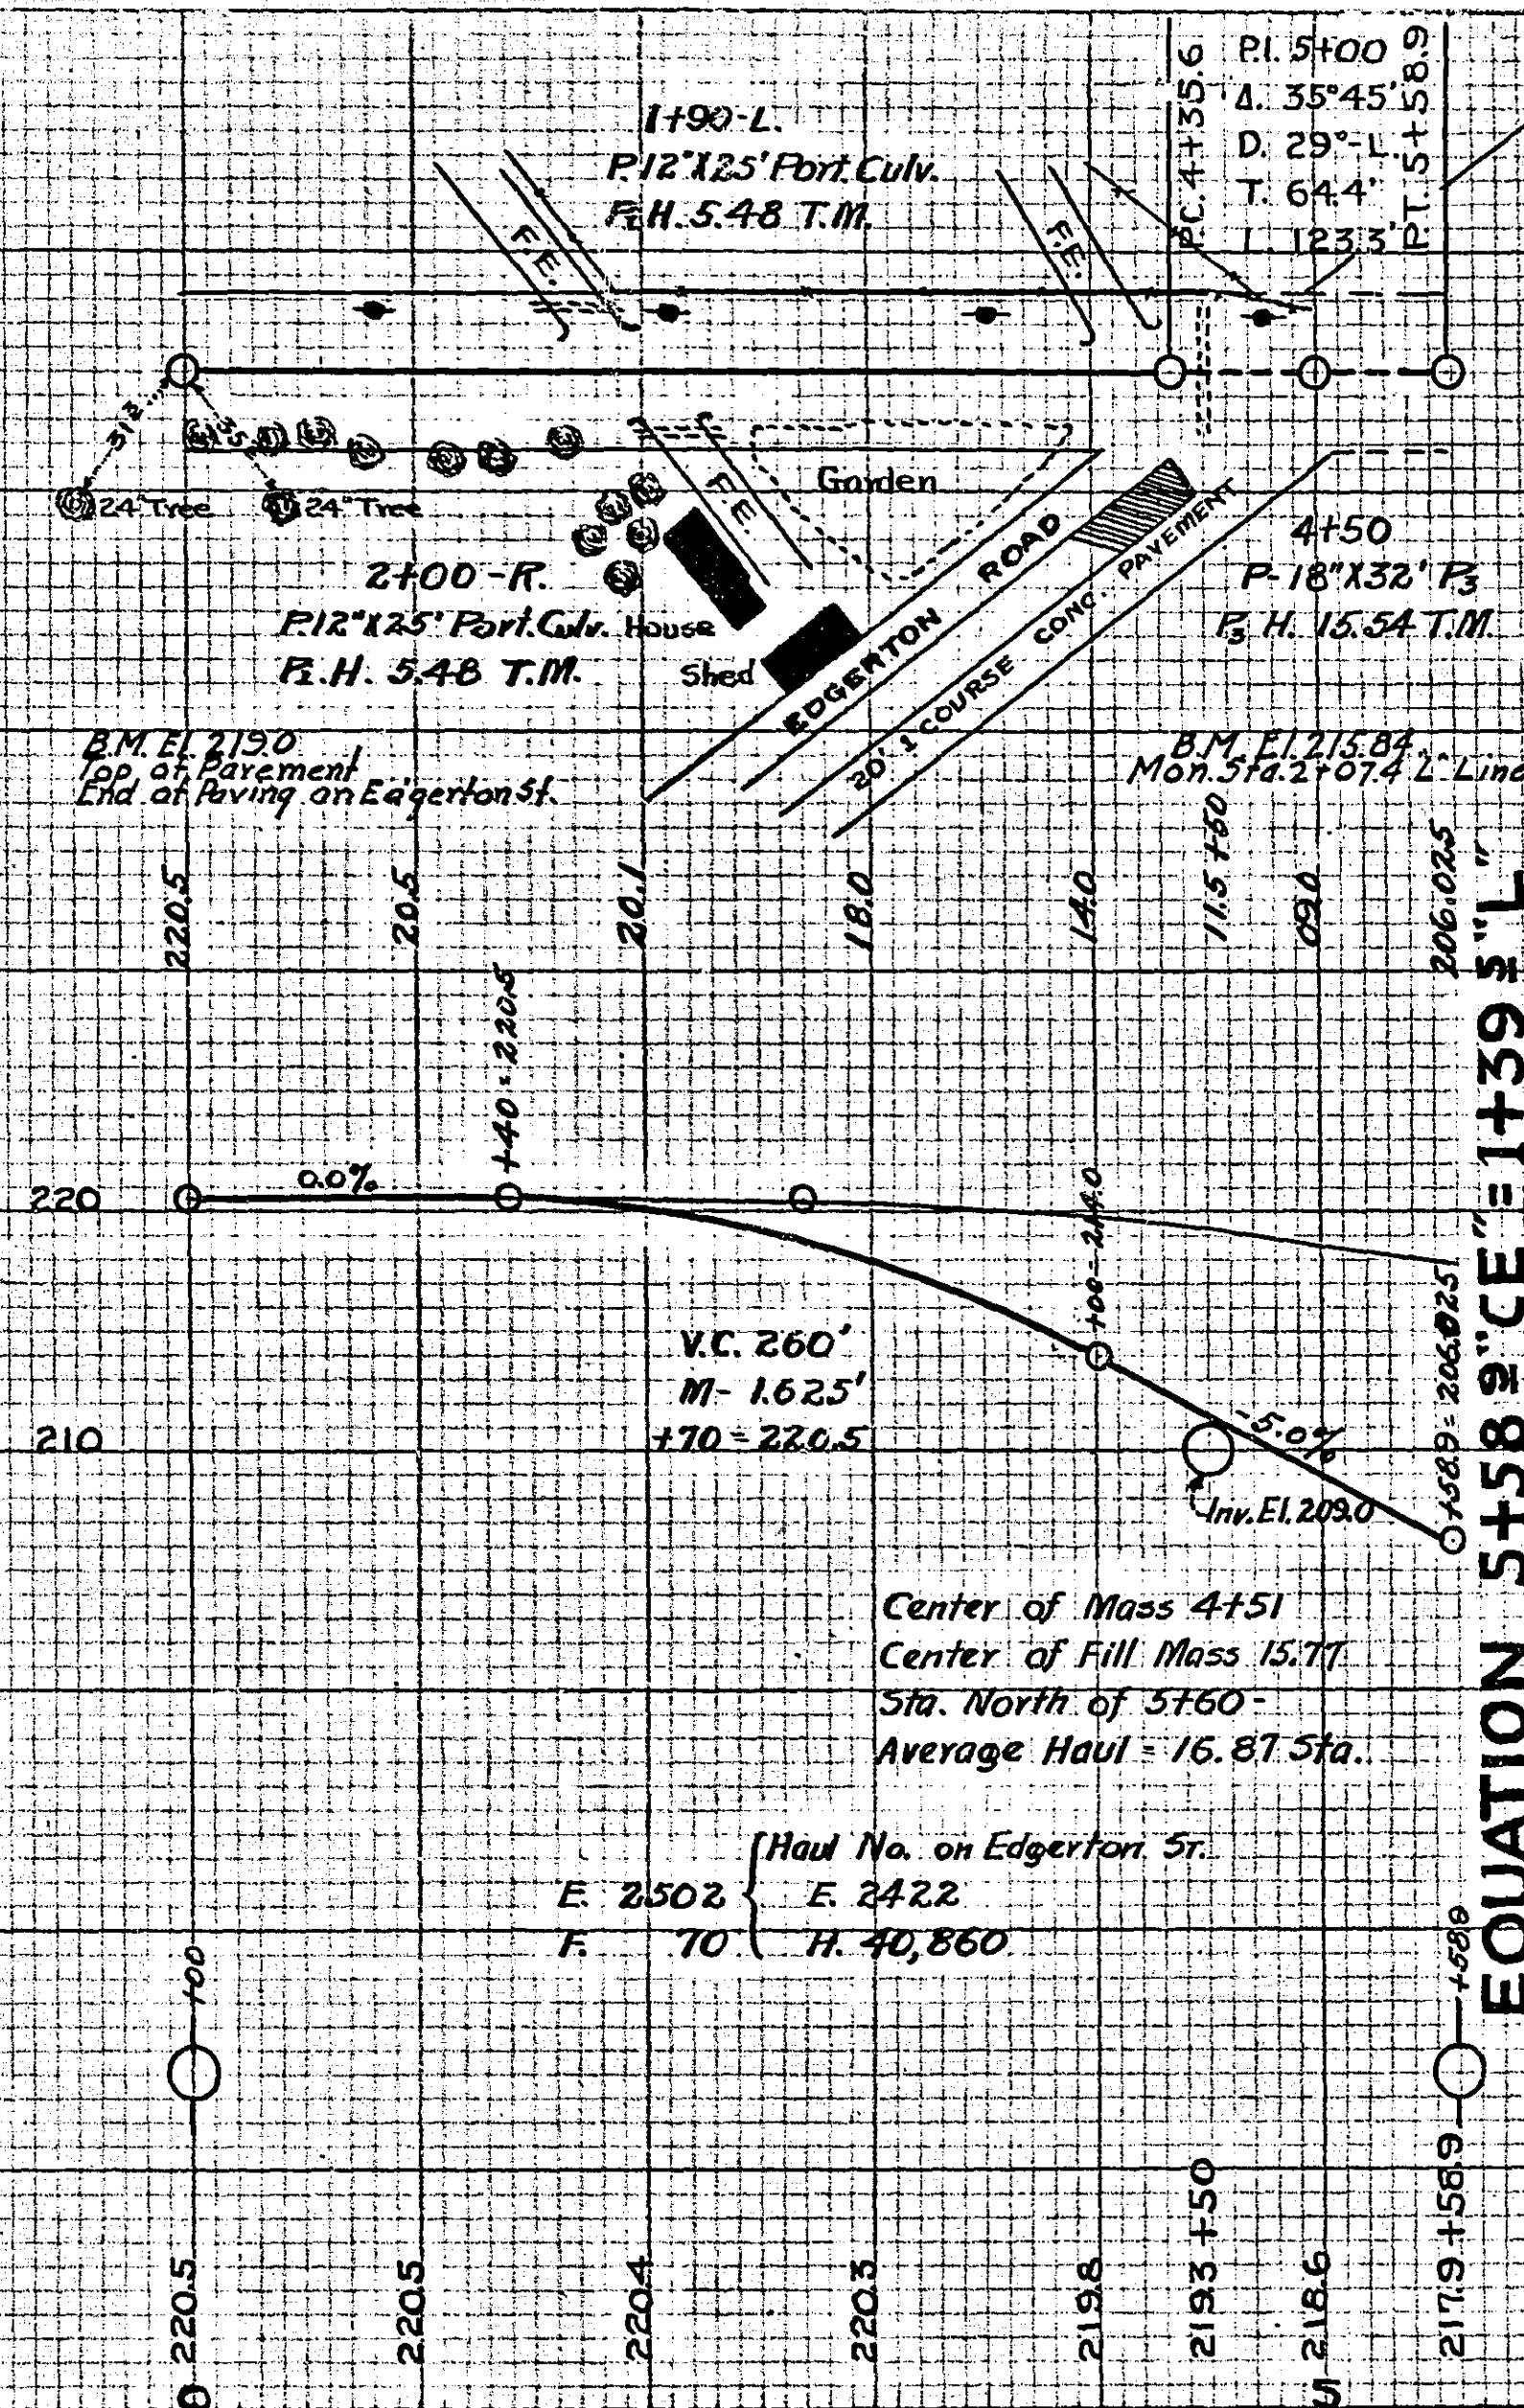


"CE" LINE


STA. 0+00 TO 5+58.9
 ESTIMATED QUANTITIES
 E. 2502 C.Y.
 H. 40,860 C.Y.
 P₃ Culv. 18" 52 L.F.
 P₃ H. 15.54 T.M.
 Port. Culv. 12" 50 L.F.
 P₃ H. 10.96 T.M.


MICROFILMED
 RAMSEY CO. ENGR.
 23-03


VTY PROJECT 23-03

MICROFILMED
RAMSEY CO. ENGR.
23-03

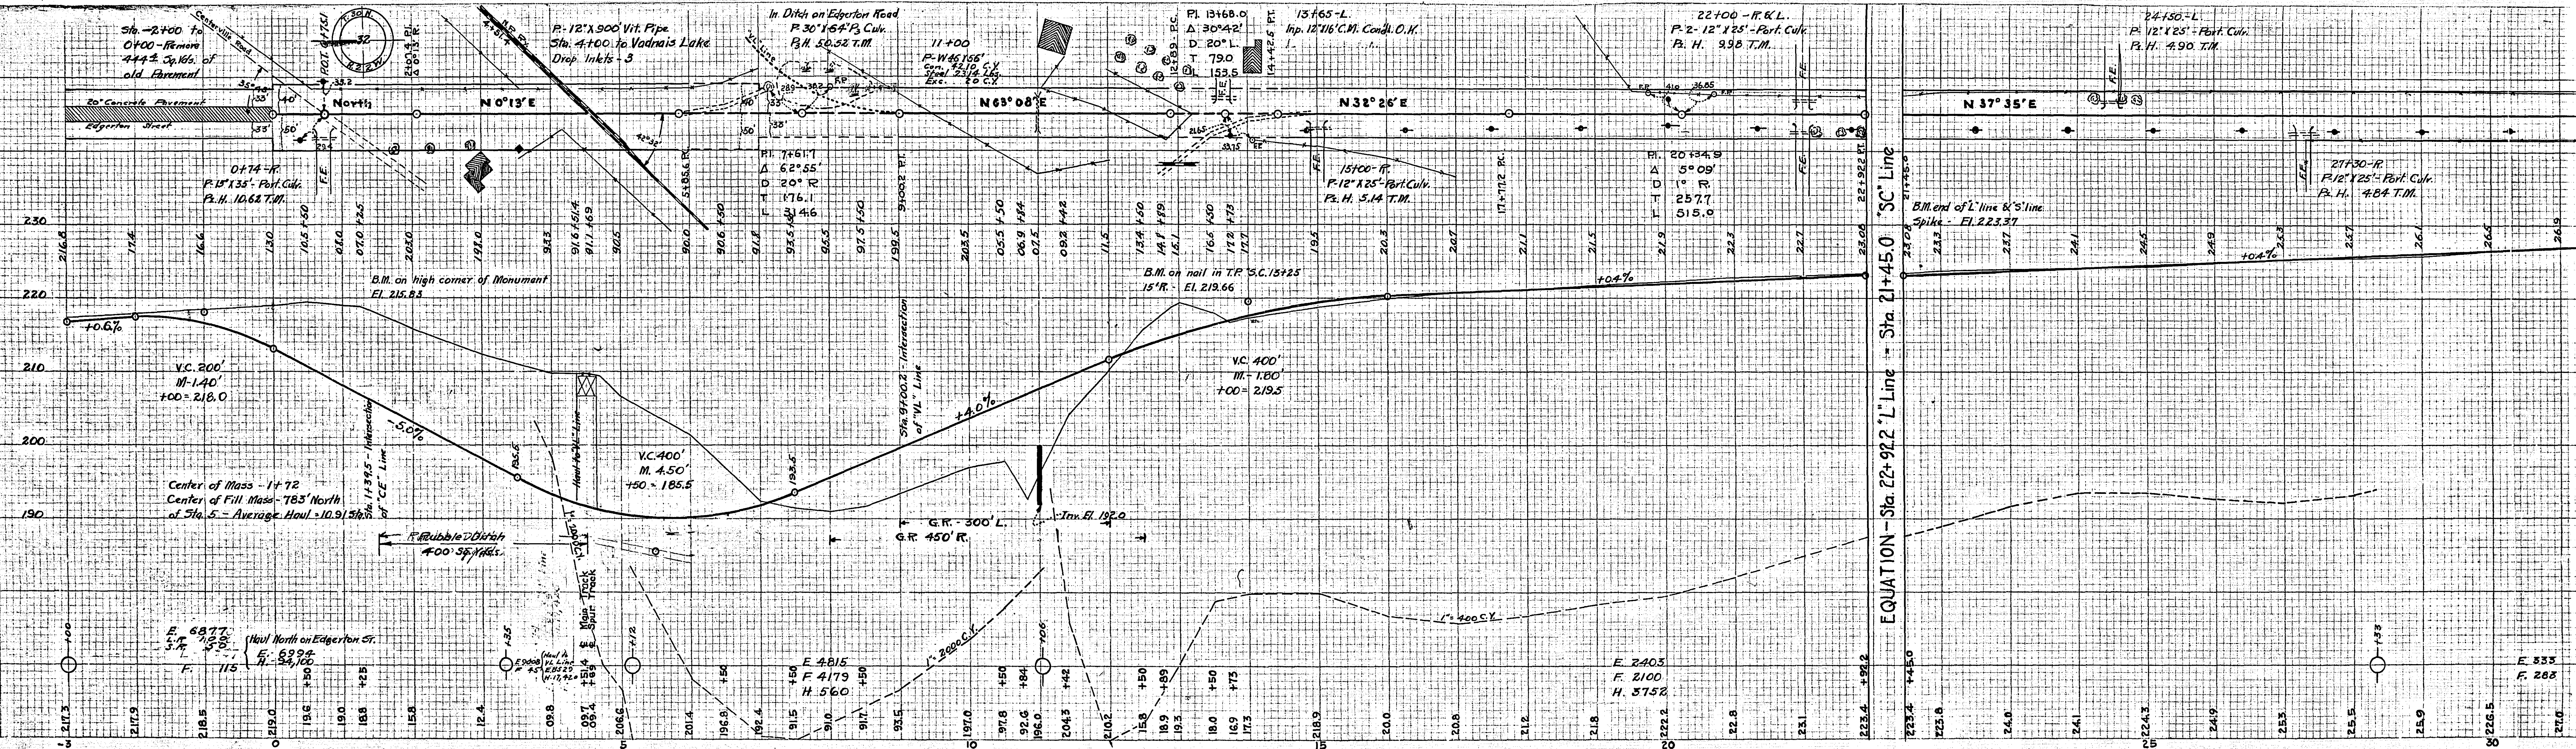

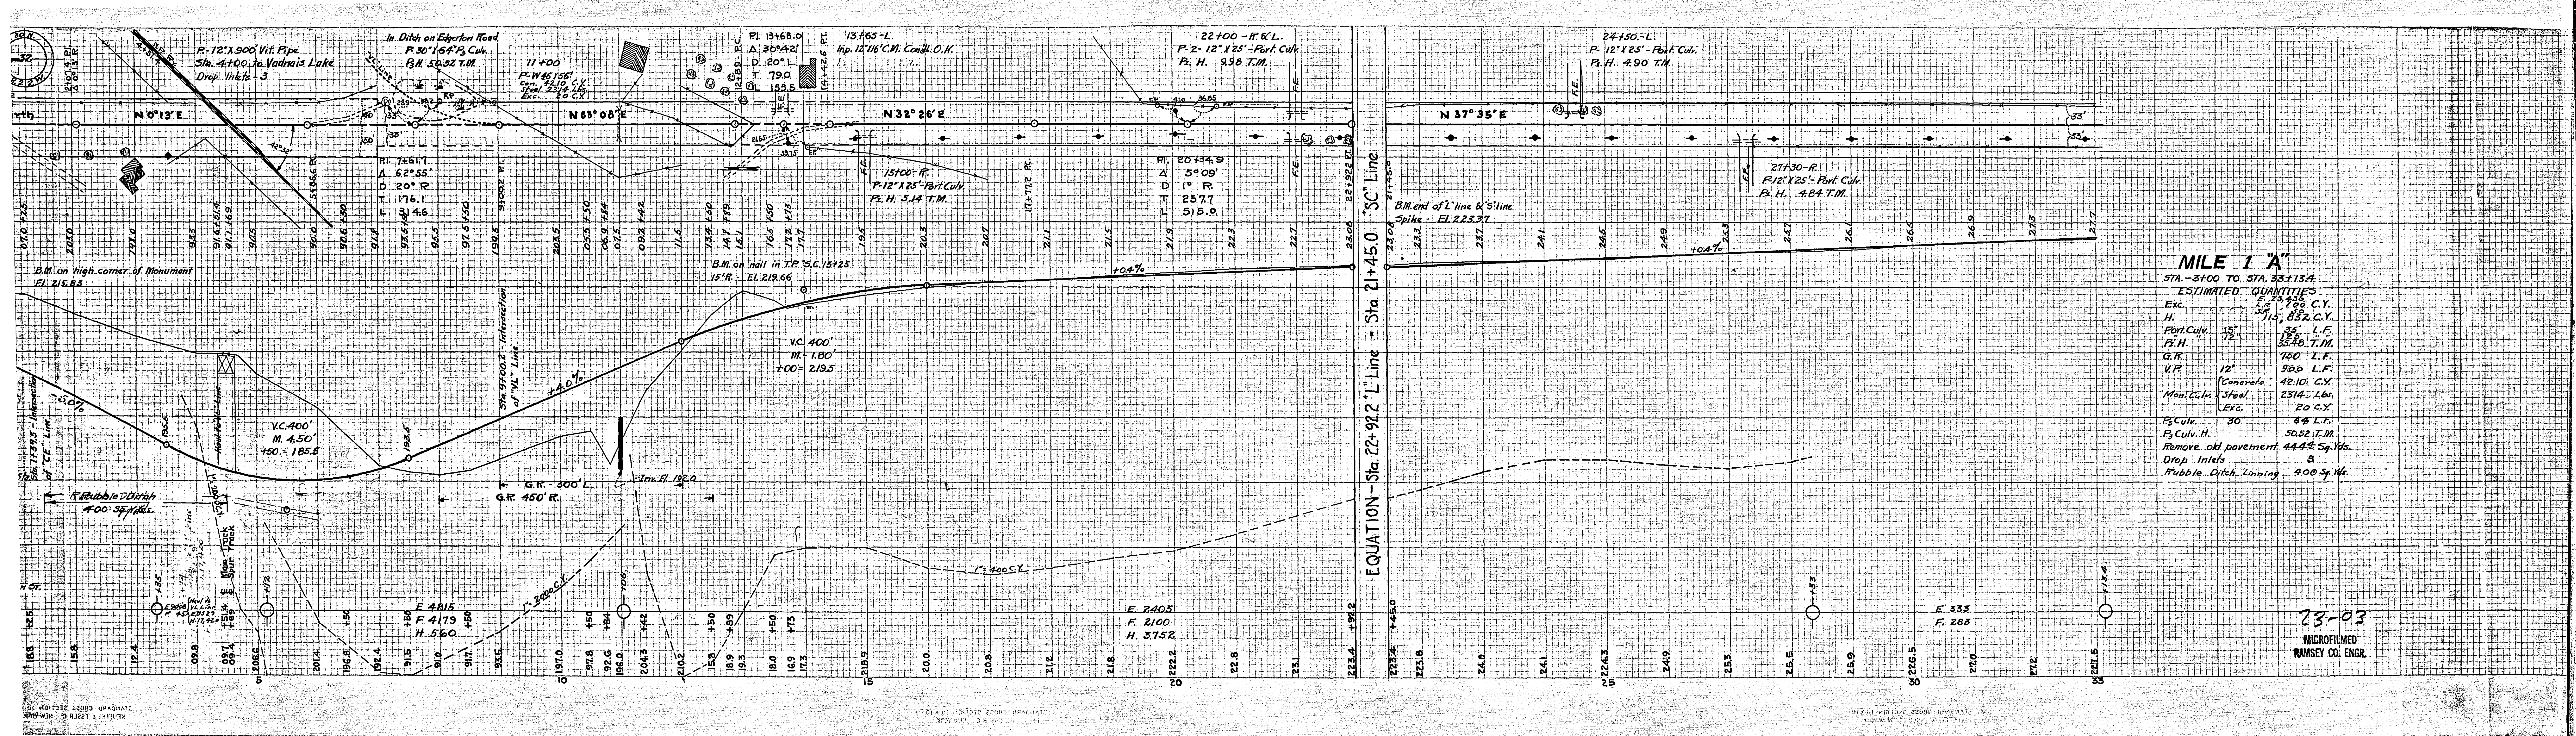

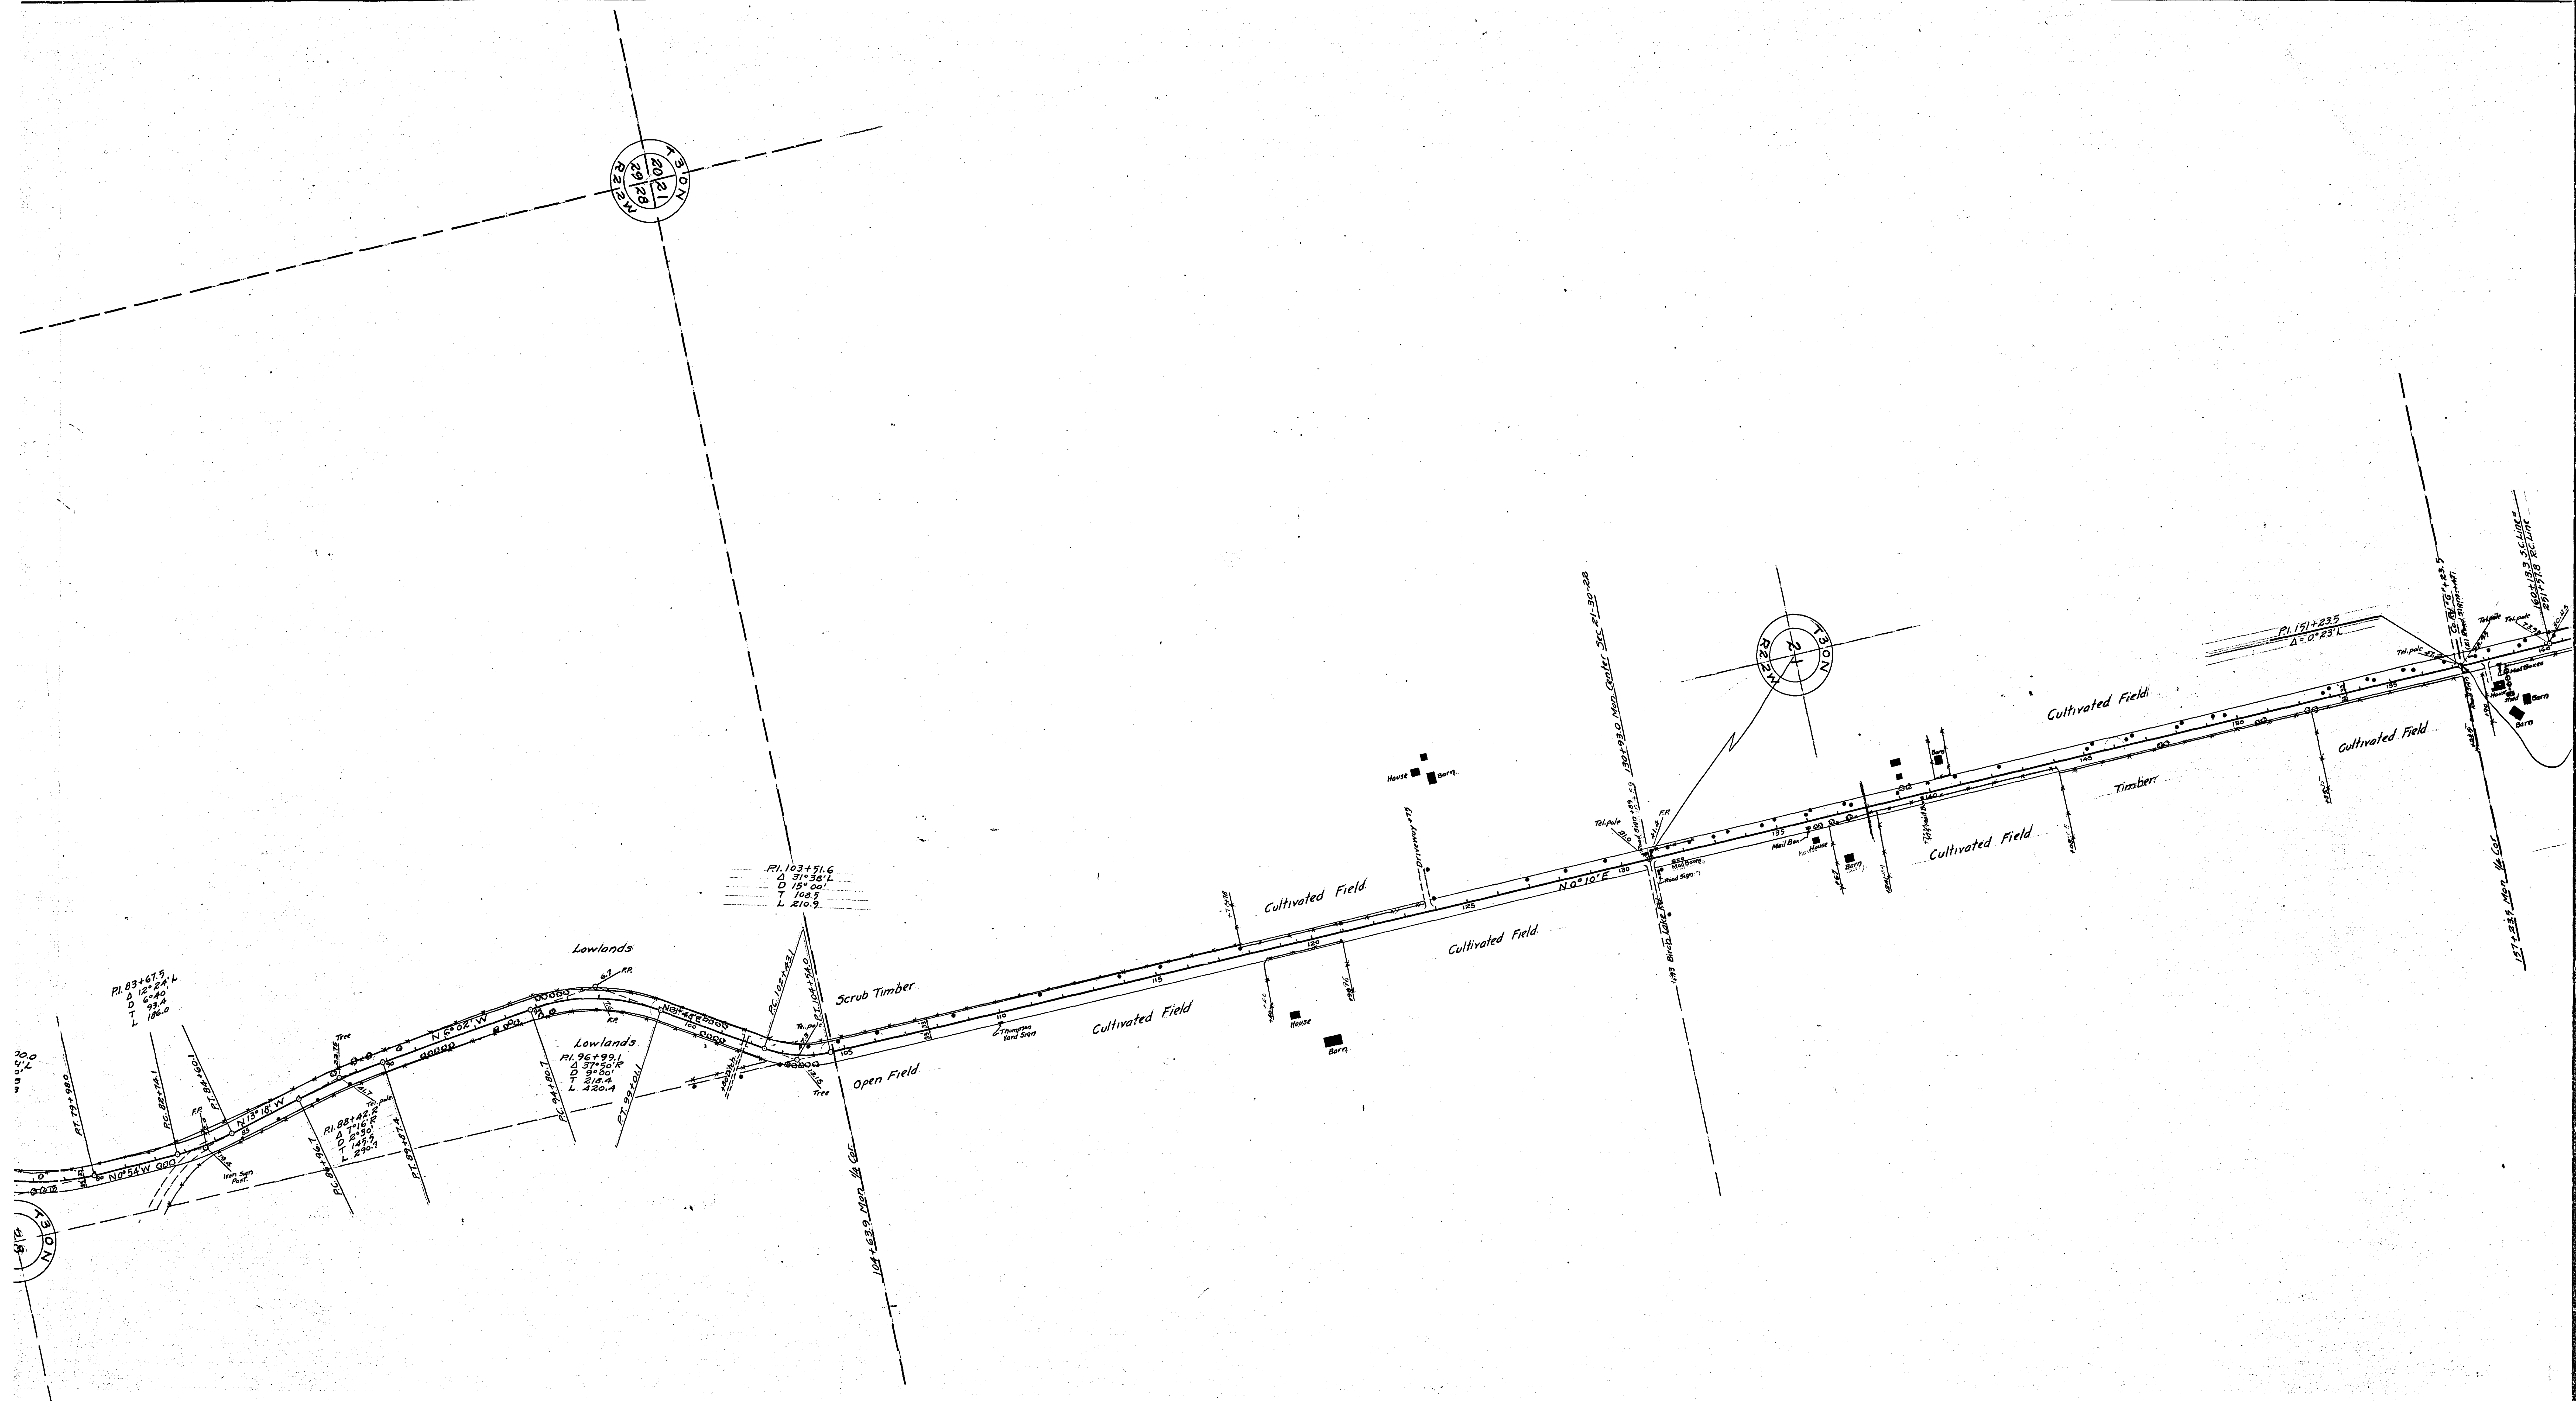


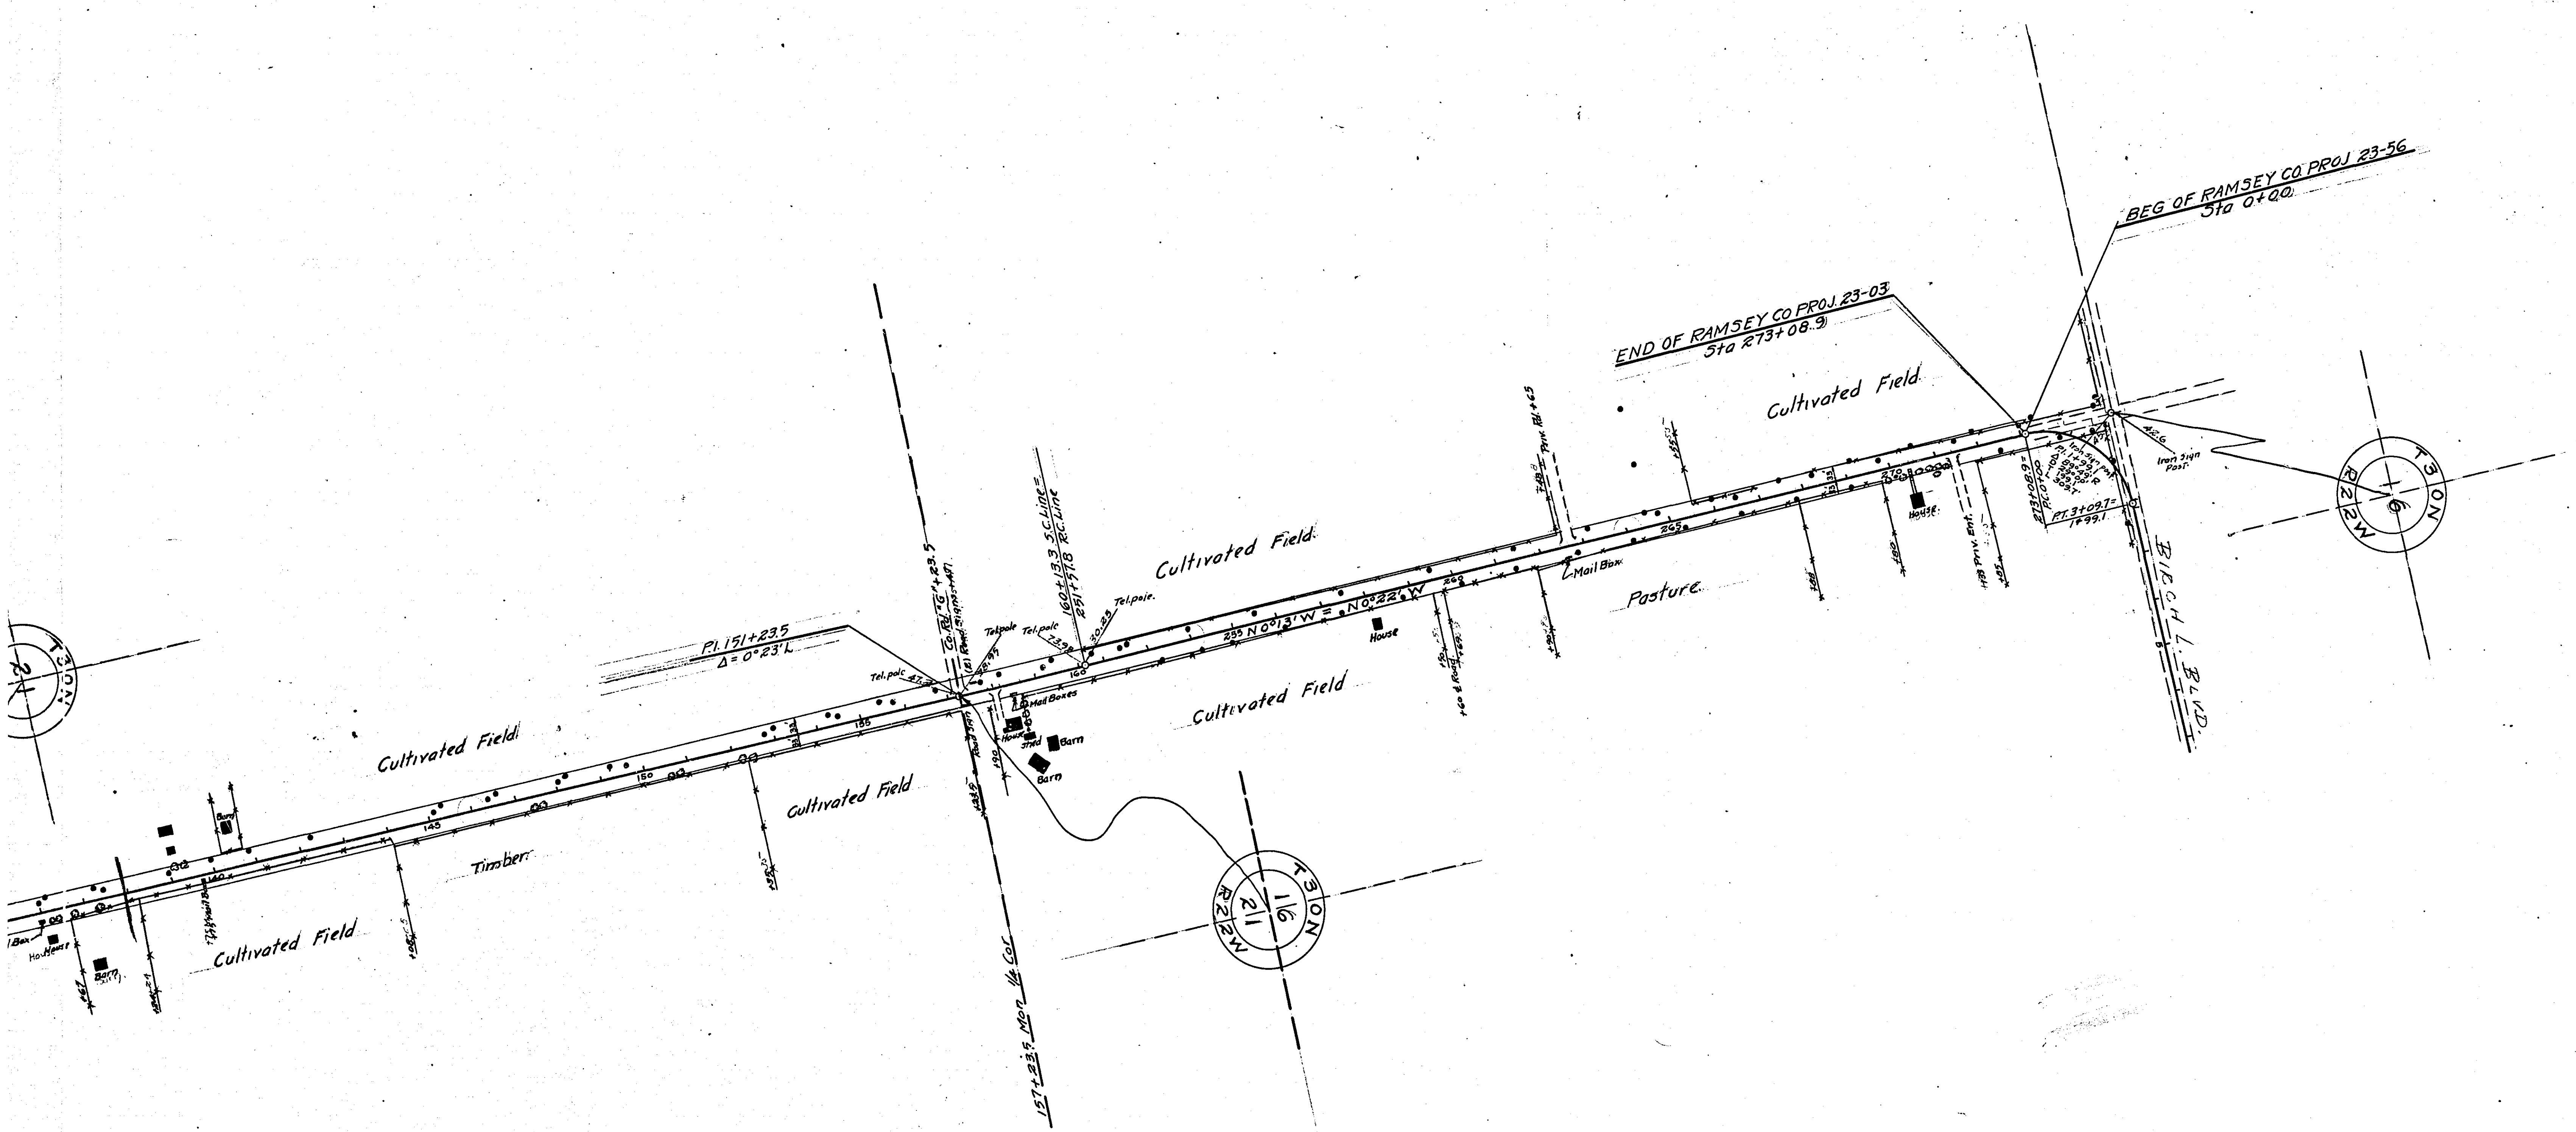

MICROFILMED
RAMSEY CO. ENGR. 23-03

COUNTY PROJECT 23-03
Between County Road "E" & Birch Lake Blvd.

1

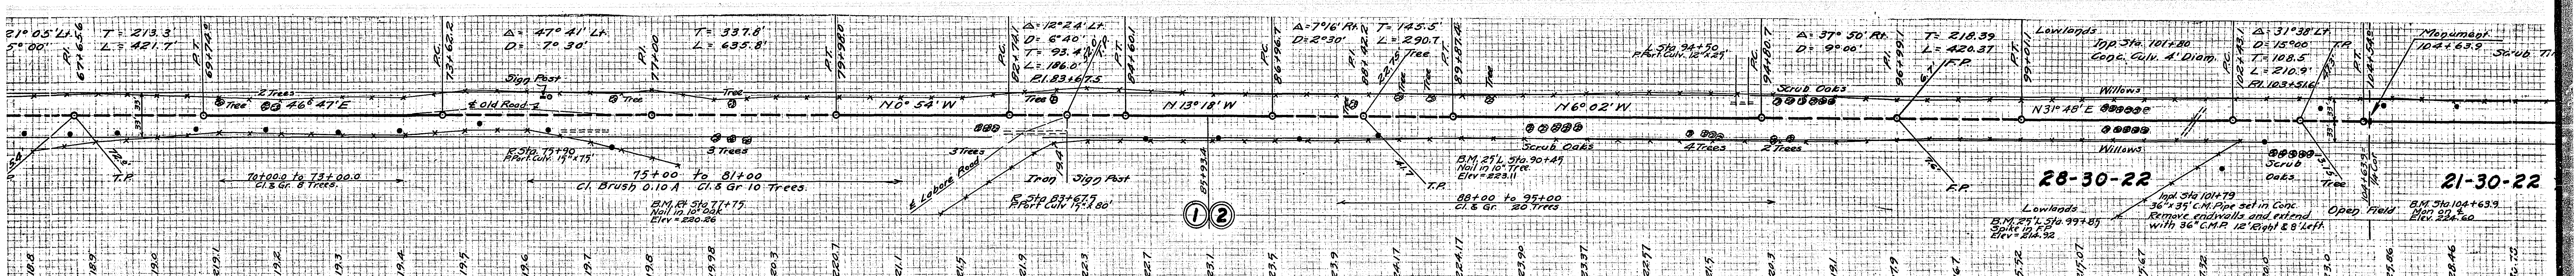

MILE ONE

STA 33+13.4 TO STA 81+56.0

ESTIMATED QUANTITIES

Cl. Brush	0.11	A.
Cl.	18	Trees
Gr.	18	Trees
E	8210	Cy
H	7052	Cy
Port Culv.	12" x 75	Lin. ft.
	15" x 75	Lin. ft.
Culv. H	29.17	T.M.
P3 Culv.	24" x 96	Lin. ft.
	36" x 66	Lin. ft.
P3 Culv. H	135.94	T.M.
Guard Rail	0	Lin. ft.
Paving	10,761.3	Sq. yds.
Curbing	2910	Lin. ft.

