

DRAWING I

PLAN HOLD CORPORATION
FIDELITY BANKDRAWING NUMBER
23-142PLAN HOLD CORPORATION • IRVINE, CALIFORNIA
REVISION NUMBER 02/08







DRAWING NUMBER

PLAN HOLD CORPORATION • IRVINE, CALIFORNIA
REVISION NUMBER 02/08

NUMBER






PLAN HOLD CORPORATION • IRVINE, CALIFORNIA
REVISION NUMBER 02/08

CONTROLLER CABINET

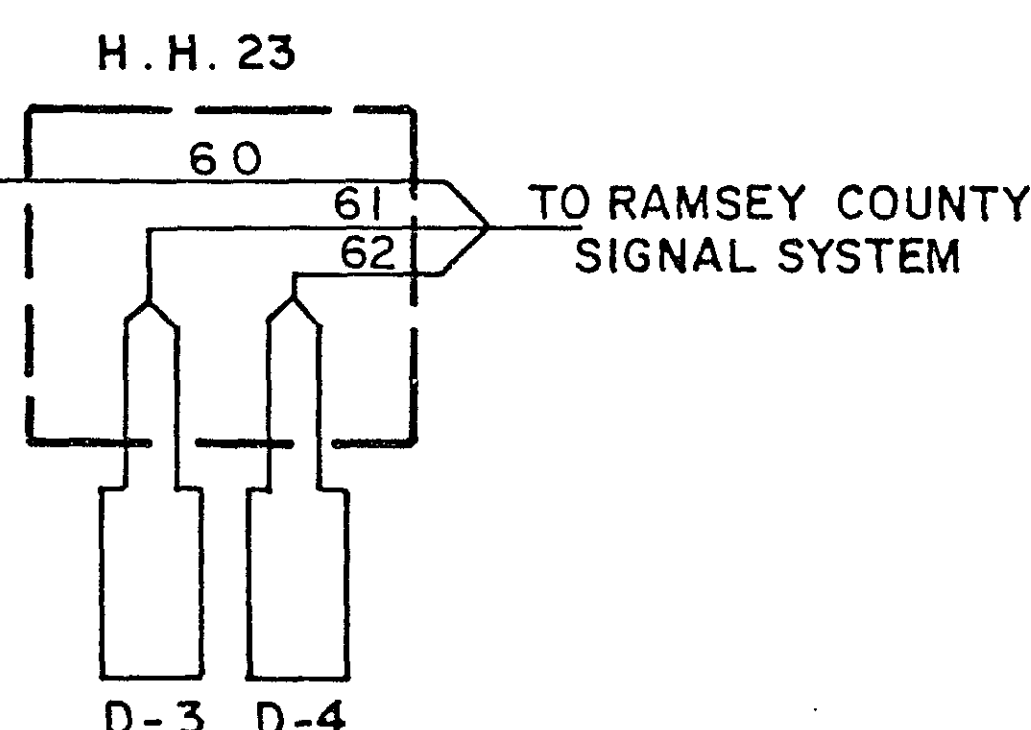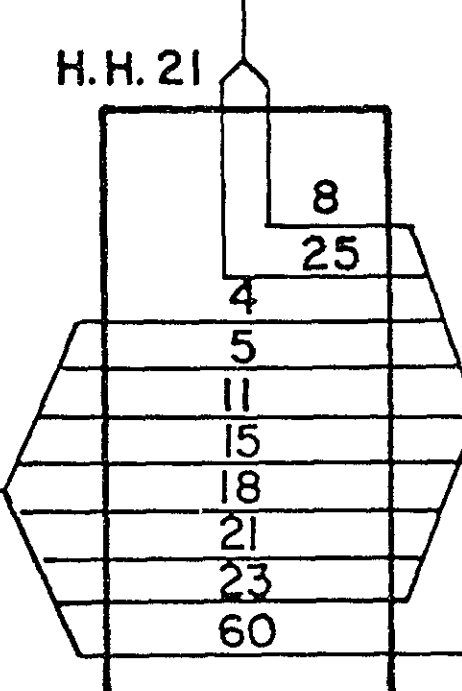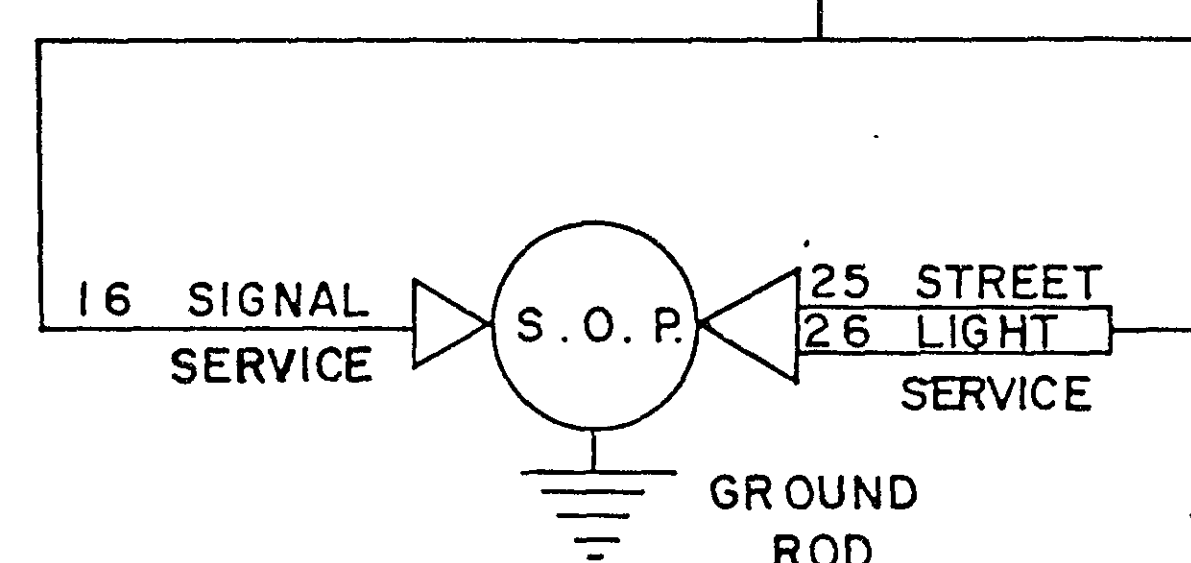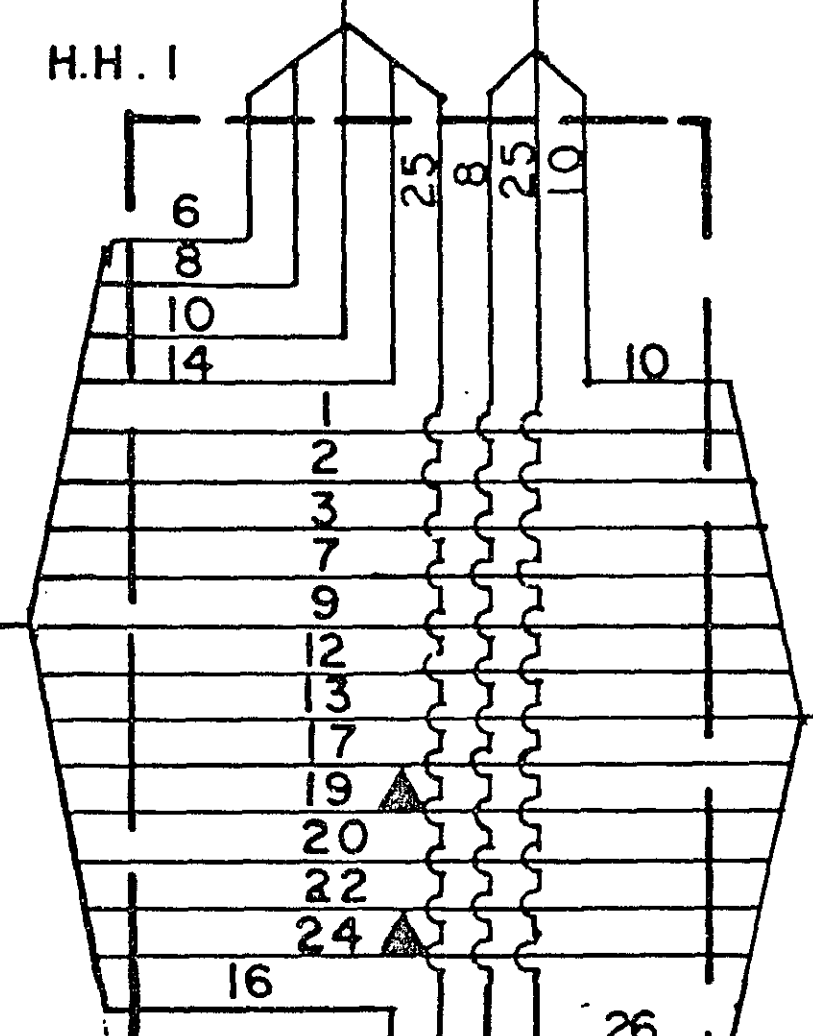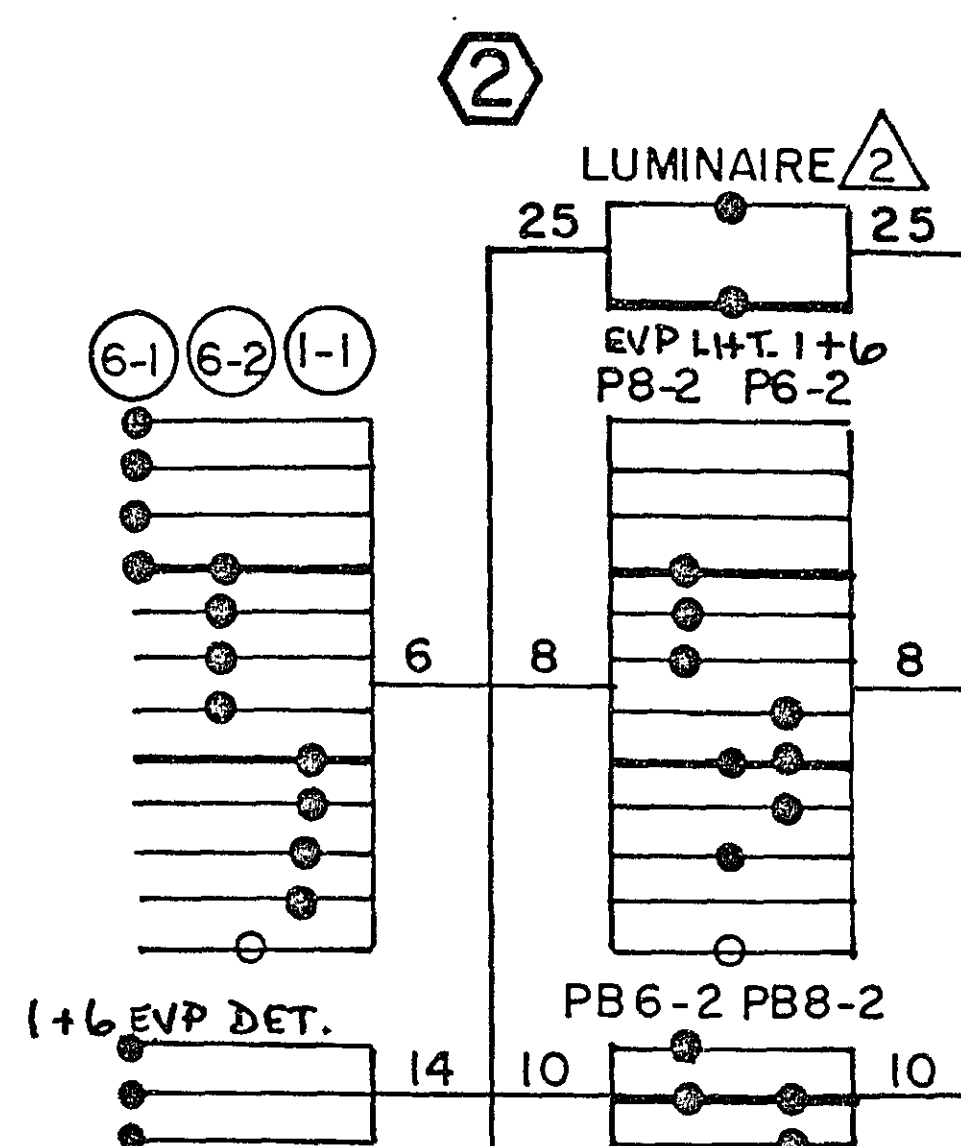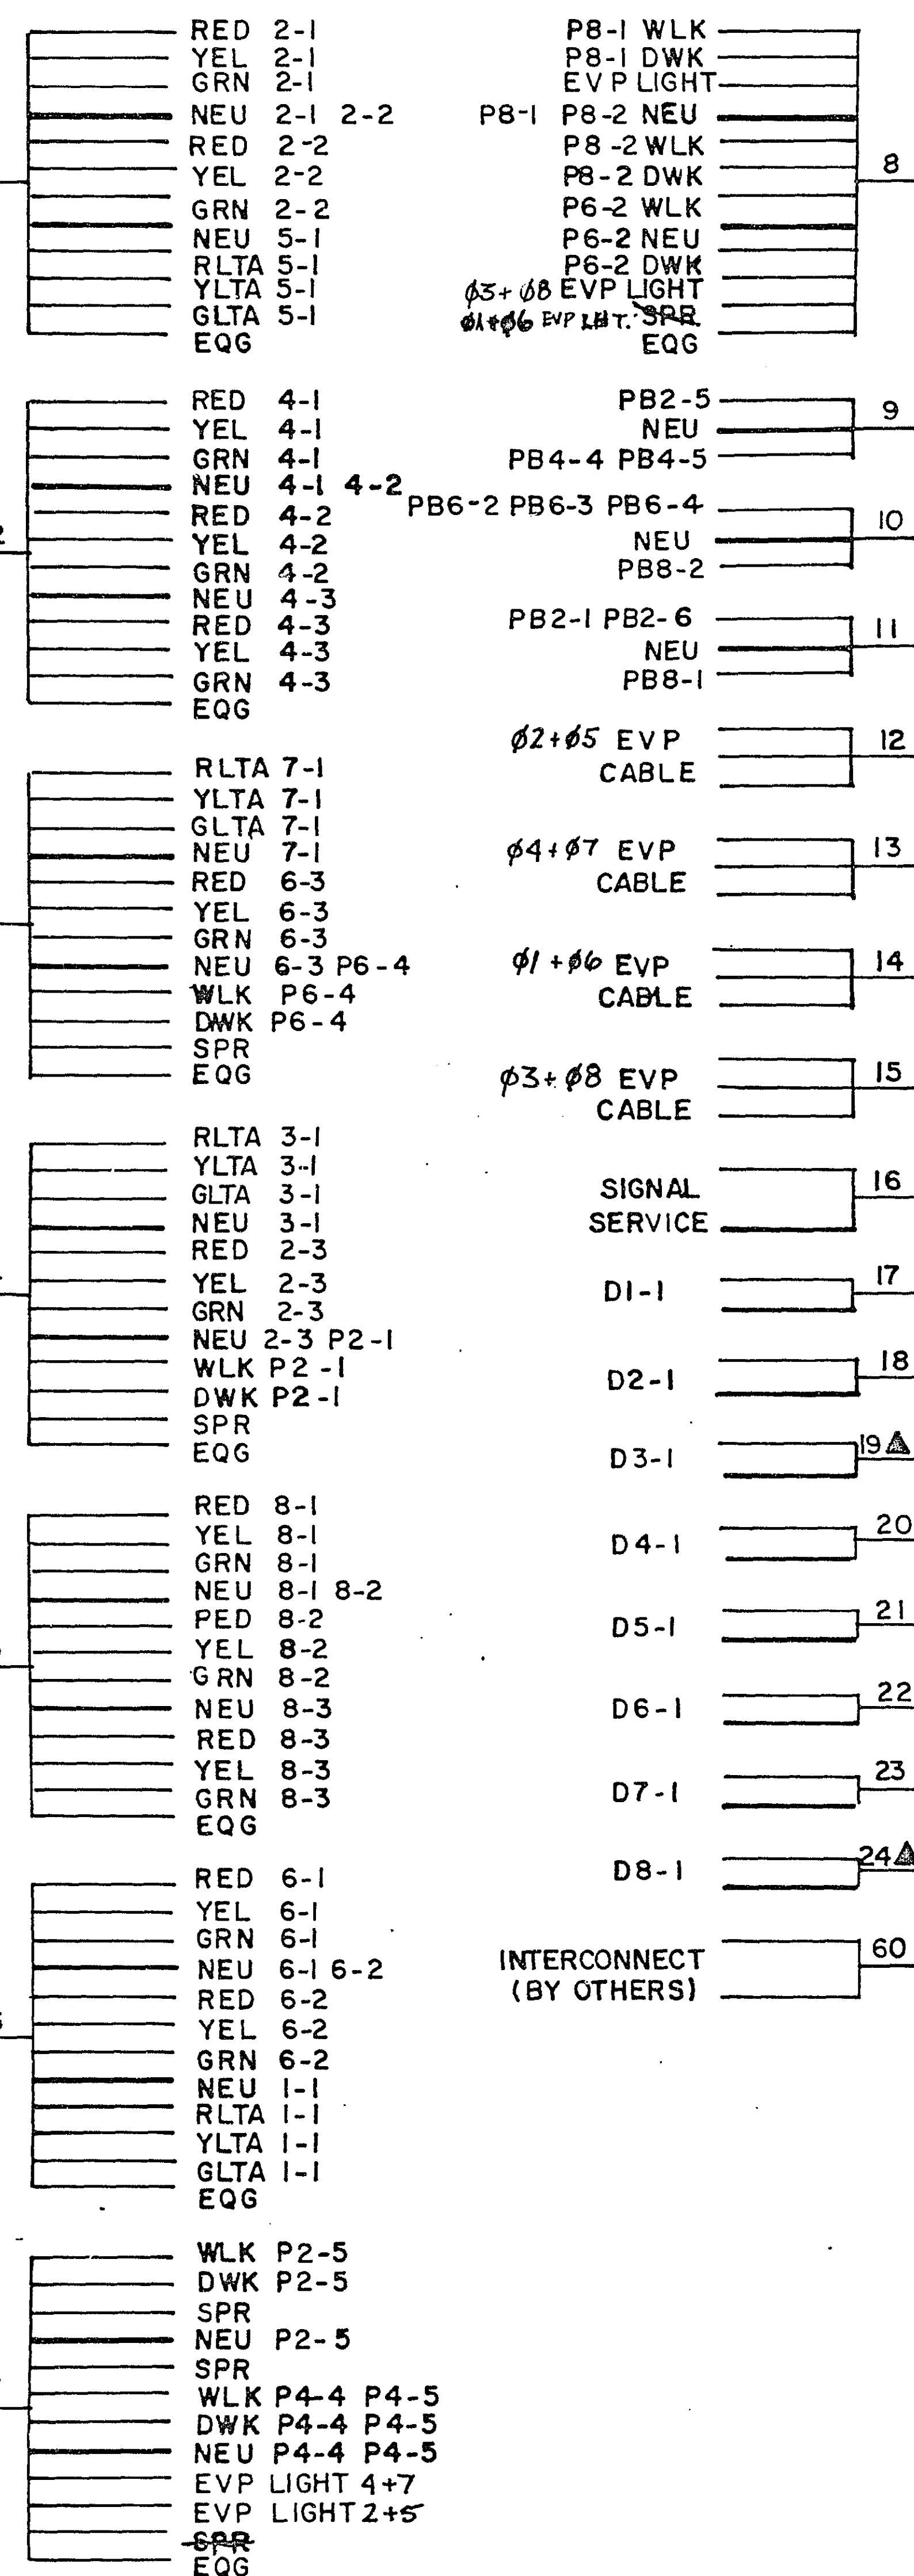

NOTE

▲ = INPLACE CABLES, ALL
OTHER CABLES ARE NEW.

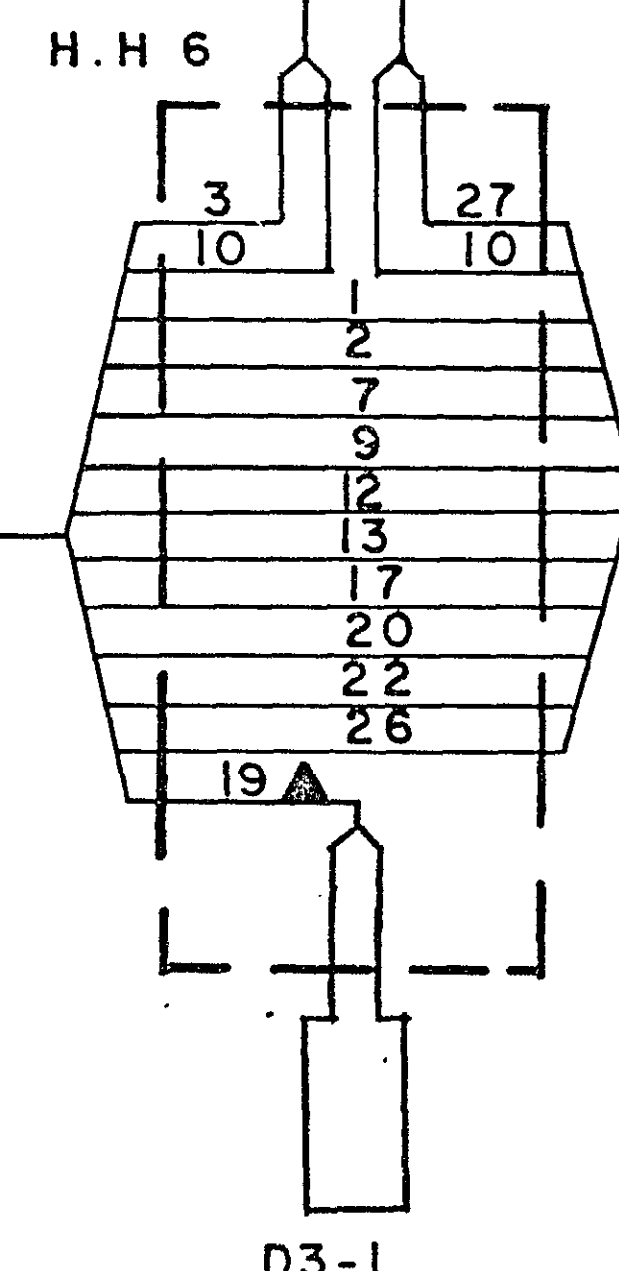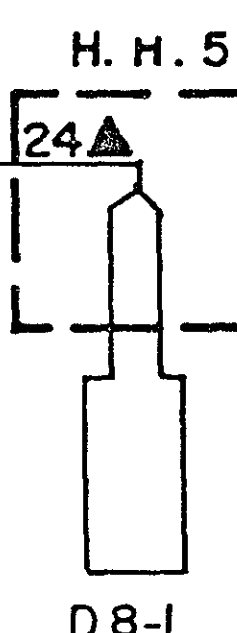
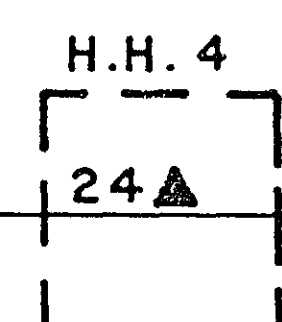
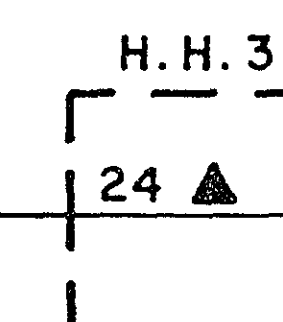
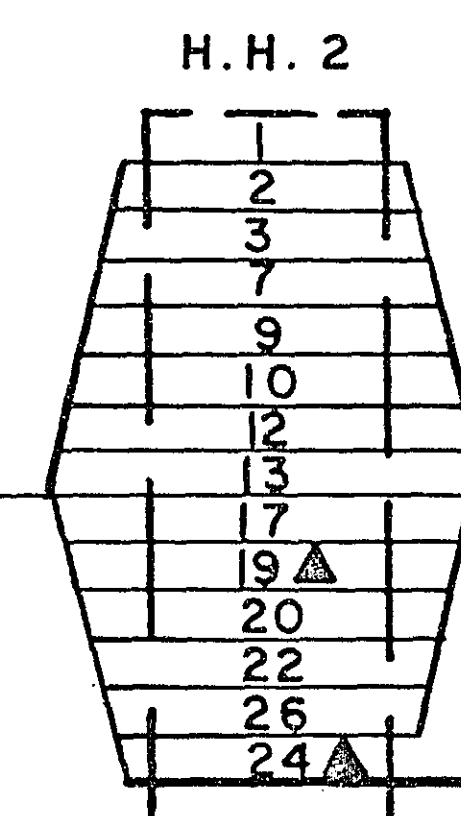


Fed. Proj. No.

CONDUCTOR COLOR CODING

R	BLK	2-1/C#6
O	WH	2-1/C#10
BL		
WH	R	3/C#12
R/BLK	W	BLK
O/BLK	BLK	2/C#14
BL/BLK	BLK	CLEAR
WH/BLK	R OR O	3/C#20
BLK	WH OR YEL	BLK OR BL
BLK/WH		
G/BLK		
G		

ALL TERMINAL BLOCK CONNECTIONS
SHALL BE ARRANGED AS SPECIFIED ABOVE.

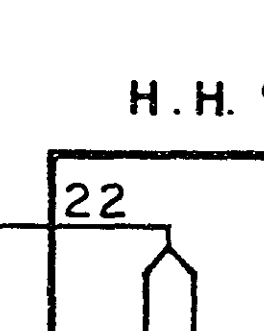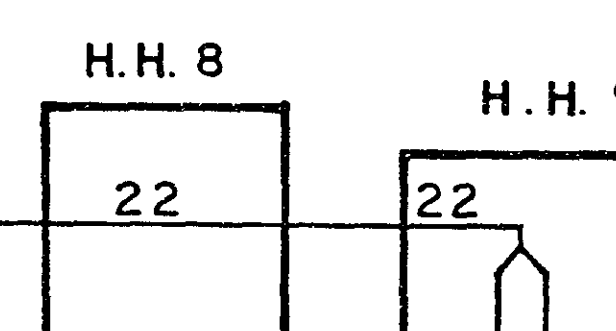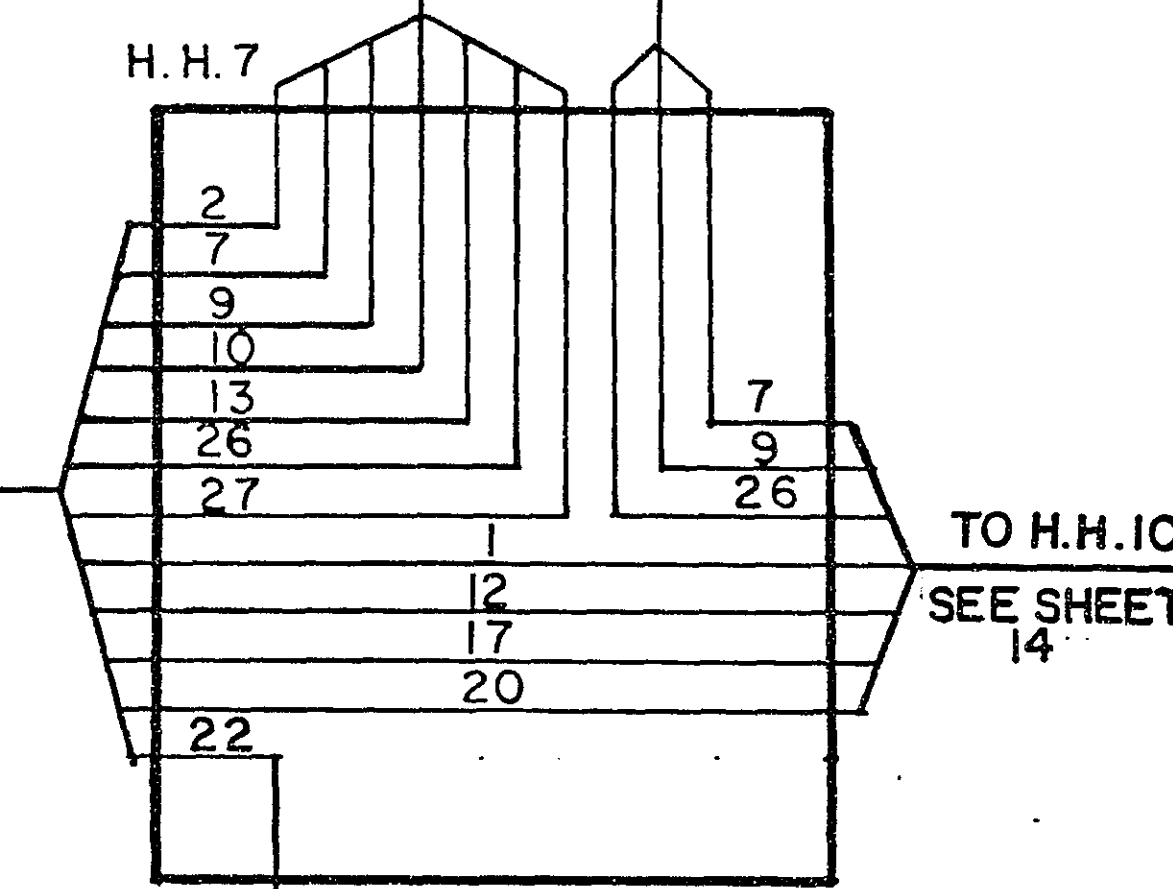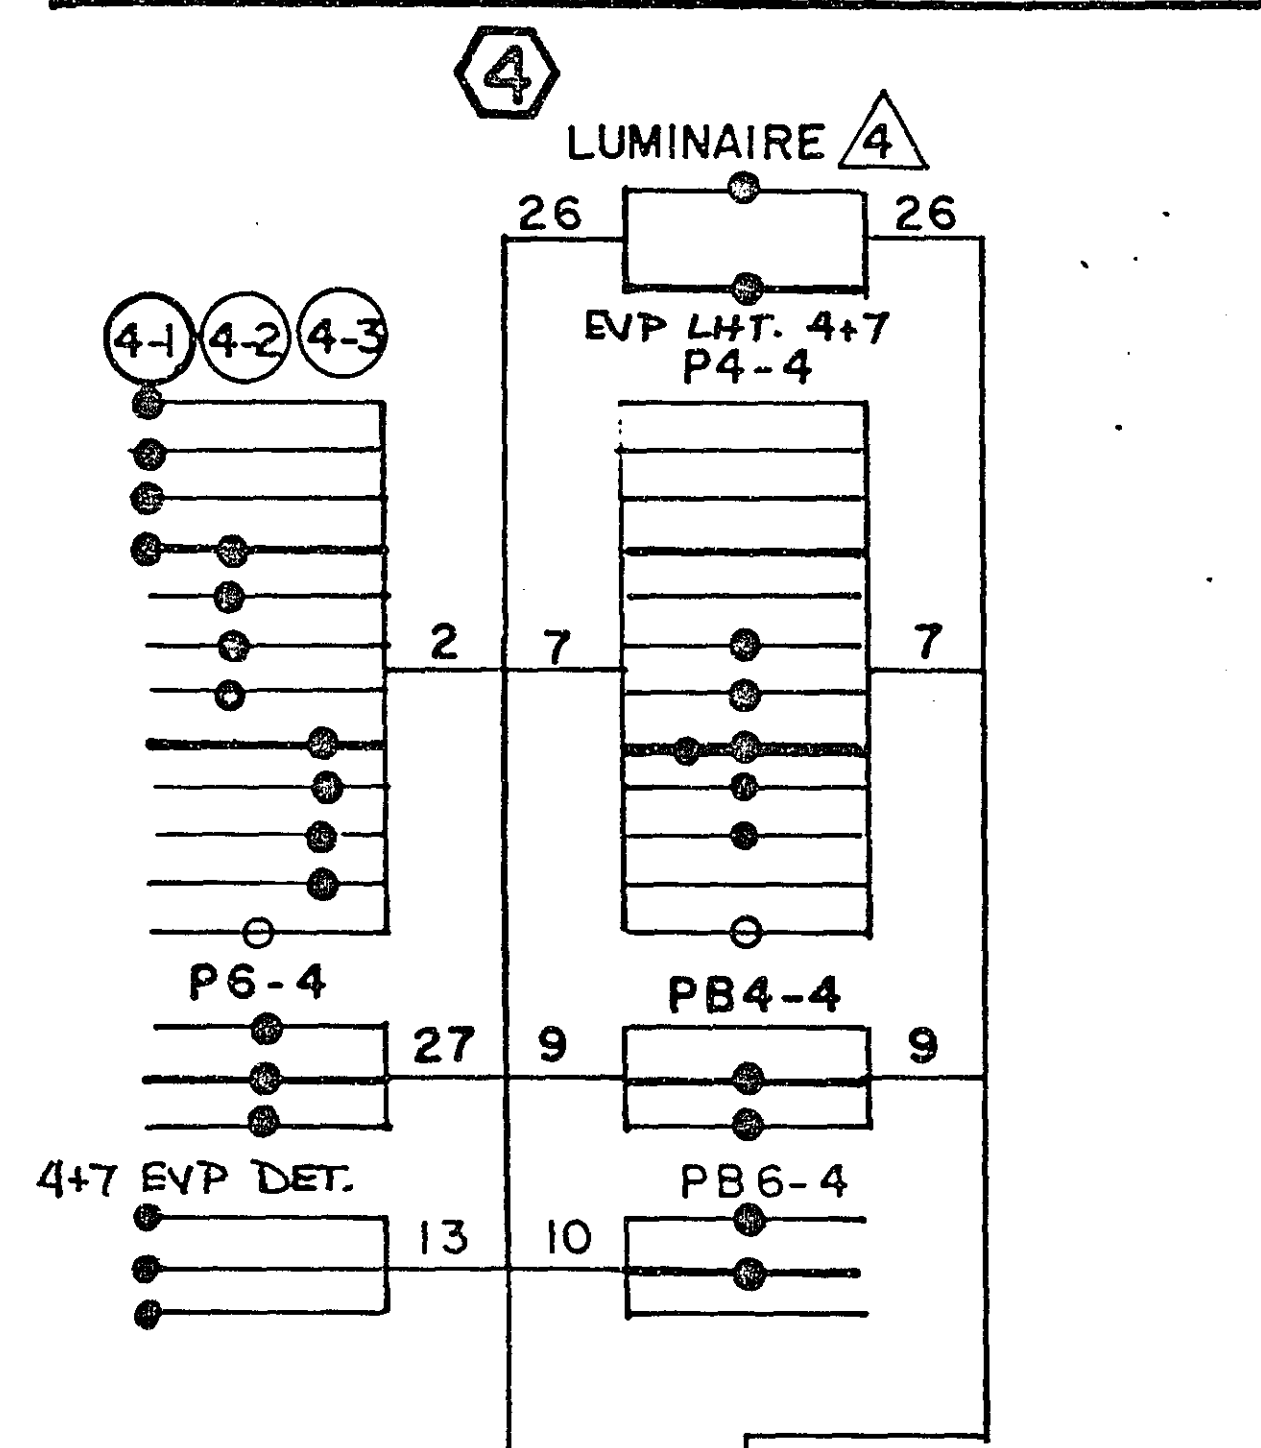

SYSTEM "A"

FIELD WIRING DIAGRAM

T.H. 88 AT CO. RD. D

62030088 * 002853*

State Proj. No. 6202-40

Sheet No. 13 of 24 Sheets

23-142

24X


23-142 Intersection Layout
State Project # 6202-40T.H. 88 at Co Rd
12/24
13/24
14/24

DRAWING

DRAWING NUMBER

DRAWING NUMBER

NUMBER

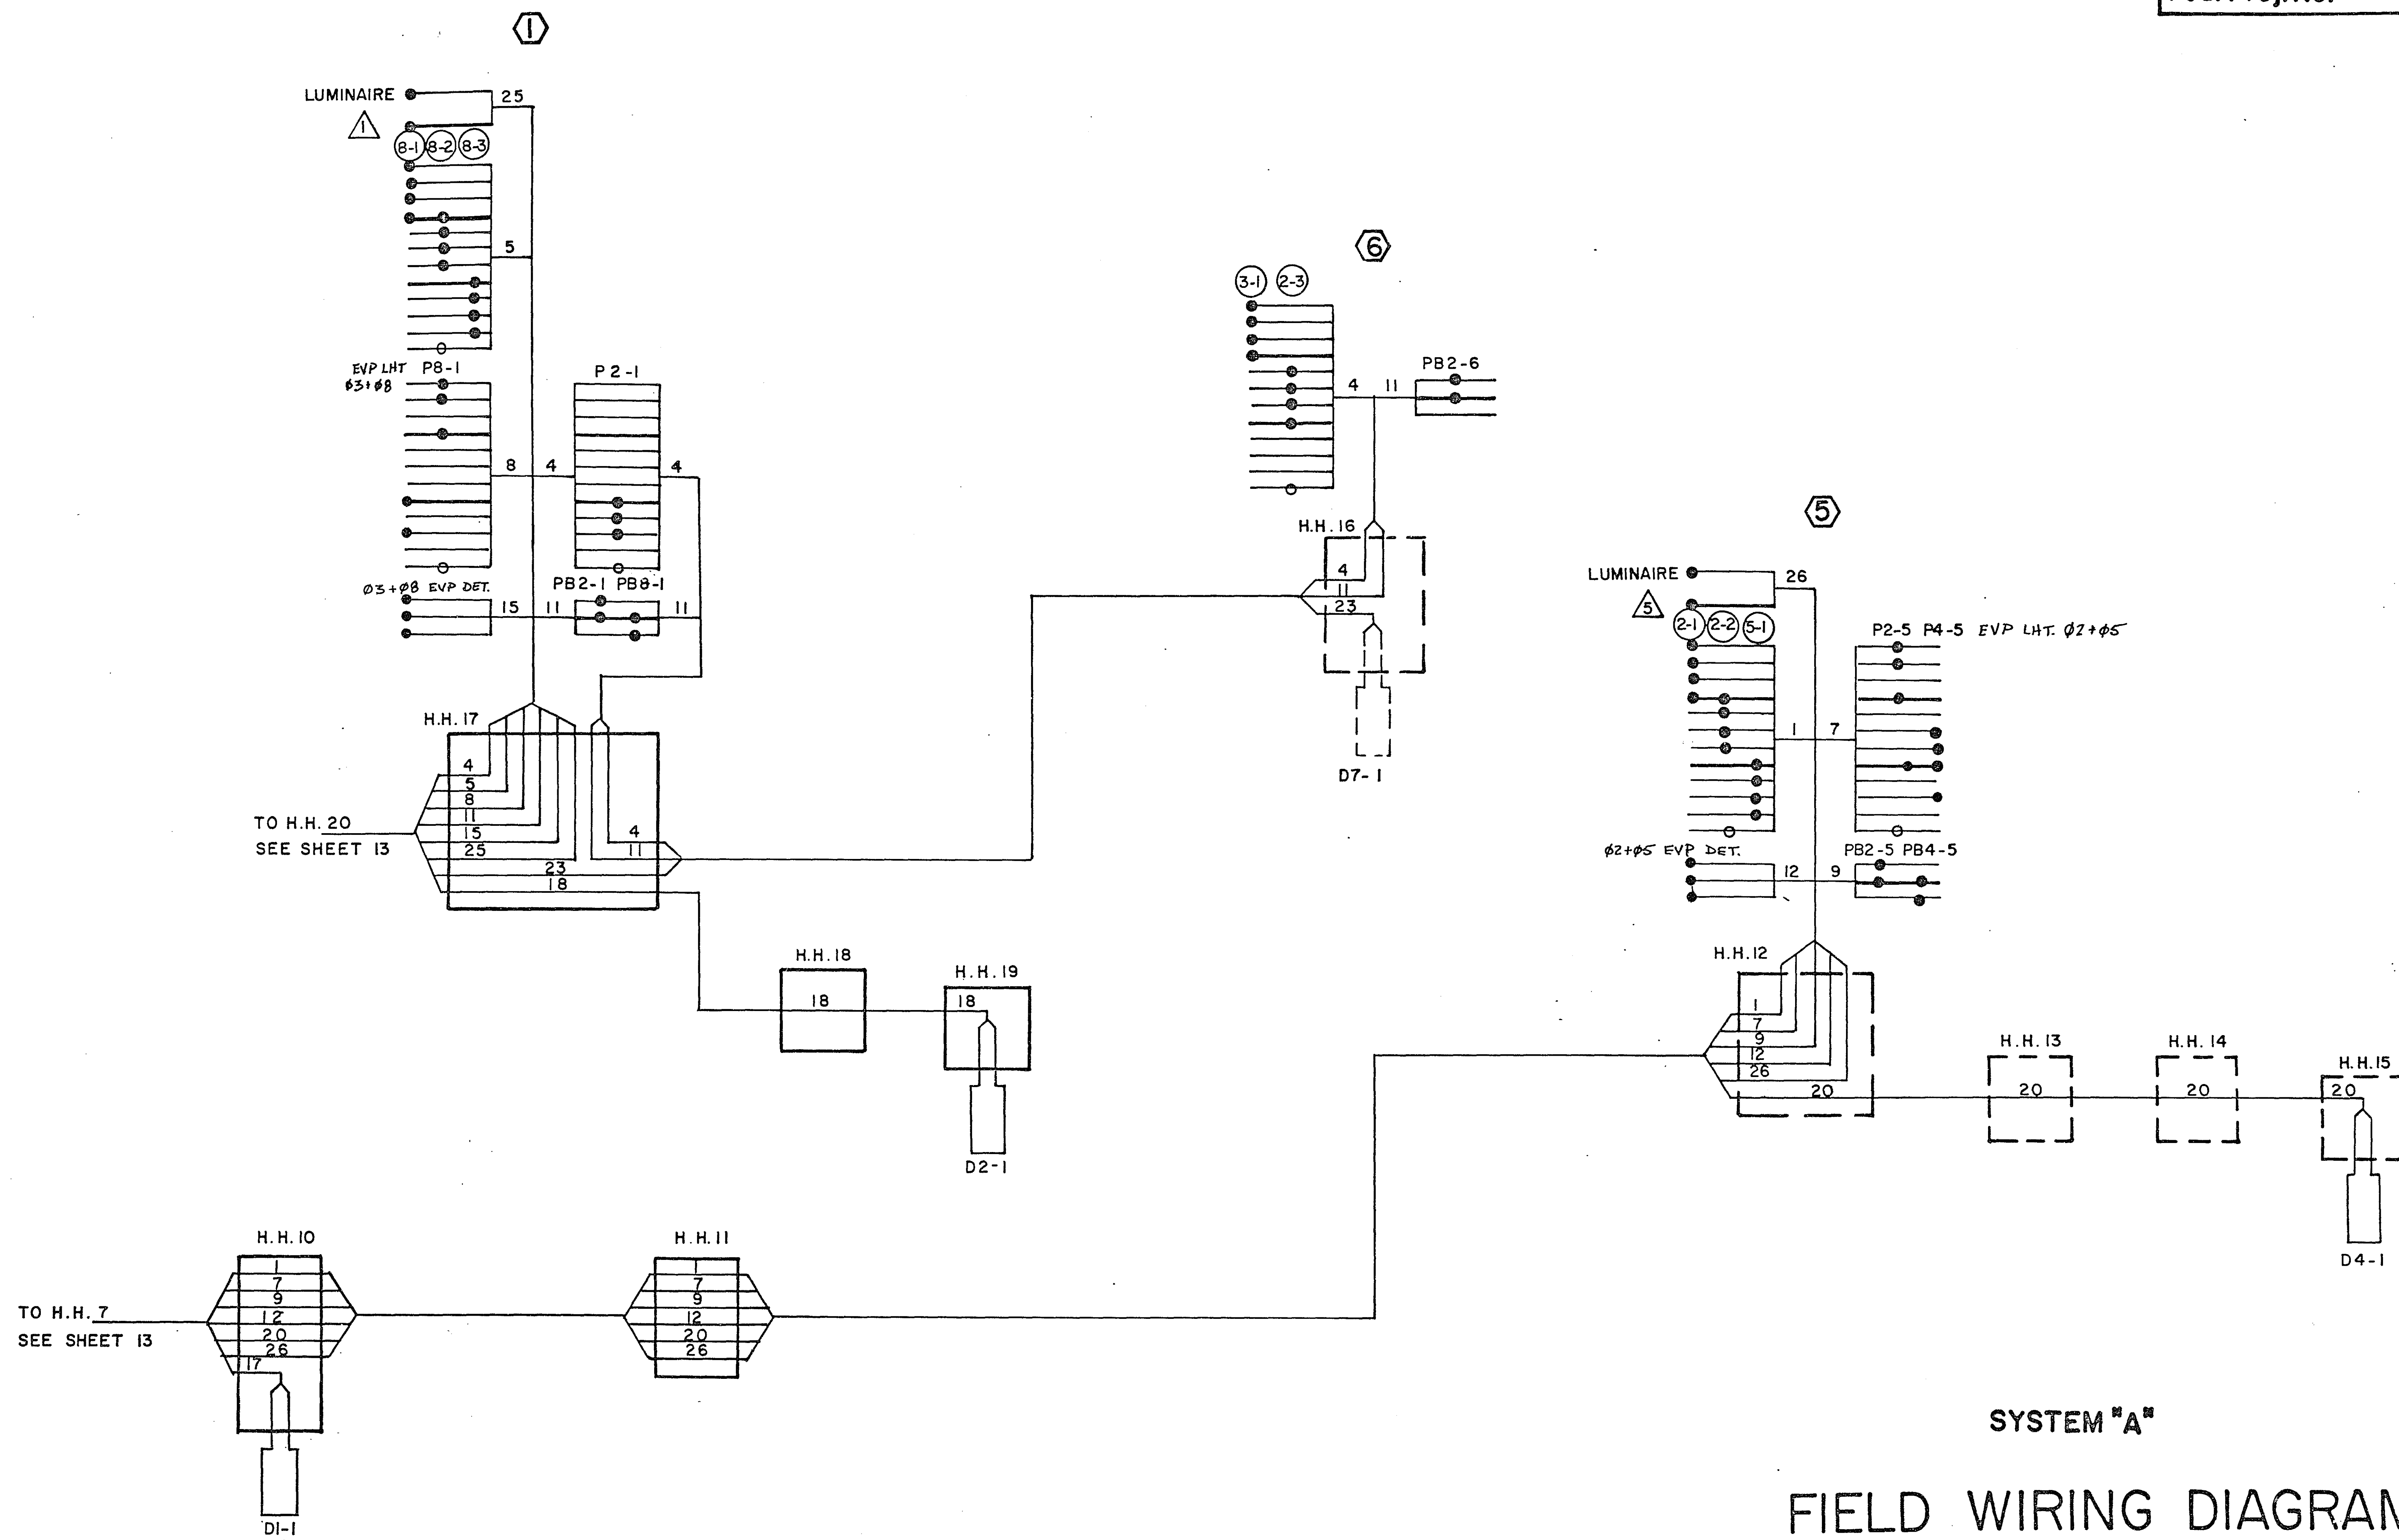

SYSTEM "A"

FIELD WIRING DIAGRAM

T.H. 88 AT CO. RD. D

62030088* 002853*

State Proj. No. 6202-40

Sheet No. 14 of 24 Sheets

23-142

24X

23-142 Intersection Layout
State Project # 6202-40

T.H. 88 at Co Rd D

12/24
13/24
14/24