
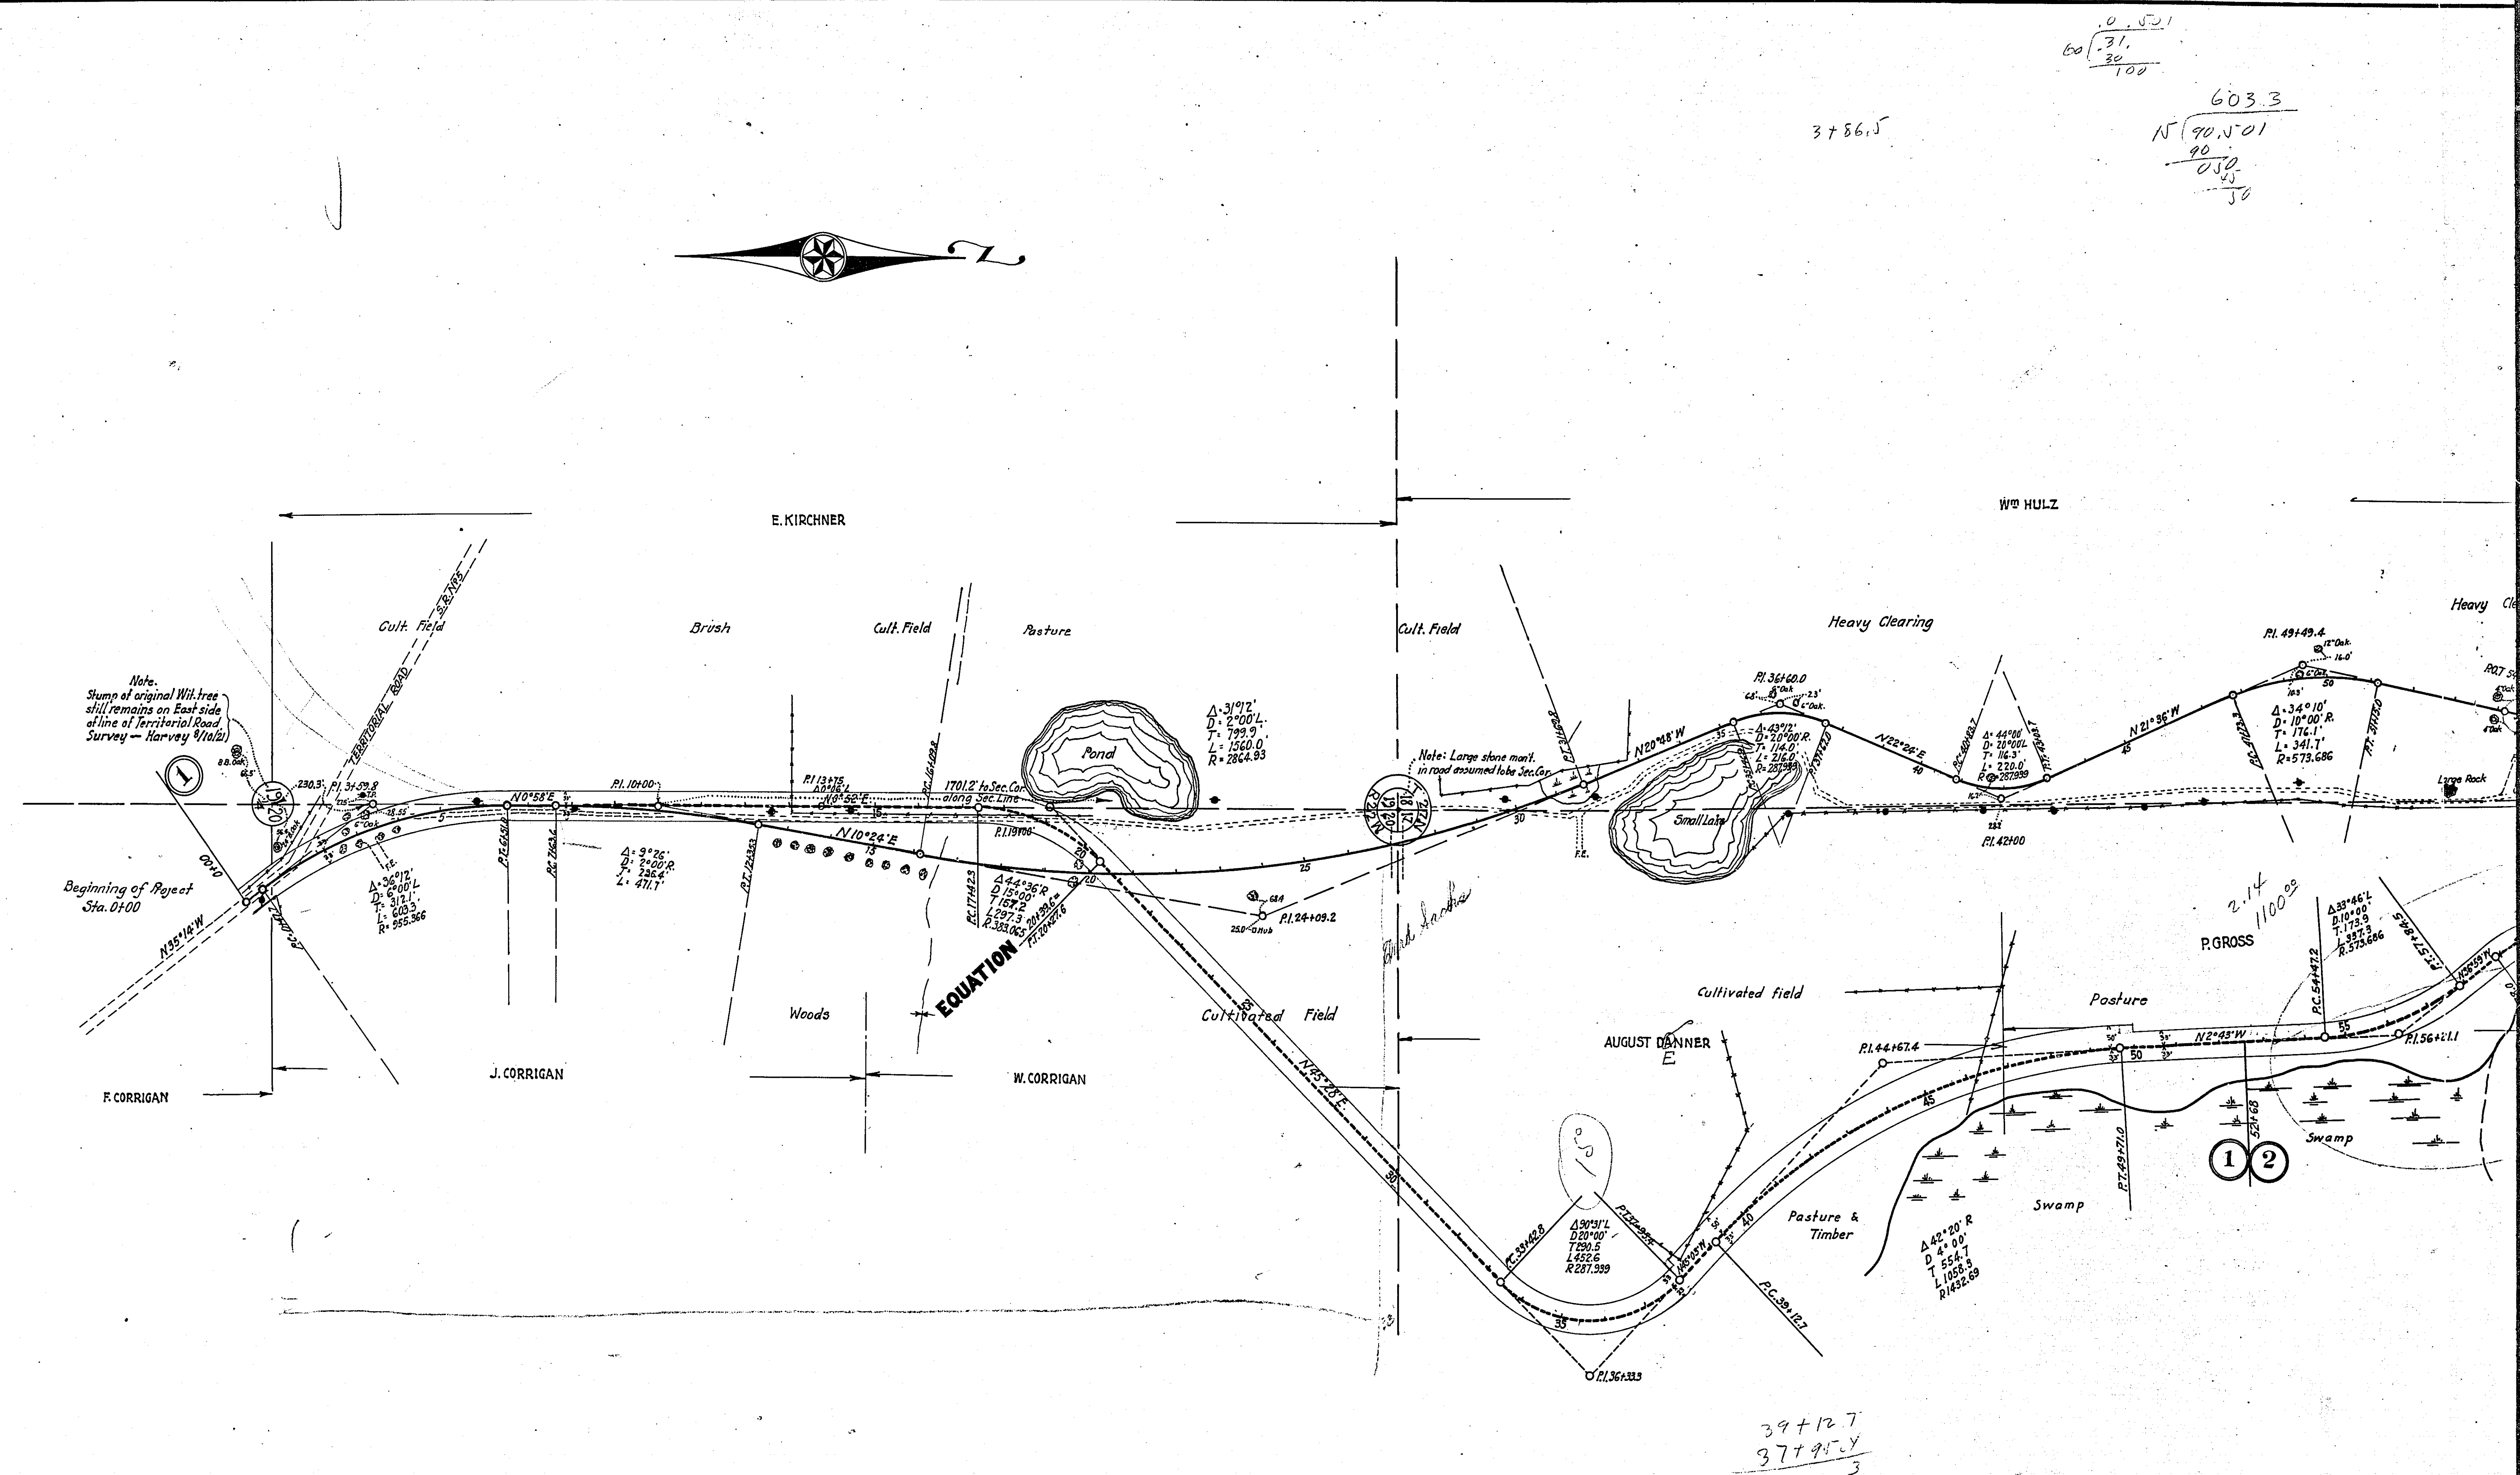
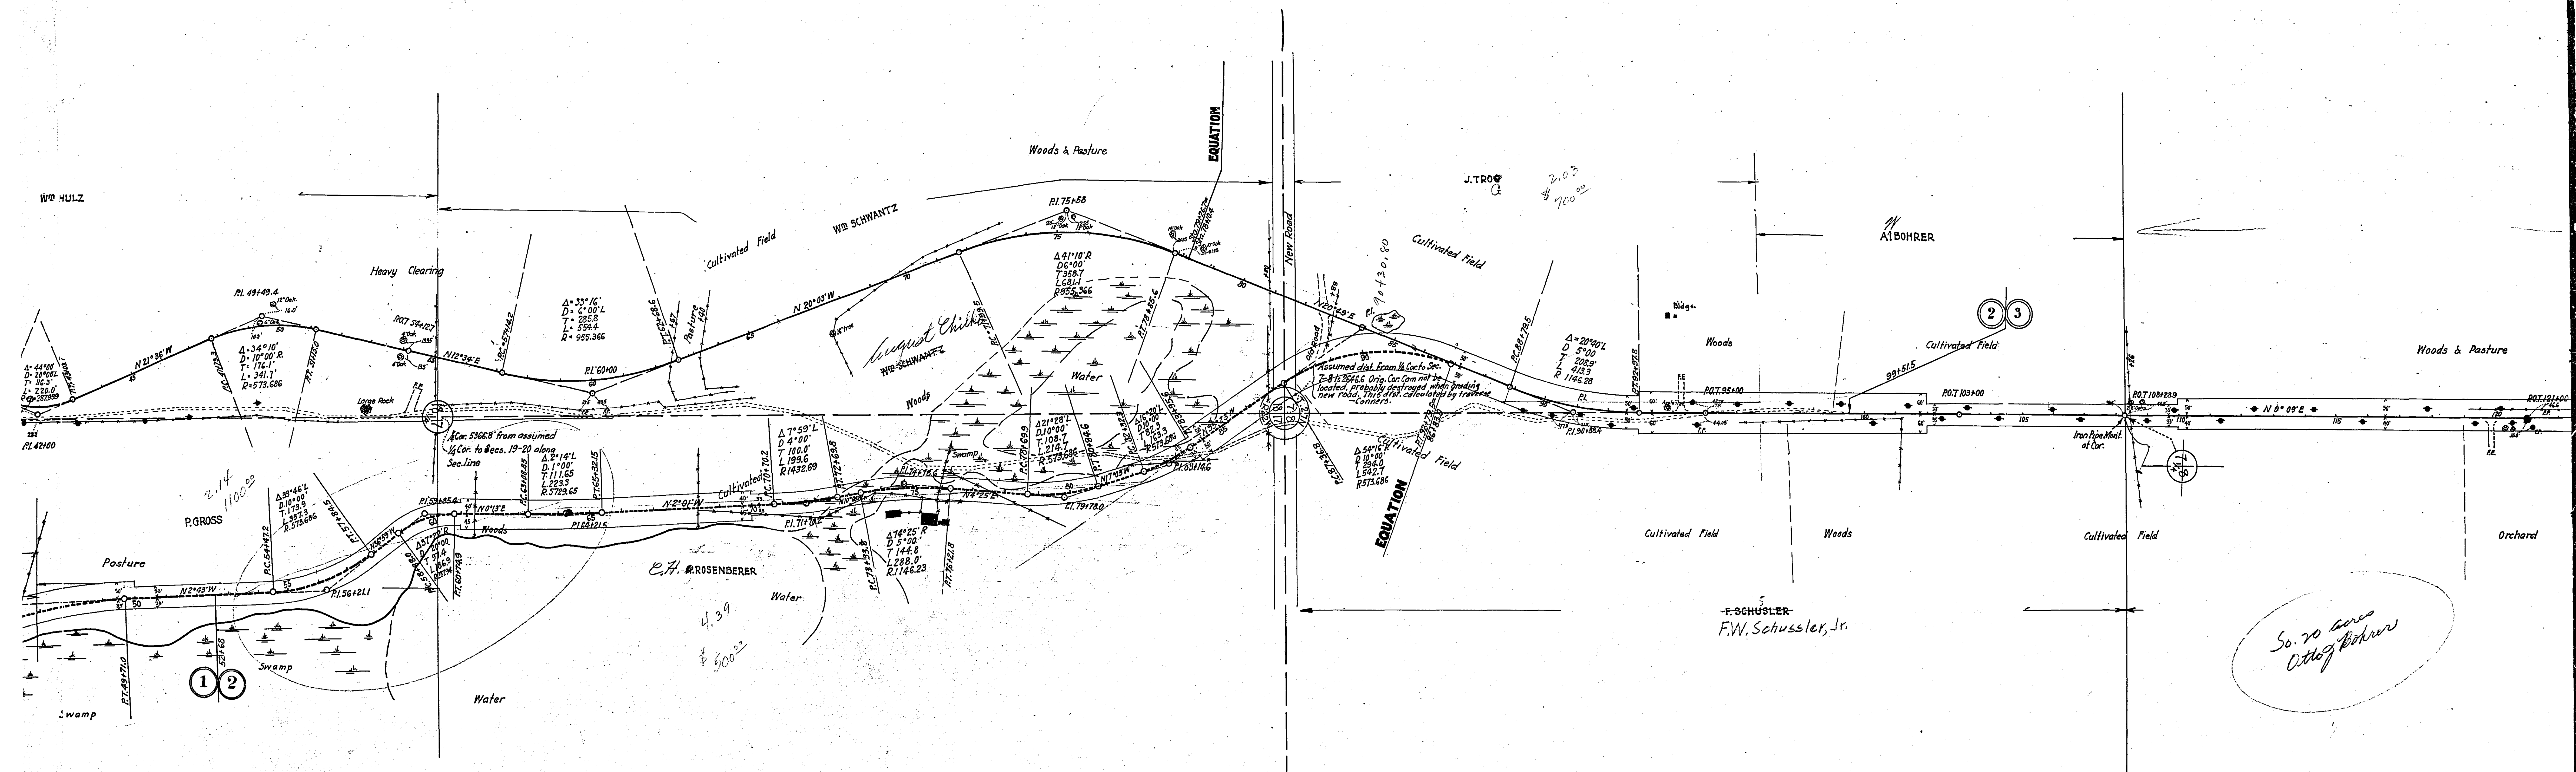
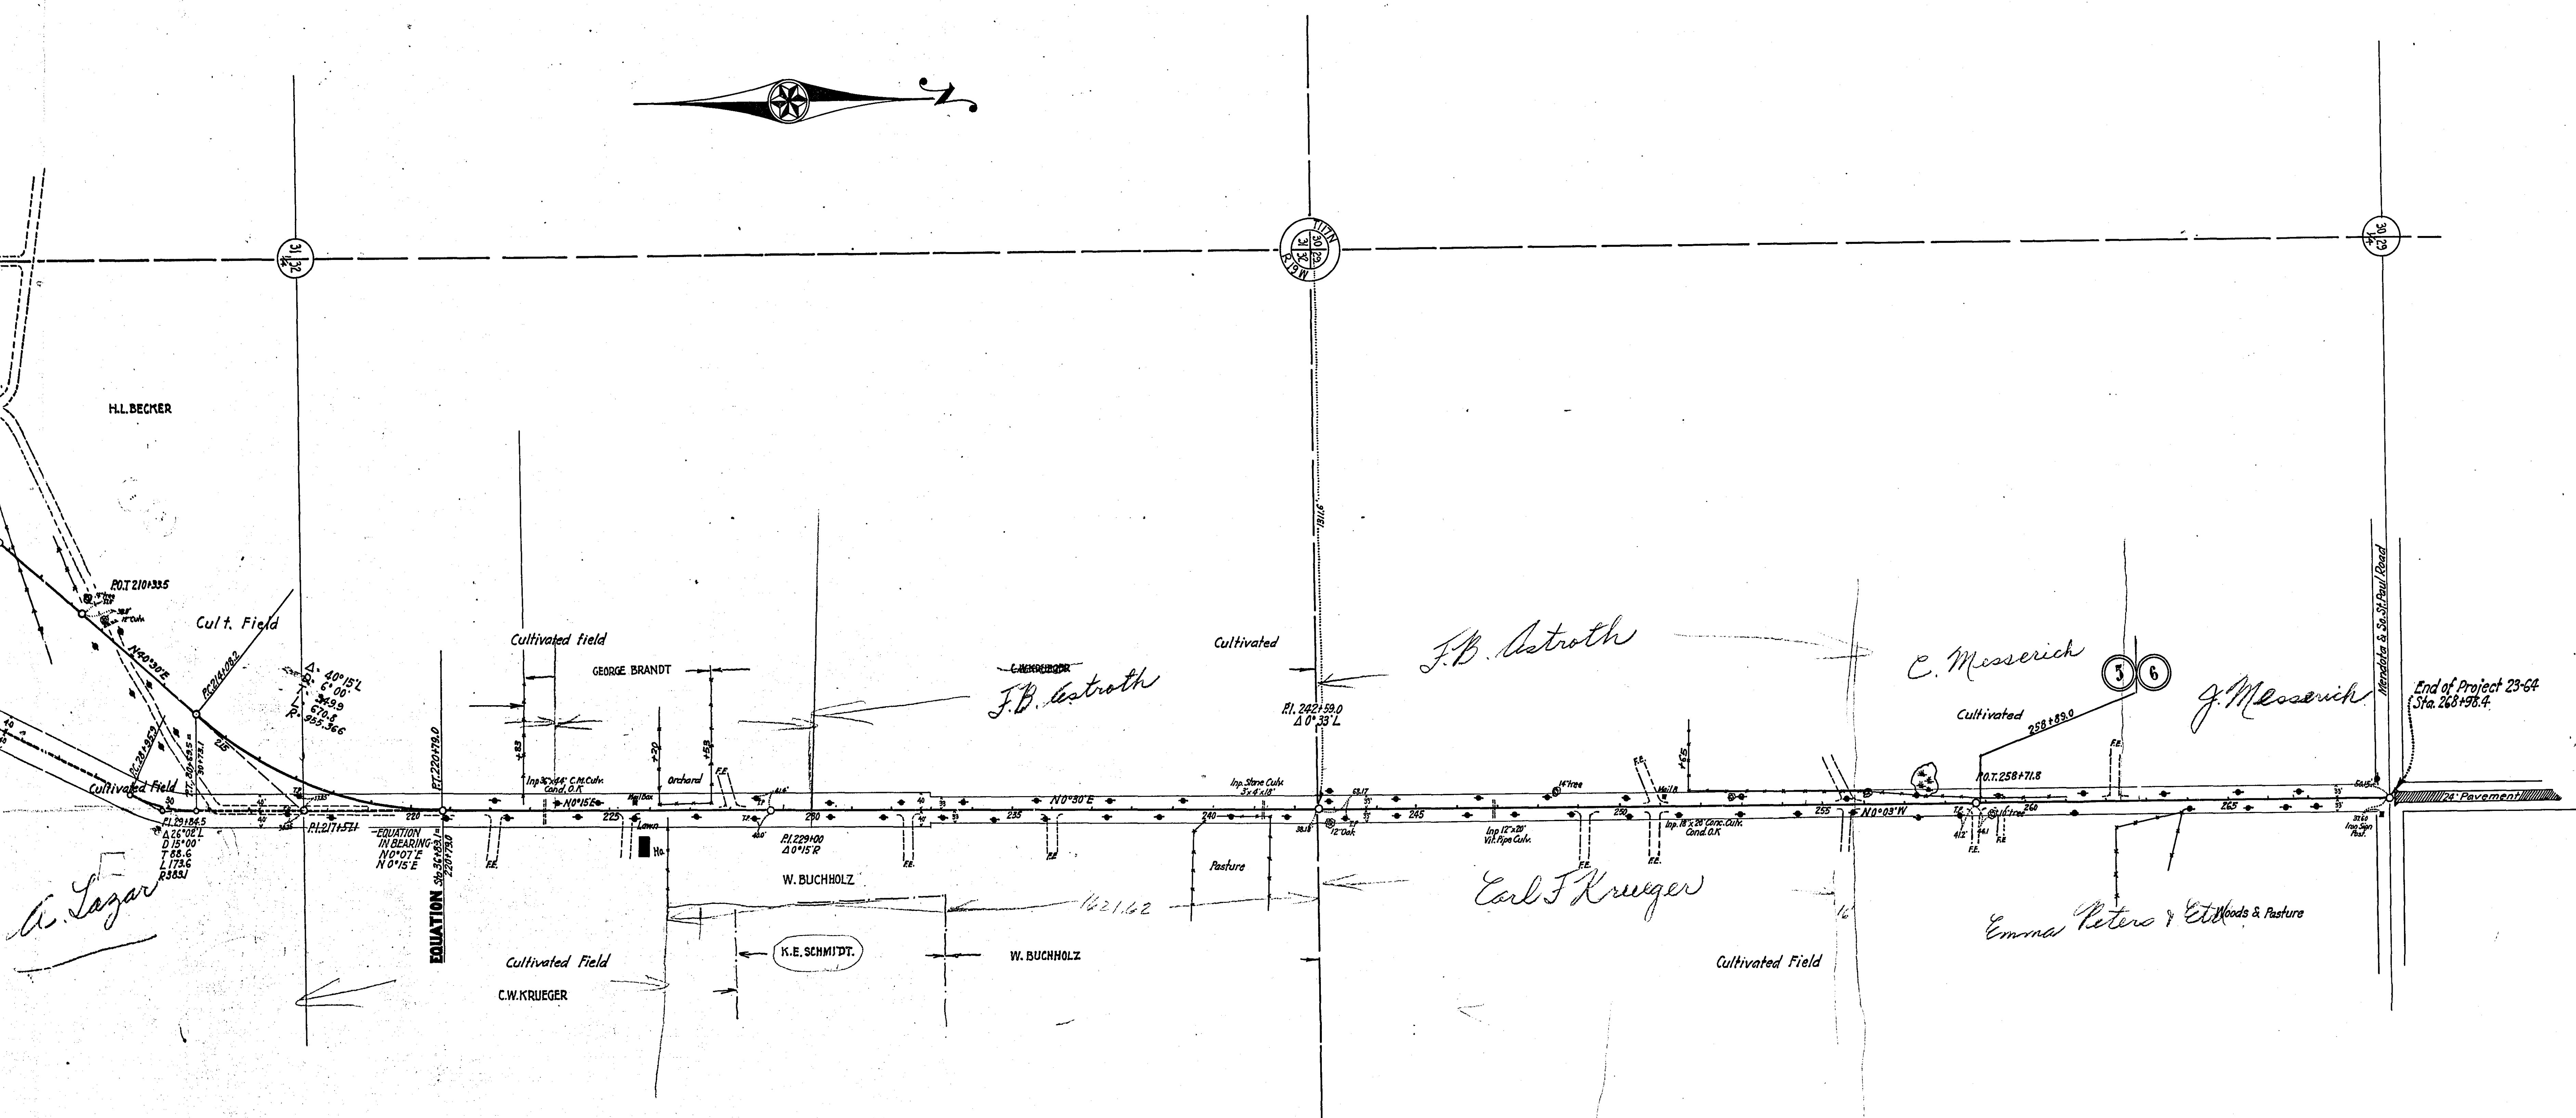


OFFICE OF RAMSEY CO. ENGINEER
RIGHT OF WAY MAP
RAMSEY CO. PROJ. 23-64
FROM
TERRITORIAL ROAD TO END
OF PAVEMENT
ON SO. ROBERT STR. EXT.

MICROFILMED
RAMSEY CO. ENGR.

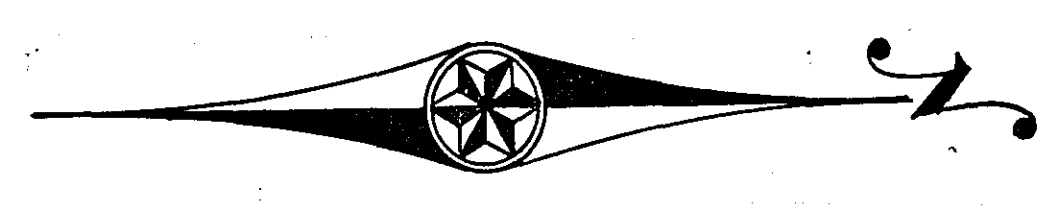


$$\begin{array}{r} 603.3 \\ N \overline{) 70.501} \\ \underline{90} \\ 050 \\ \underline{45} \\ 50 \end{array}$$


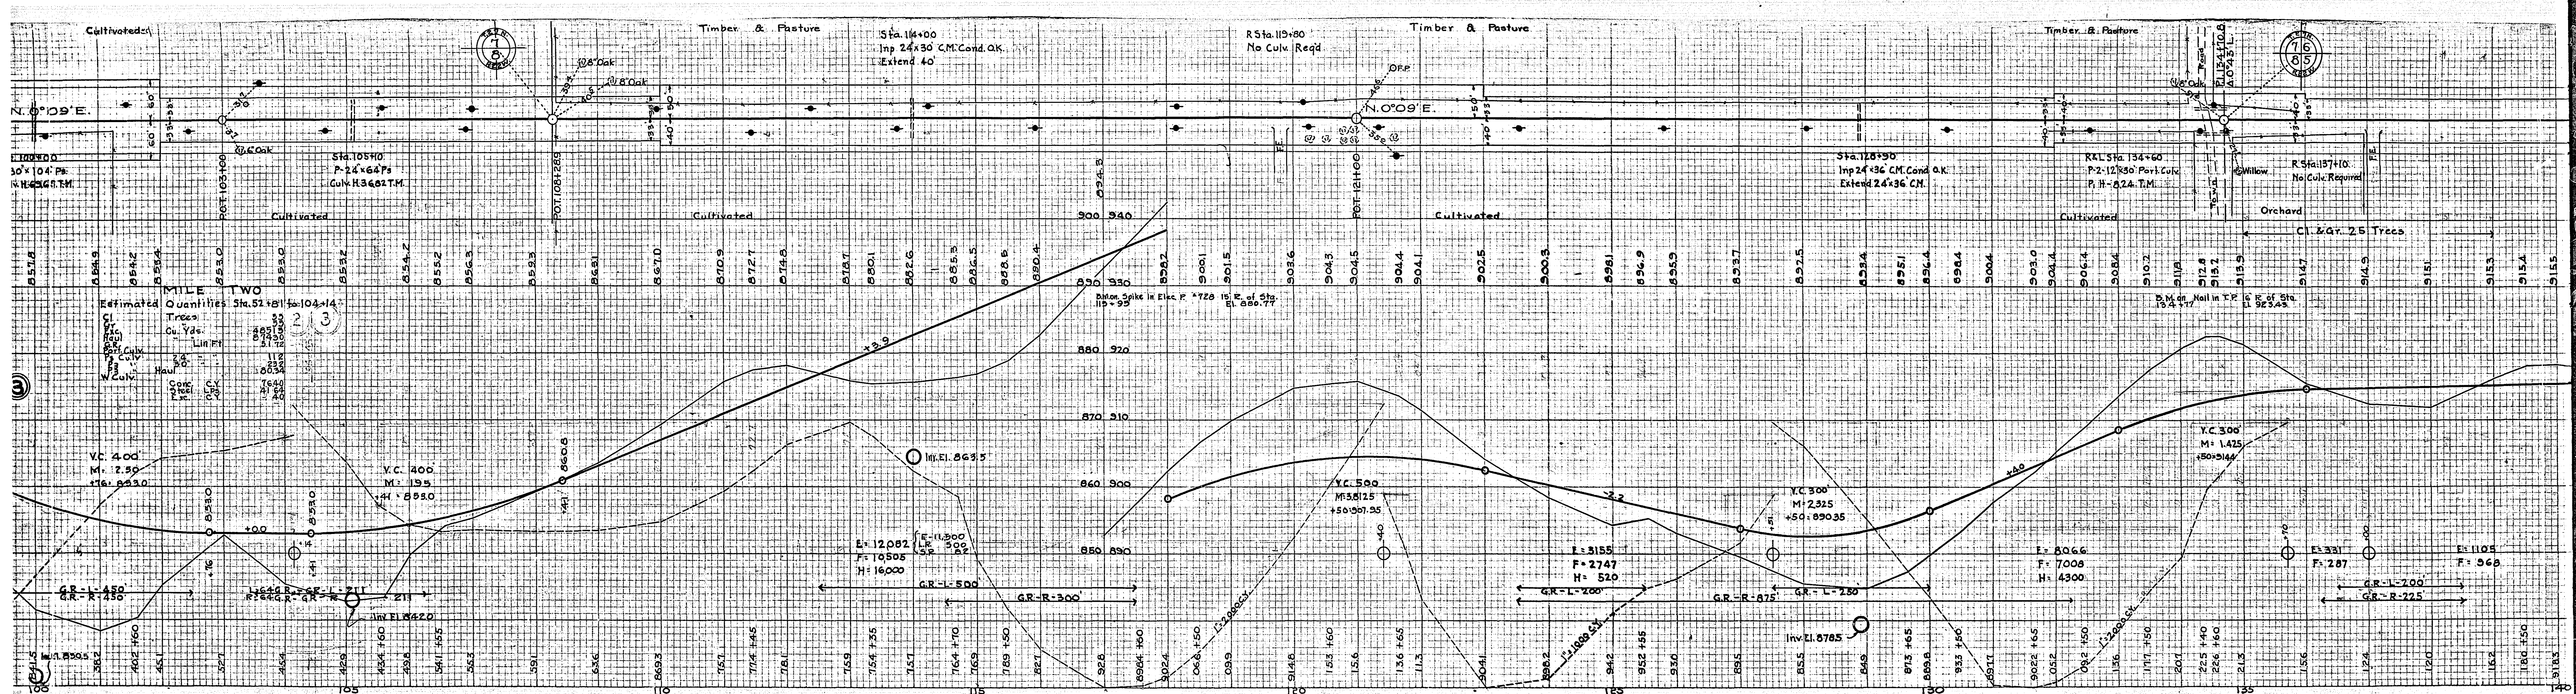



MICROFILMED
RAMSEY CO. ENGR.

23-64




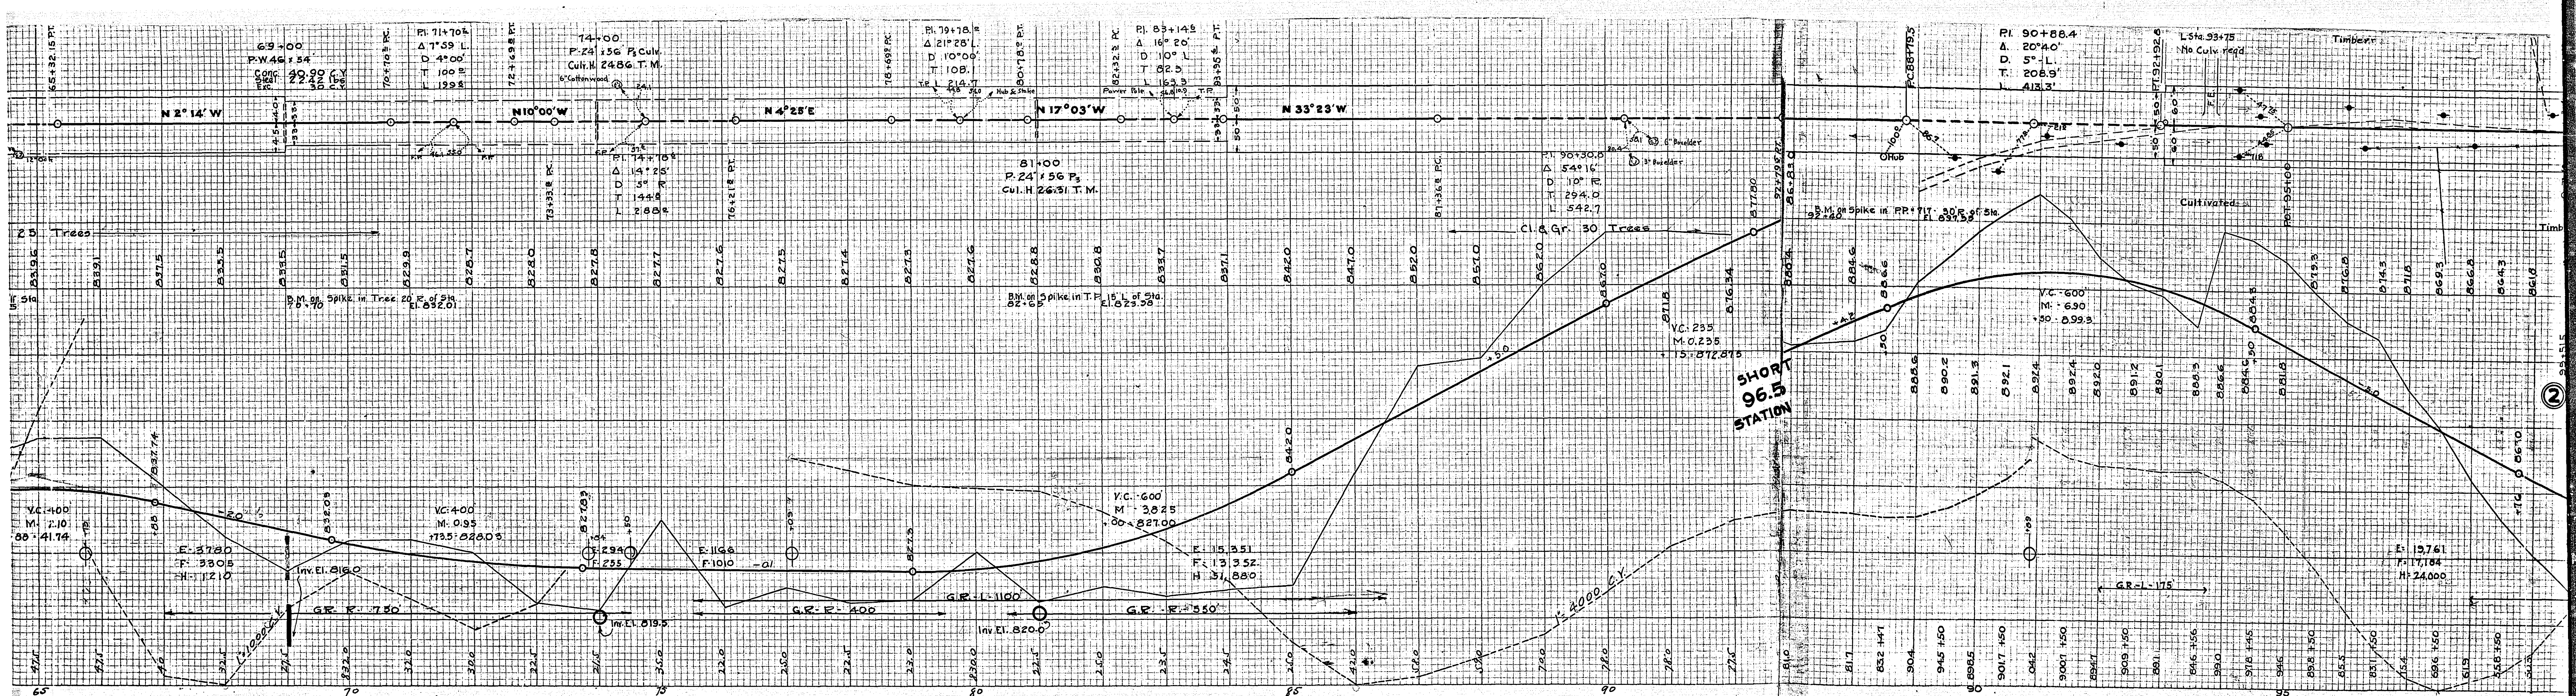





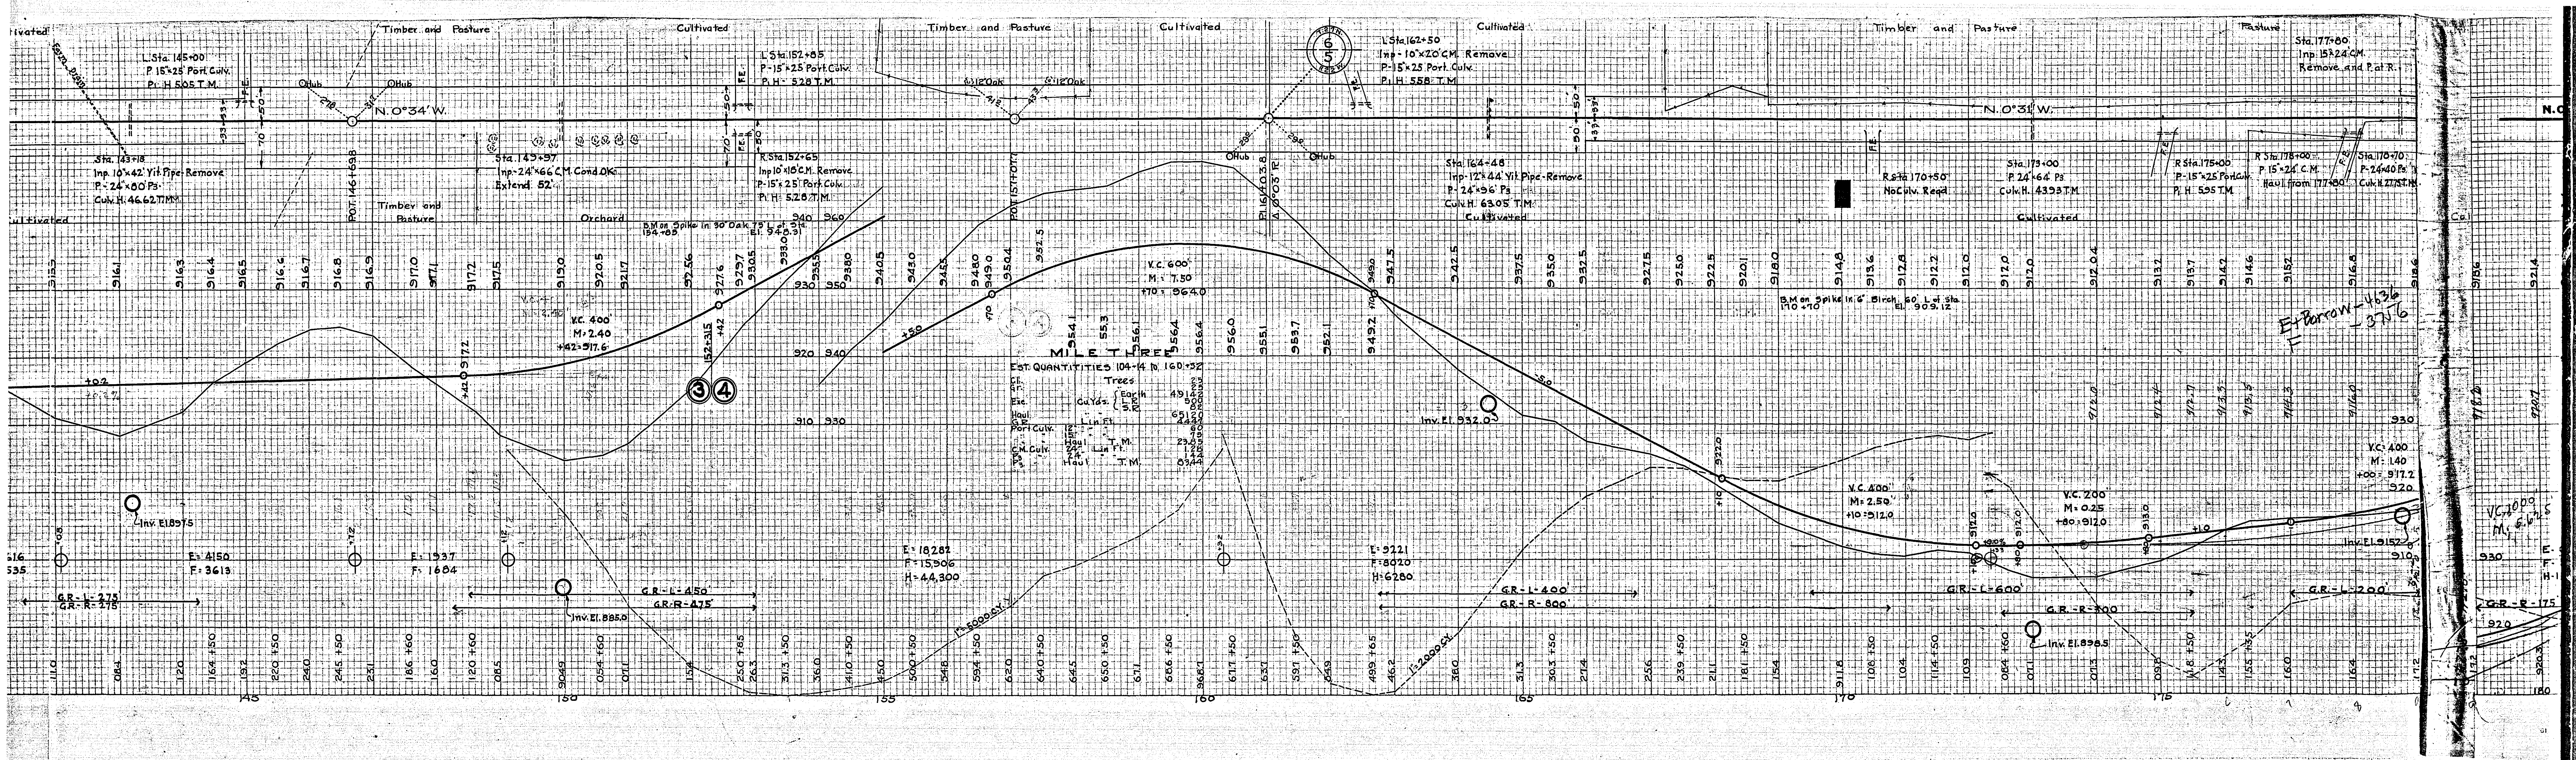



 

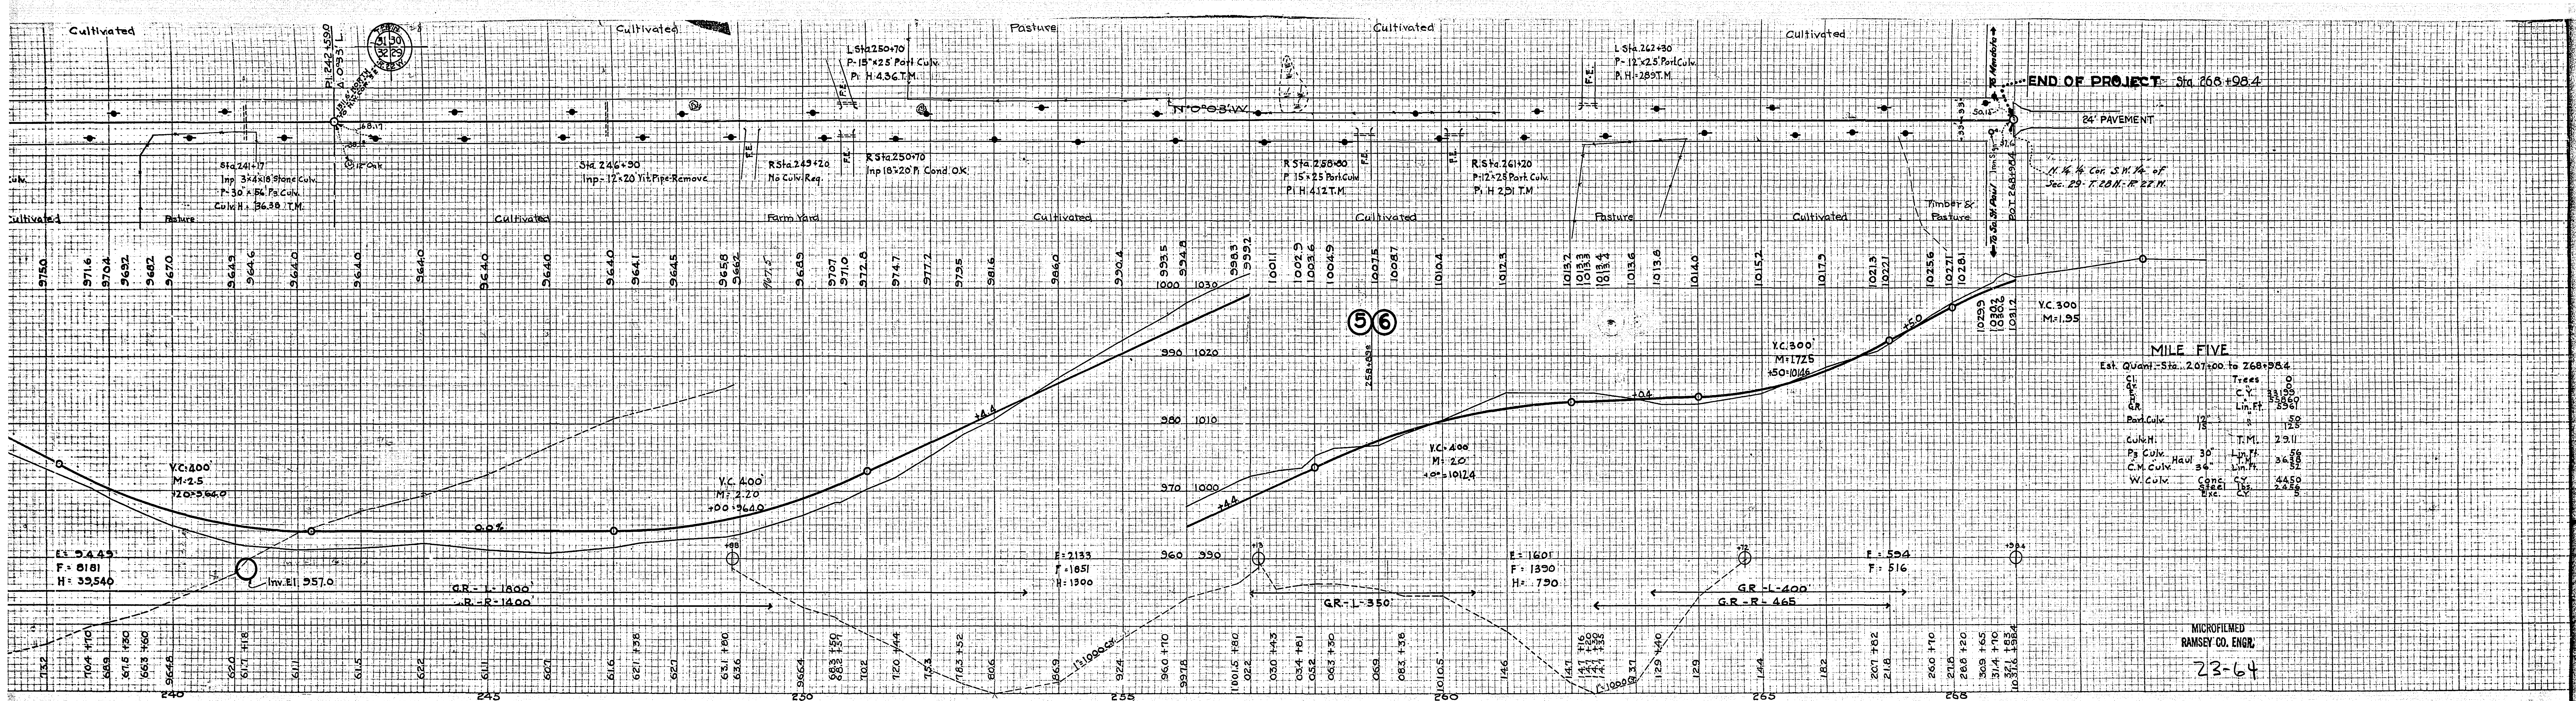

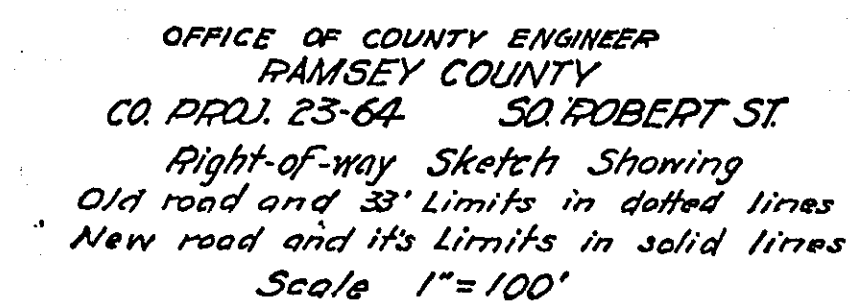

MICROFILMED
RAMSEY CO. ENGR.
23-64