



RAMSEY COUNTY ENGINEER'S OFFICE
CONSTRUCTION PROFILE
COUNTY PROJECT NO.24-01
LEXINGTON AVENUE


CITY DATUM ON LARPEN TEUR AVE - JAN. 8, 1924	
B.M. on Nail in "P at NW Cor. of Lexington & Larpen teur Aves.	El. 249.67
Proposed Grade for top of City T Paving at Lexington Ave.	El. 248.6
" " " " " " " " Anoka Cut-off	El. 246.7
Proposed Paving 27' Wide - 0.25' Crown	


**MICROFILMED
RAMSEY CO. ENGR**

NOTE:
QUANTITIES IN BRACKETS
AND ORANGE LINES APPLY TO
27 FOOT PAVING SECTION ONLY

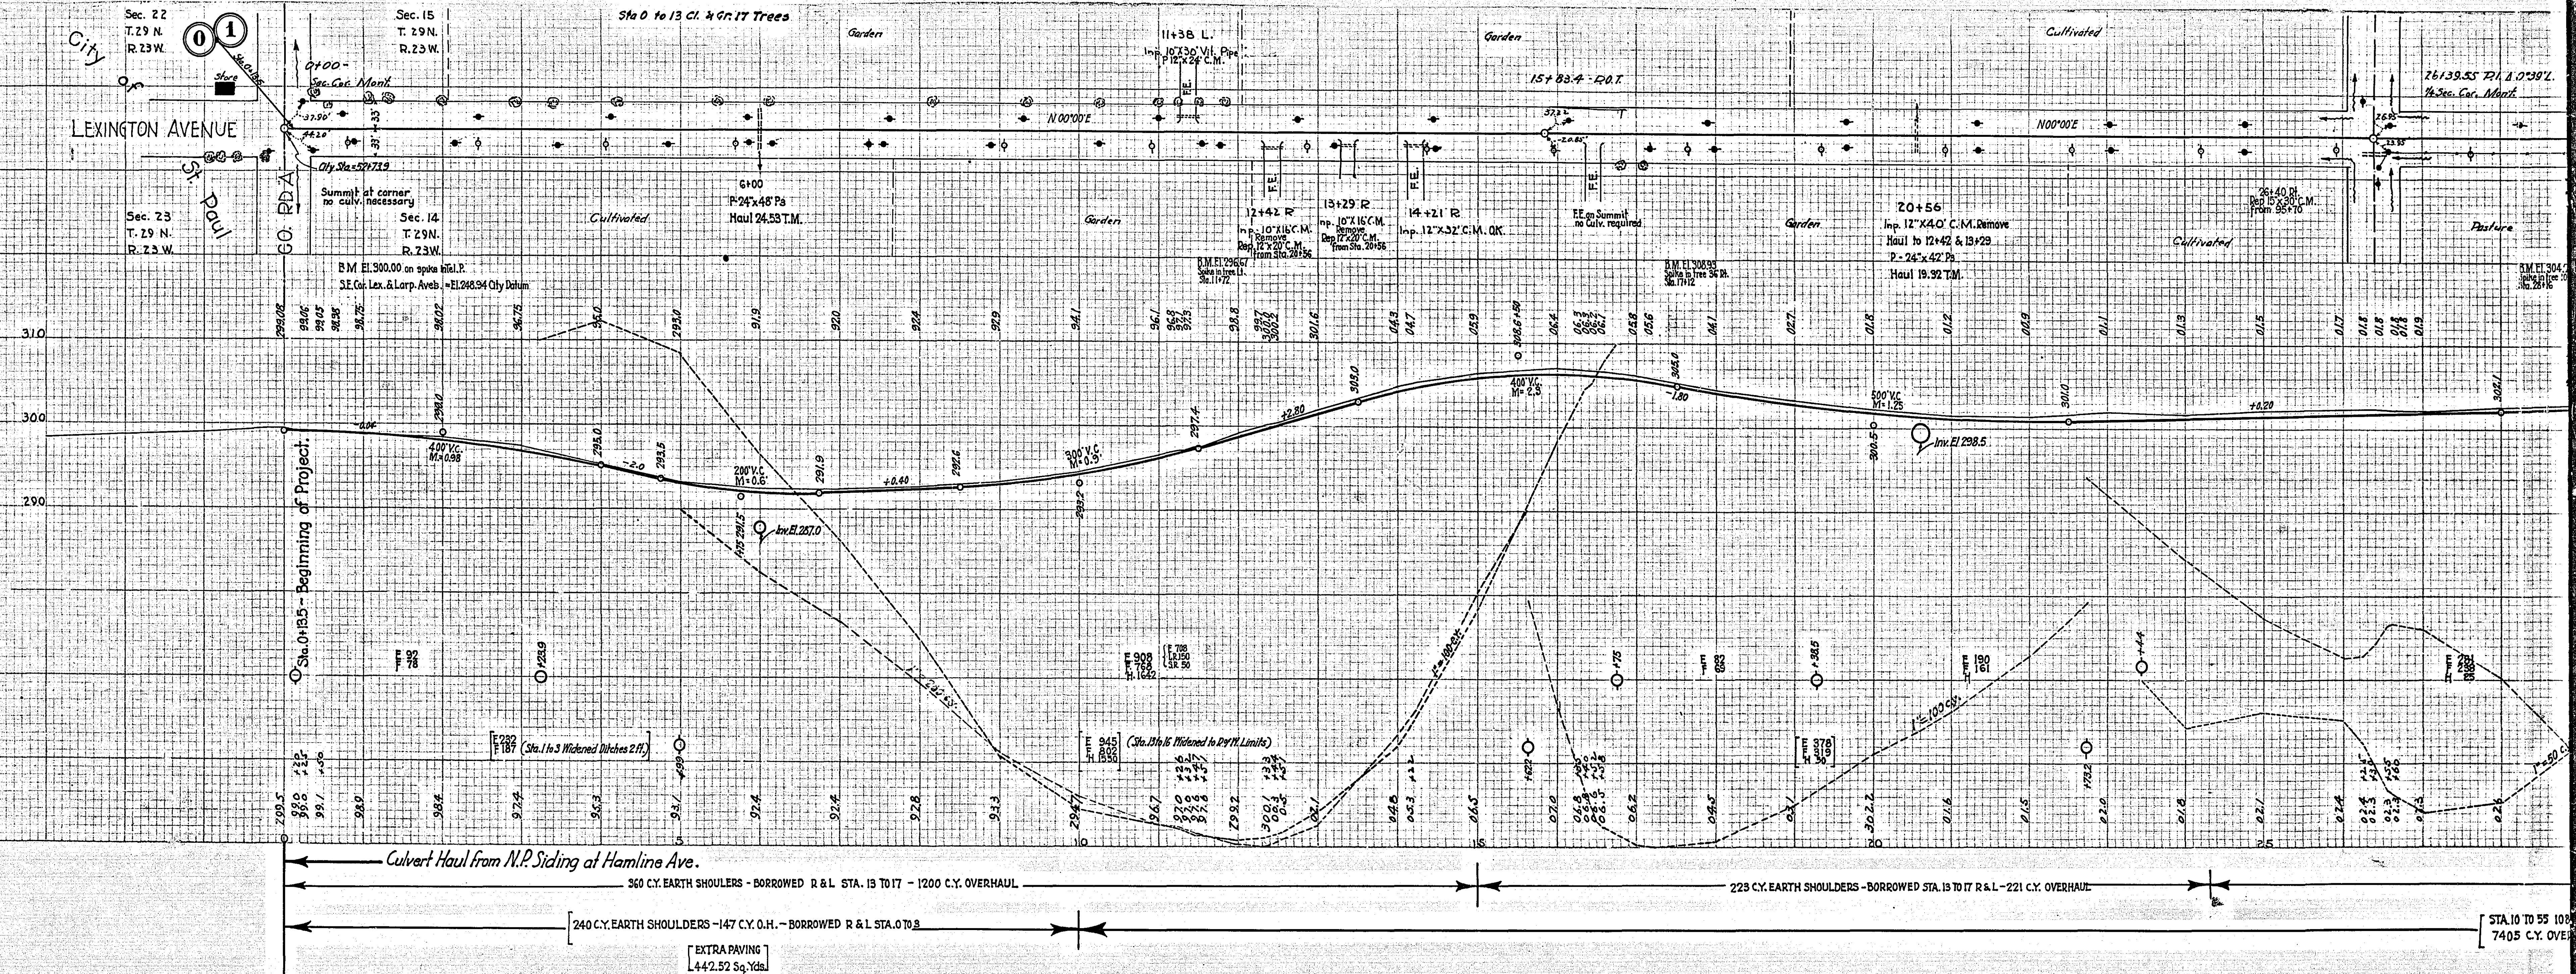

 

 


 

Lake Josephine

34.50'

171'

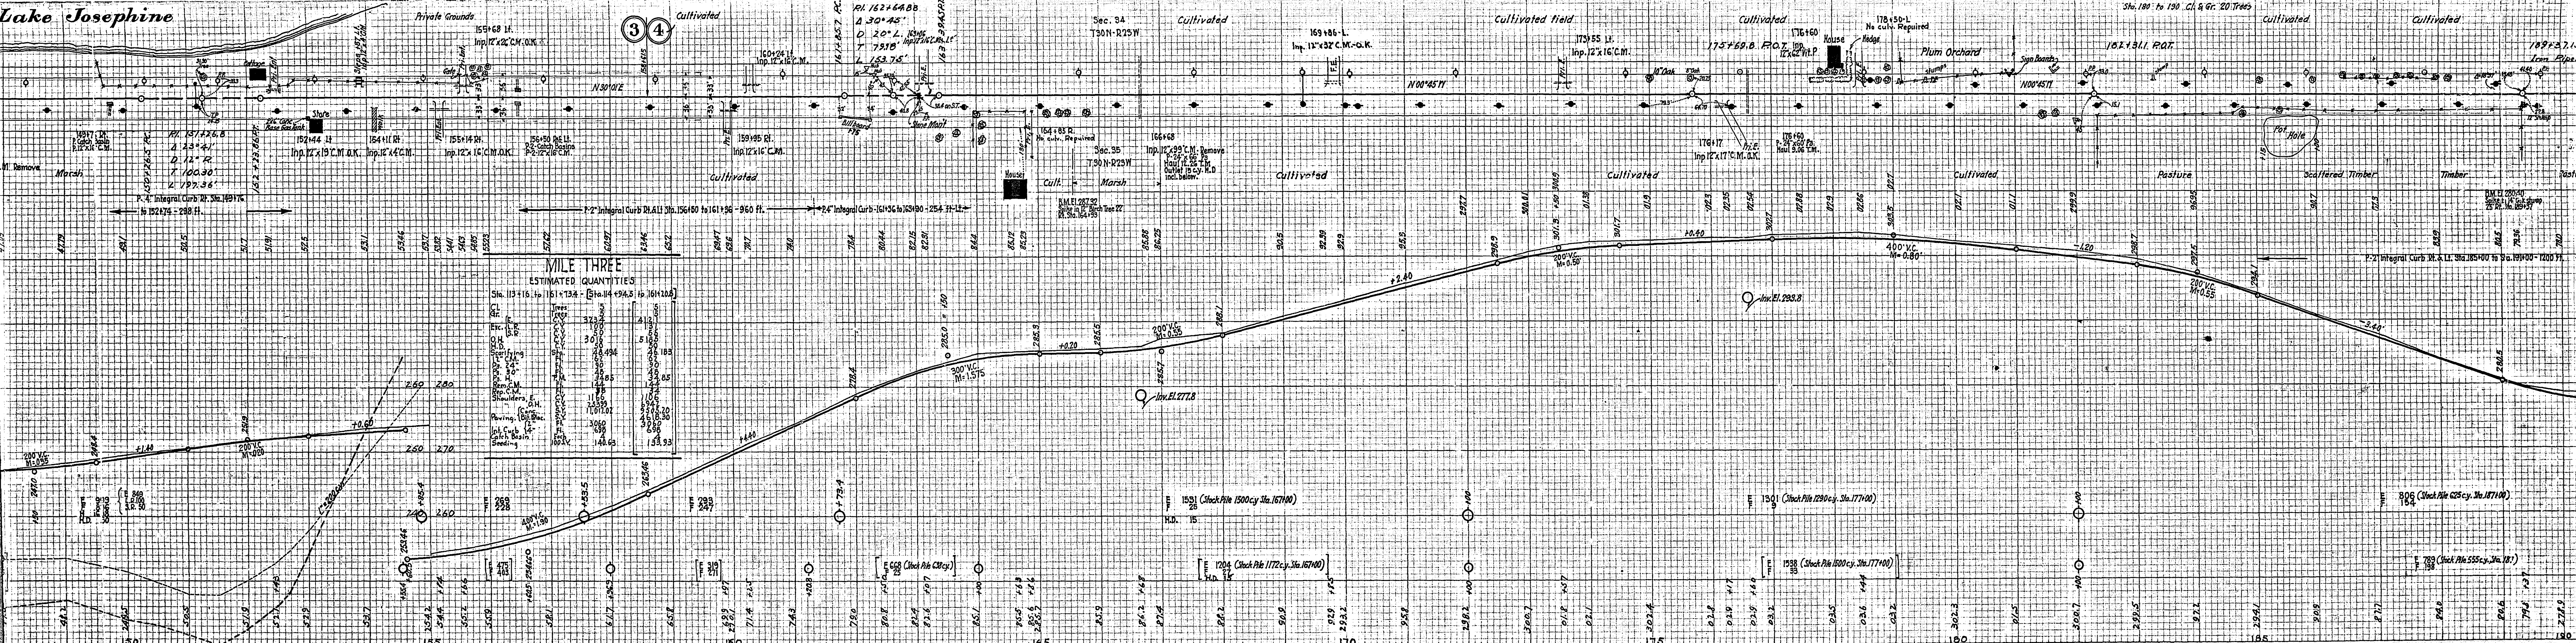

from Soo Line Siding at end of Project

DEERS-5490 C.Y.O.H - HAULED FROM STA.161+00

EXTRA PAVING FOR CUR
54.99 Sq Yds

EXTRA PAVING FOR CURVE
61.00 8.00 4.00

260 C.Y. EARTH SHOULDERS HAULED FROM STA. 167+00

— 240 C.Y. EARTH SHOULDERS HAULED FROM STA. 177+00

240 C.Y. EARTH SHOULDERS-HAULED FROM STA.177

372 C.Y. EARTH SHOULDERS - HAULED FROM STA. 187+0

300 C.Y. EARTH SHOULDERED HAULED FROM STA. 187+00
75 C.Y. O.K.

