



OFFICE OF
RAMSEY COUNTY ENGINEER
RIGHT-OF-WAY MAP
COUNTY PROJECT 24-52
~ LAKE DE MONTREVILLE ROAD.~

FROM
EAST COUNTY LINE
TO
LAKE DE MONTREVILLE
SCALE 1"=200'


**MICROFILMED
RANSEY CO. ENGR.**

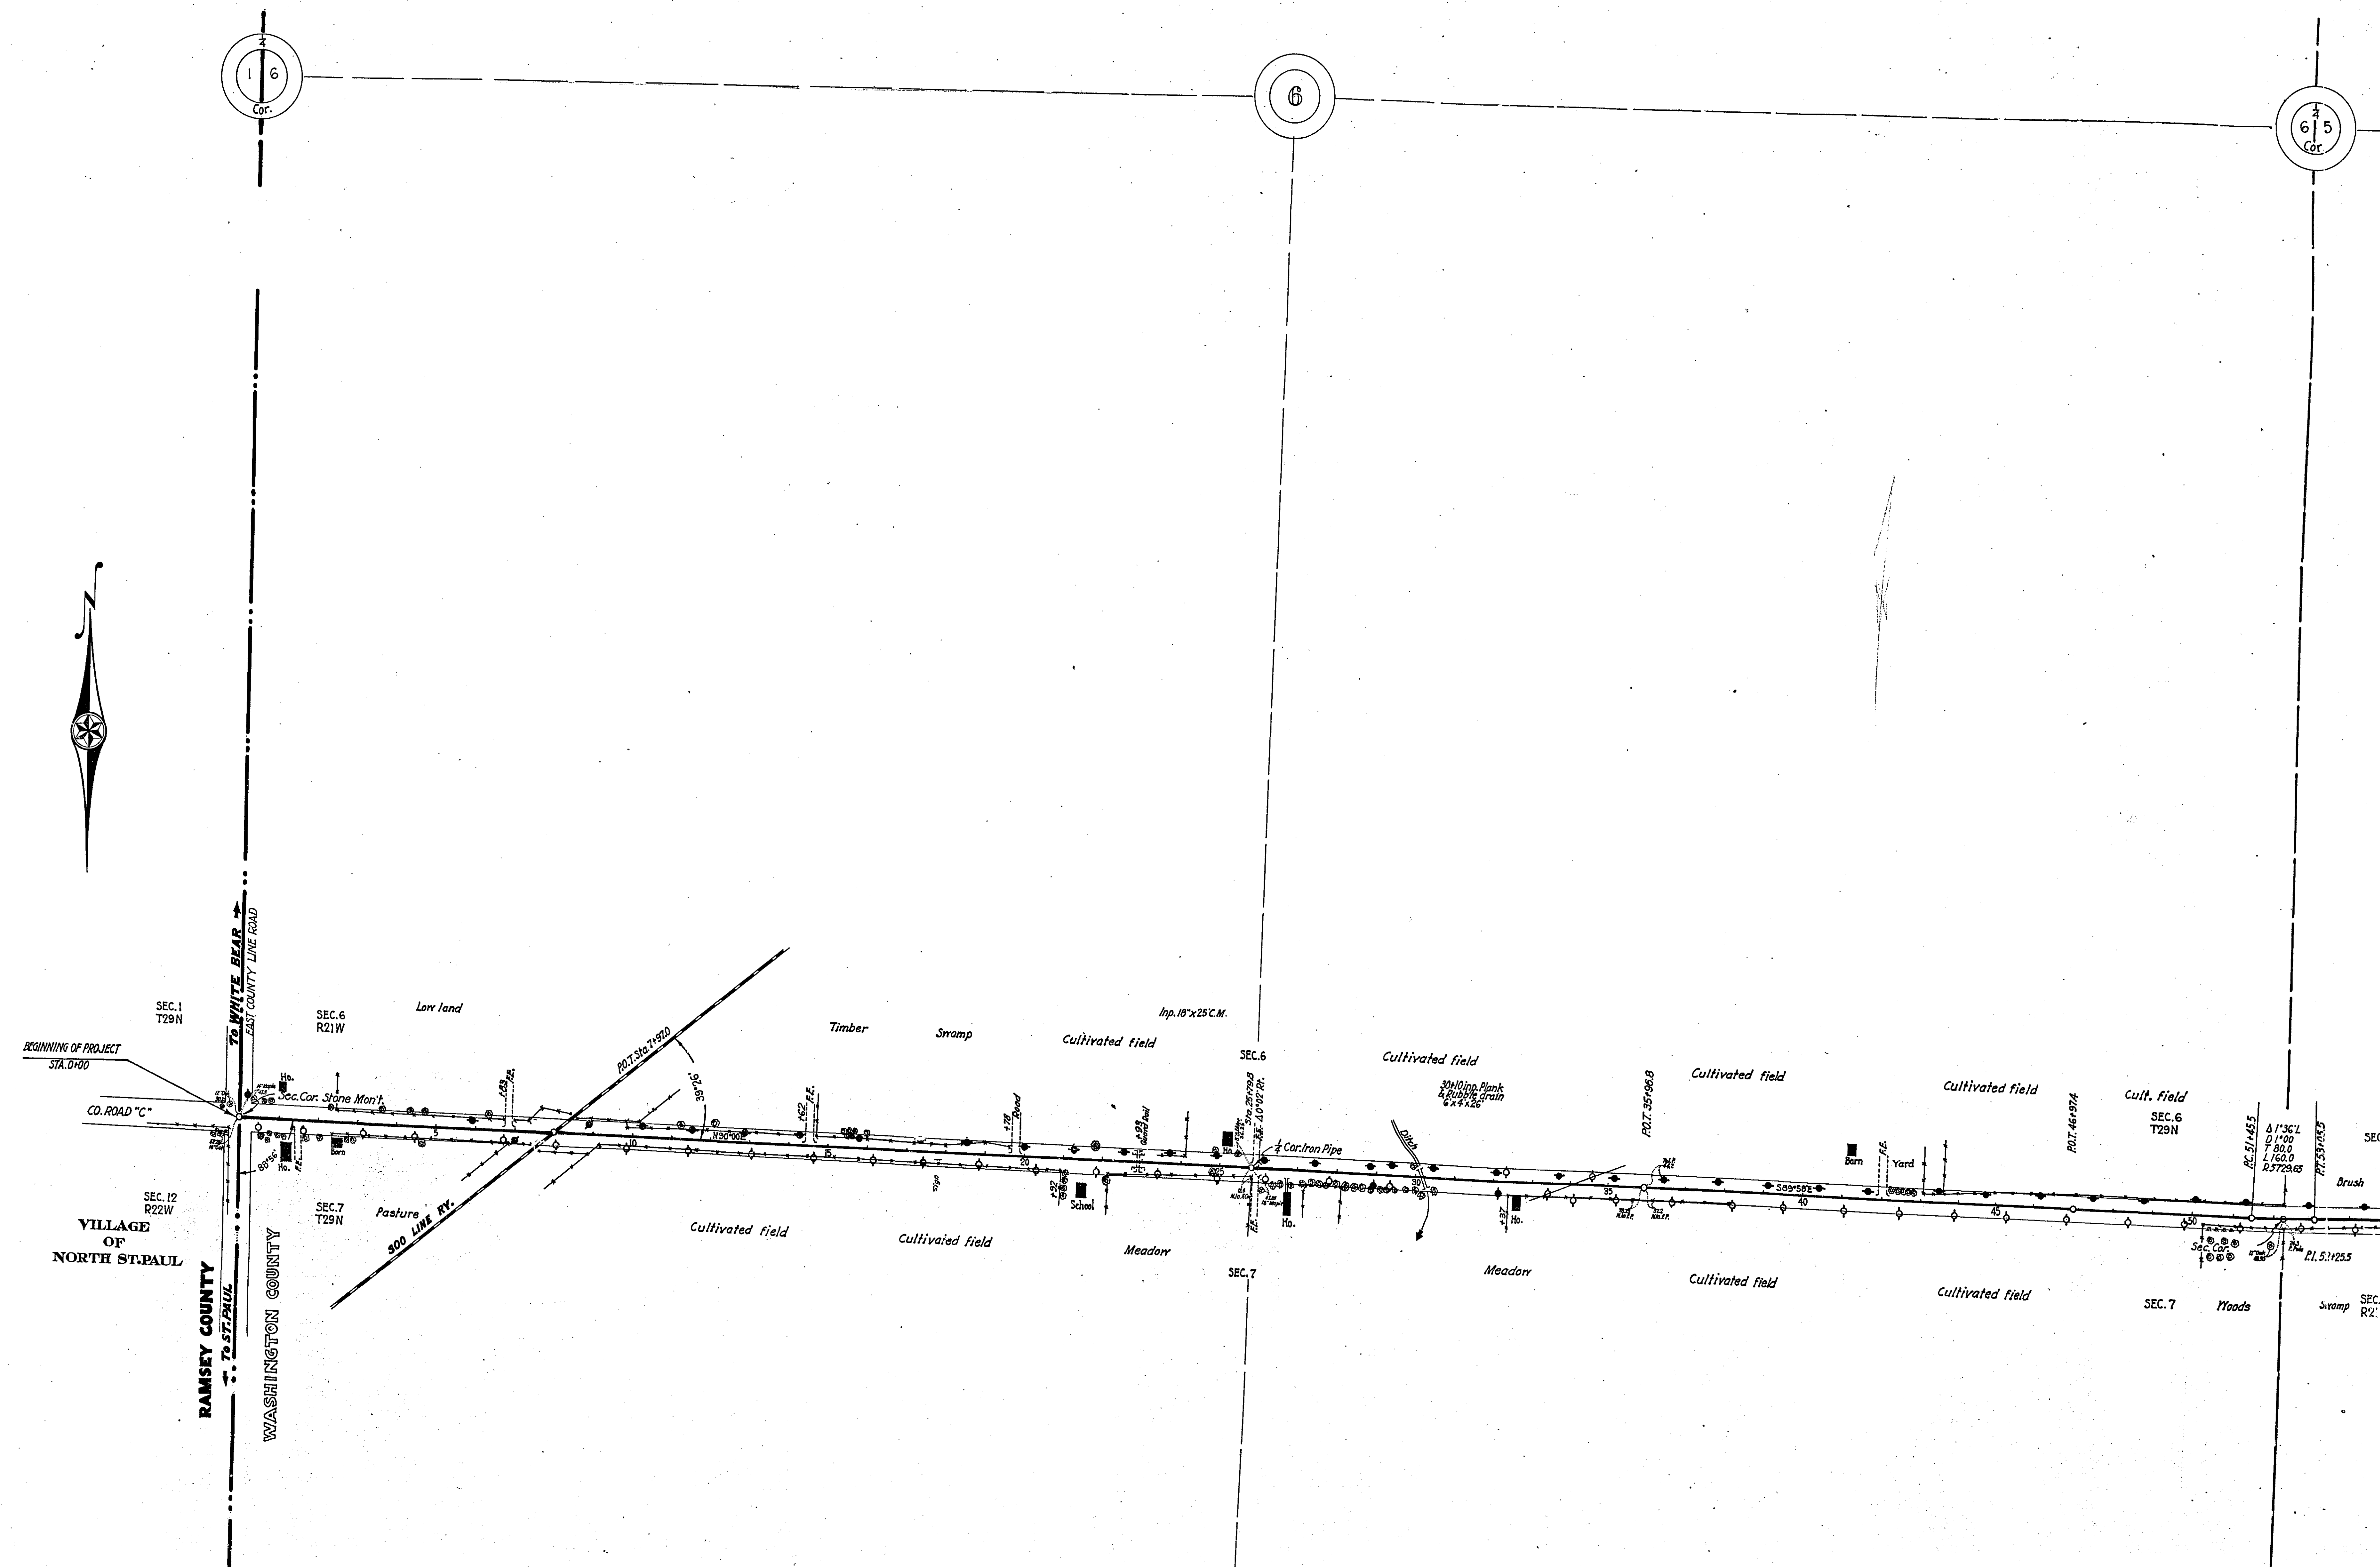


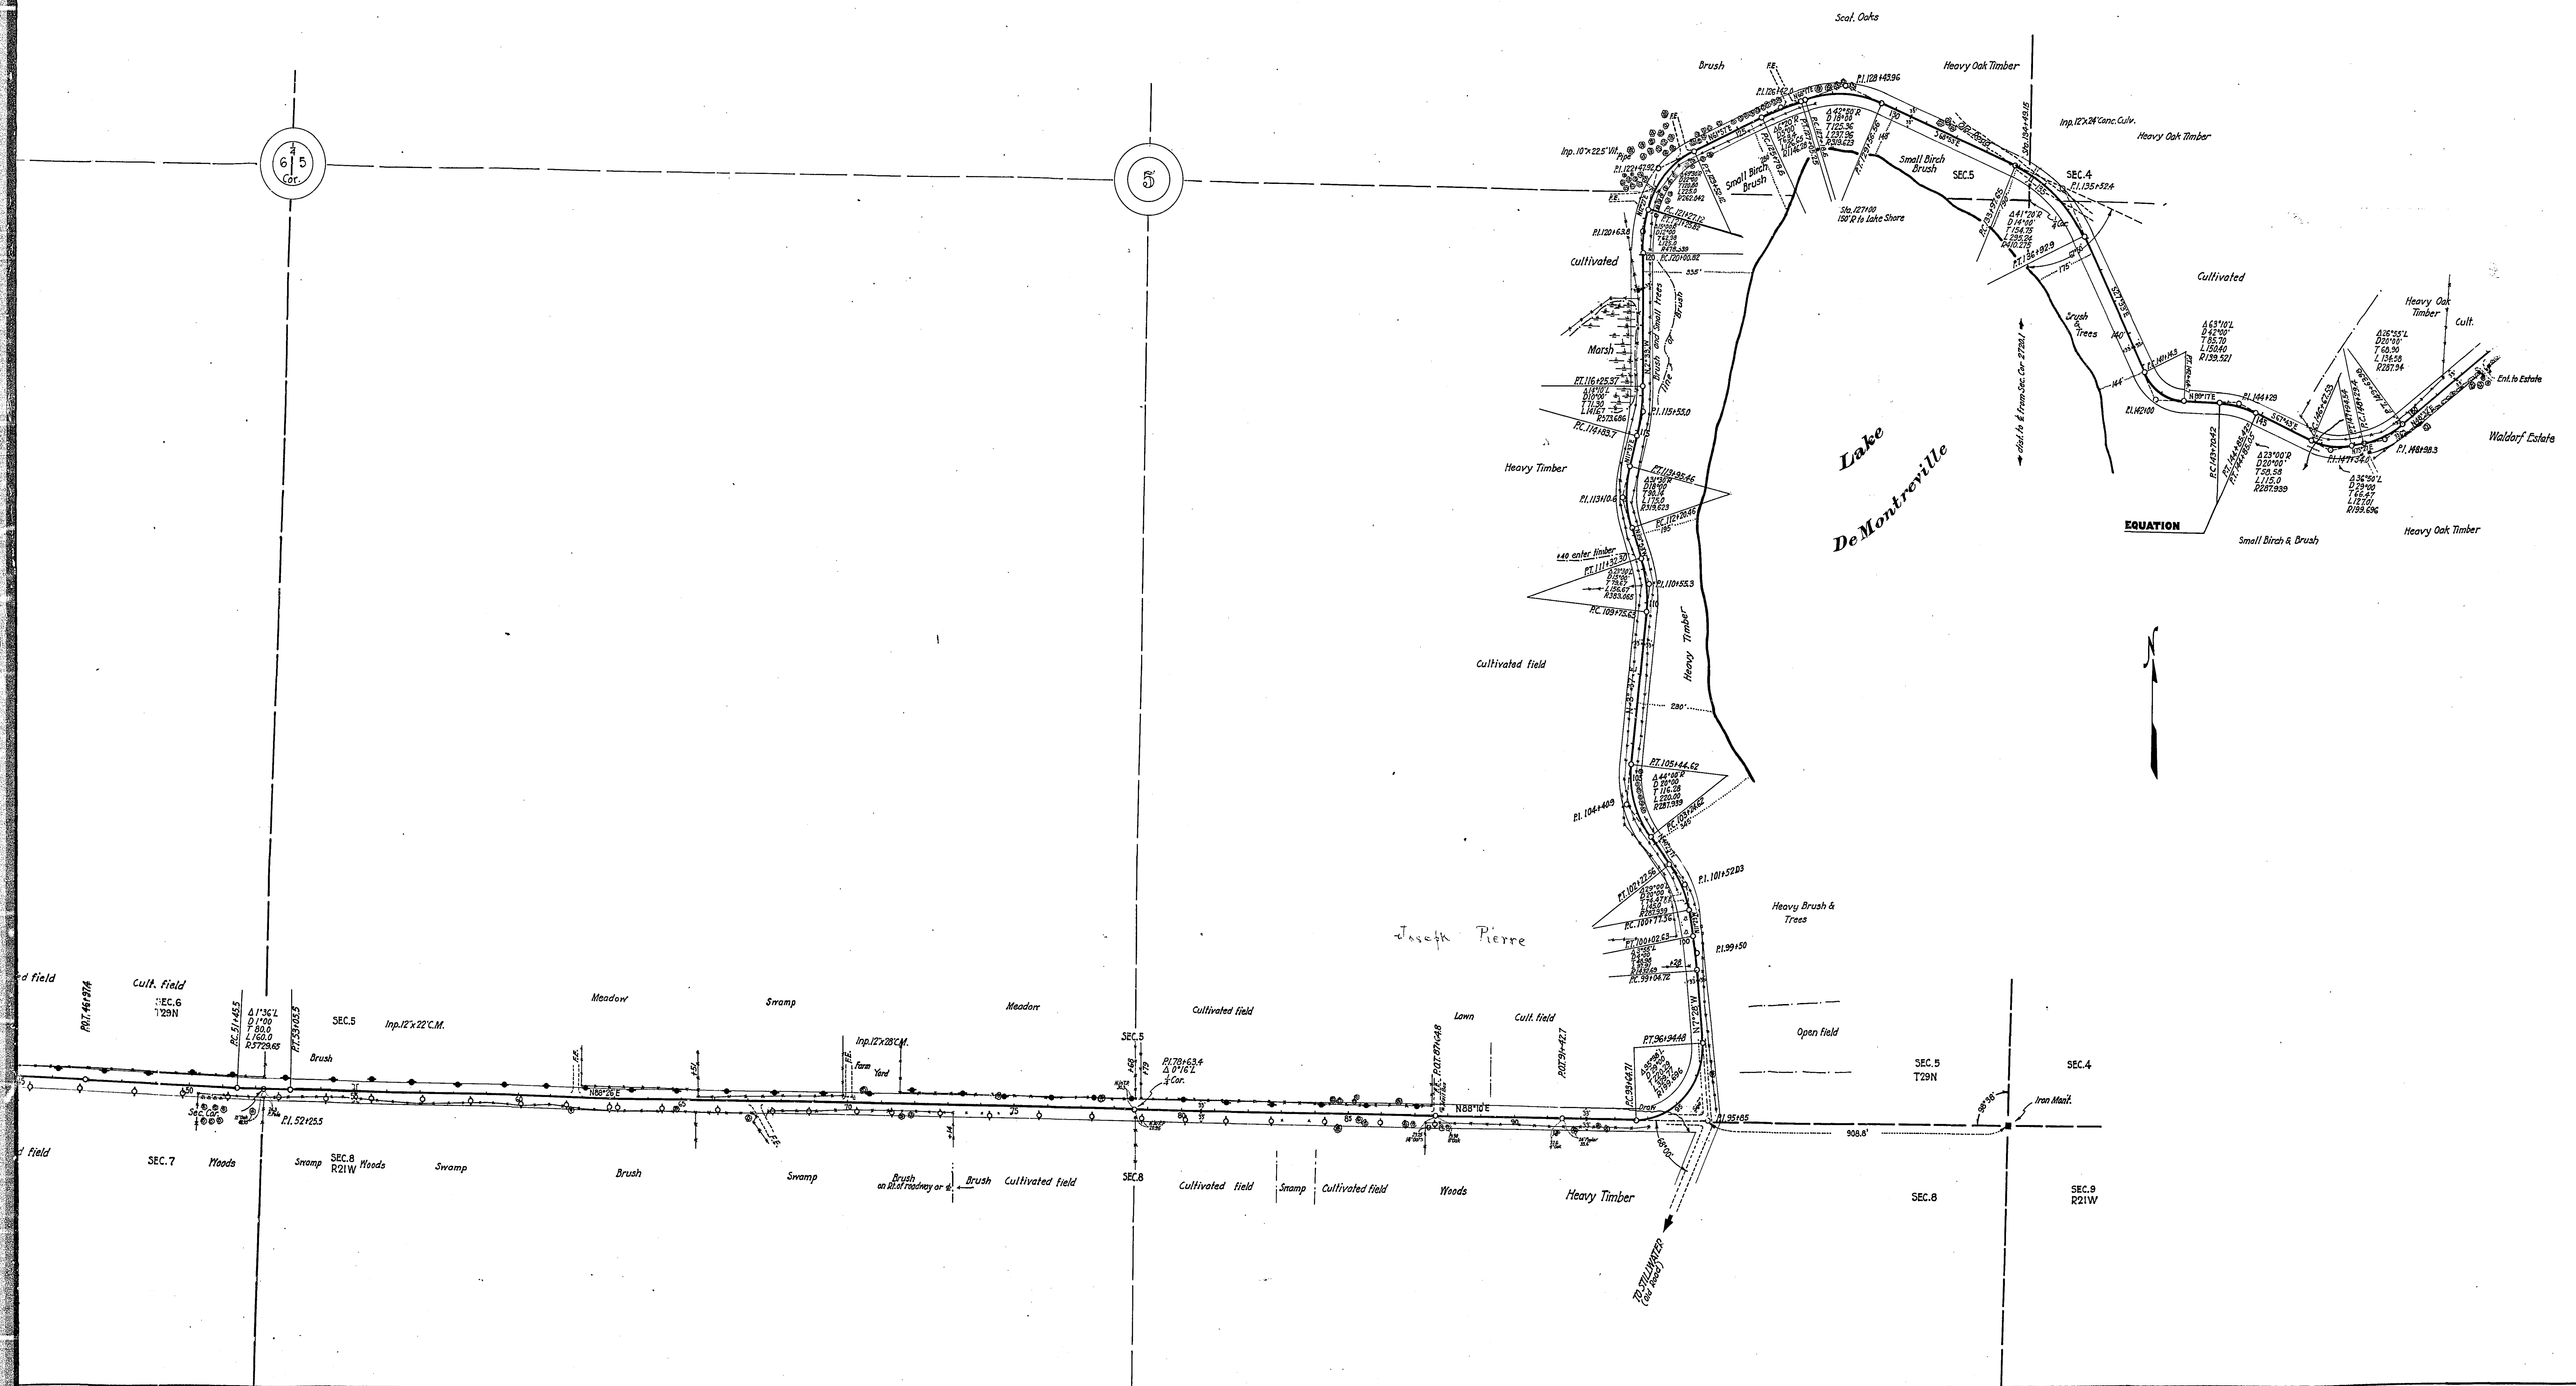



RAMSEY COUNTY ENGINEER'S OFFICE
 CONSTRUCTION PROFILE
 COUNTY PROJECT NO 24-52
 LAKE DEMONTREVILLE ROAD



MICROFILMED
 RAMSEY CO. ENGR.

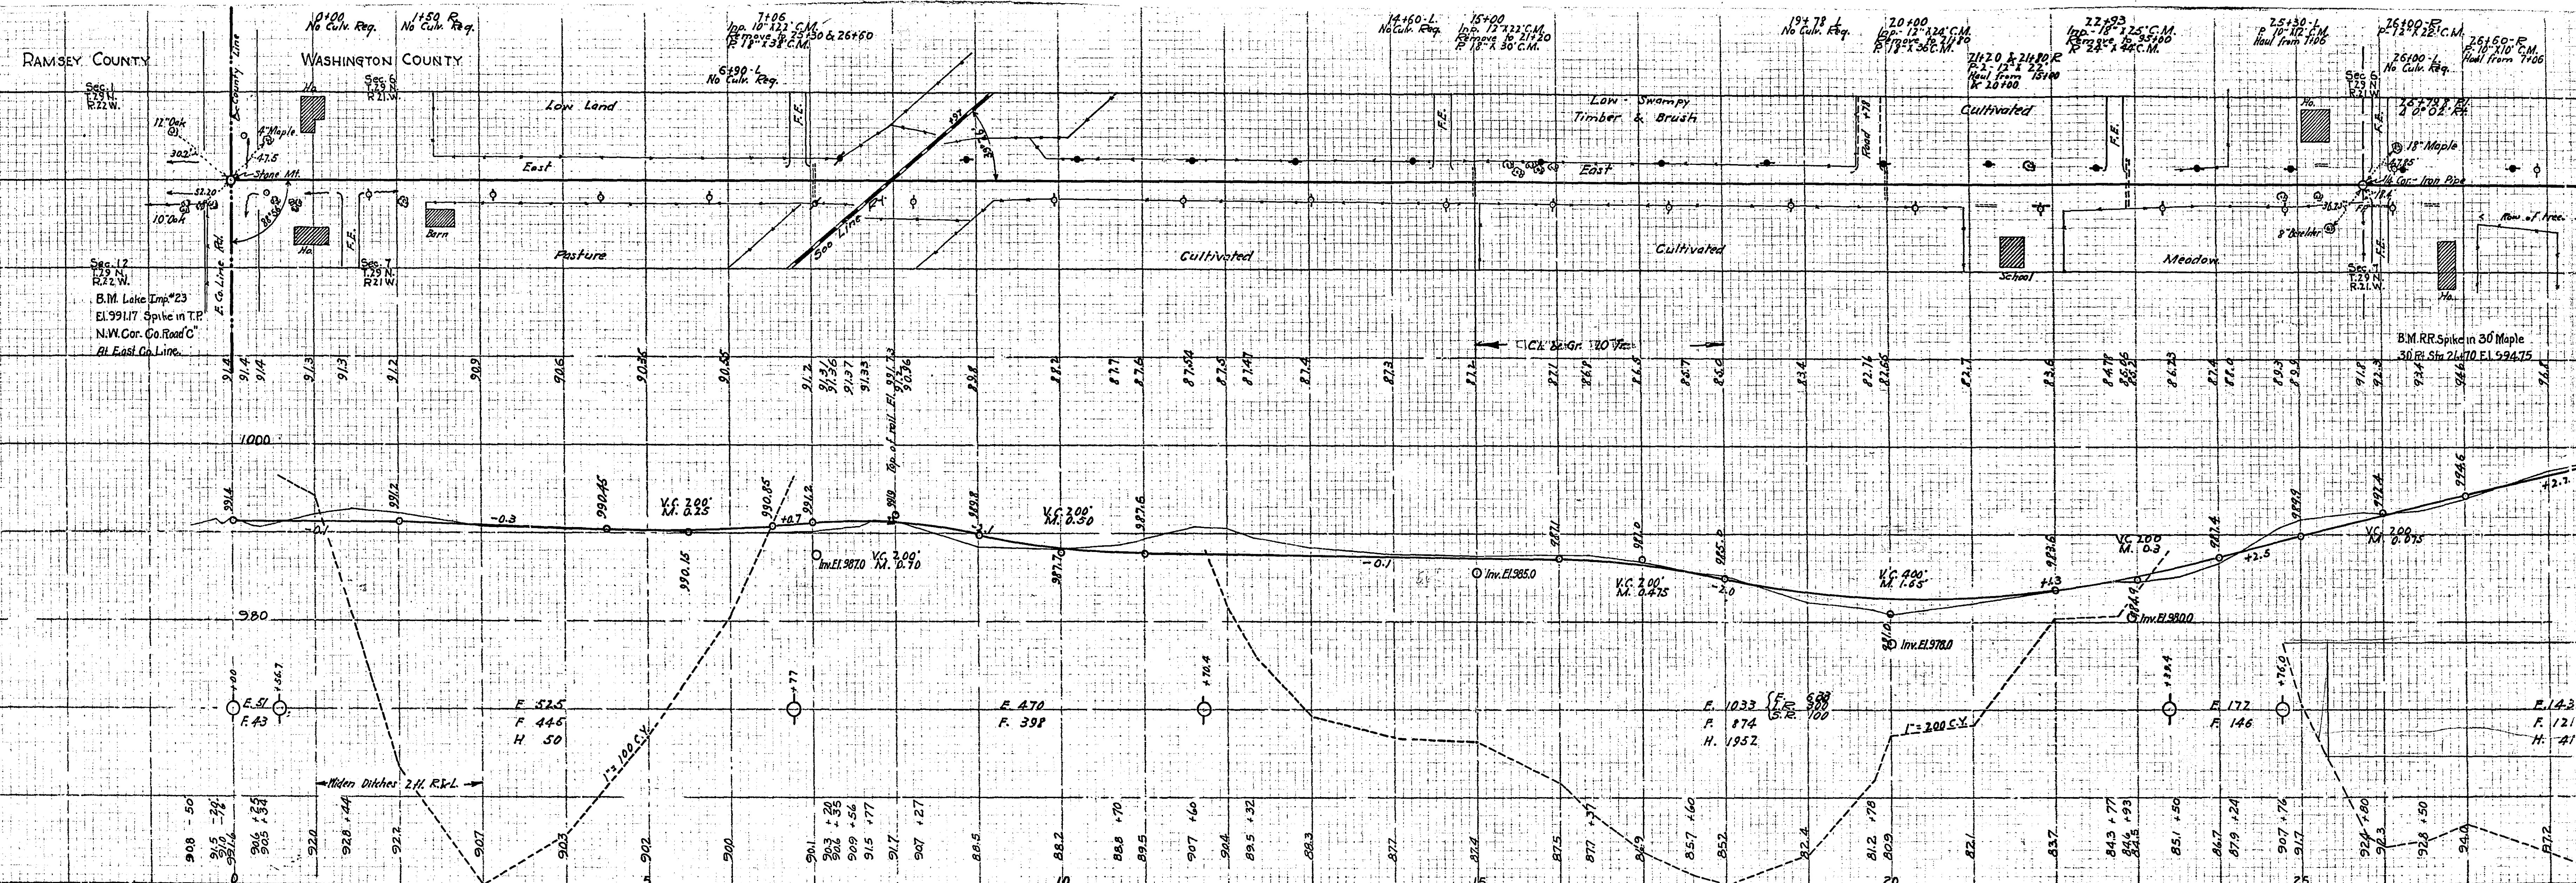


 

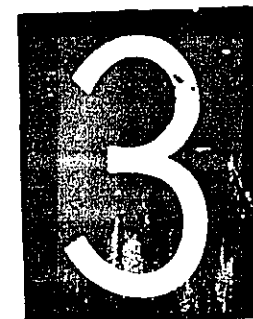

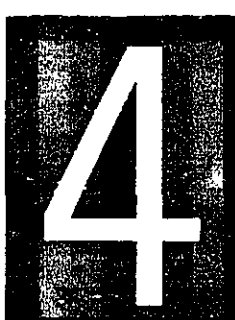

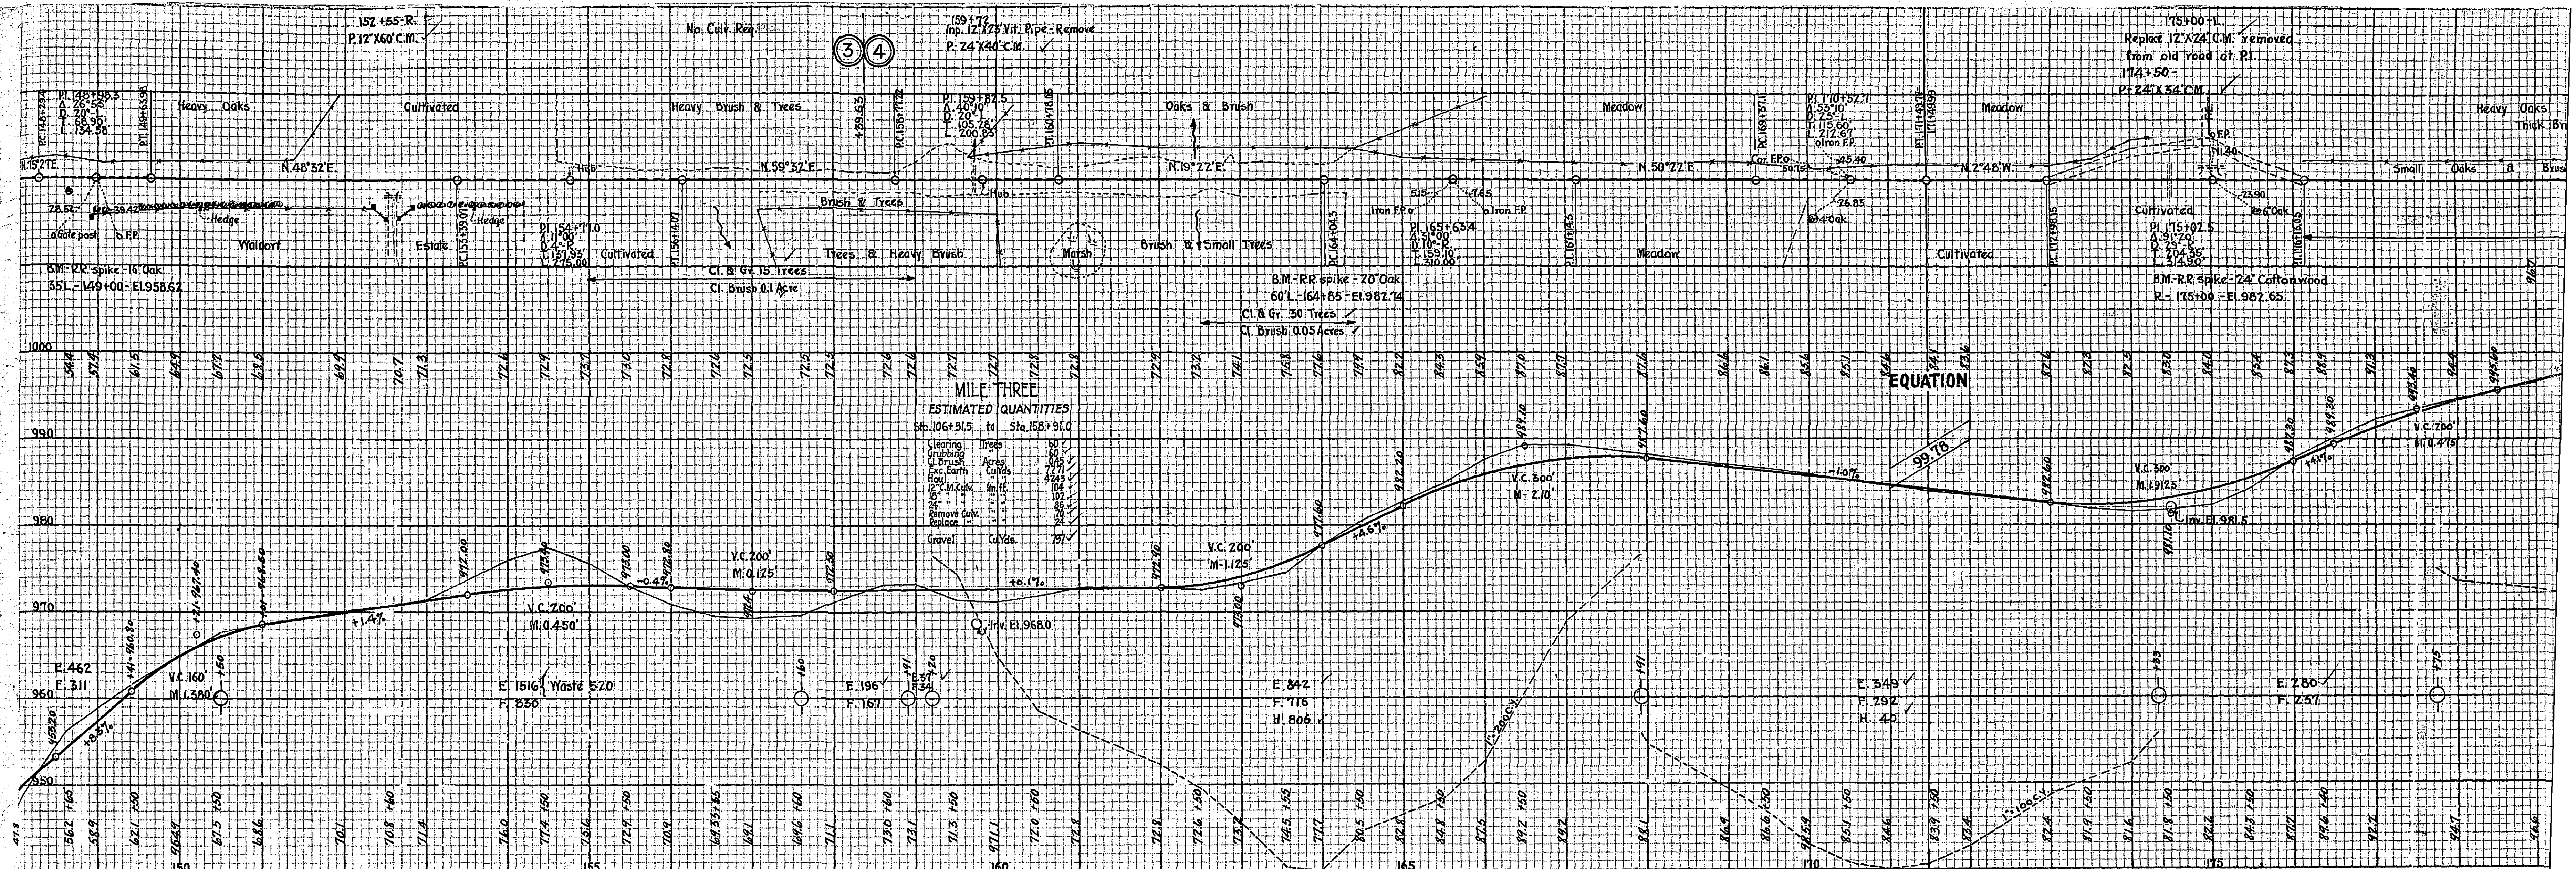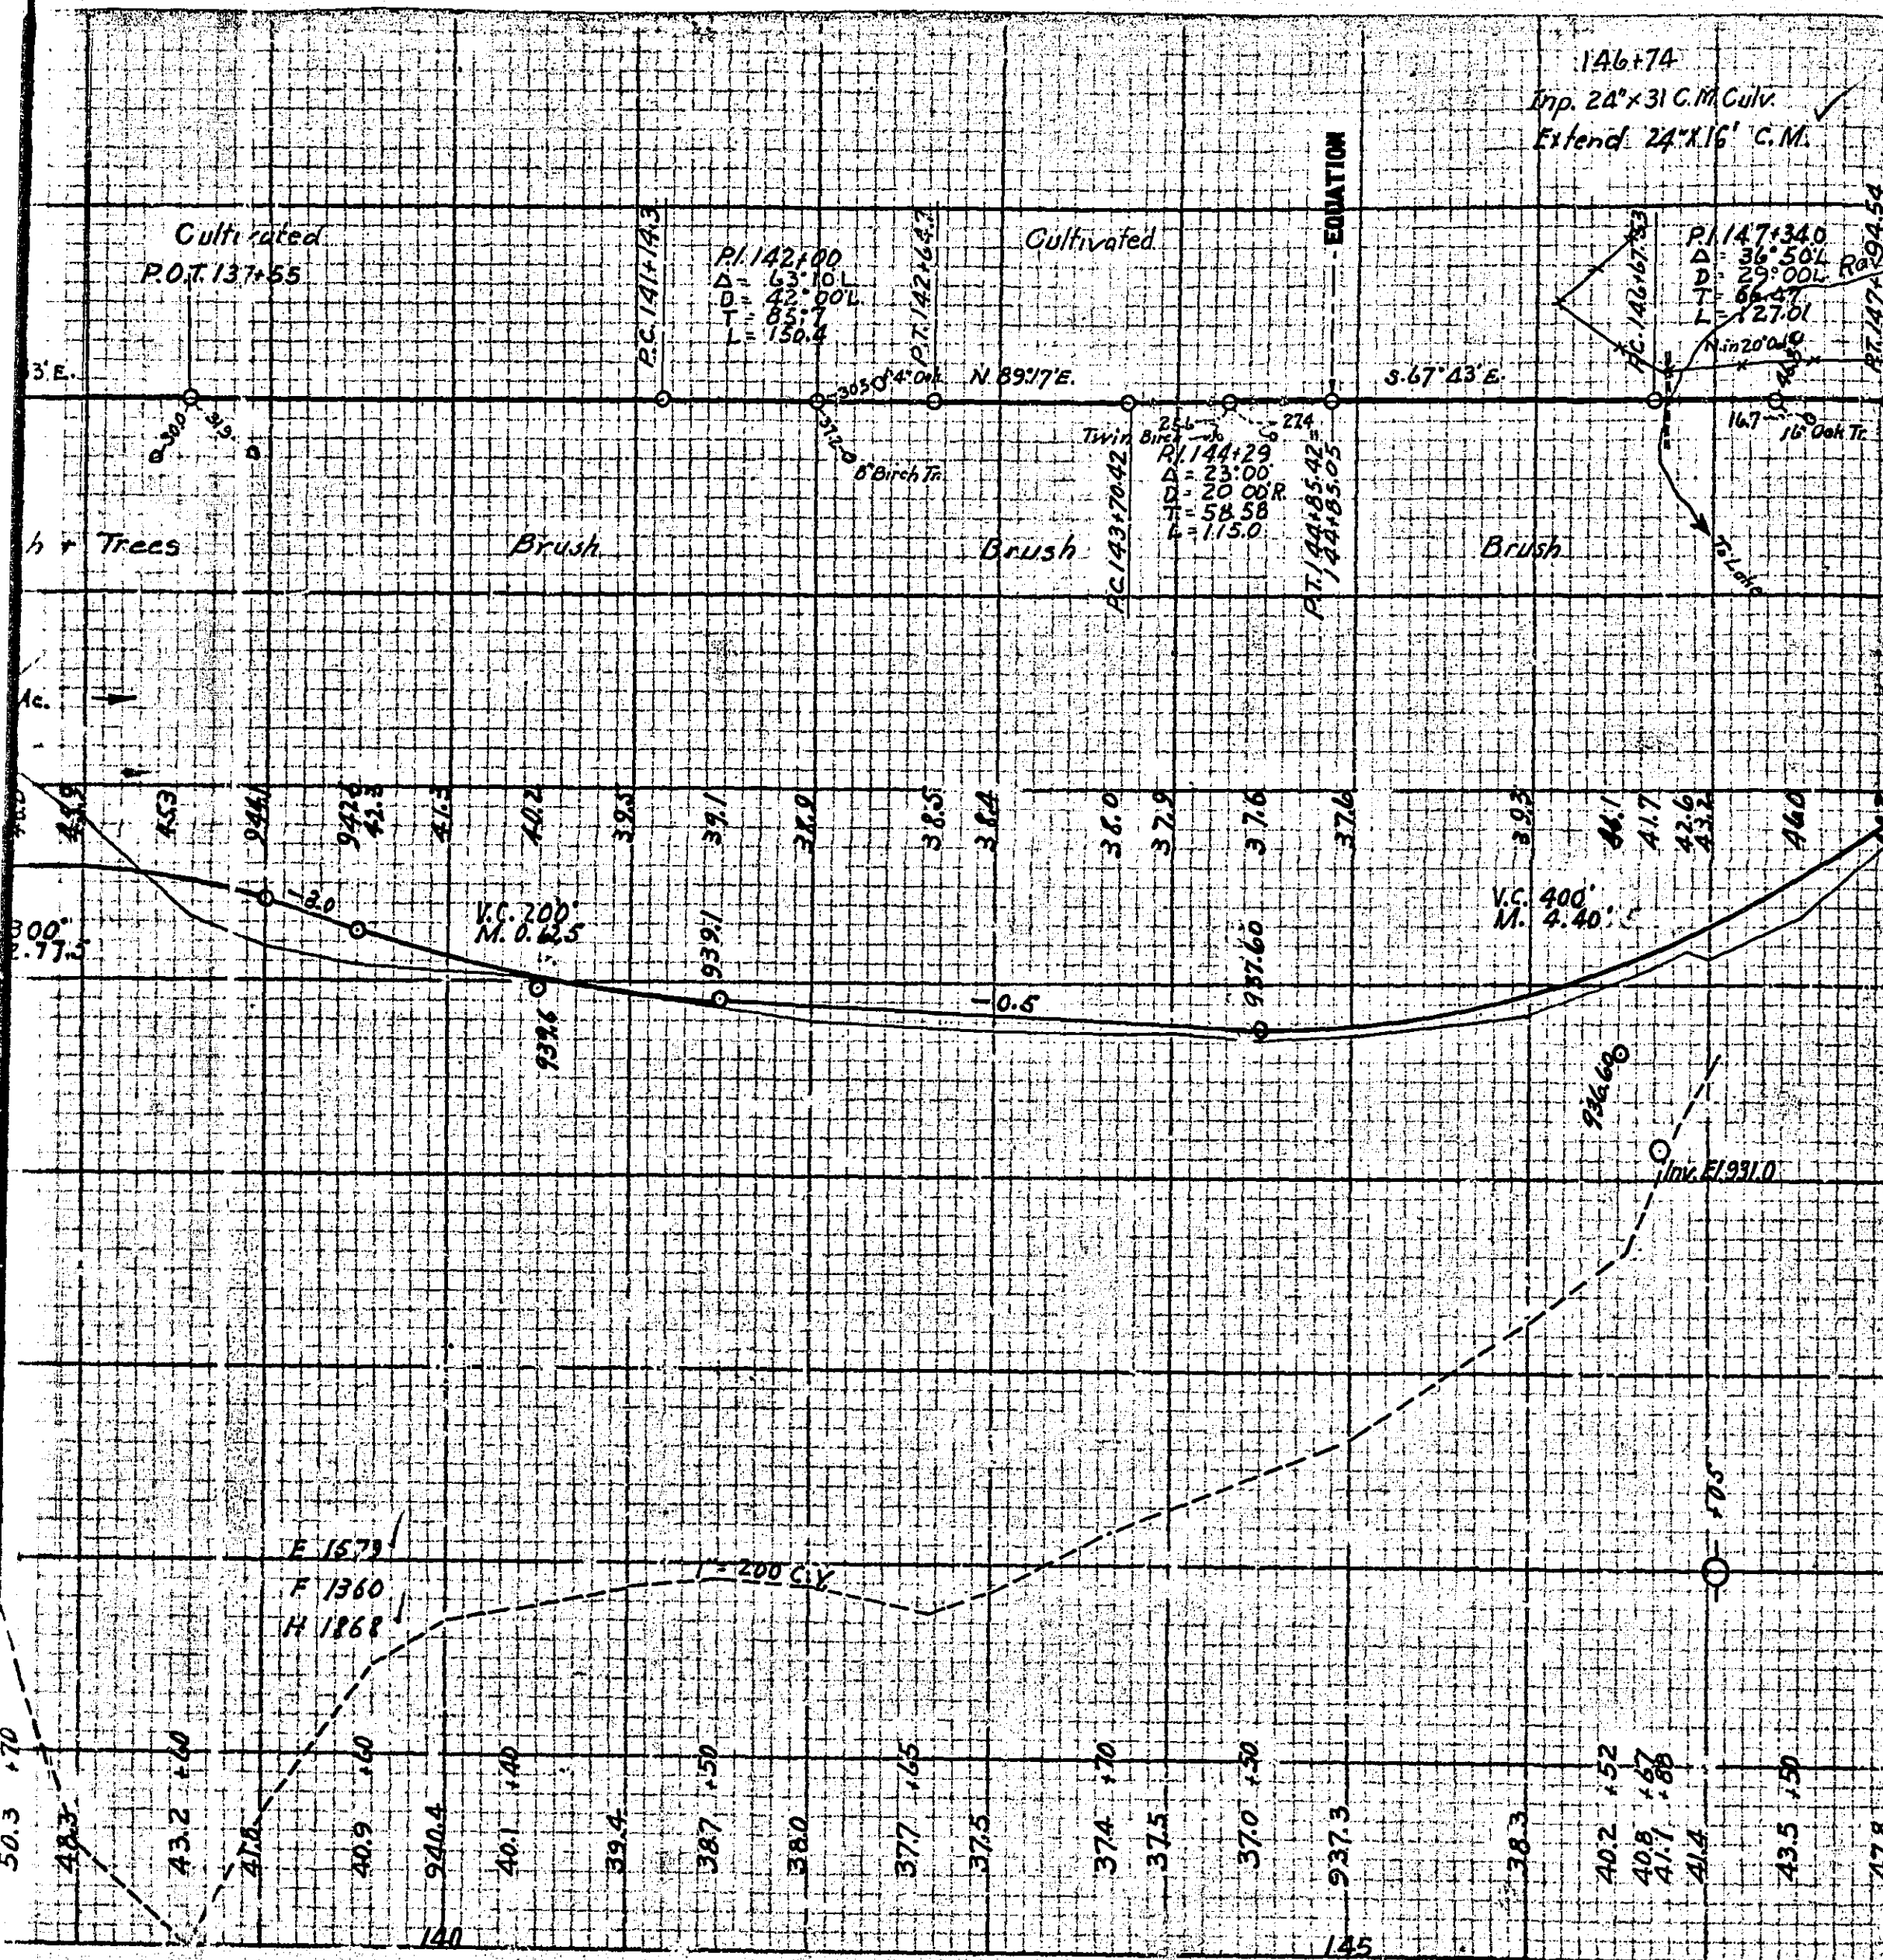

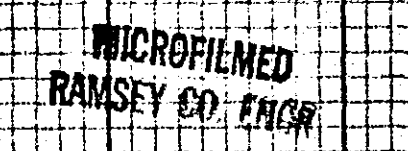

24-52