



OFFICE OF RAMSEY COUNTY ENGINEER
 RIGHT OF WAY MAP
 CO. PROJ. N° 24-59
 QUINCY STR. AND OSAGE AVENUE.

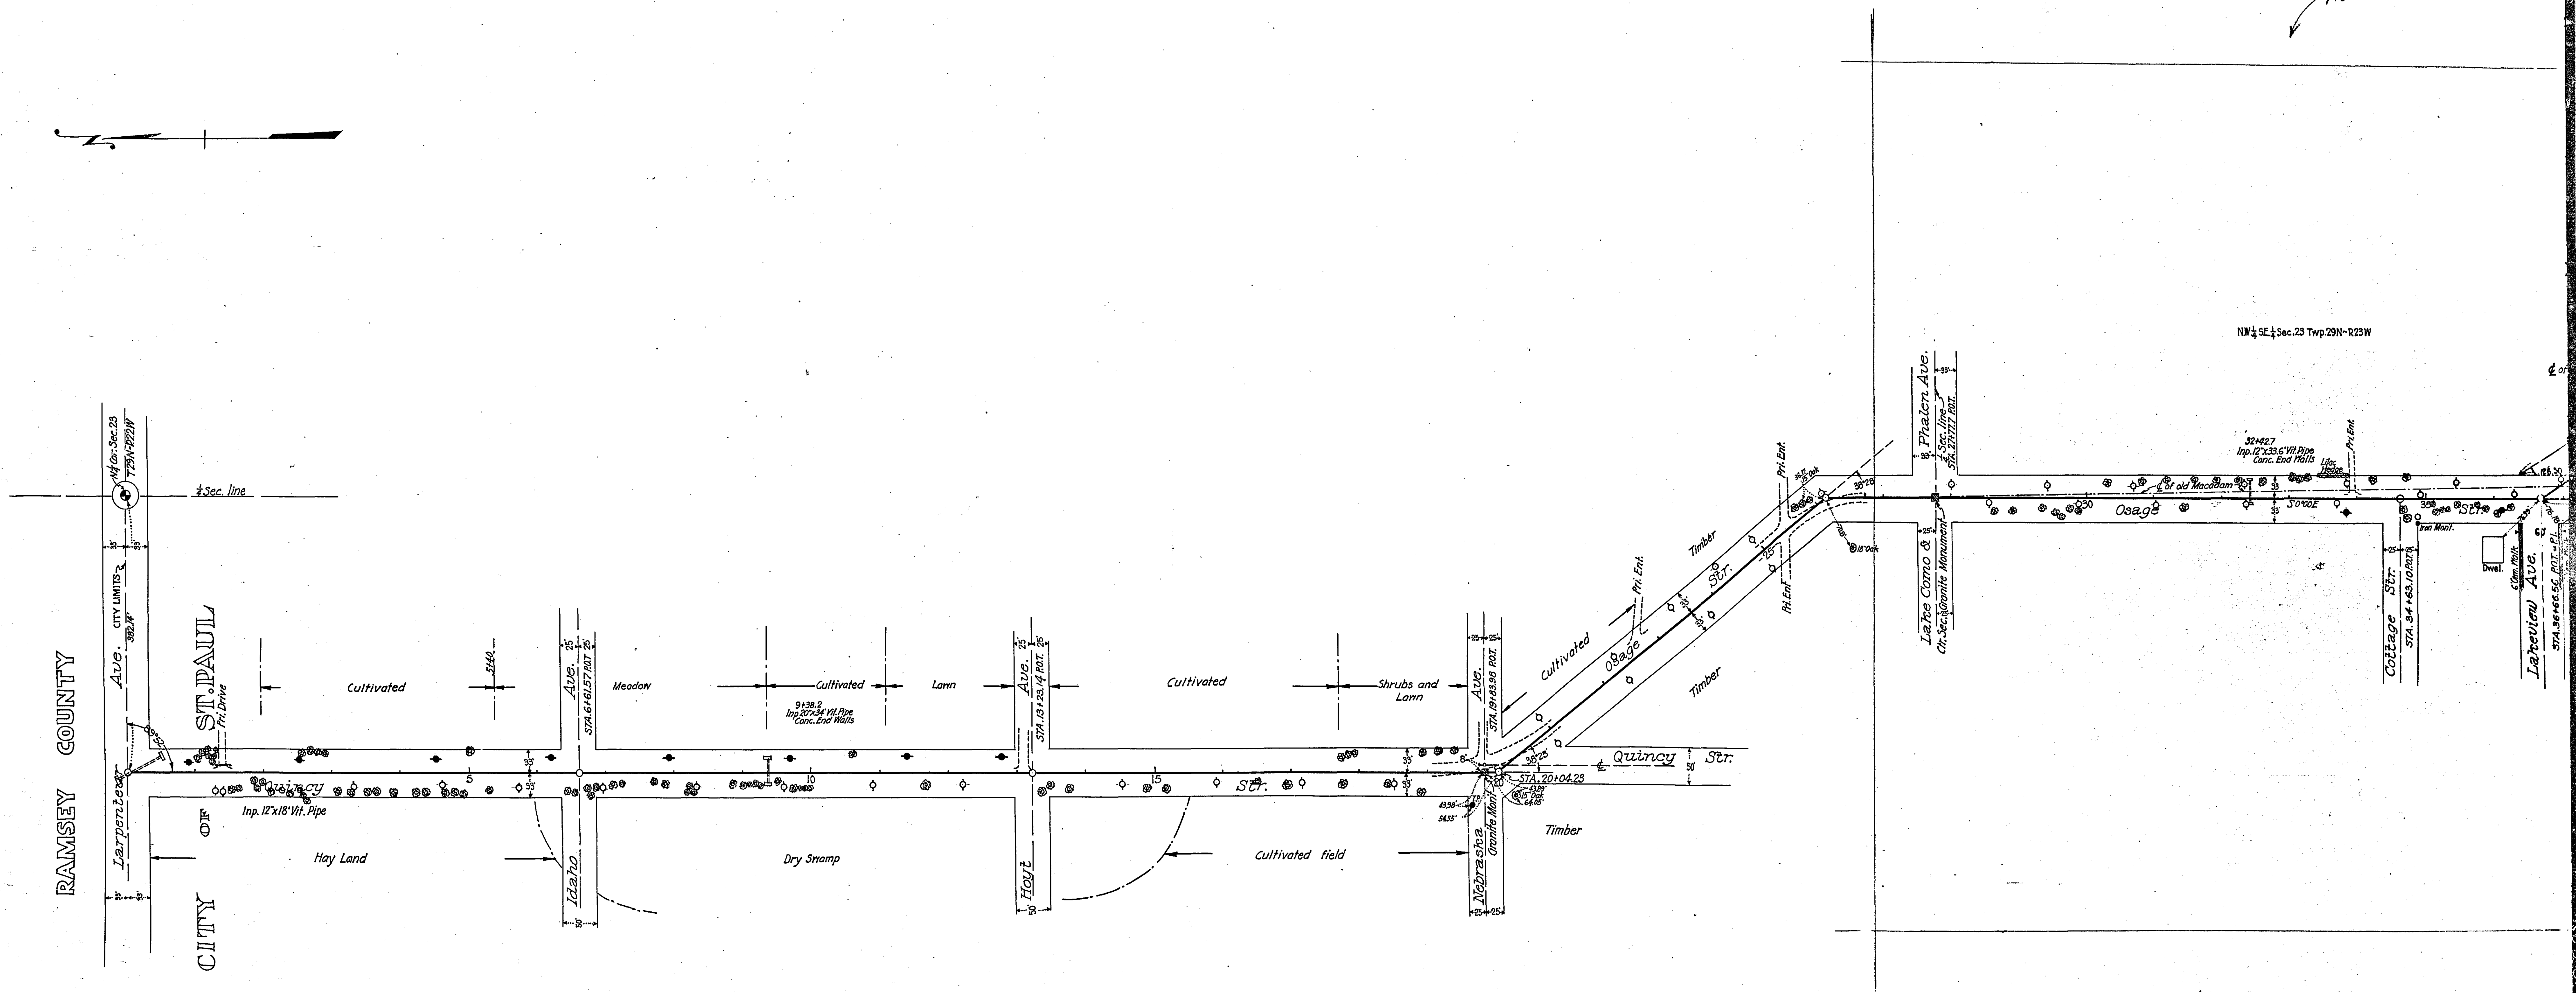

Print the square


MICROFILMED
 RAMSEY CO. ENGR.


Print the square

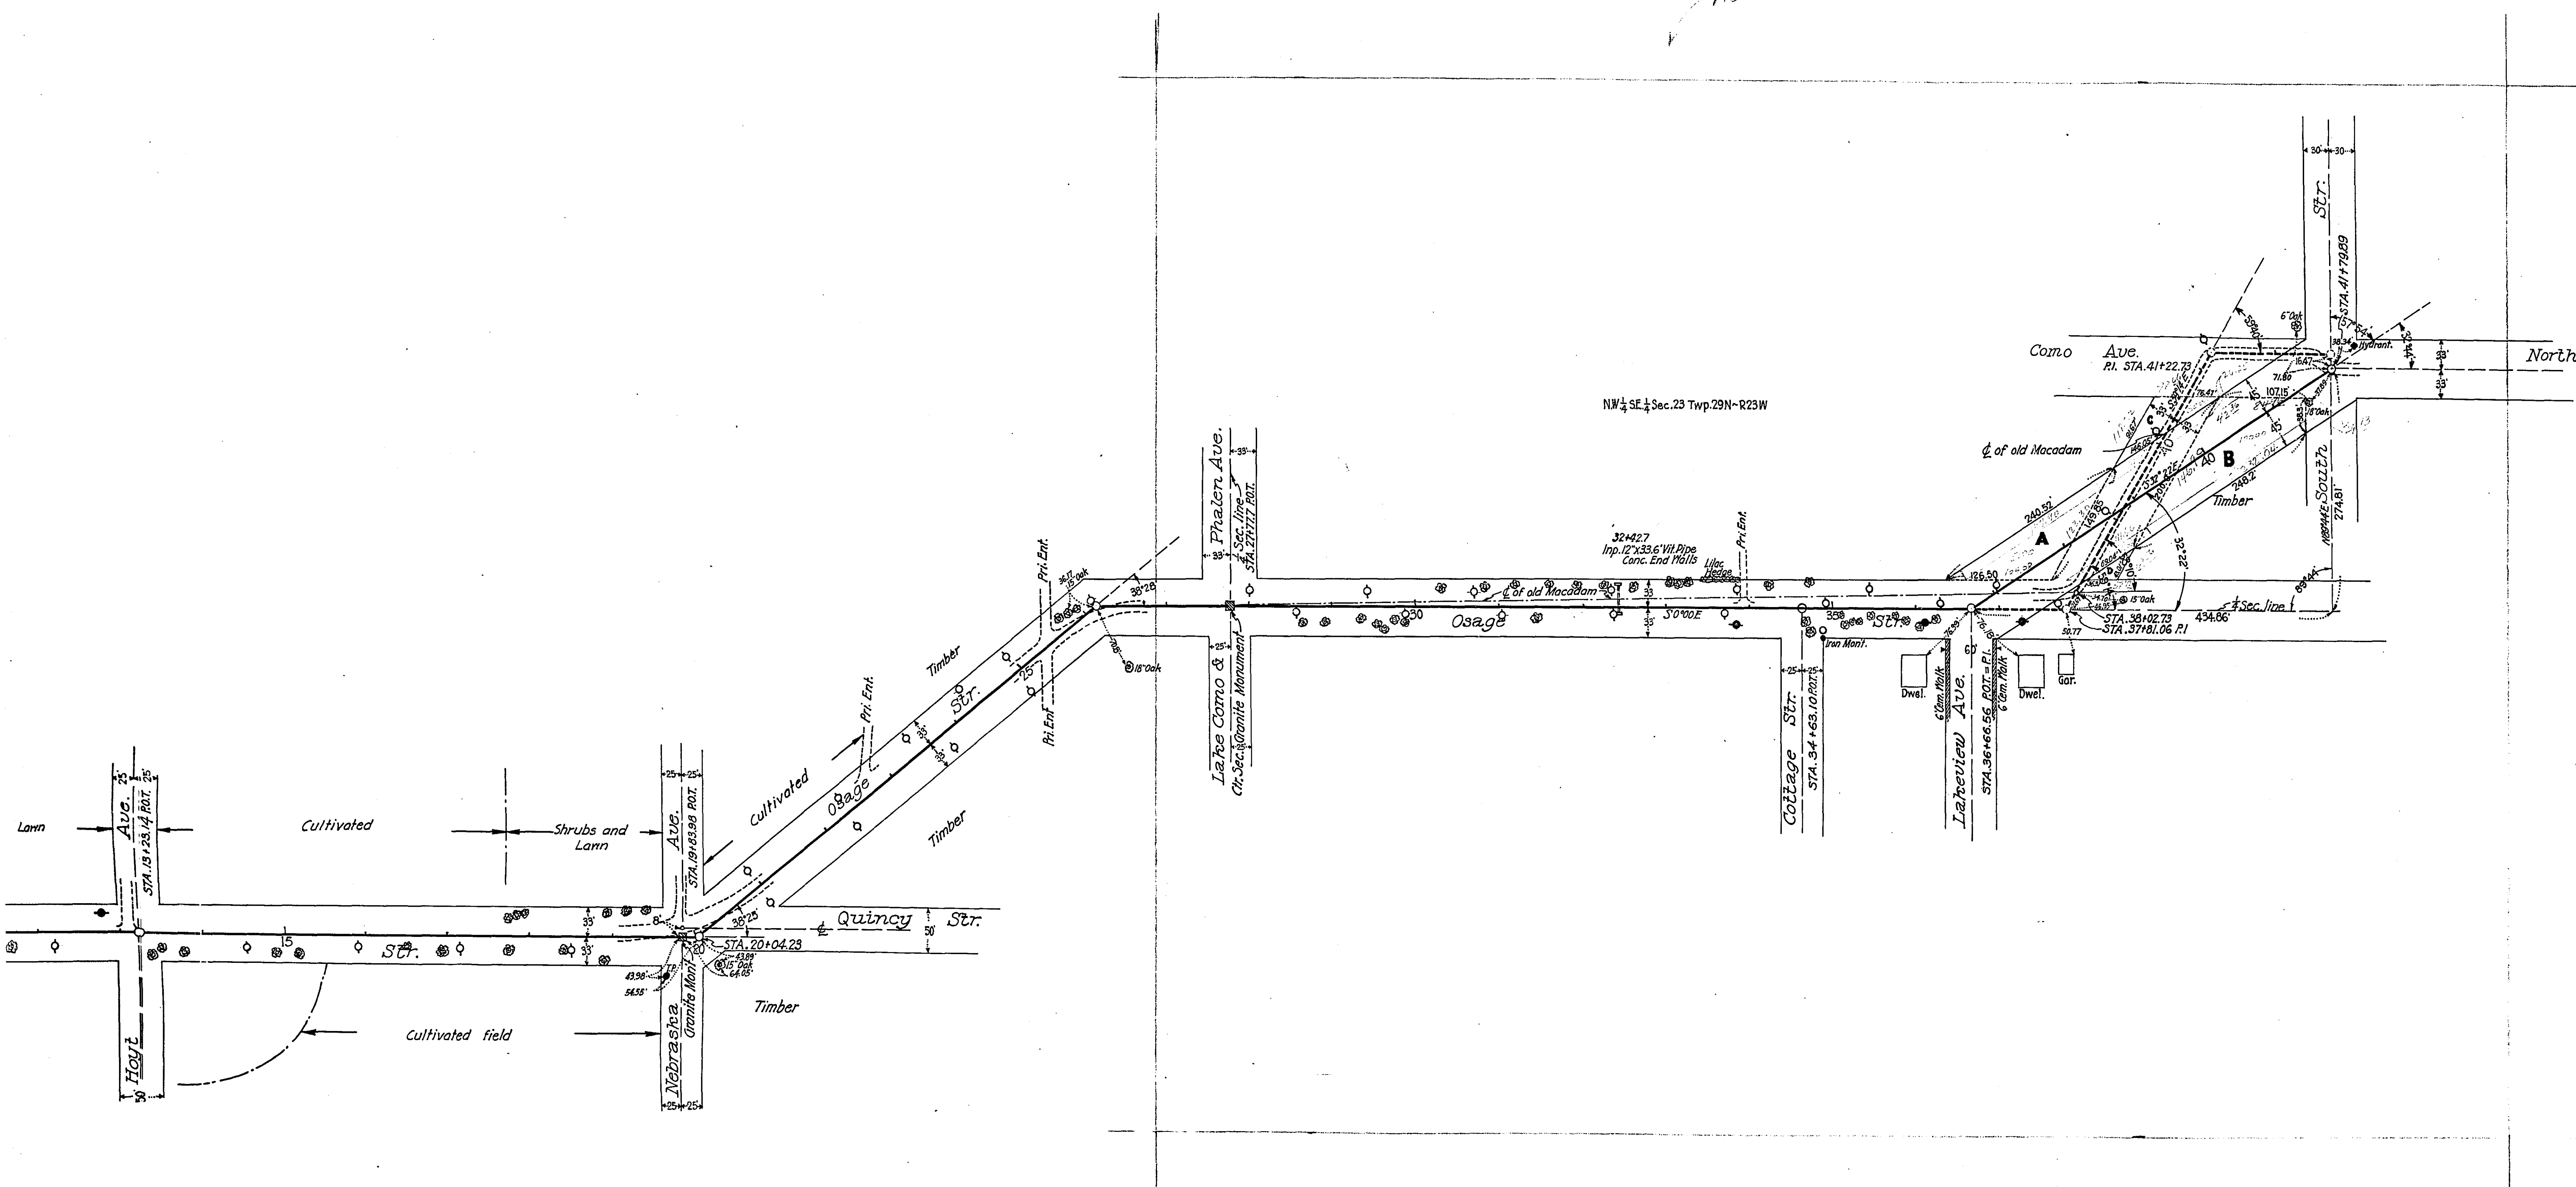

24-59
MICROFILMED
RAMSEY CO. ENGR.

OFFICE OF RAMSEY COUNTY ENGINEER
CONSTRUCTION PROFILE
COUNTY PROJECT N924-59
QUINCY STR. & OSAGE AVENUE.

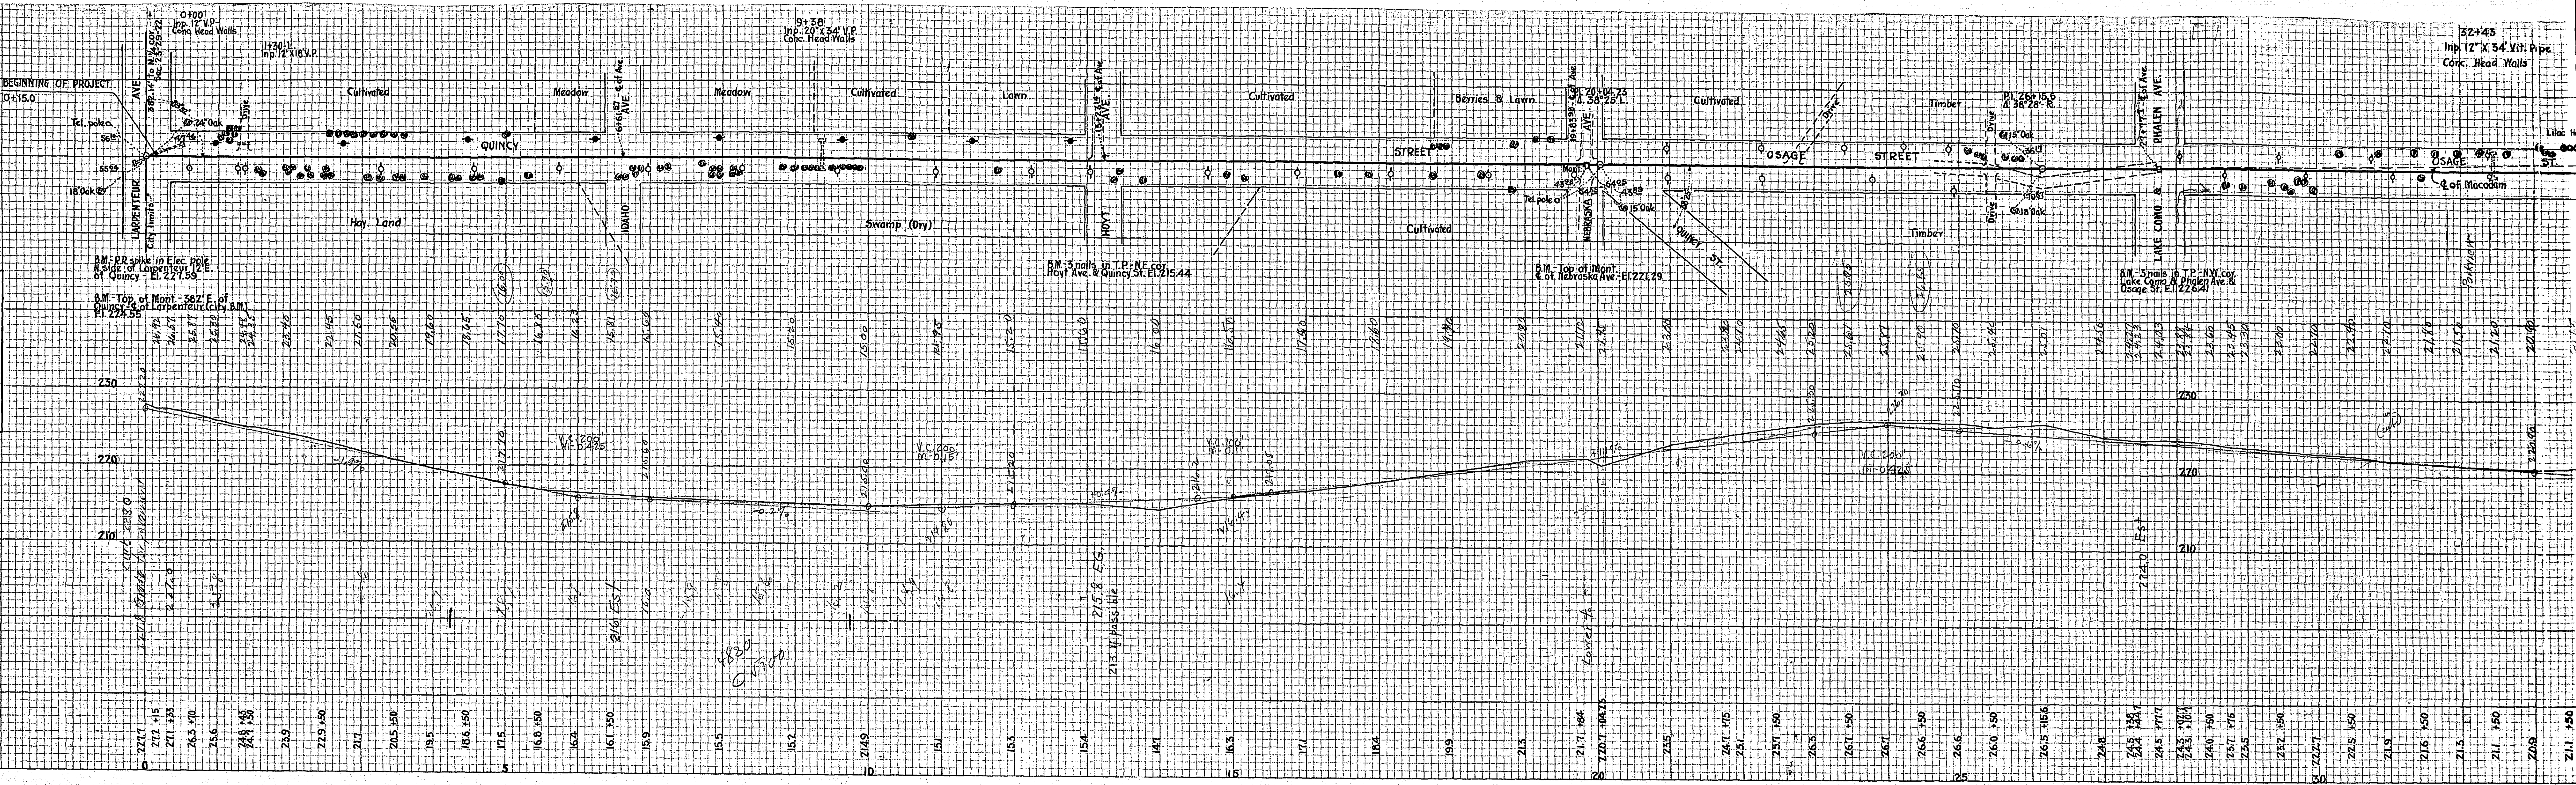

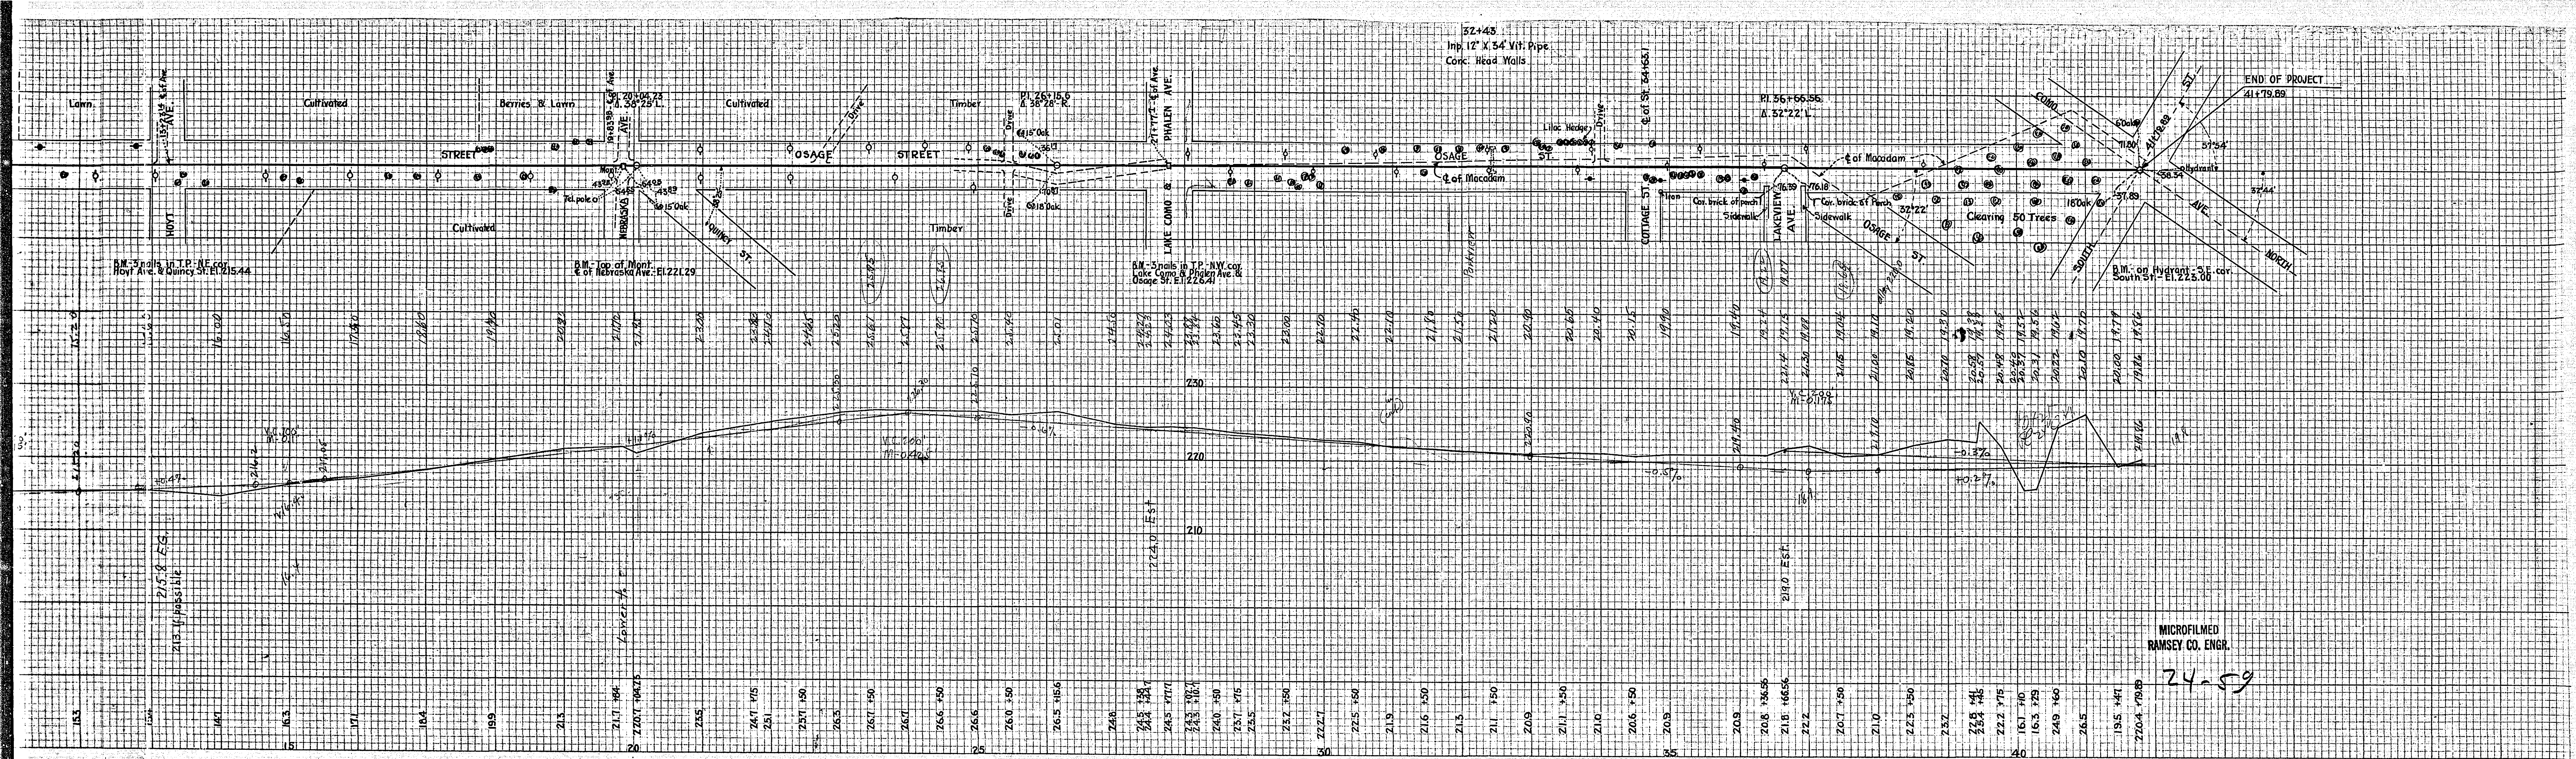

MICROFILMED
RAMSEY CO. ENGR.

24-59