



RAMSEY COUNTY ENGINEER'S OFFICE
CONSTRUCTION PROFILE
 COUNTY PROJECT No.25-01
STATE ROAD No. 5
 CLEVELAND AVENUE FROM
 6TH STREET TO MINN. TRANS. RY.

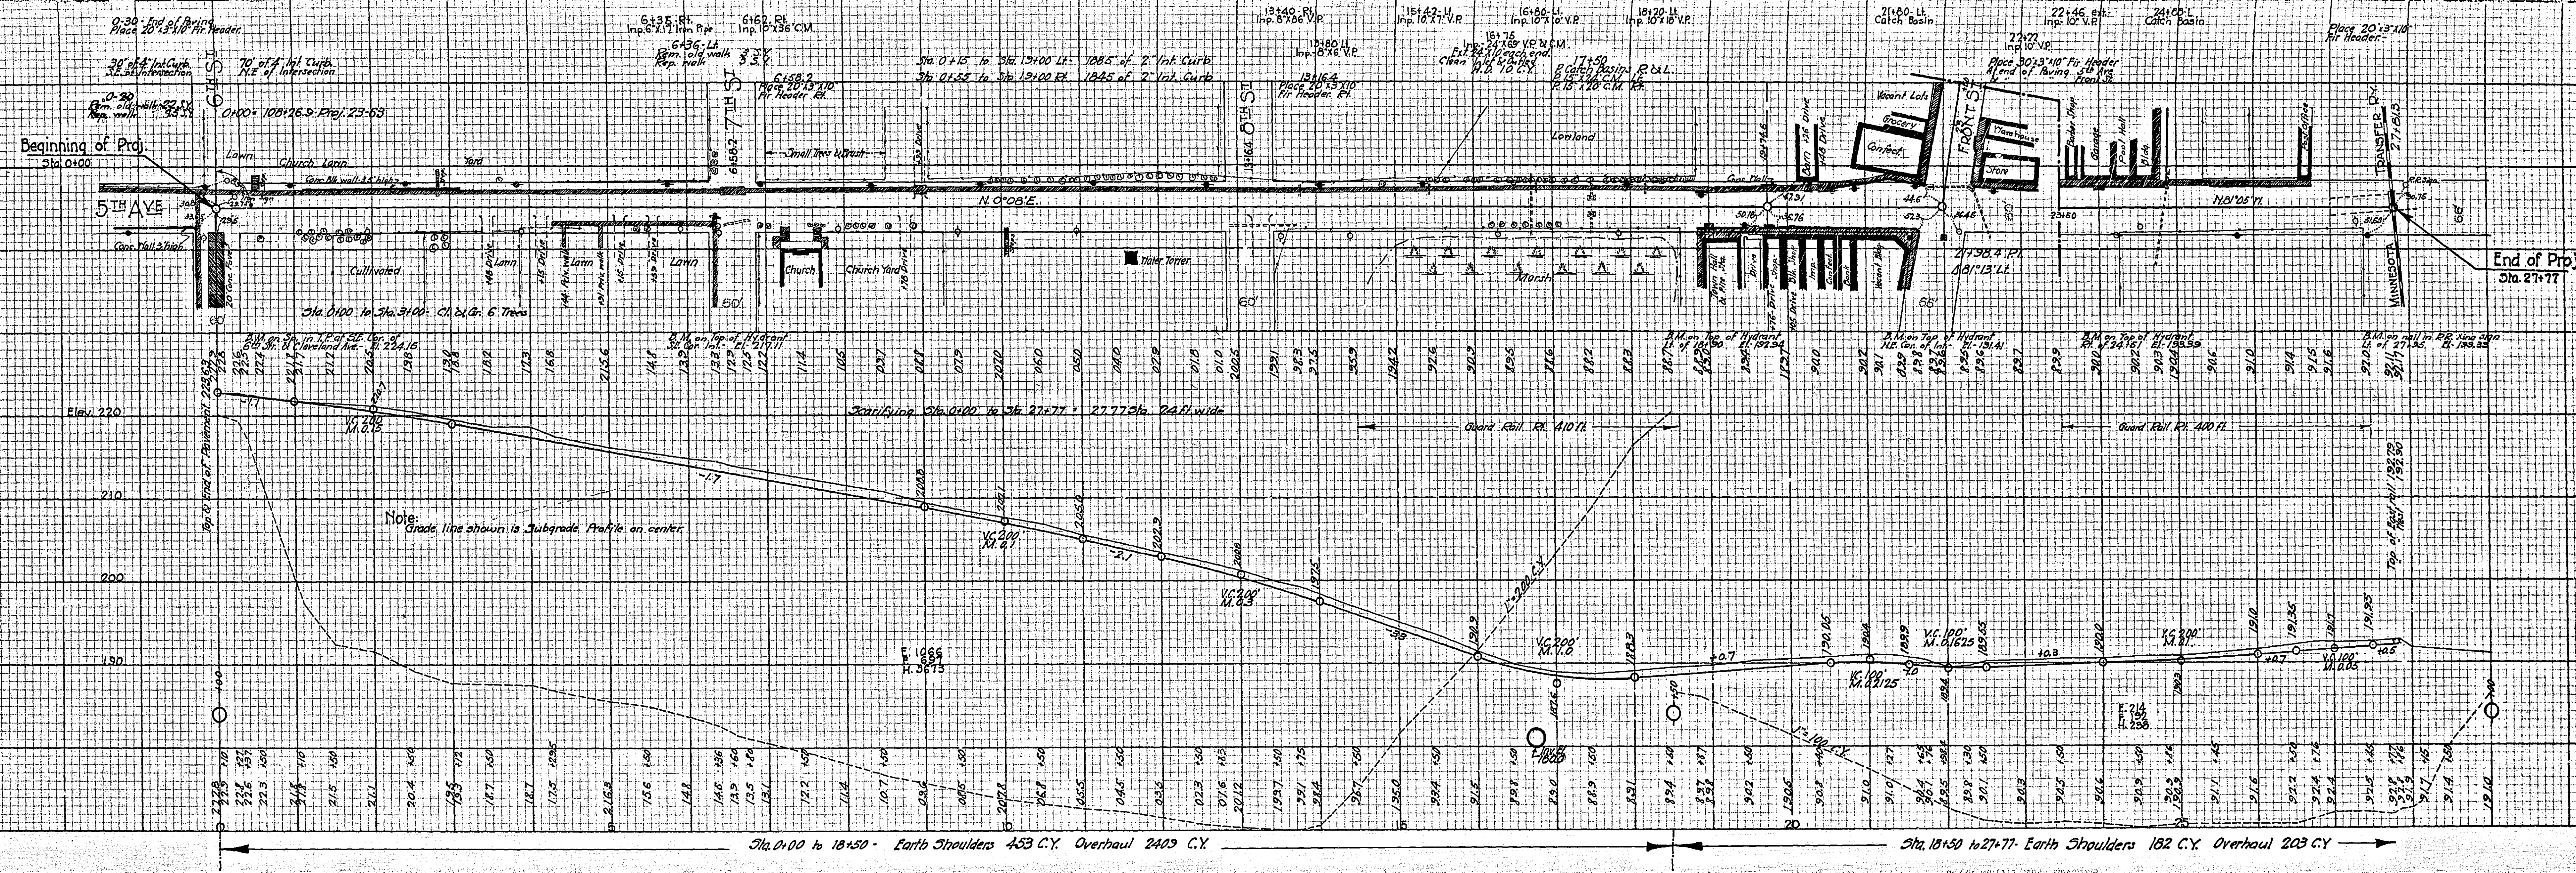

MICROFILMED
 RAMSEY CO. ENGR.

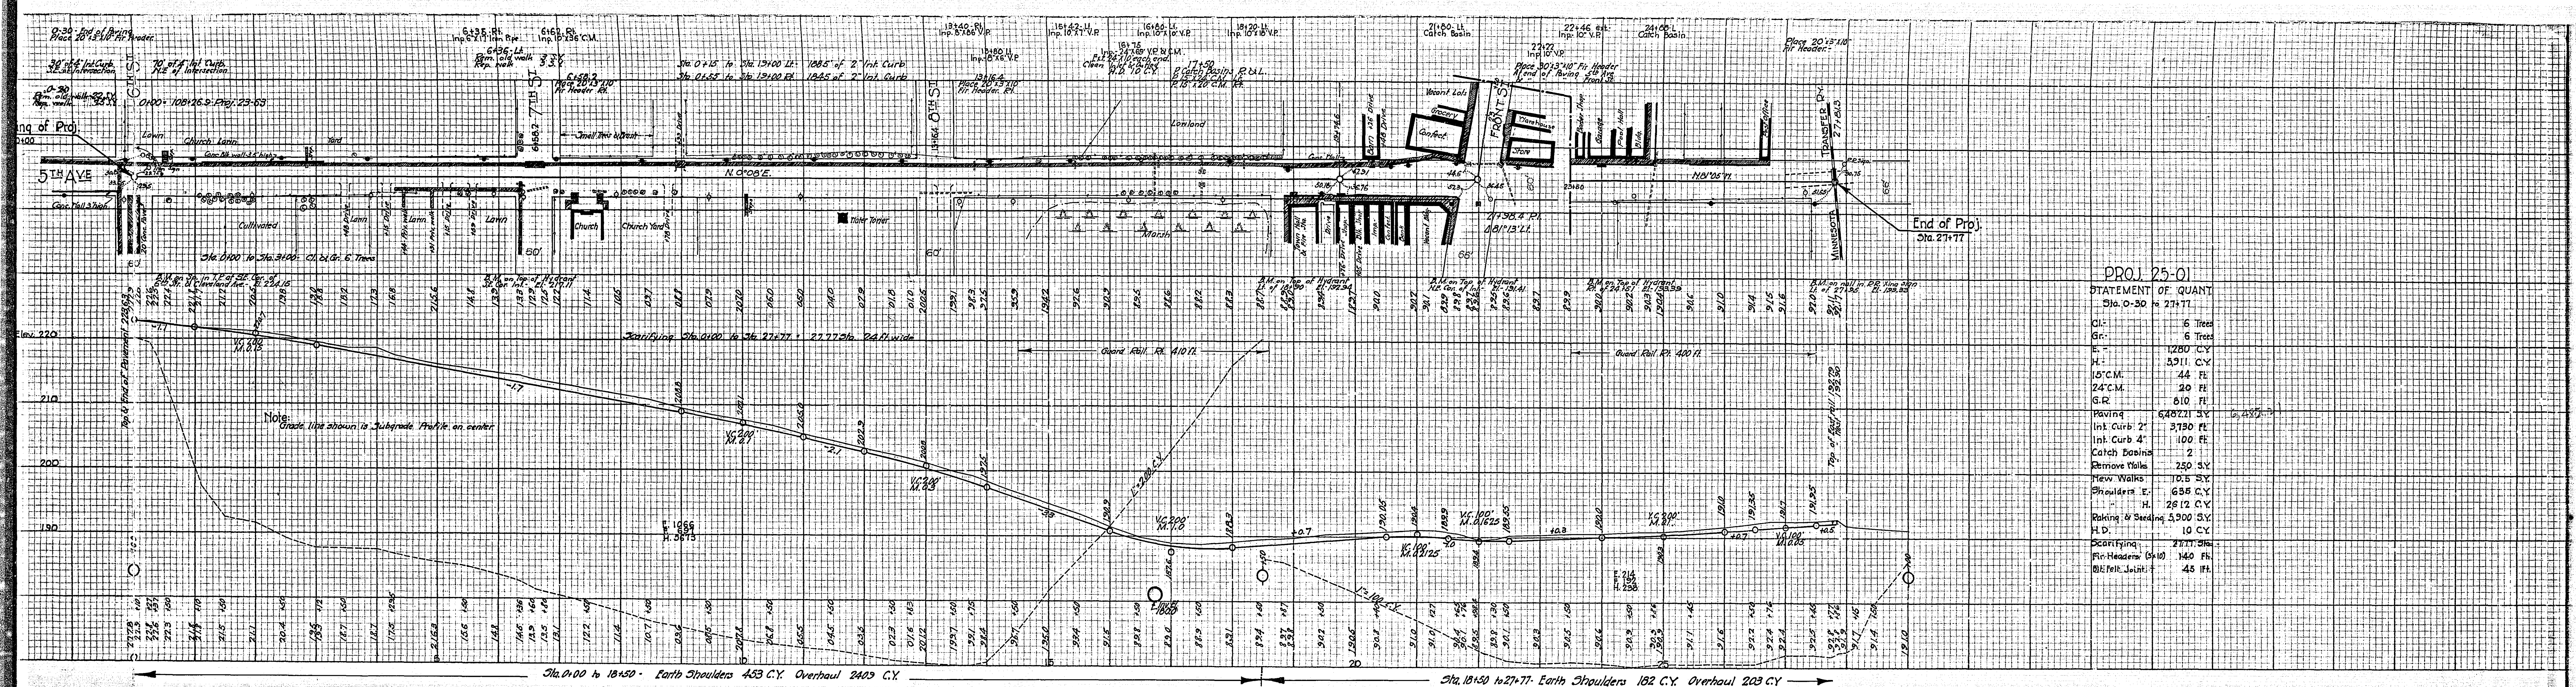

MICROFILMED
RAMSEY CO. ENGR.