



OFFICE OF COUNTY ENGINEER.
 RAMSEY COUNTY, MINN.
- CONSTRUCTION PROFILE -
 COUNTY PROJECT NO 25-51.
WILDWOOD ROAD.

MICROFILMED
 RAMSEY CO. ENGR.

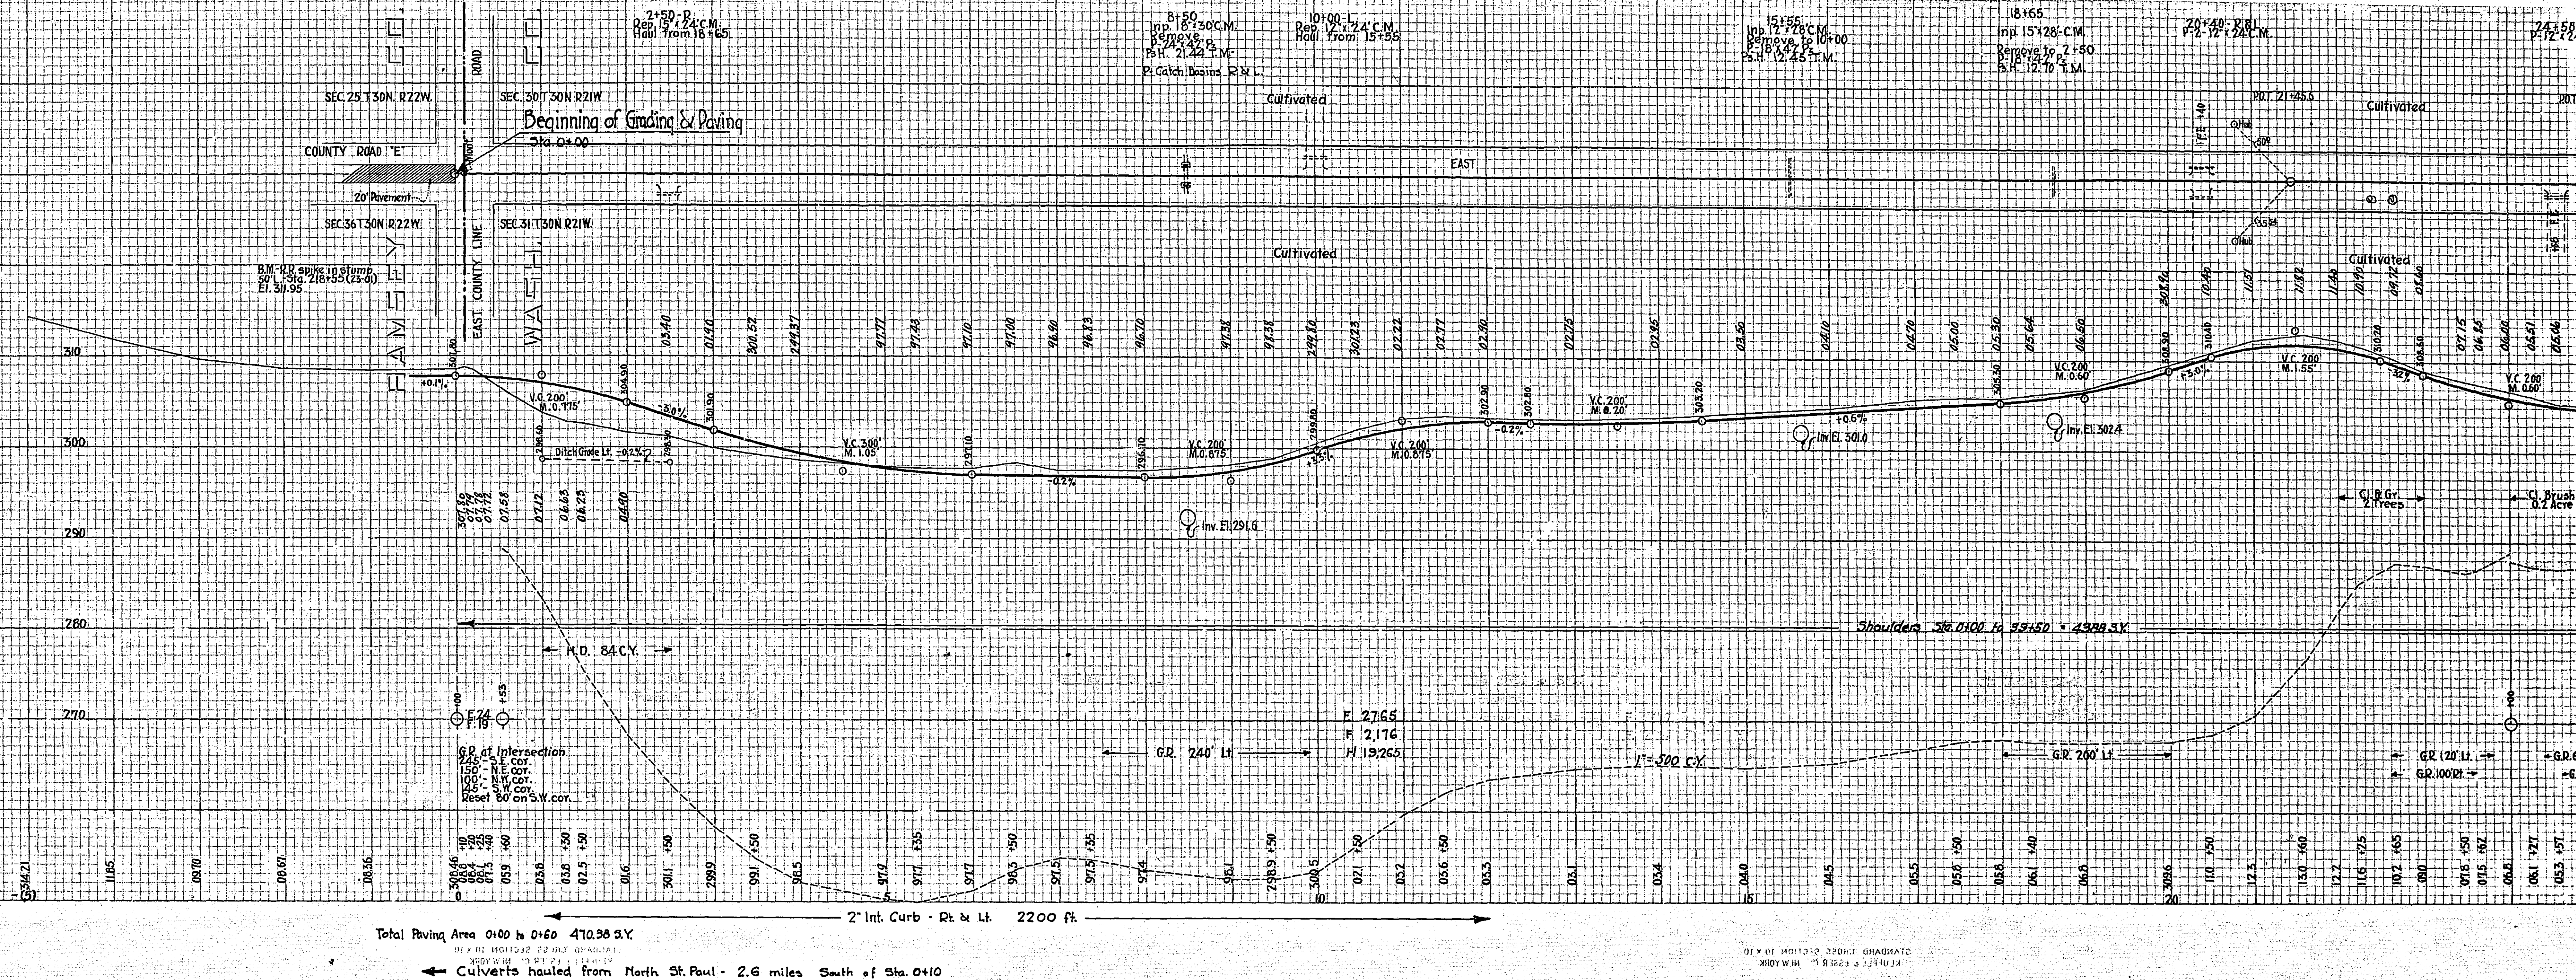

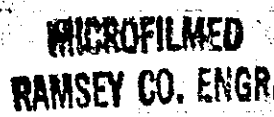

25-51

