





OFFICE OF COUNTY ENGINEER.
RAMSEY COUNTY, MINN.
- **CONSTRUCTION PROFILE** -
COUNTY PROJECT NO 26-51.
CAPITOL HIGHWAY


MICROFILMED
RAMSEY CO. ENGR.

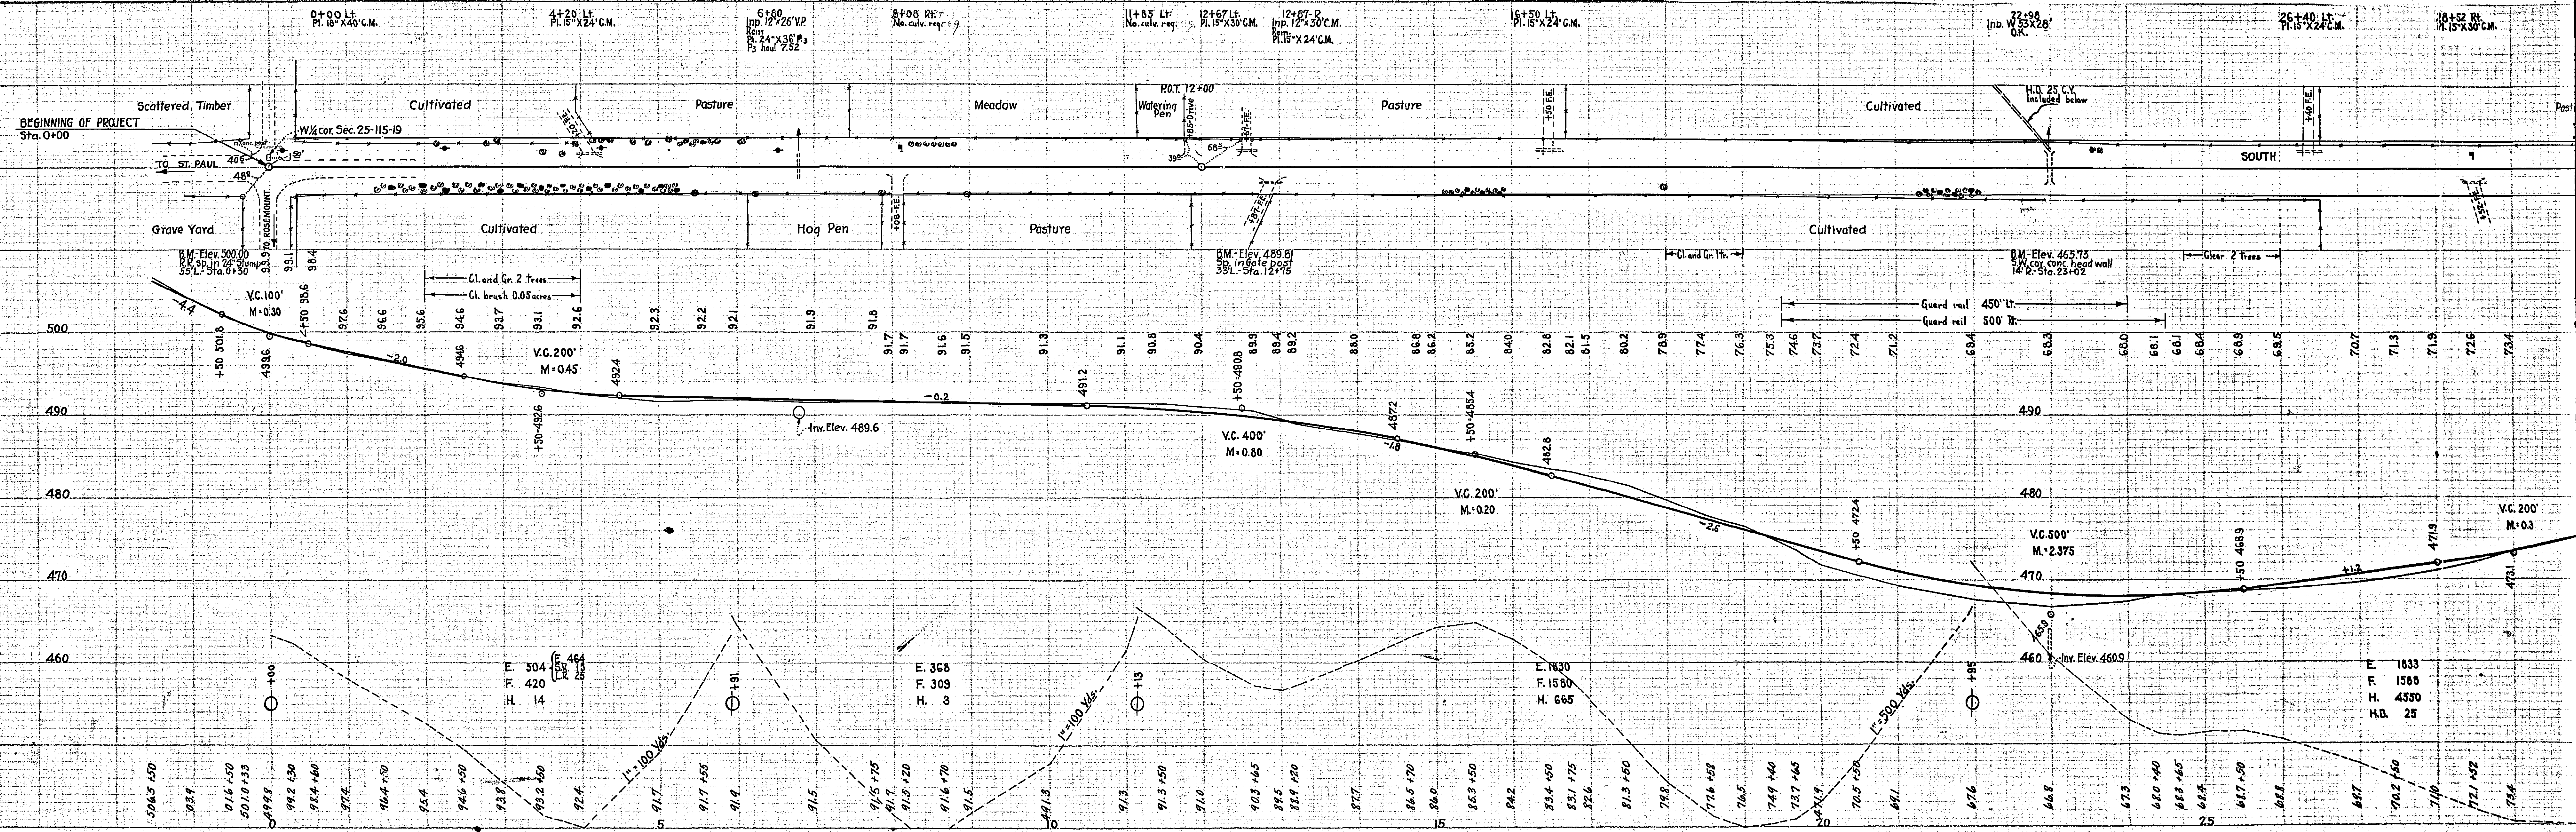

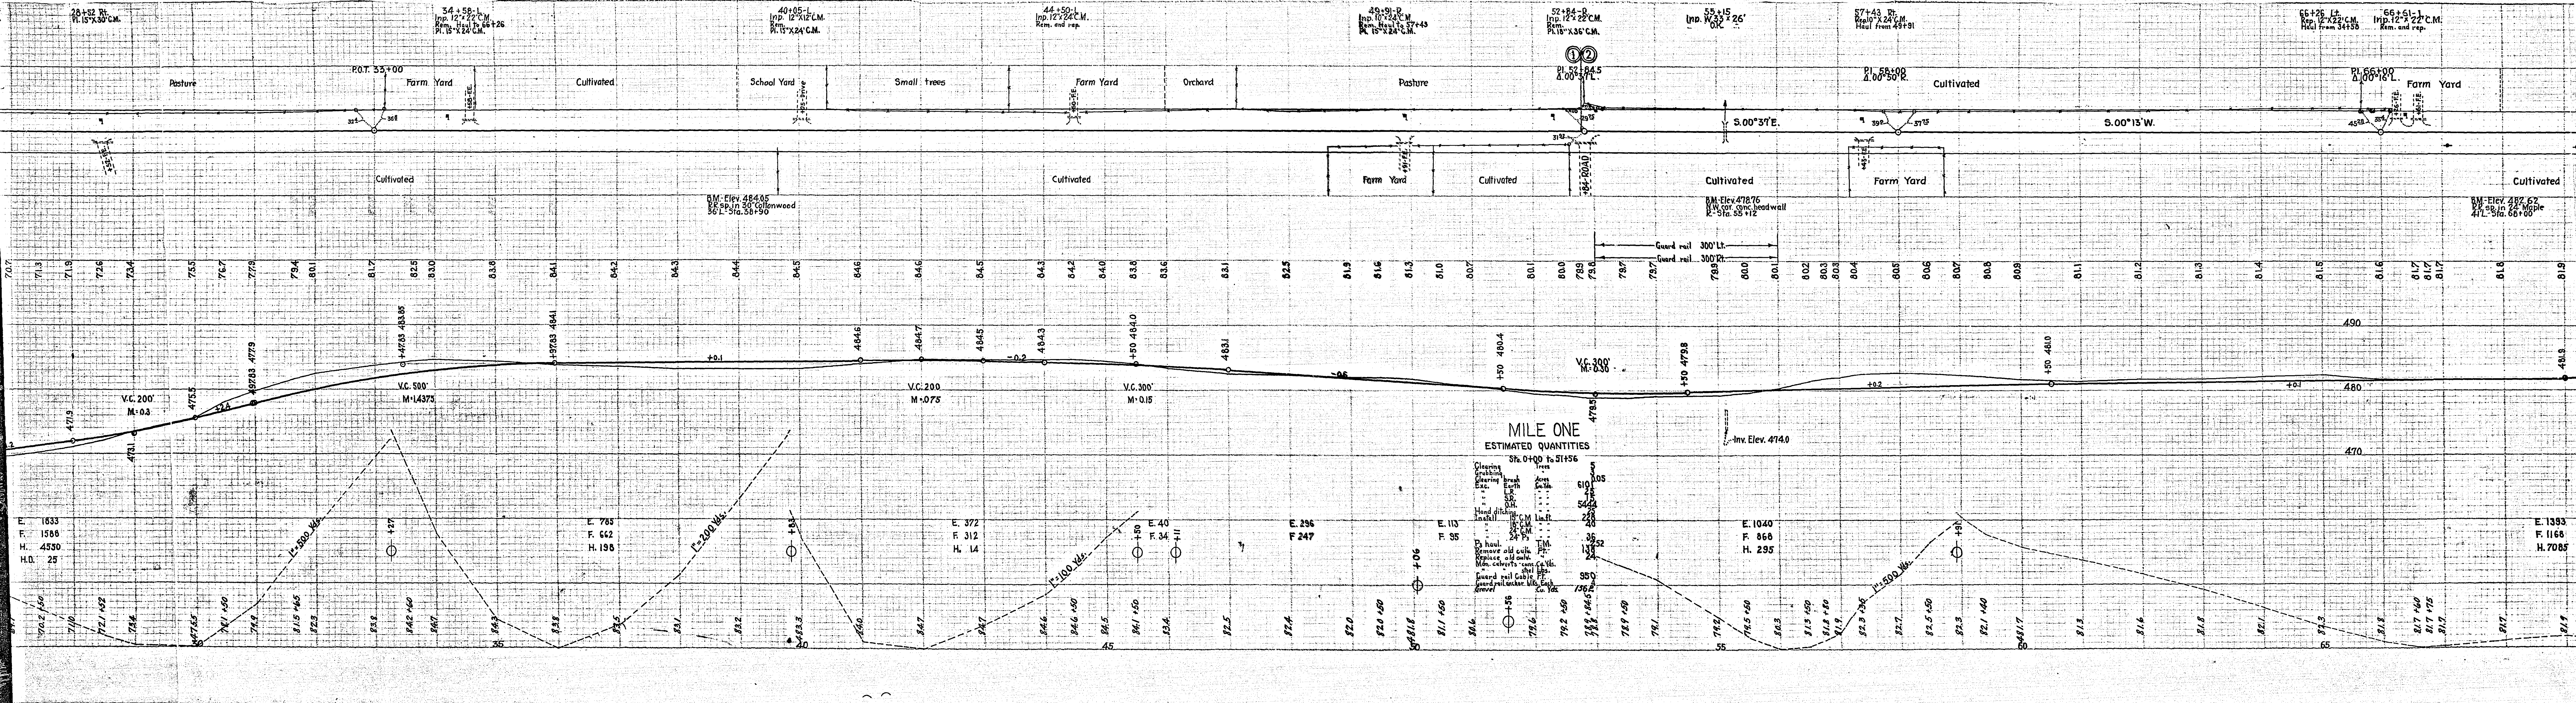


 

 

 



 

END OF DIV 'A'
STA 290+65.5

MILE SIX 'A'
STA 264+10 To 290+65.5

E. 2066
F. 1725
H. 9750

Clearing brush	Exc.	Earth	Exc.	Trees	Acres
519	0.03	519	0.03	519	0.03
16,000	16,000	16,000	16,000	16,000	16,000
1112	1112	1112	1112	1112	1112
1300	1300	1300	1300	1300	1300
805	805	805	805	805	805

