


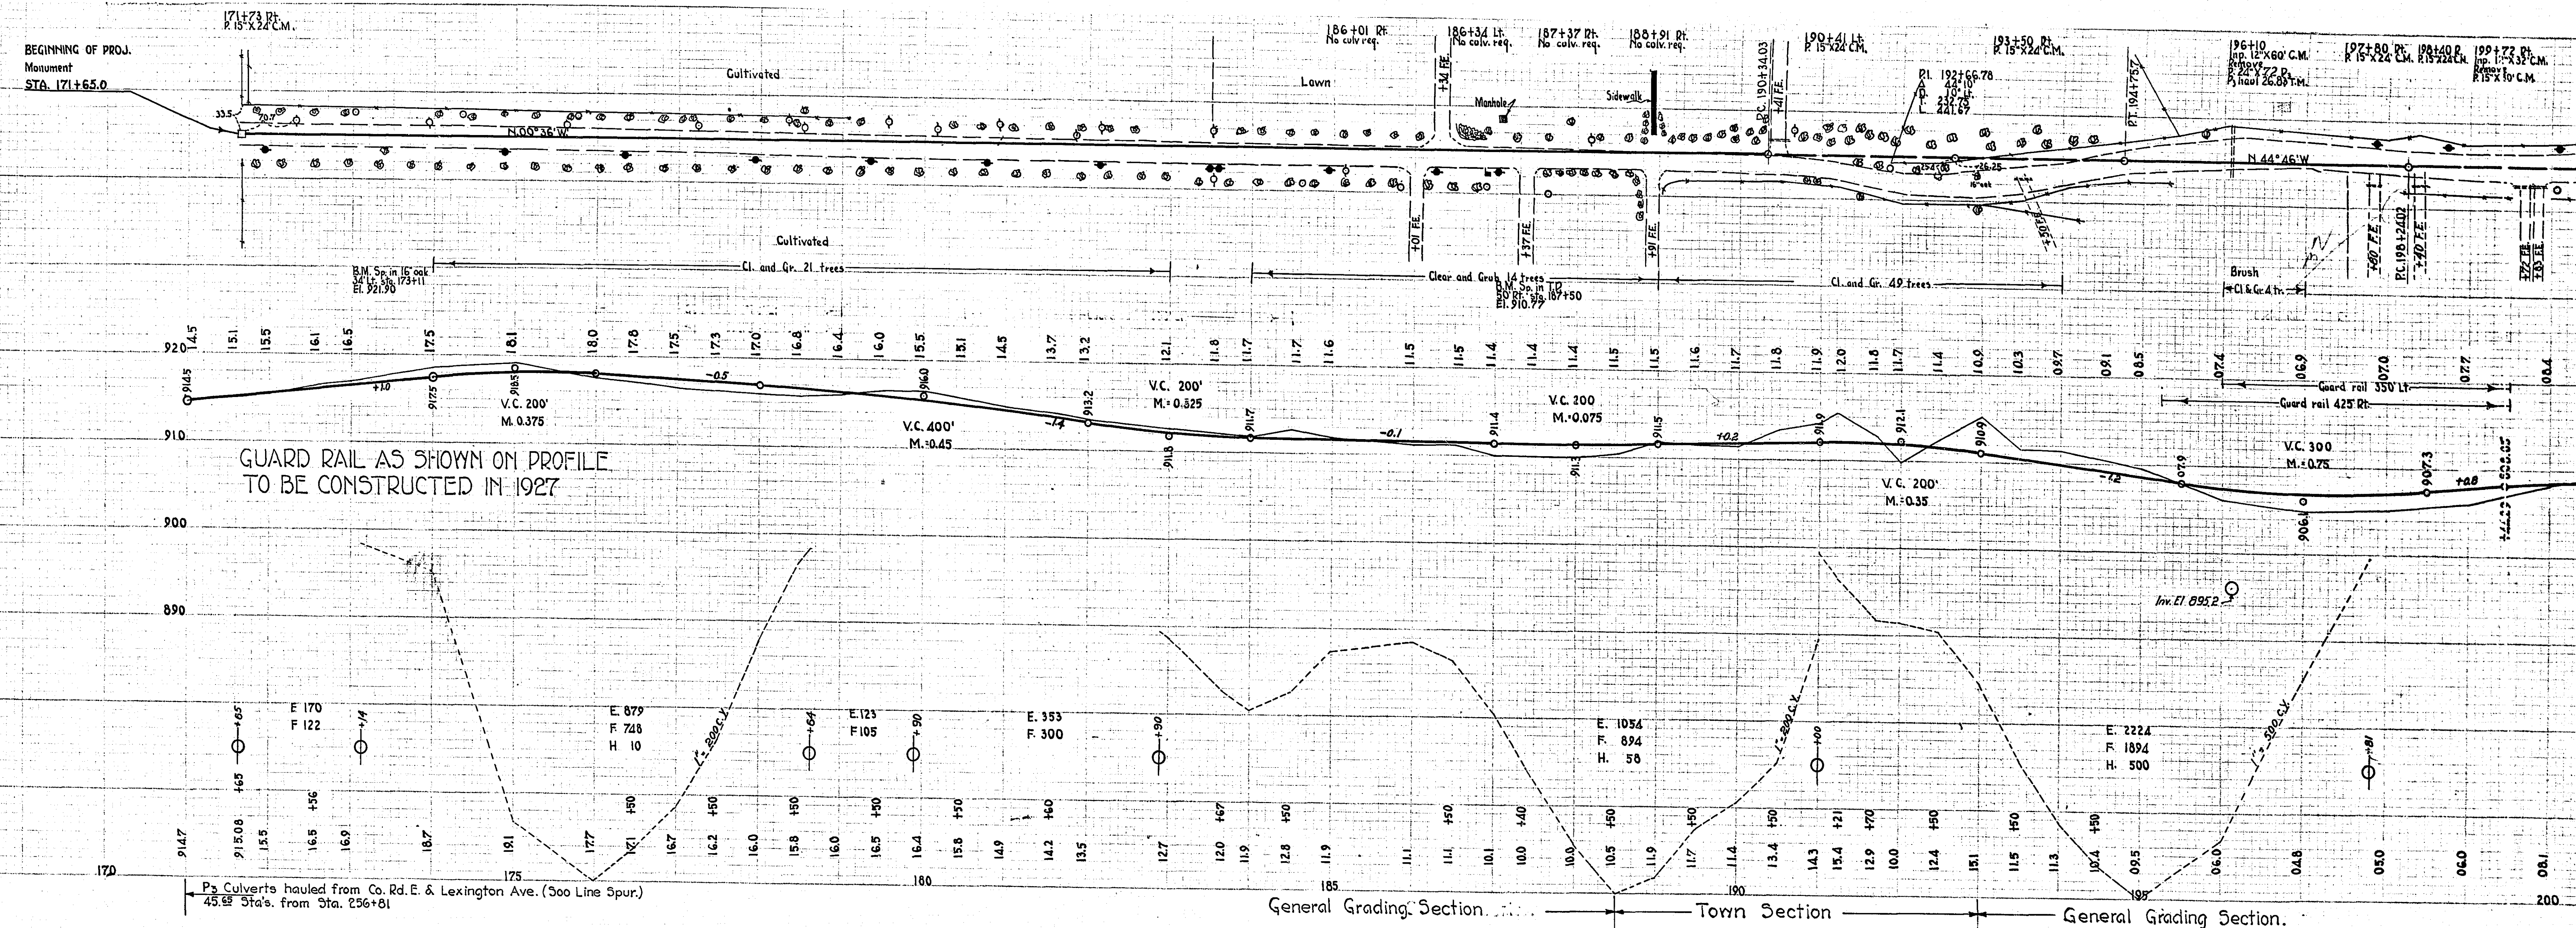



RAMSEY CO. ENGR. OFFICE
CONSTRUCTION PROFILE
ANOKA CUT-OFF
FROM HAMLINE AVE TO VALENTINE LAKE
PROJ. 26-62

MICROFILMED
RAMSEY CO. ENGR

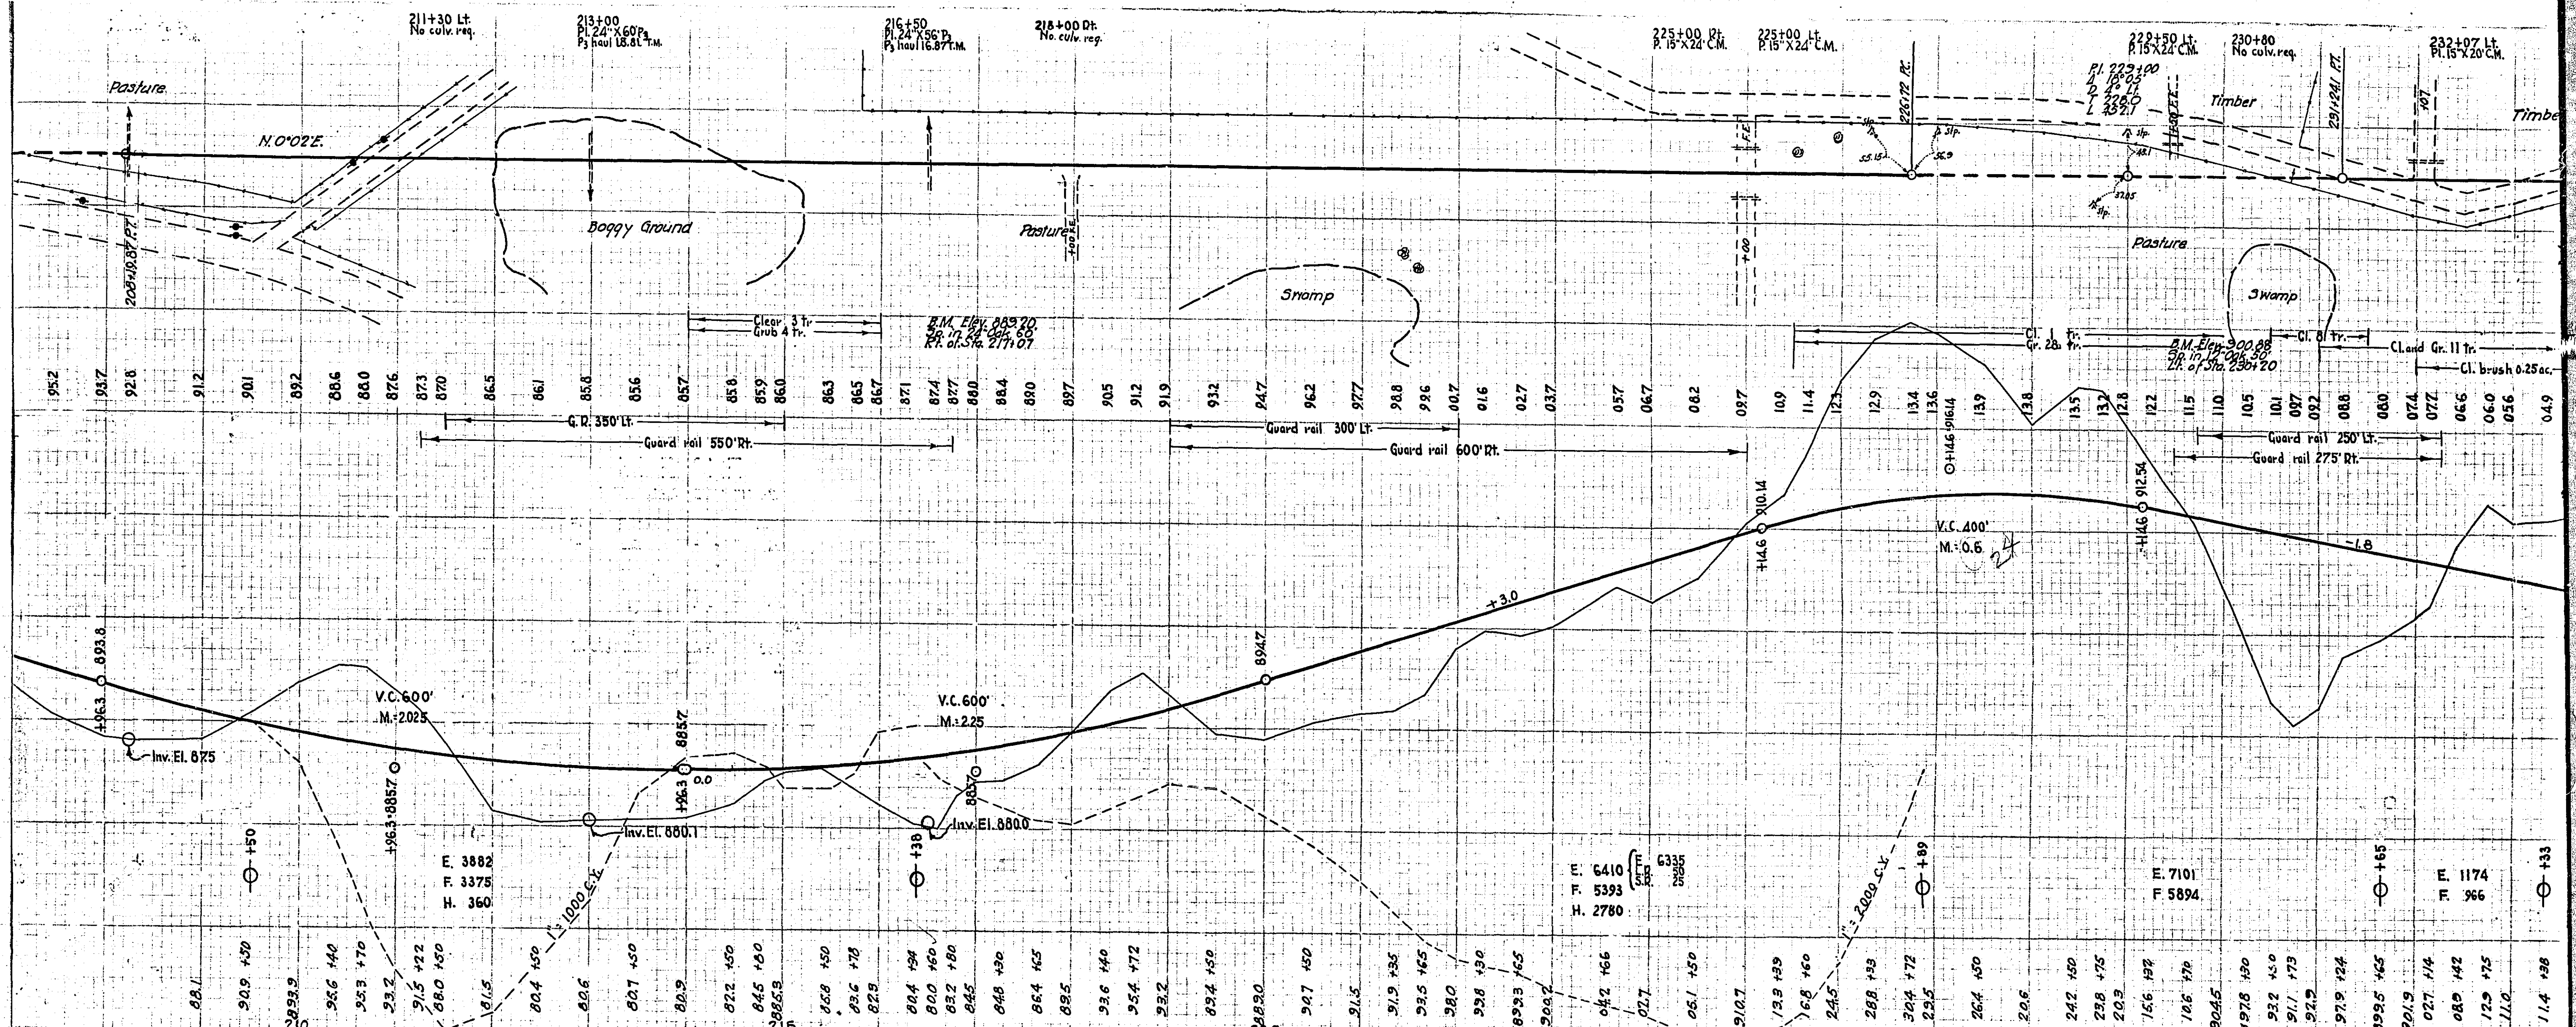

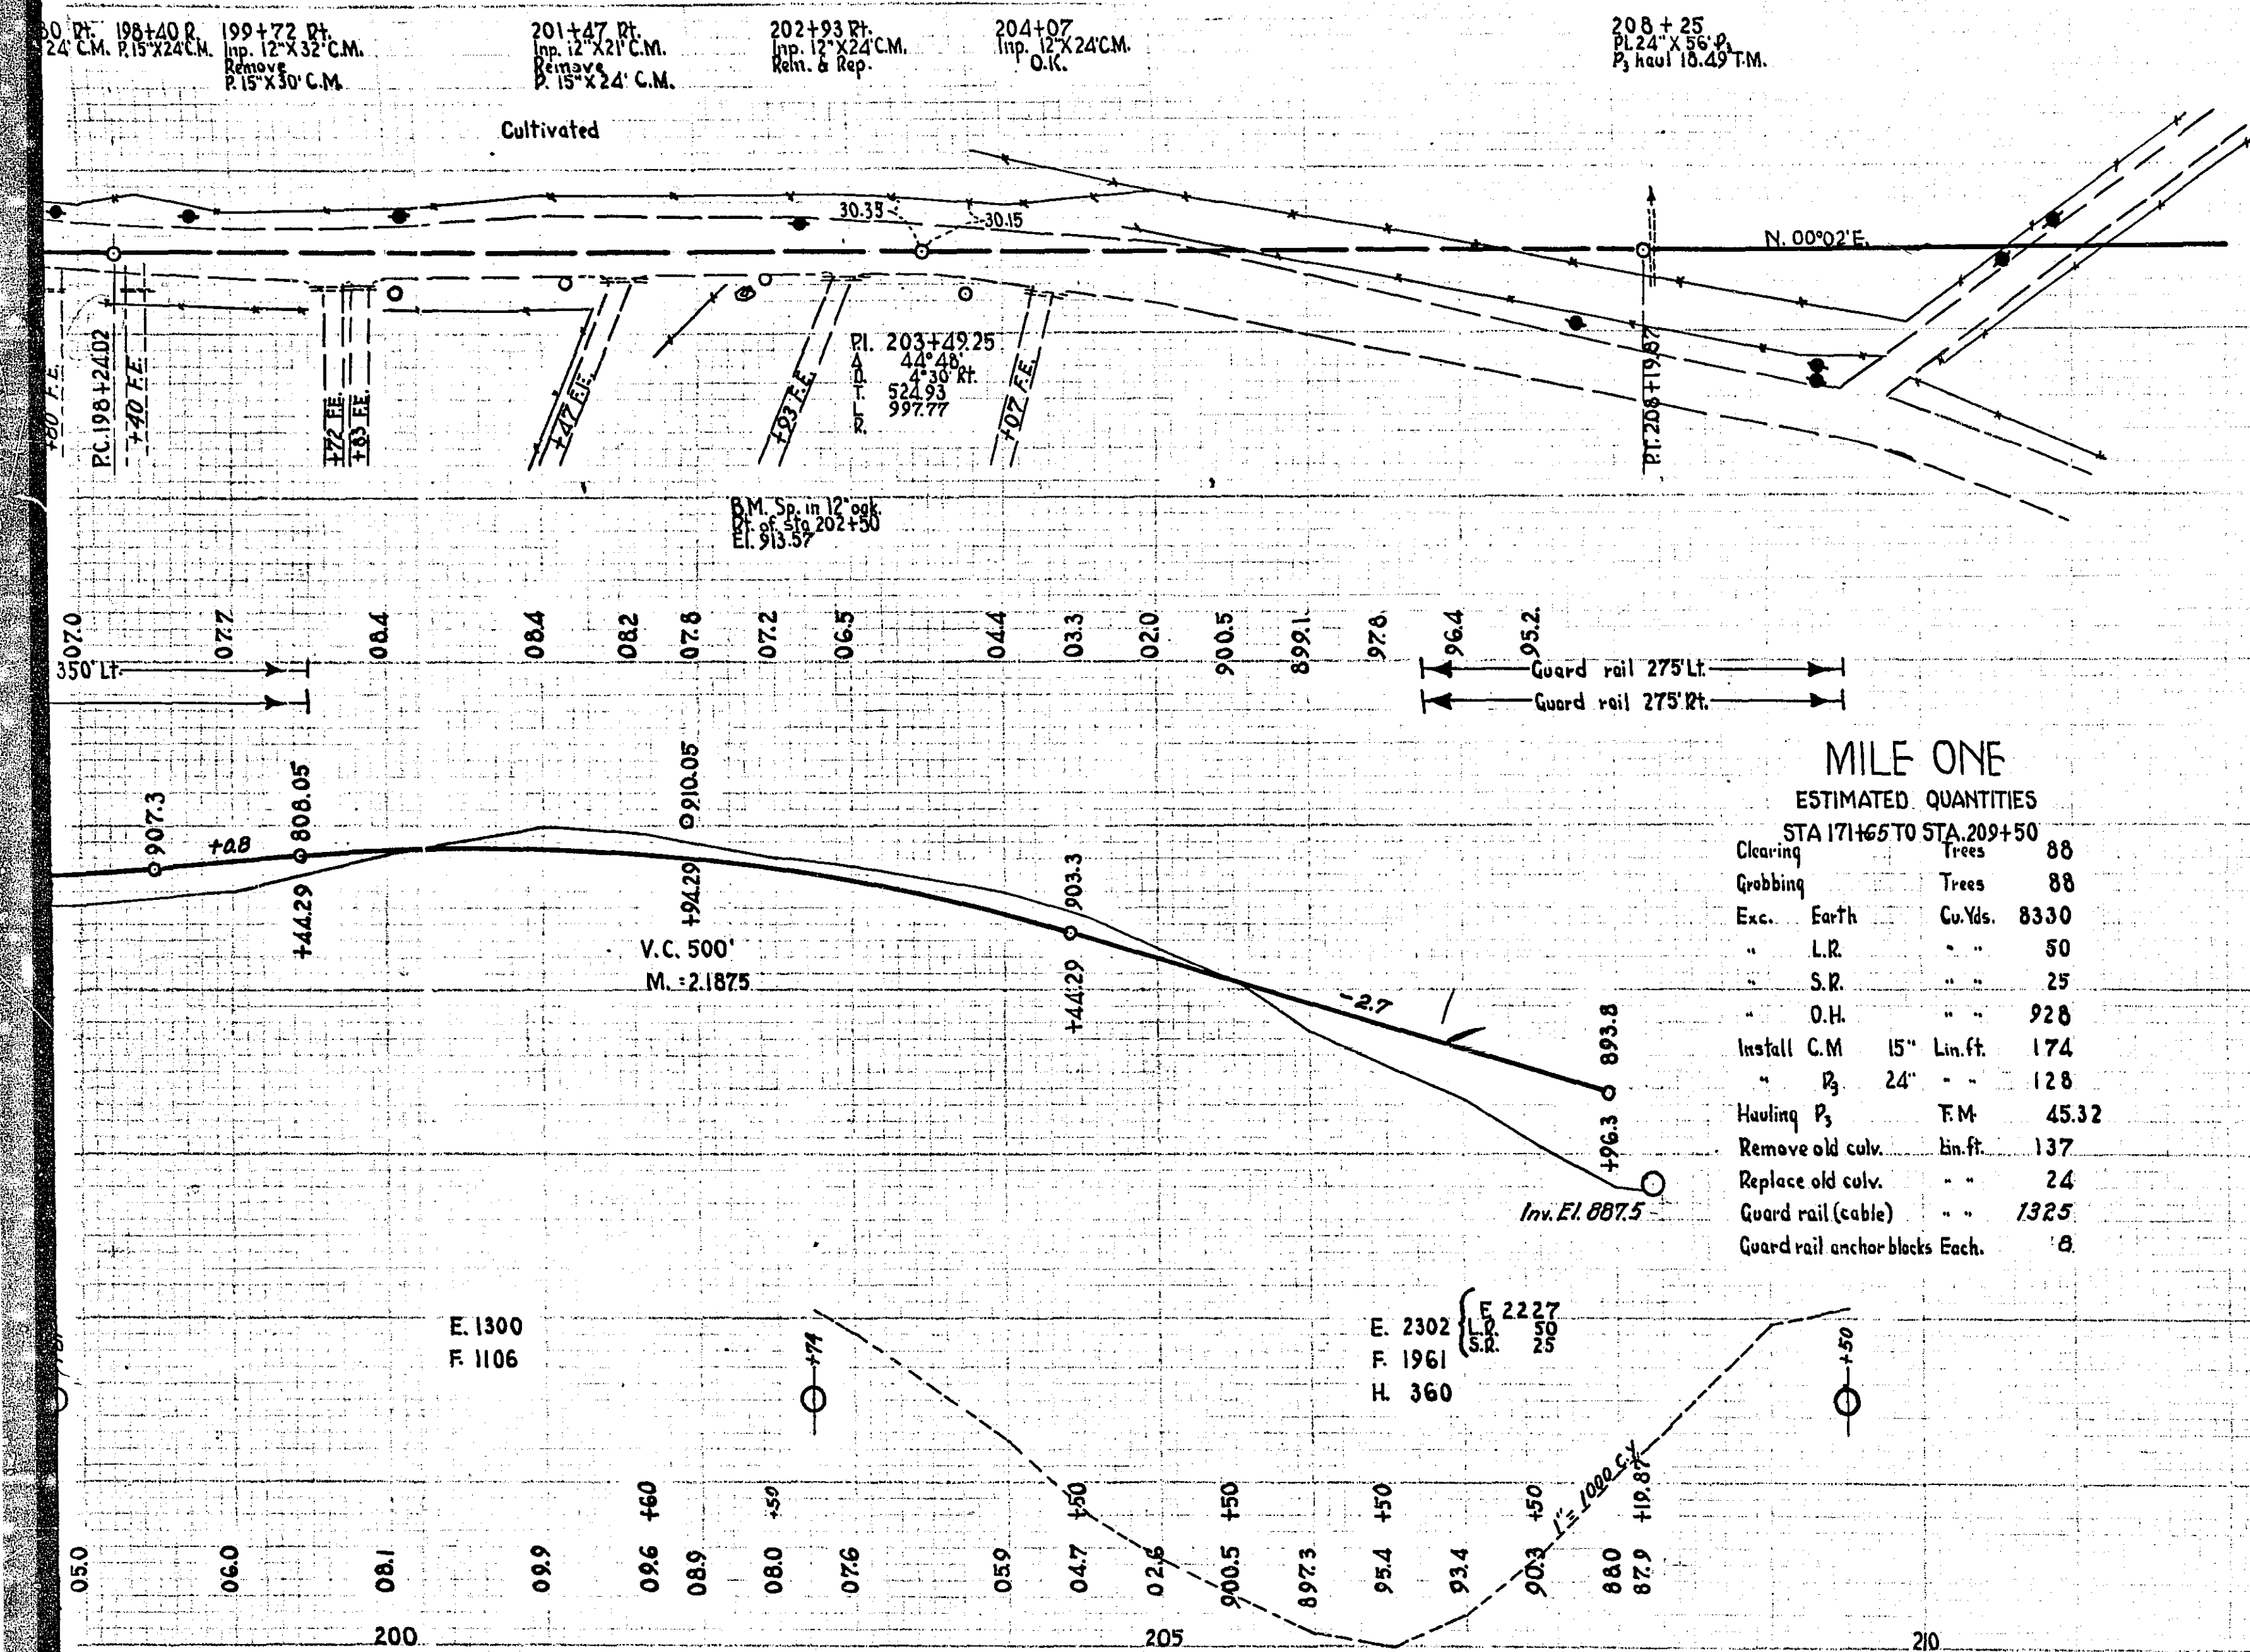

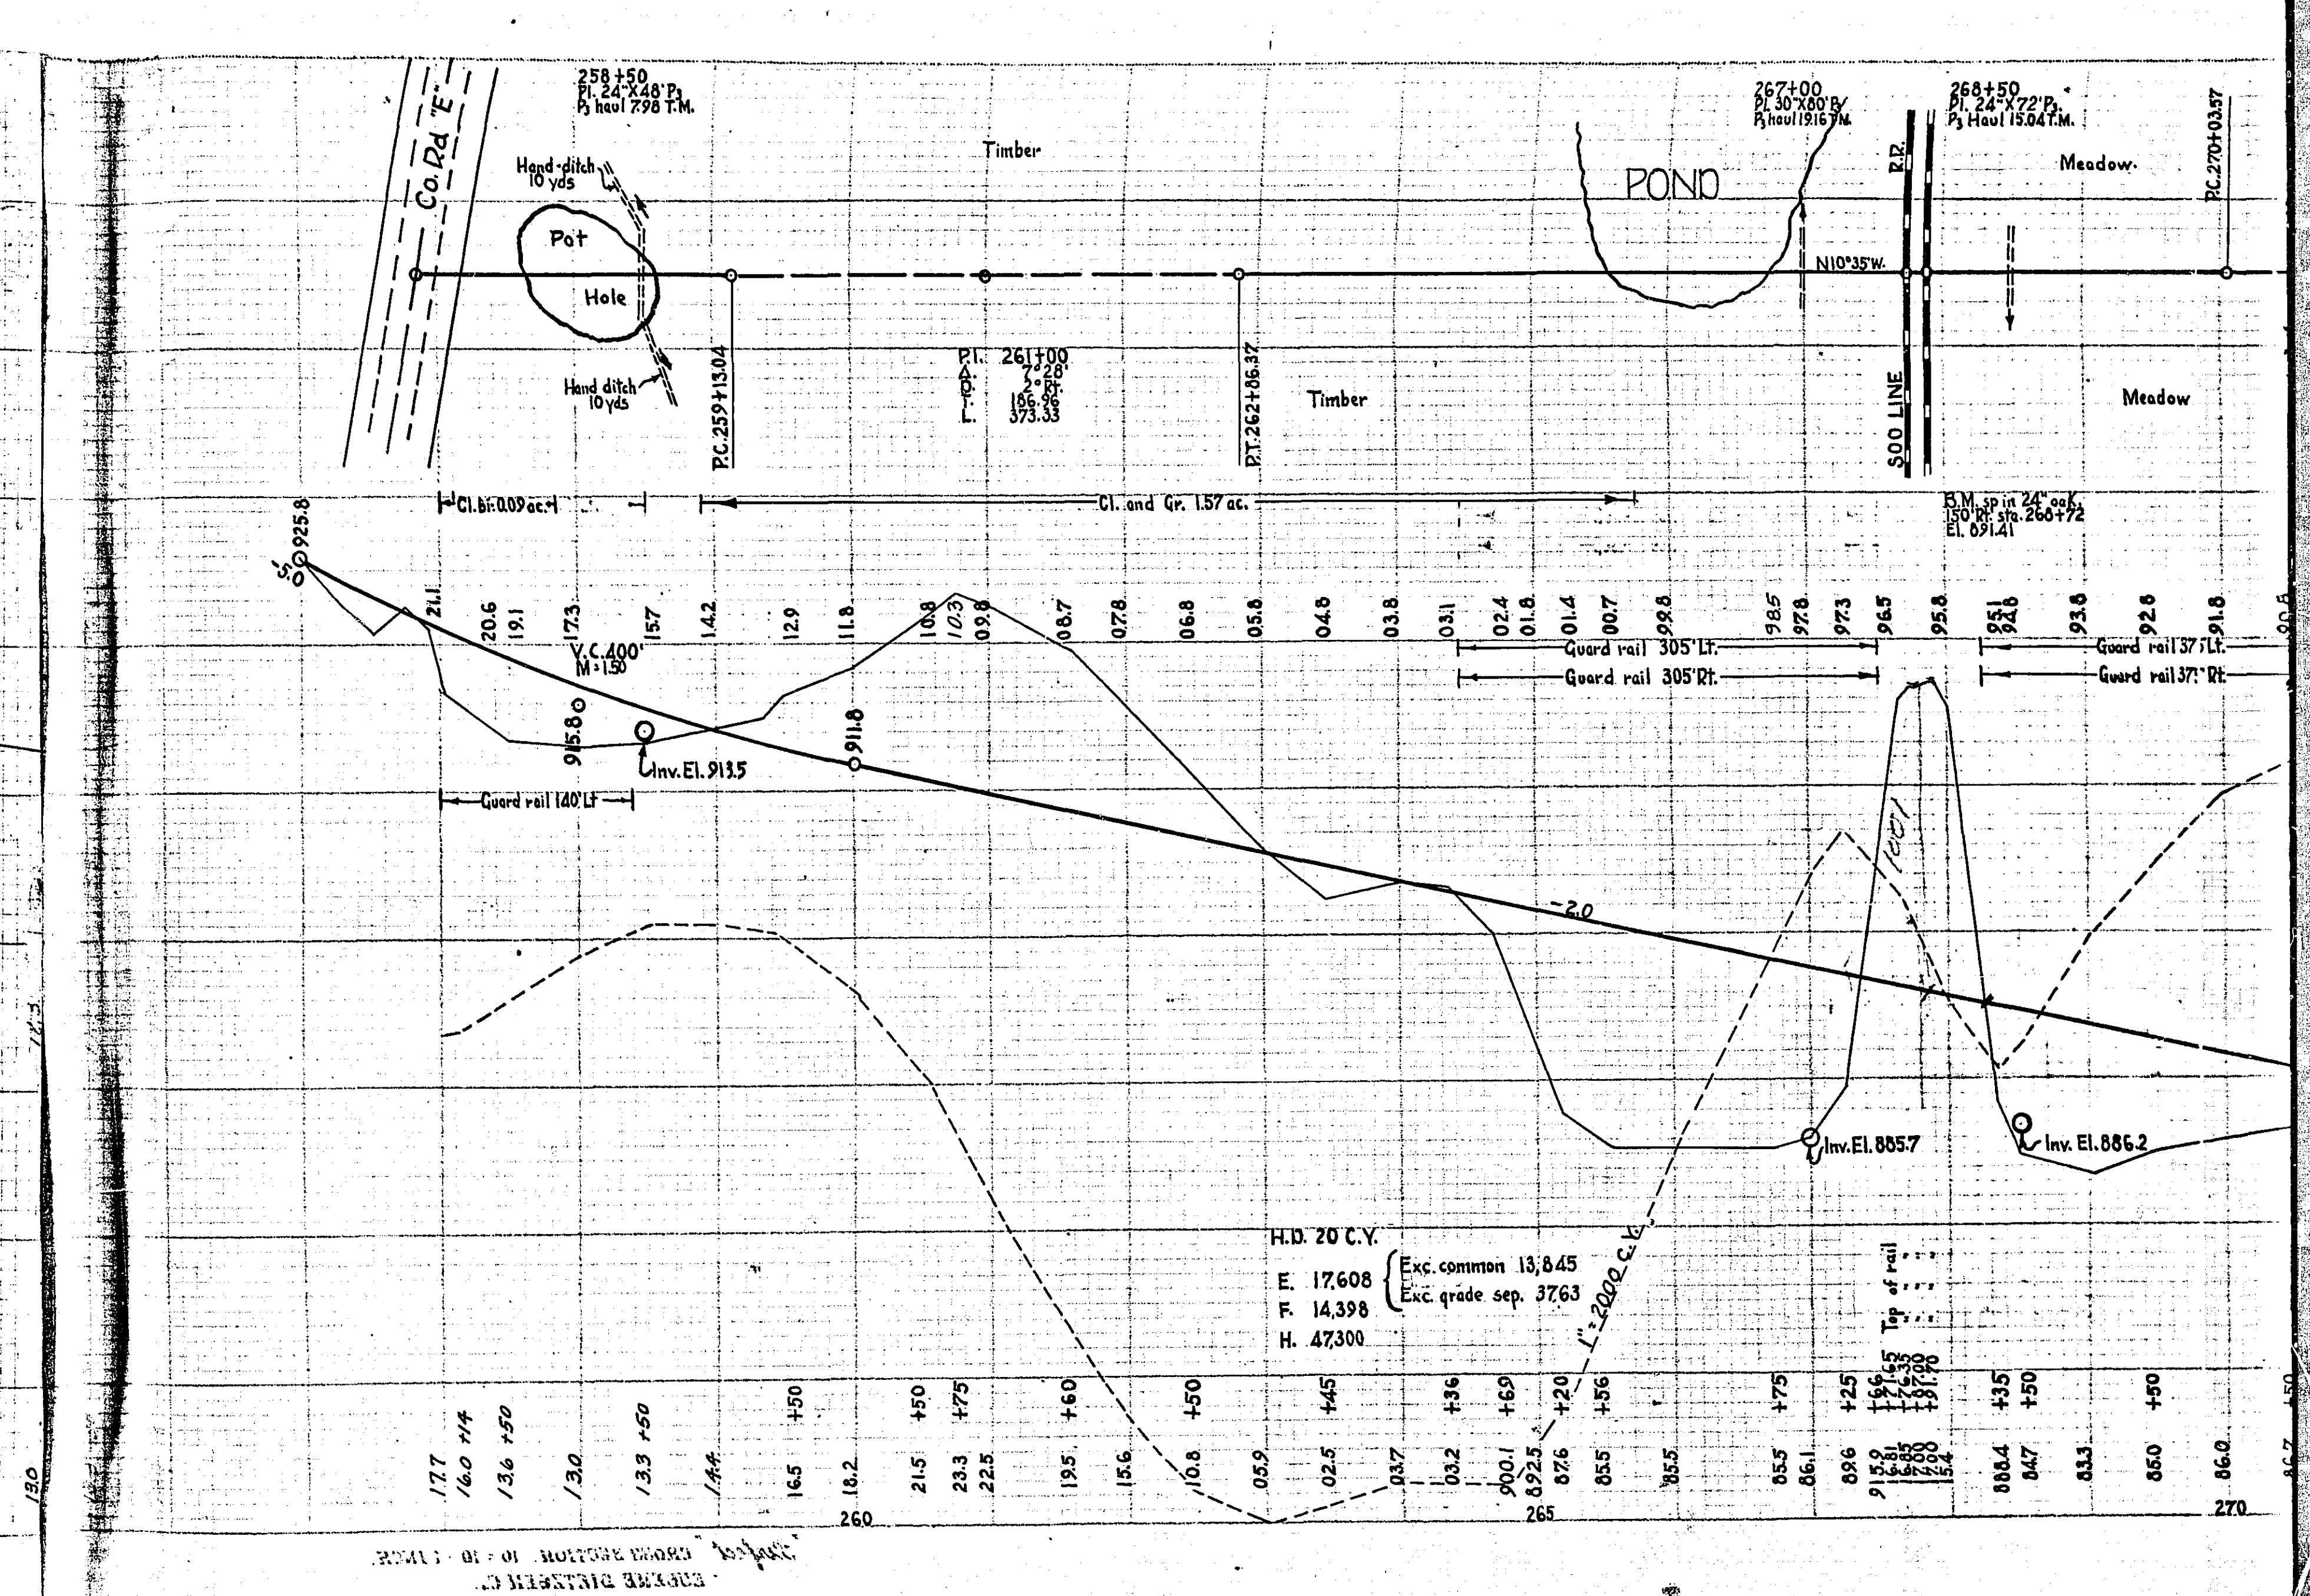

 

MICROFILMED
RAMSEY CO. ENGR

