



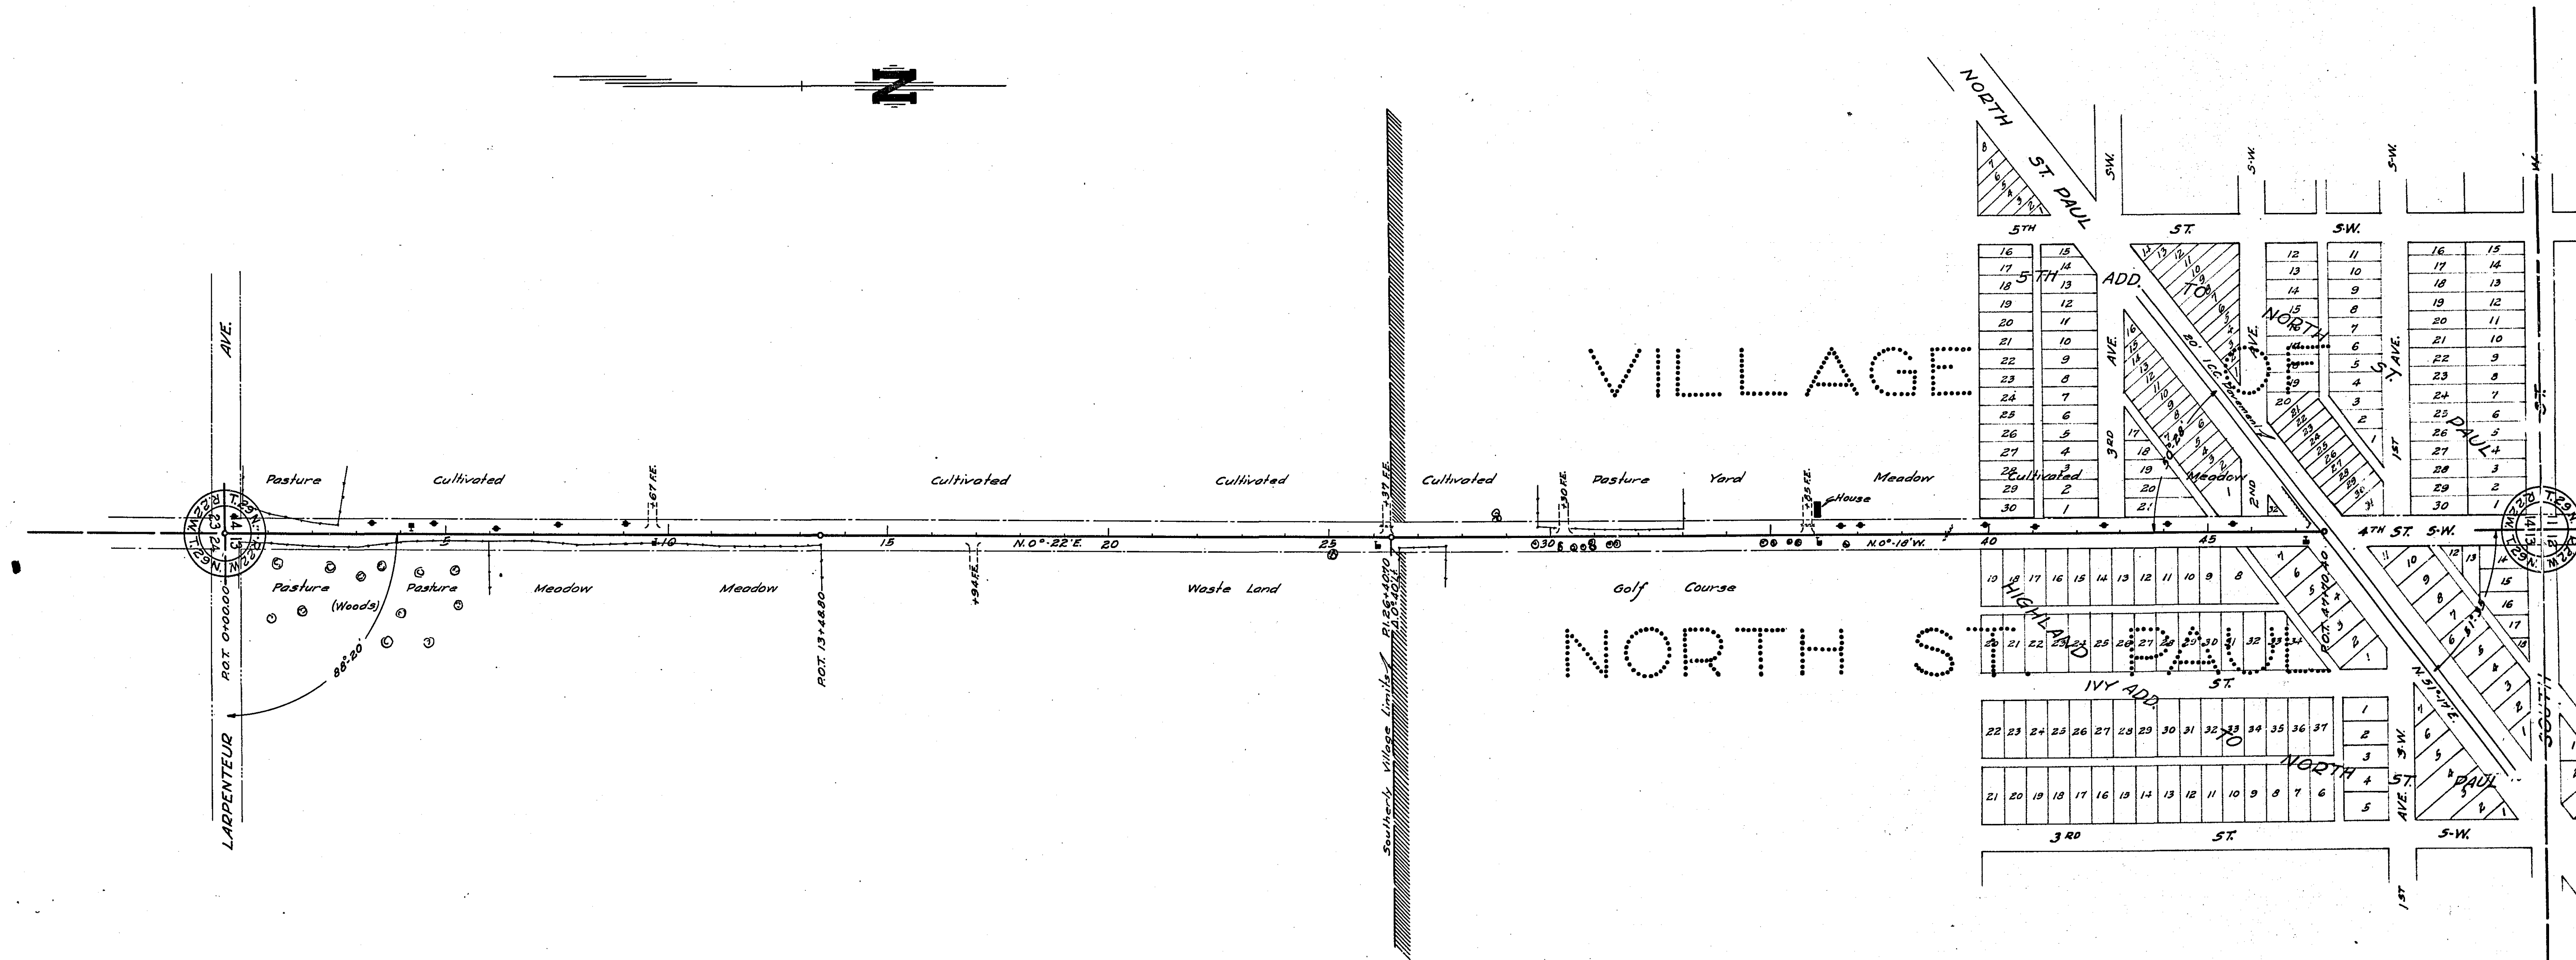

MICROFILMED
RAMSEY CO. ENGR.

27-75

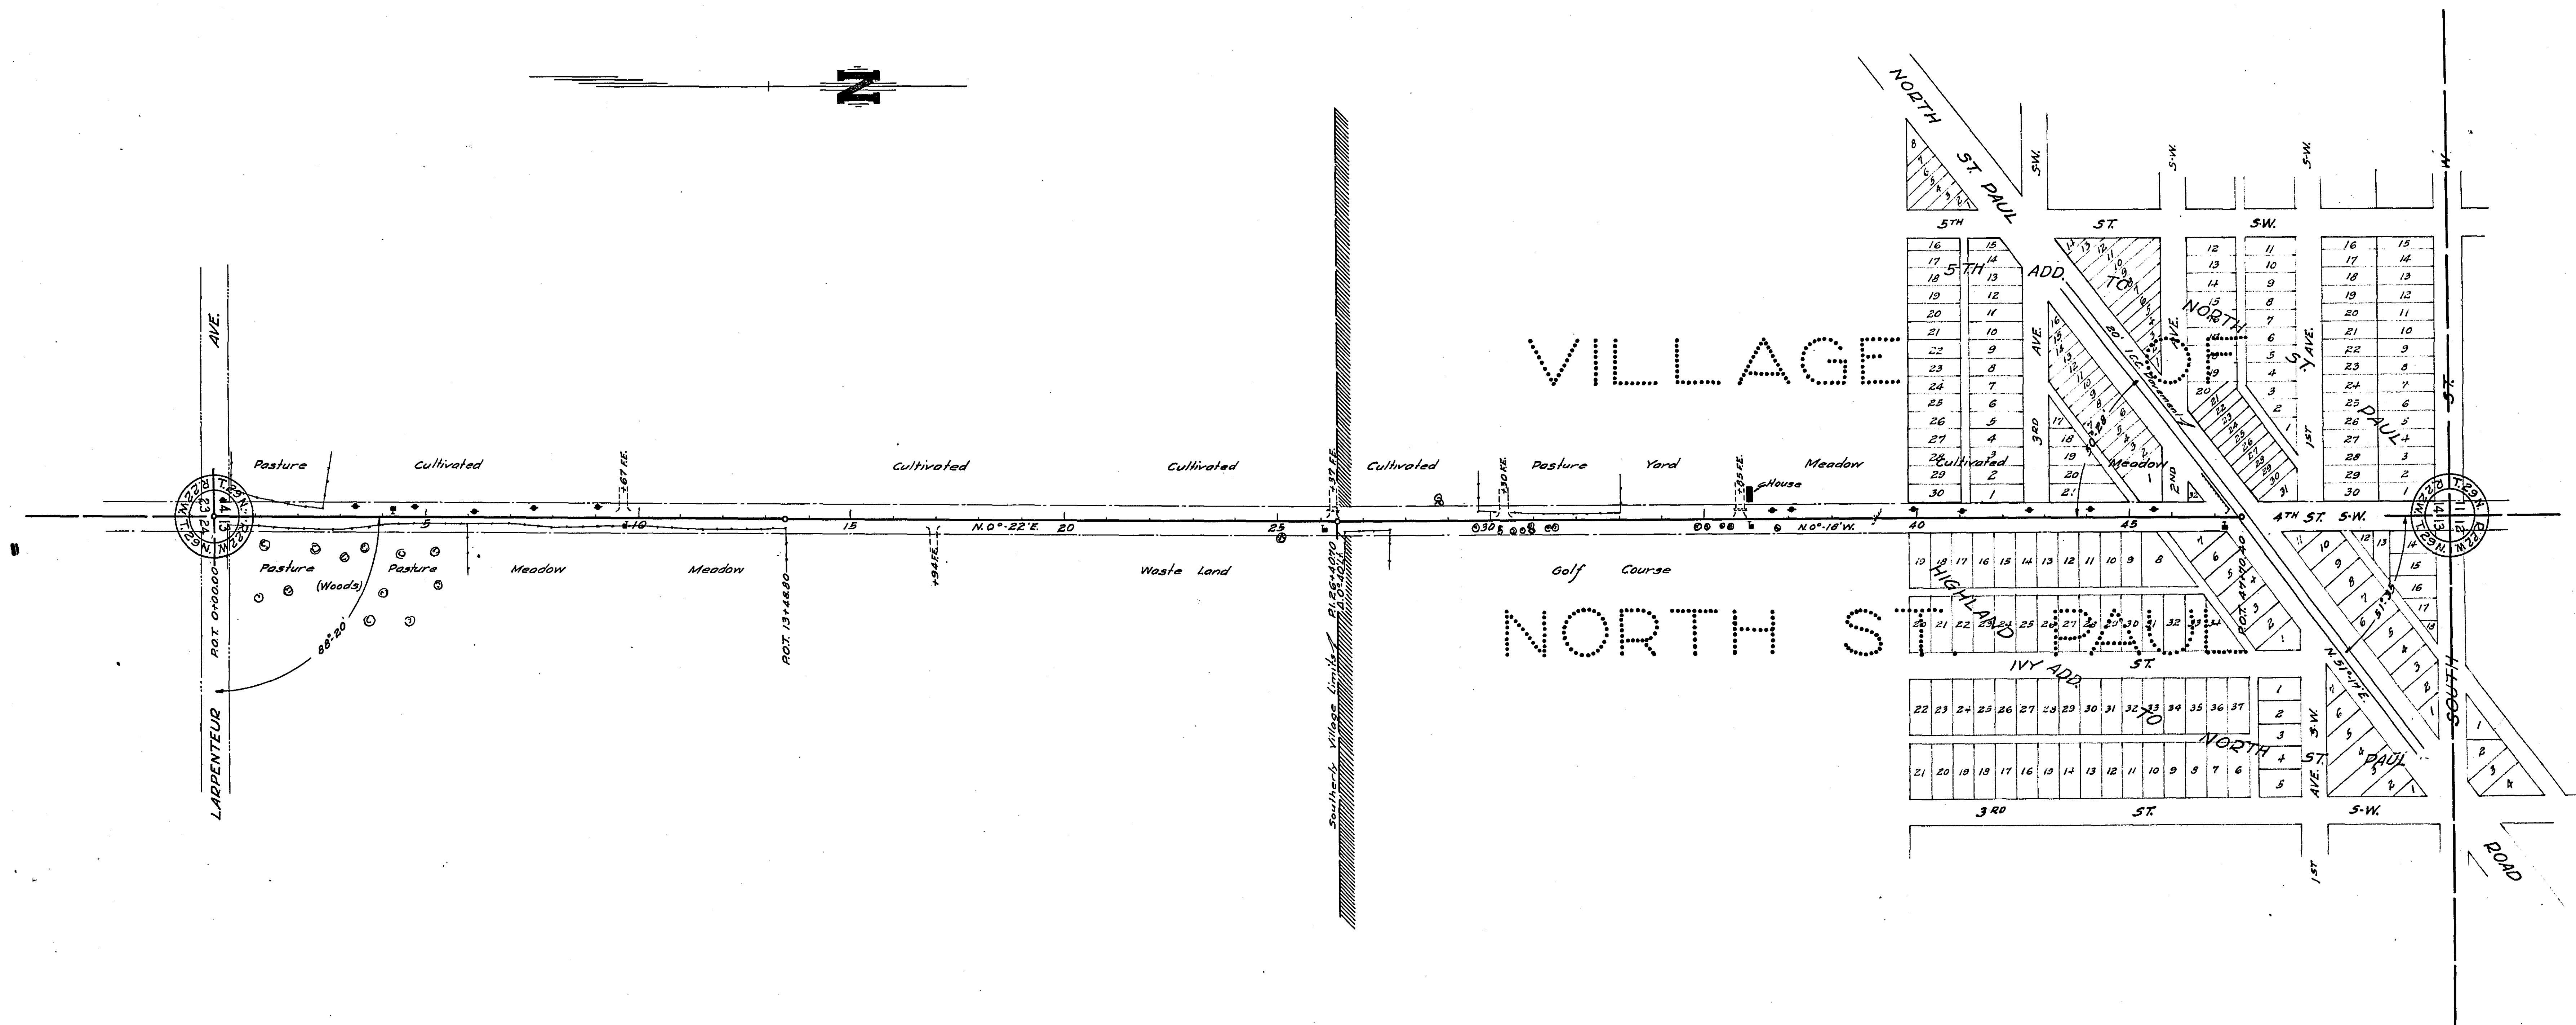



MICROFILMED
RAMSEY CO. ENGR.
27-75


MICROFILMED
RAMSEY CO. ENGR.
27-75

RAMSEY CO. ENGINEER'S OFFICE
RIGHT-OF-WAY MAP
EAST AVENUE
FROM MINNEHAHA TO MARYLAND
PROJECT 27-75
Scale 1"=100'

MICROFILMED
RAMSEY CO. ENGR.
27-75

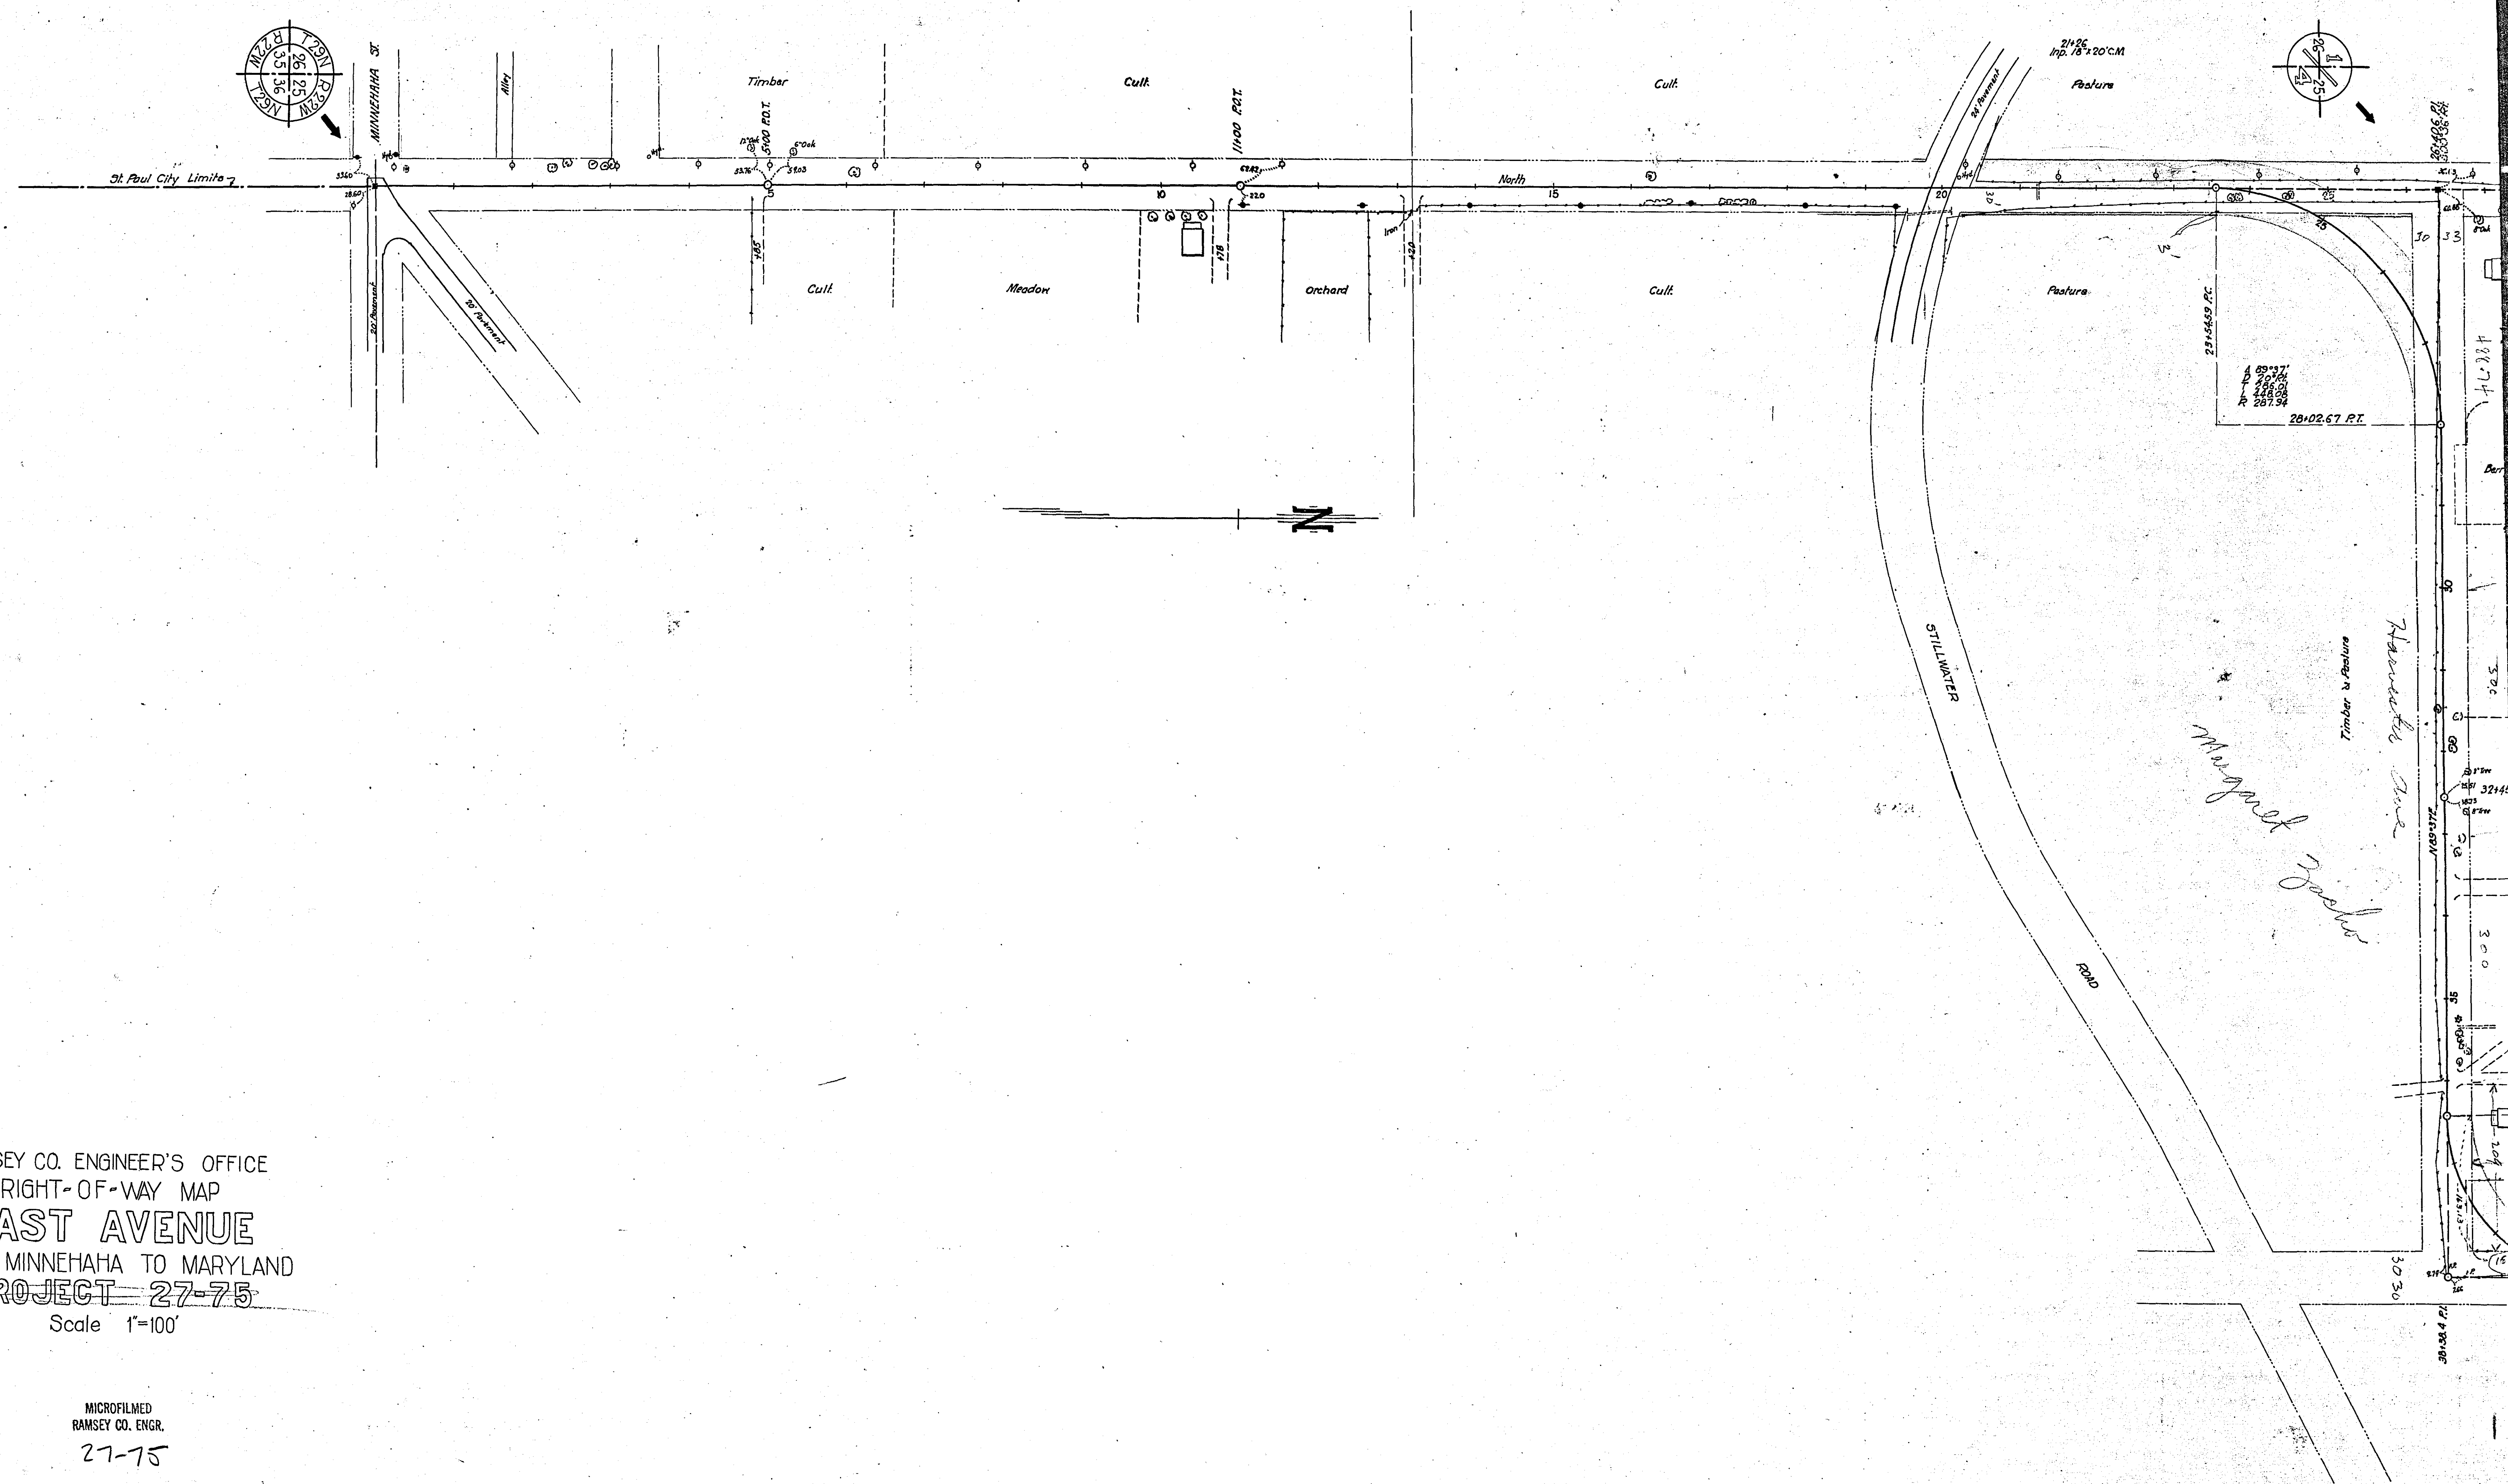

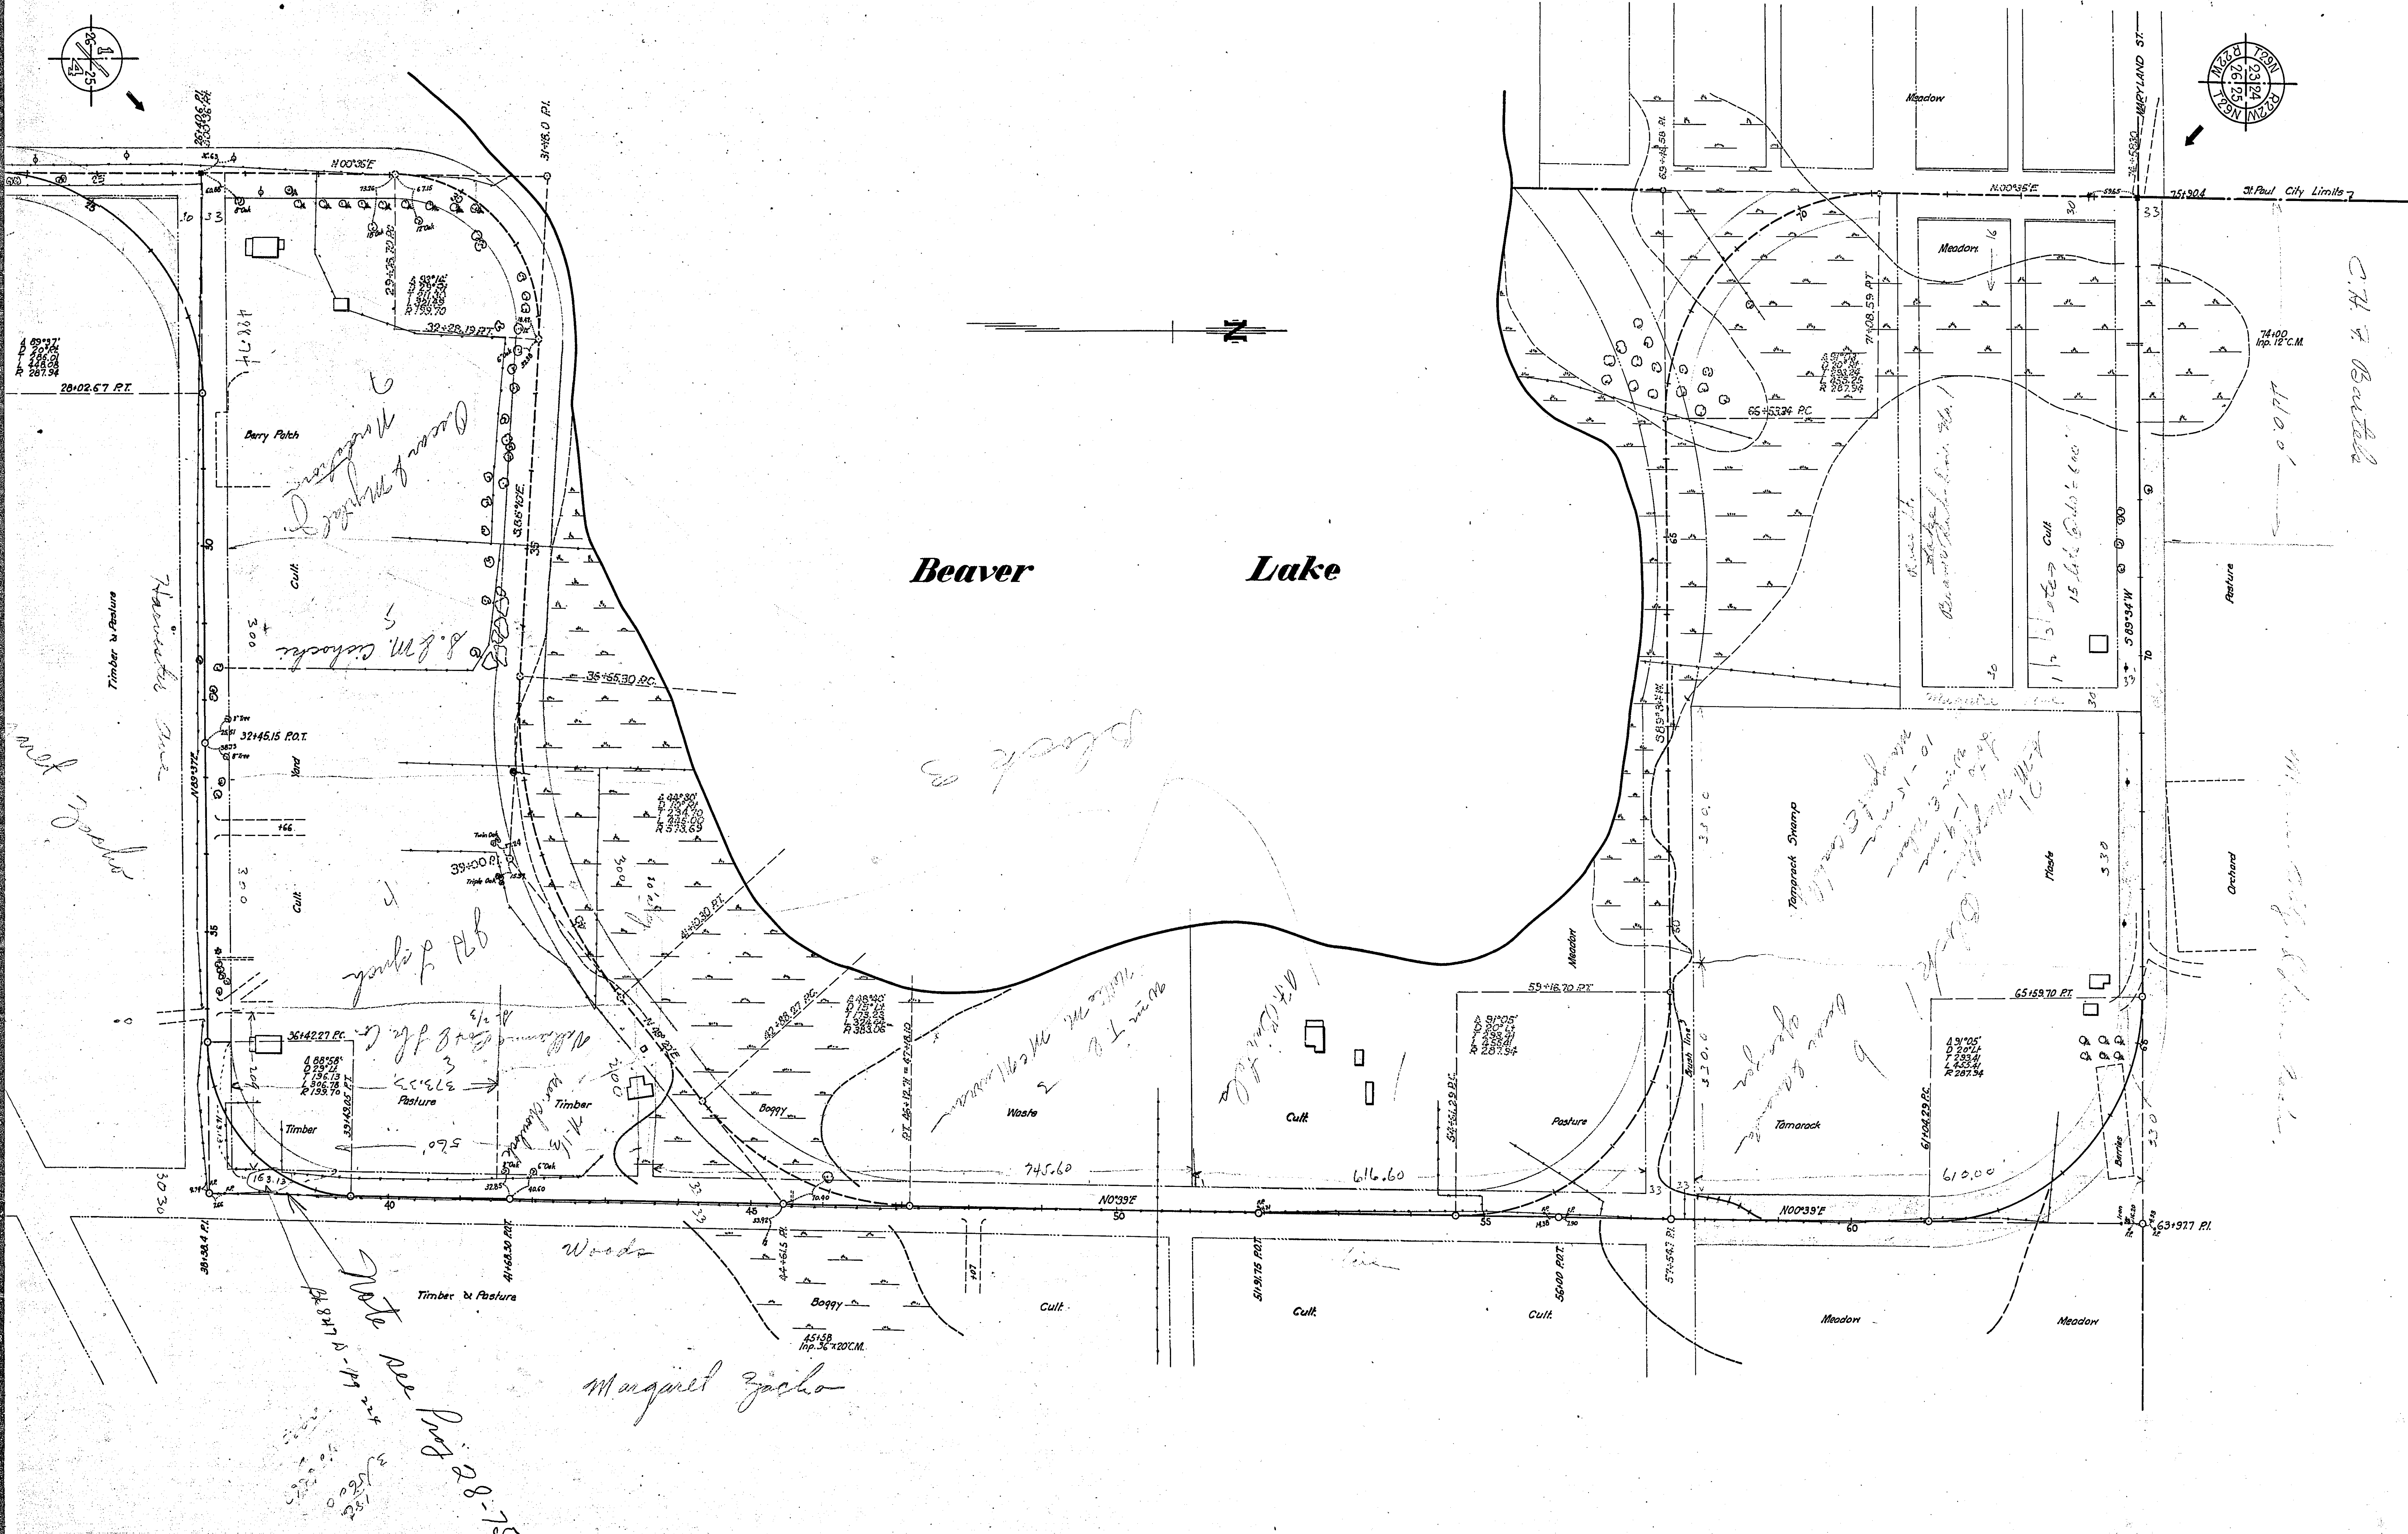

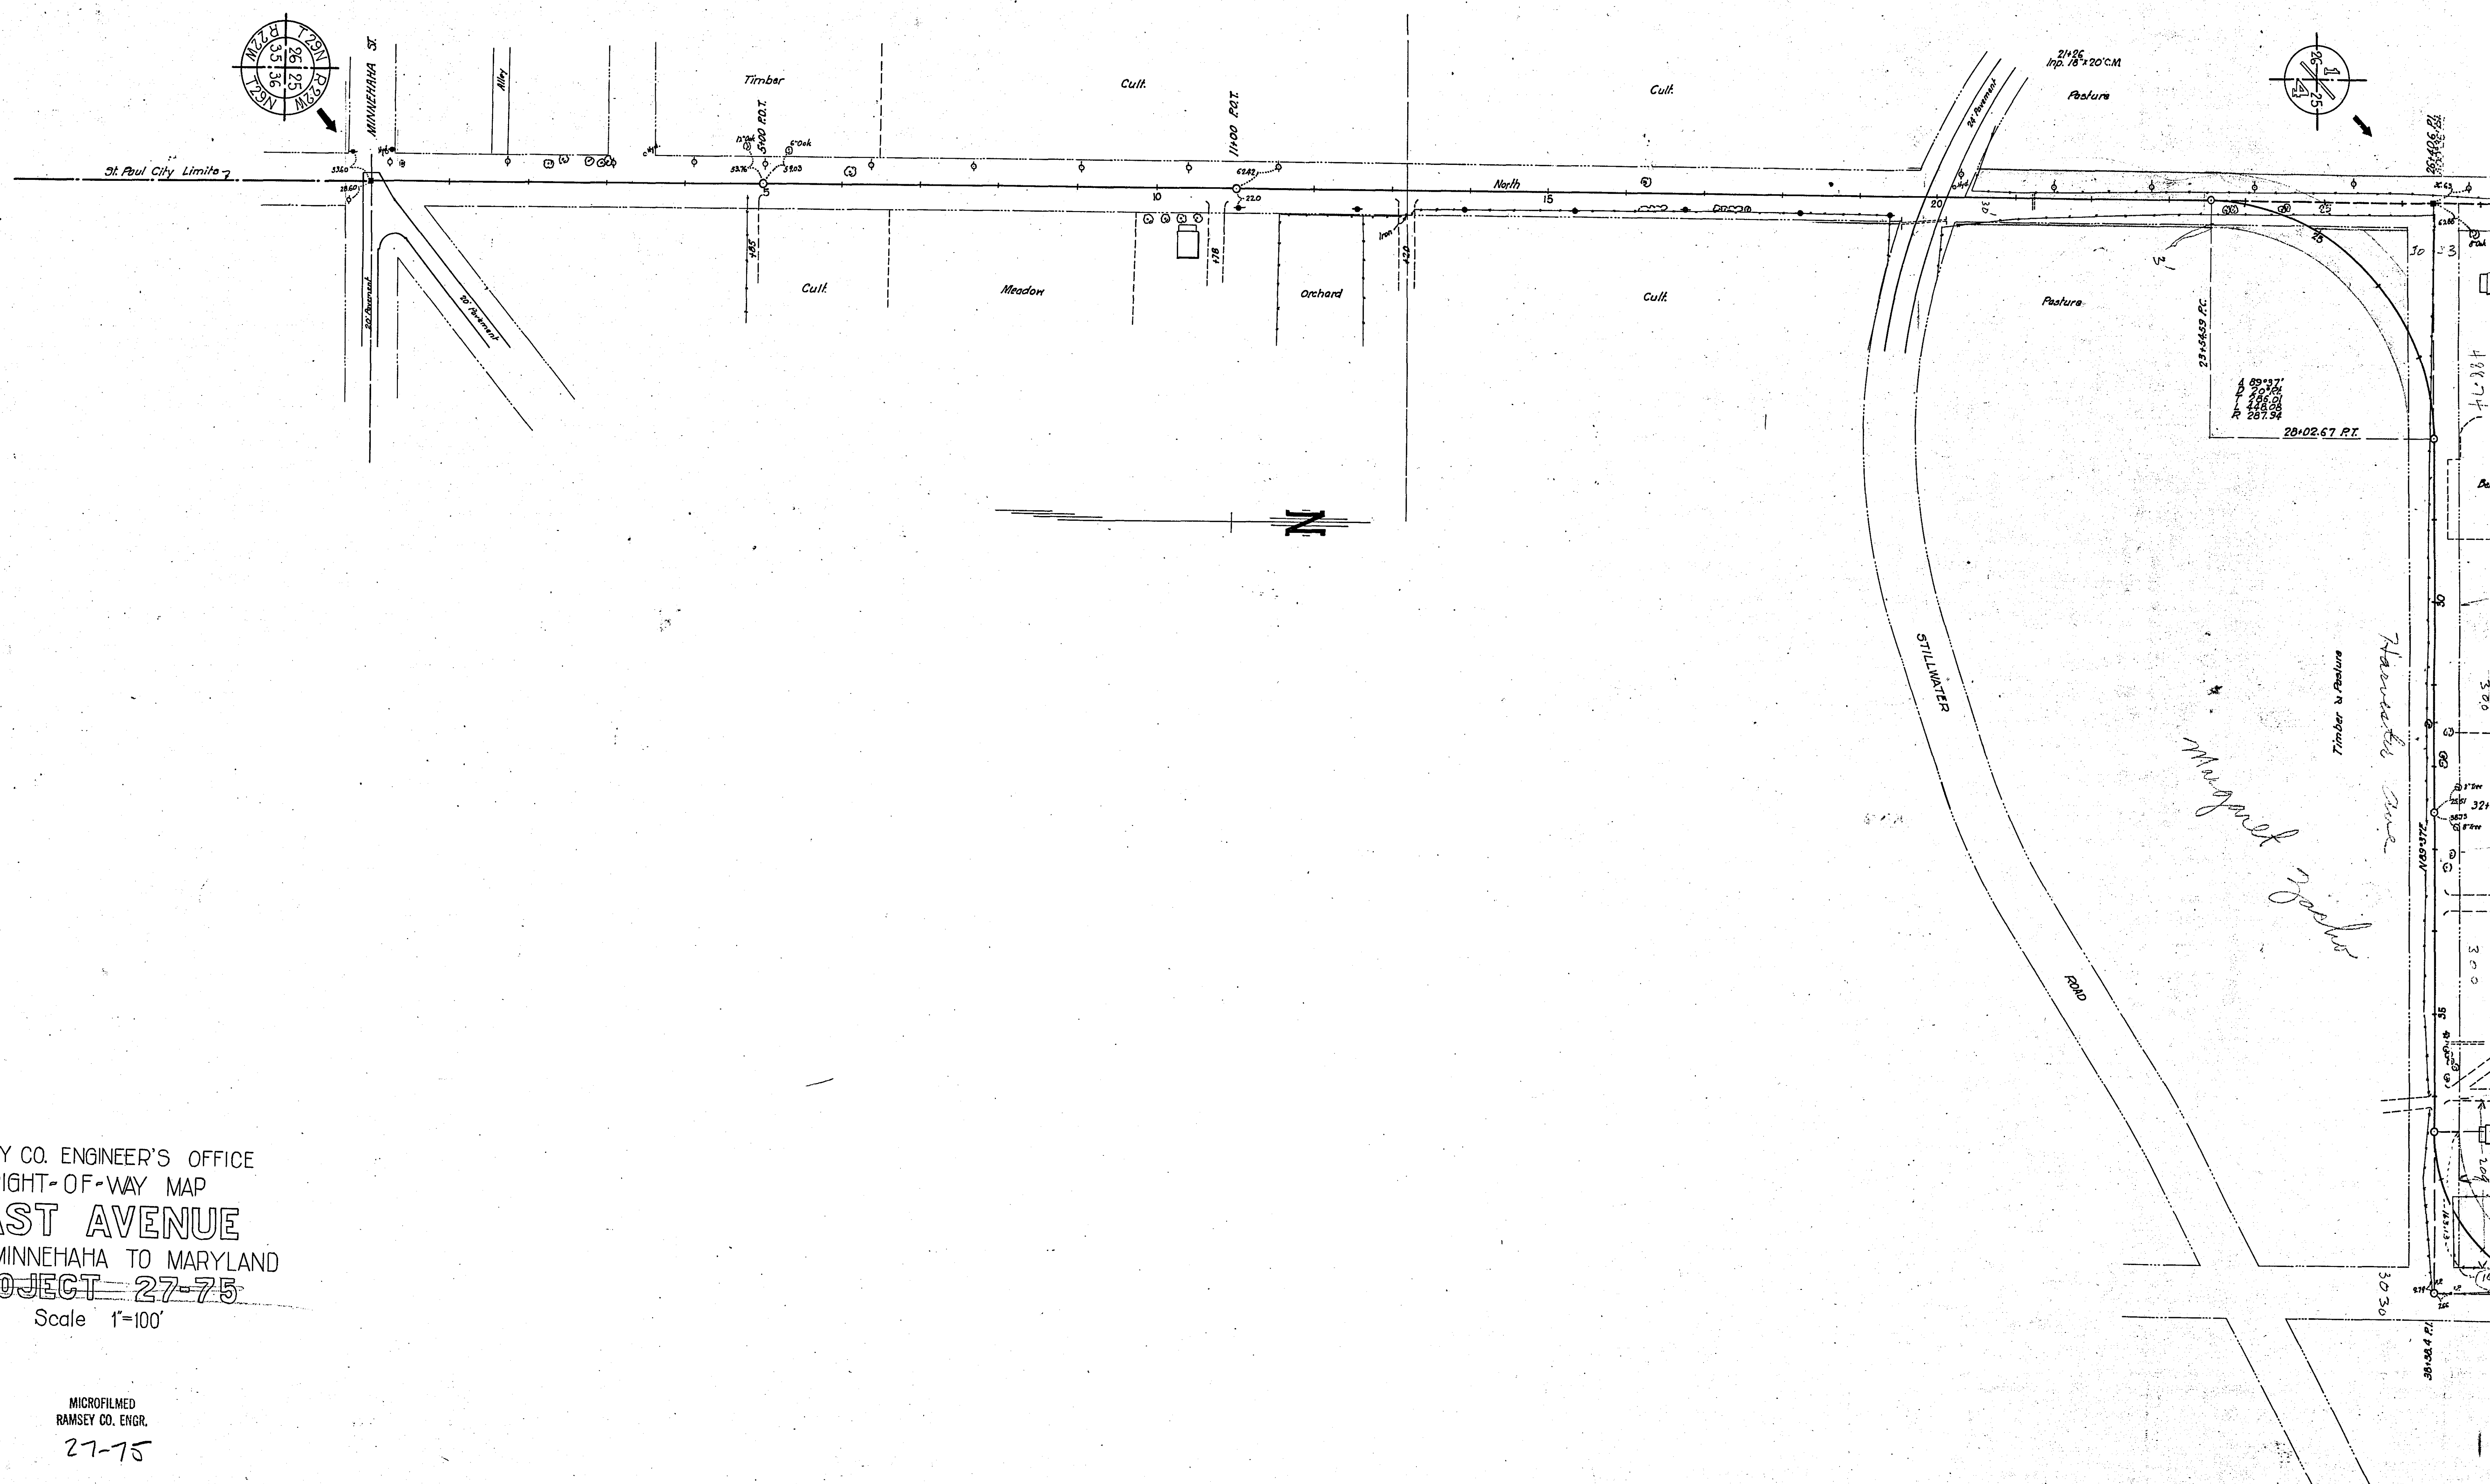

RAMSEY CO. ENGINEER'S OFFICE
RIGHT-OF-WAY MAP
EAST AVENUE
FROM MINNEHAHA TO MARYLAND
PROJECT 27-75
Scale 1"=100'

MICROFILMED
RAMSEY CO. ENGR.
27-75