

CAPITOL HIGHWAY

RIGHT-OF-WAY MAP

FROM S.T.H. N°50 TO S.R. N°13

COUNTY PROJ. 27-88

Jacob F. Steff

Conrad Schaffer


Conrad Schaffer

Linna M. Hopkins


John Hoffman


John Hoffman


John J. Hoffman

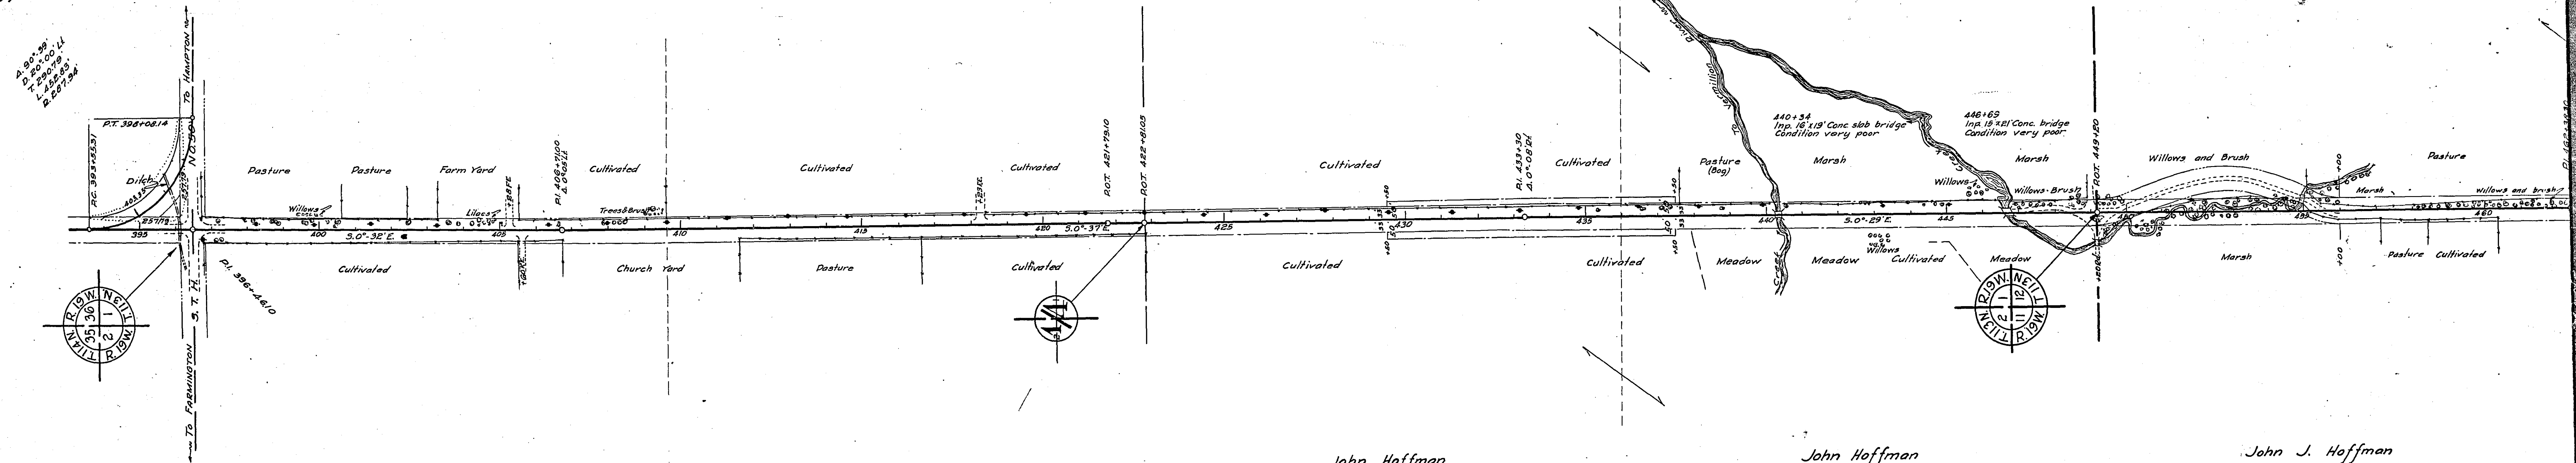

MICROFILMED
RAMSEY CO. ENGR.

 

 


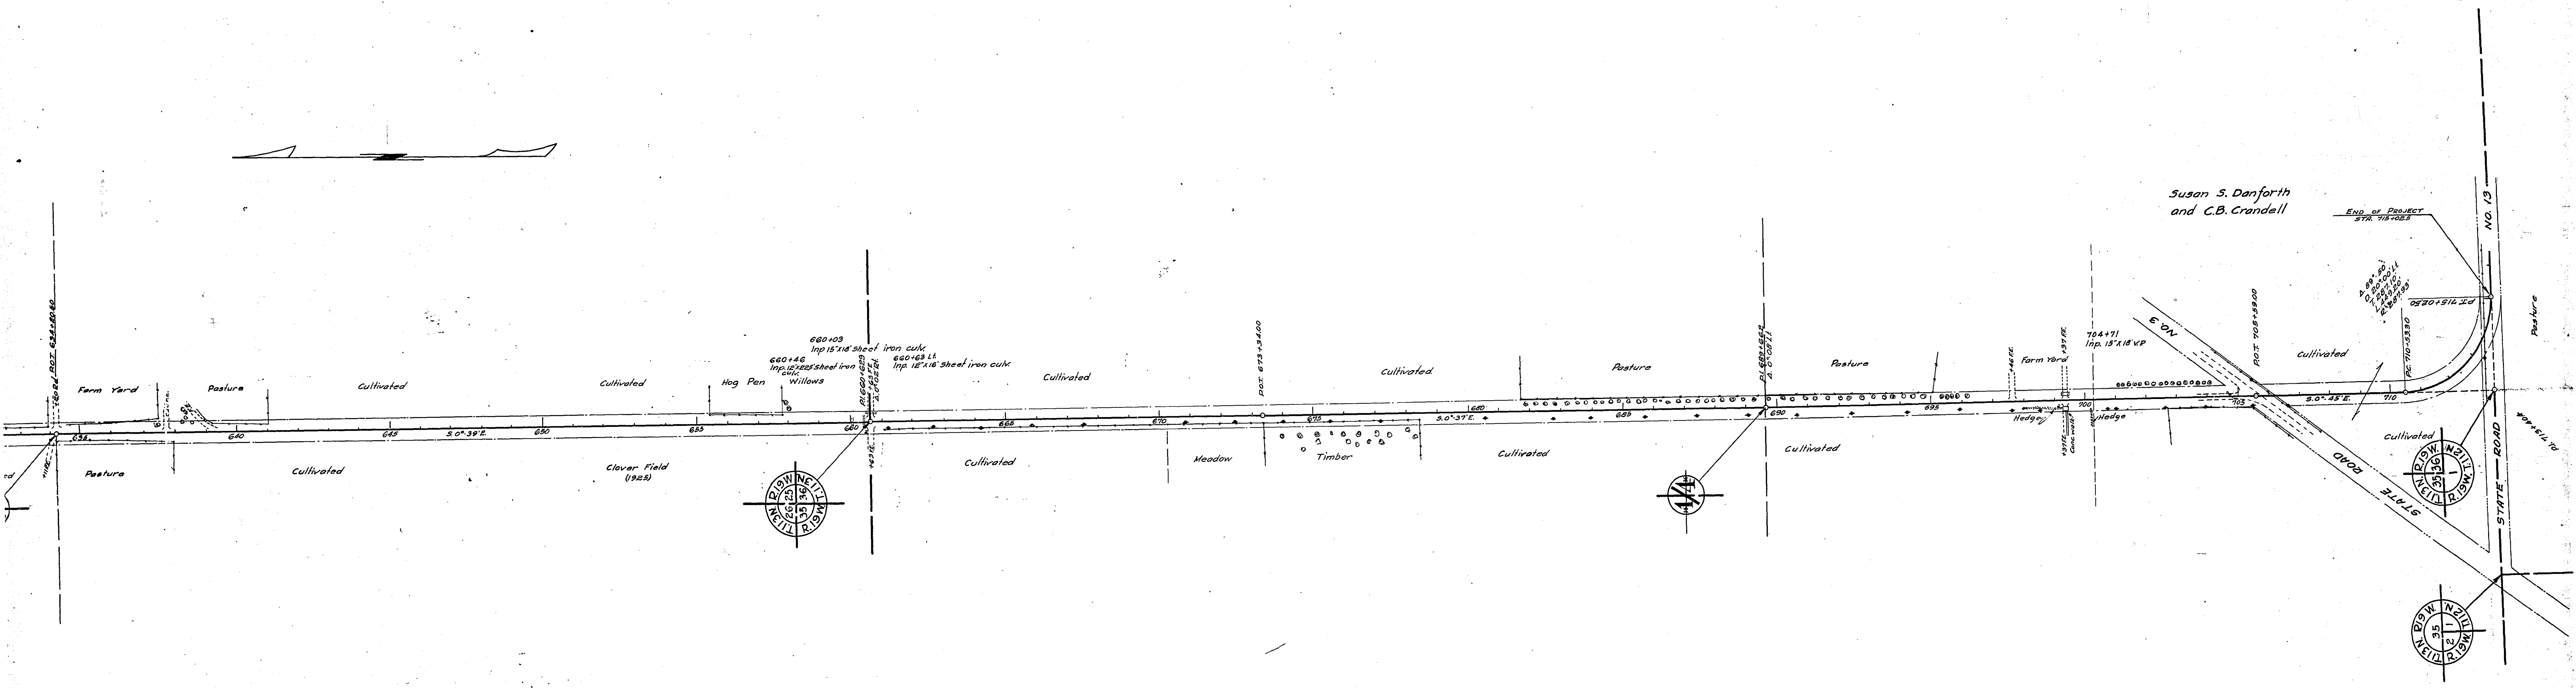



MICROFILMED
RAMSEY CO. ENGR.
27-88

OFFICE OF COUNTY ENGINEER
 RAMSEY COUNTY MINN.
CONSTRUCTION PROFILE
CAPITOL HIGHWAY
 FROM S.T.H. No 50 TO S.T.H. No 13
 PROJ. No 27-88

MICROFILMED
 RAMSEY CO. ENGR.

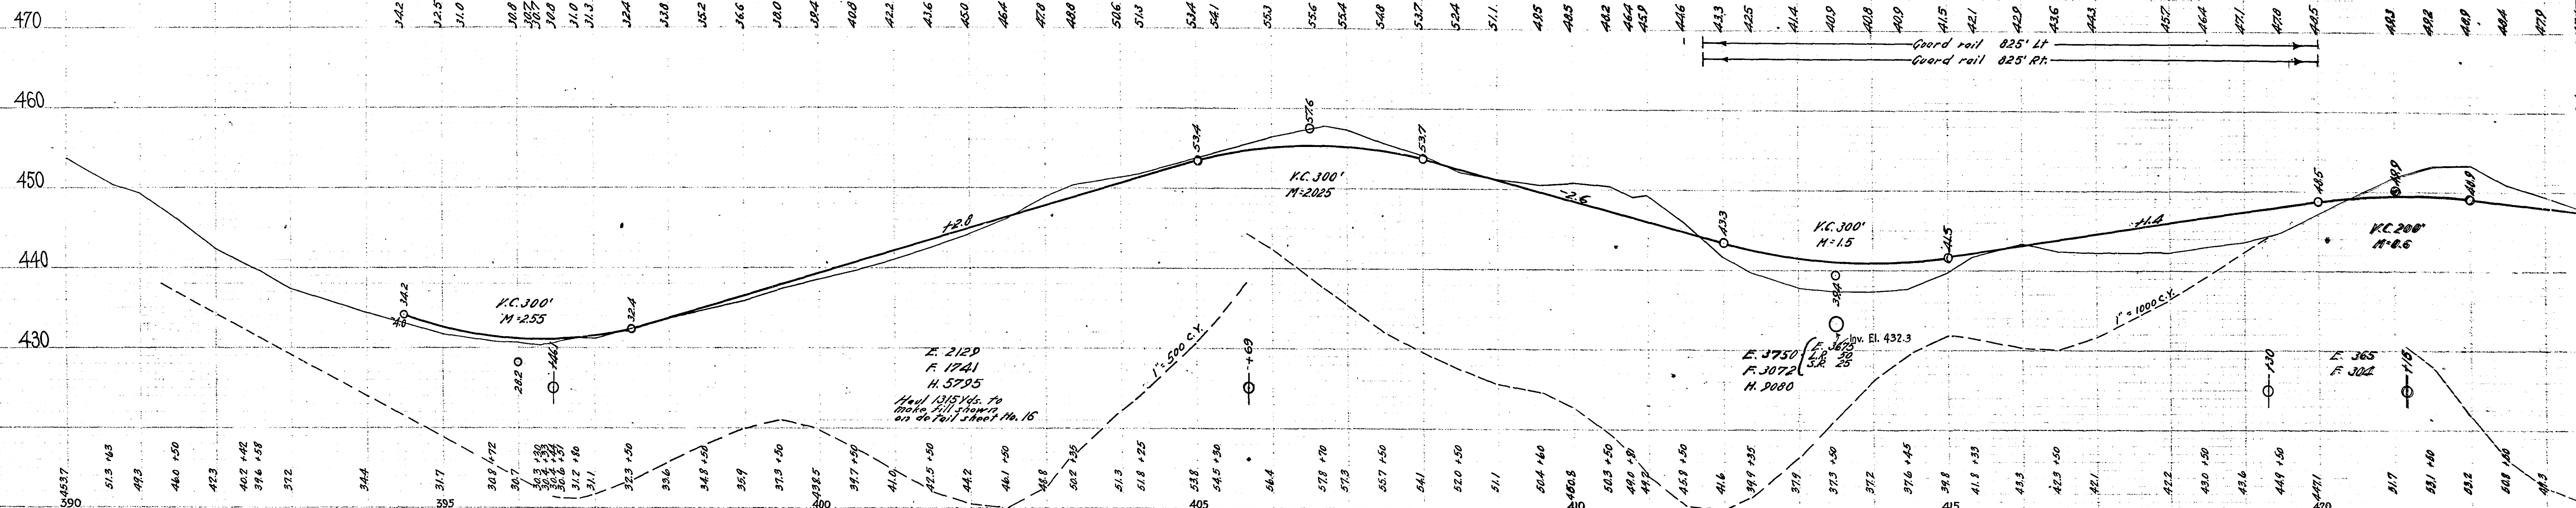


 


 


MILE TWO
ESTIMATED QUANTITIES
STA. 420 +15 TO STA. 471 +50


Clearing	Acres	0.34
Grubbing	"	0.34
Clearing	Trees	152
Grubbing	"	122
Exc. Earth	Cu. Yds.	2034.1
" L.R.	"	100
" S.R.	"	50
" O.H.	"	337.900
" H.D.	"	119.1
" Channel change	"	2532
Install C.M. 15"	Lin. Ft.	24
Guard rail (Cable)	"	2520
Guard rail anchors	Each	20
Main culverts (Cone	Cu. Yds.	270.60
" " Steel	Lbs.	26280
" " Exc.	Cu. Yds.	230
Rolling	Lbs.	1695
Temporary King	"	3
Remove old bridges	"	3
Gravel back-fill	Cu. Yds.	136

 


 



 

 

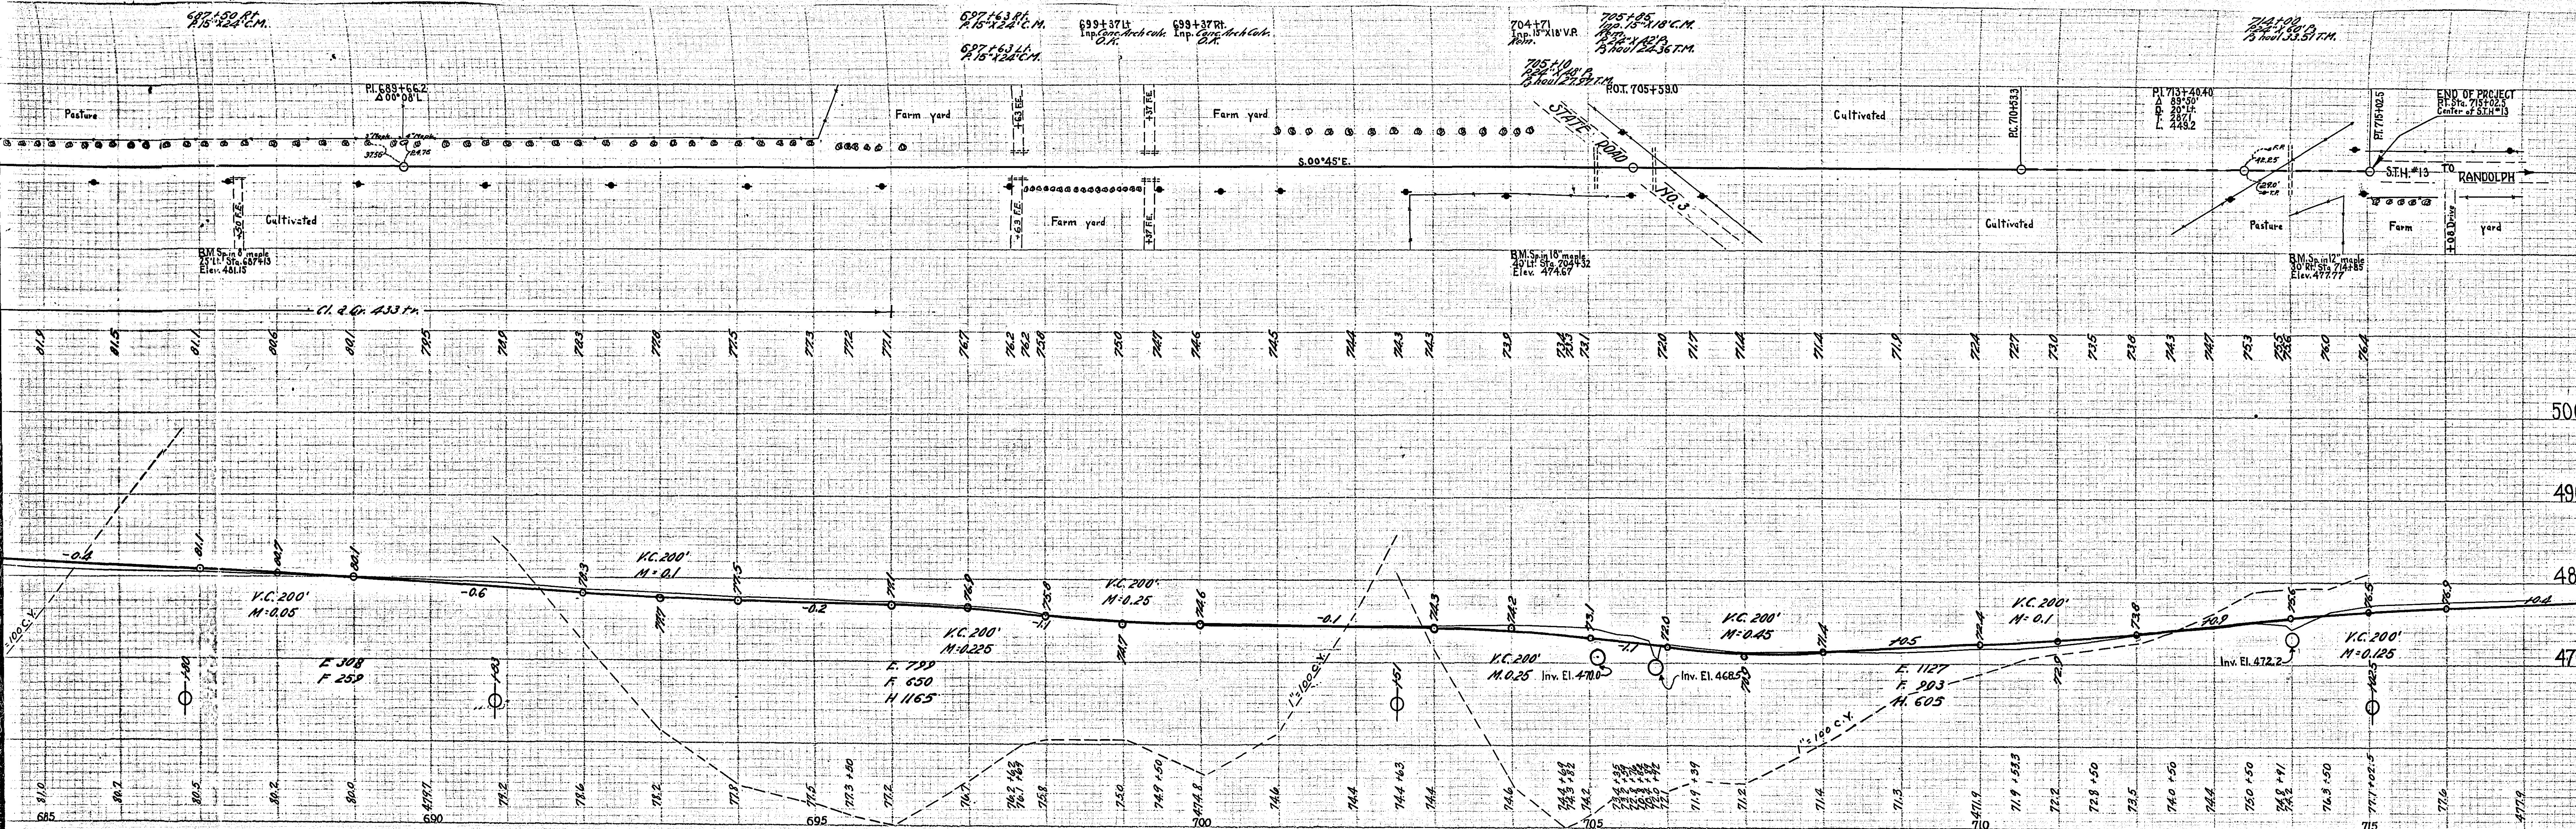

MILE SEVEN
ESTIMATED QUANTITIES
STA 671+41 TO STA 715+25

Clearing	Grubbing	Exc.	Earth	Gr. Vls.	Trees
					433
					433
					3523
					50
					25
					2872
					120
					150
					36
					85.84

MICROFILMED
RAMSEY CO. ENGR.
27-88