



Plat 29-01 for additional
w/10

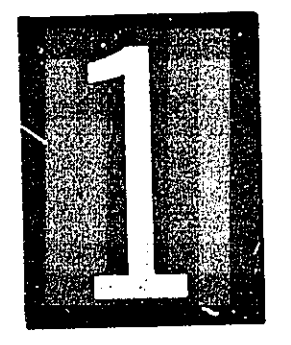

TURTLE LAKE

 

4 Prints

LAKE

Cont. Lot 5

Nellie M. Williams
38.19 Ac.

Wm & Henry Bucher Jr.
NE 1/4 of SE 1/4
40 Ac.

Cyril D. Dennis.
A 1/2 of NE 1/4
80 Ac.

Henry Bucher Jr.
54.78 Ac.
NE 1/4 of NE 1/4

Nellie Williams
73.55 Ac.
W 1/2 of SW 1/4

Henry Bucher
76.96 Ac.
A 1/2 of NW 1/4

Henry Bucher Jr.
56.09 Ac.

RAMSEY
ANOKA
COUNTY

28-013
MICROFILMED
WATNEY CO. ENGR.

OFFICE OF
RAMSEY CO. ENGR.


CONSTRUCTION PROFILE



HODGSON ROAD

FROM RICE STREET TO COUNTY RD. F.

PROJ 28-01B 1

MICROFILMED
RAMSEY CO. ENGR.

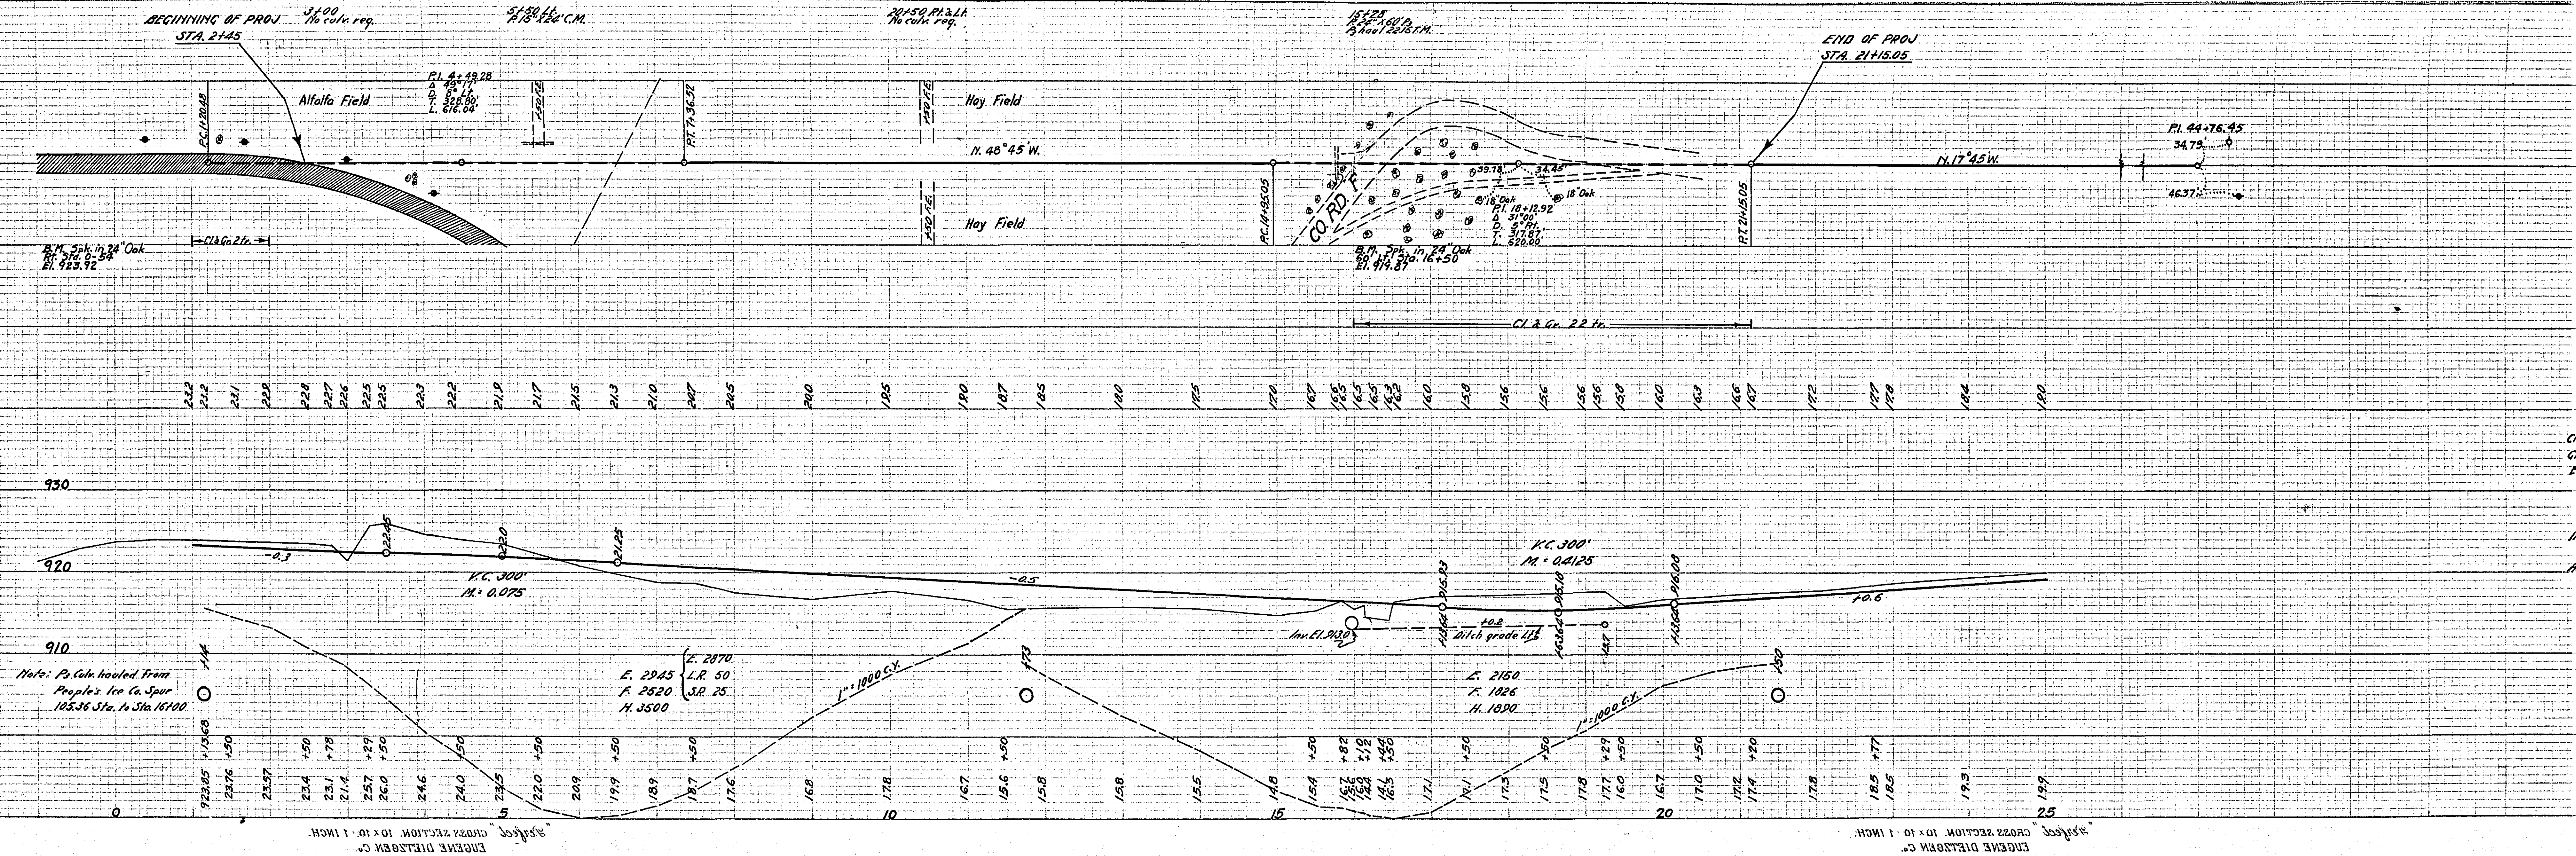

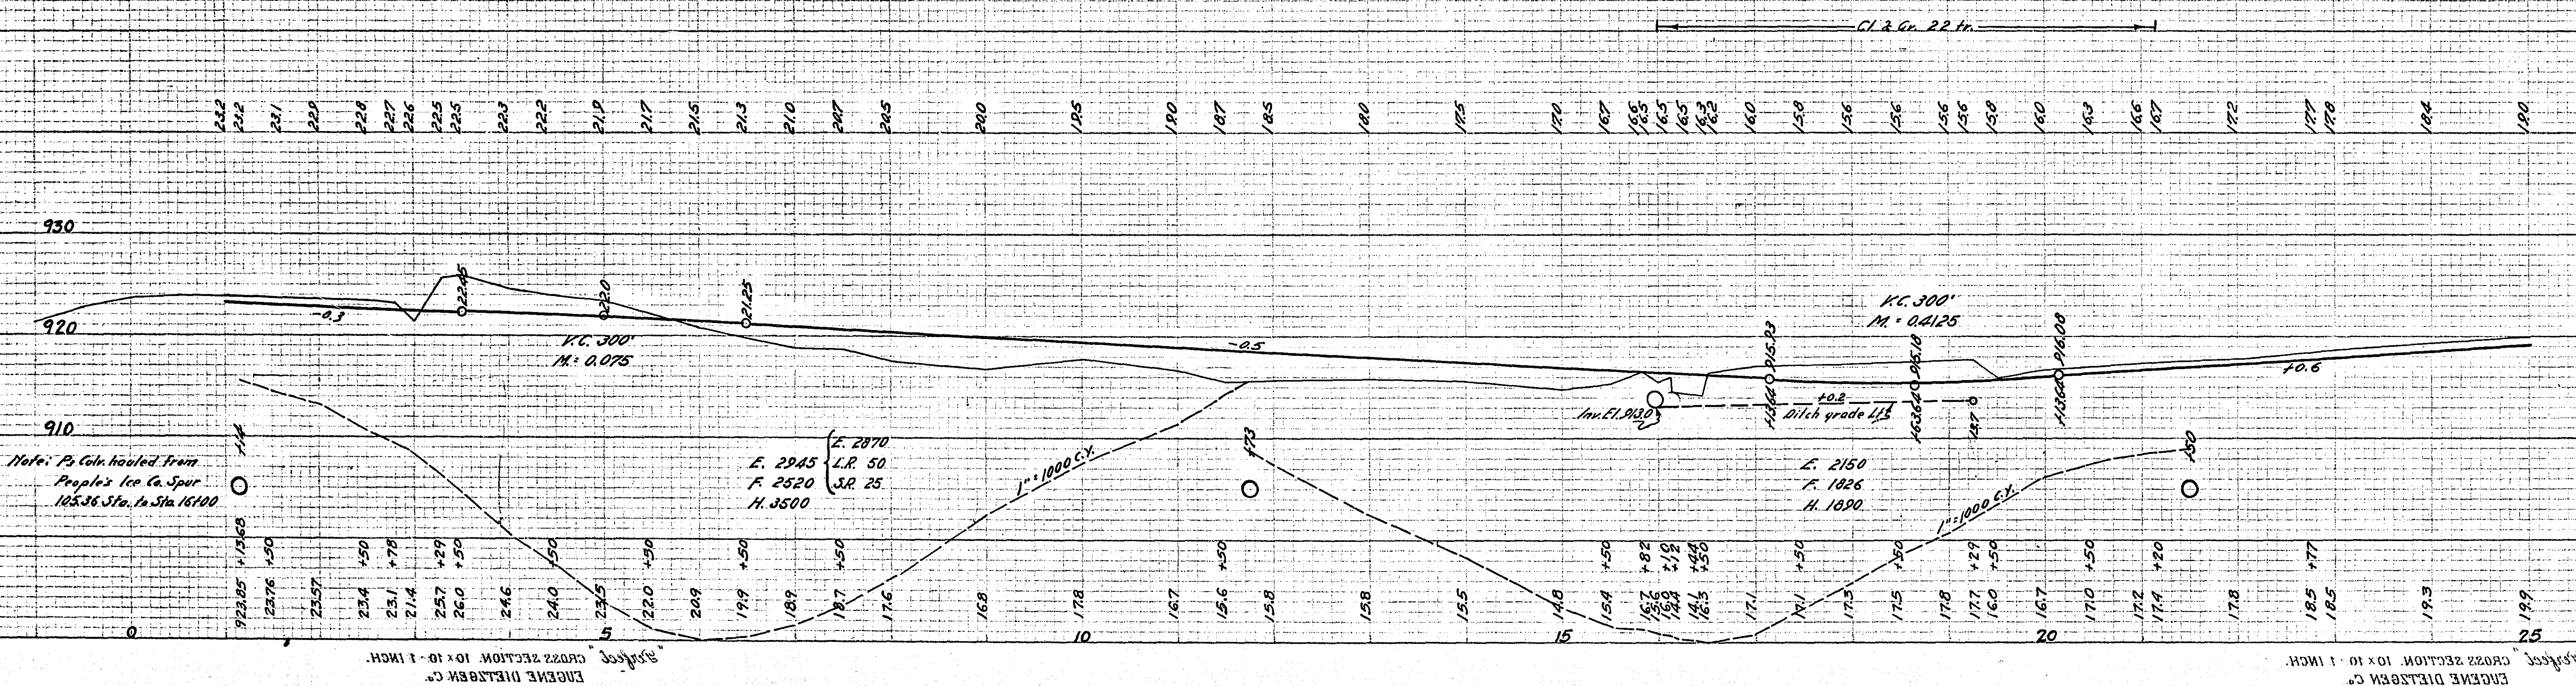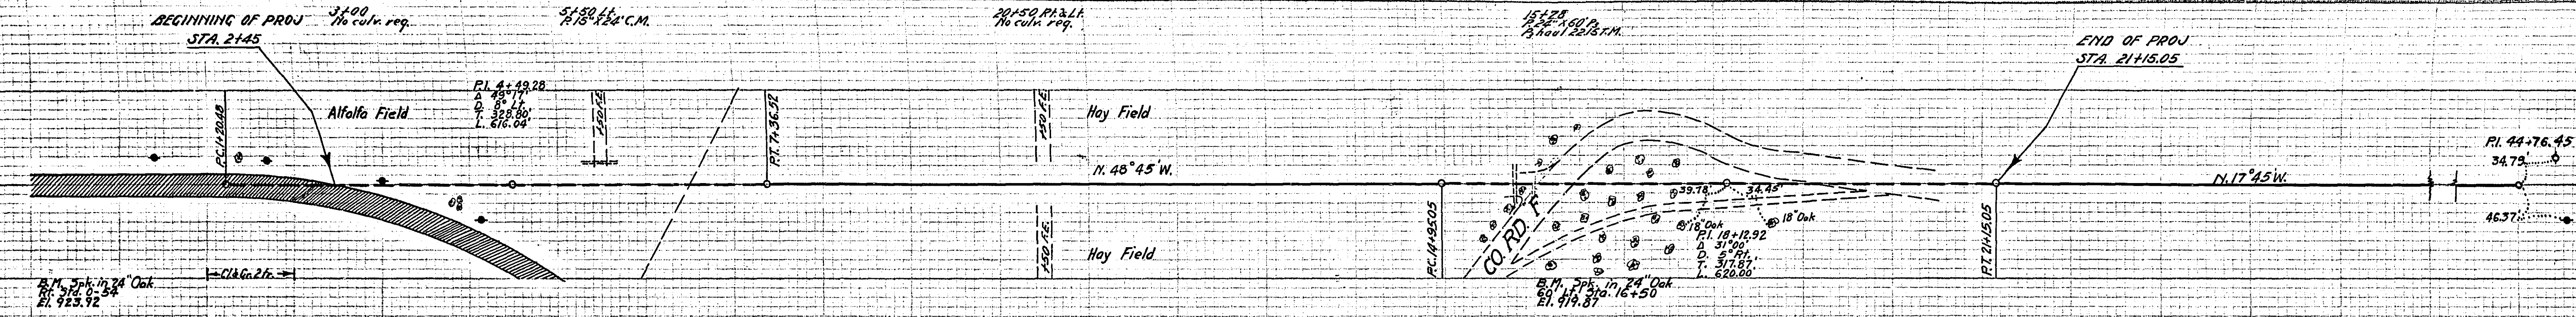

28-01B SEC 1

ESTIMATED QUANTITIES

Clearing	Trees	24
Grubbing	"	24
Exc. Earth	Cu. Yds.	5020
"	L.R.	50
"	S.R.	25
"	Q.H.	5380
Install C.M. 15" Lin. Ft.		24
"	P. 24"	60
Hauling P.	FT.	22.15

MICROFILMED
RAMSEY CO. ENG.
28-01

OFFICE OF
RAMSEY CO. ENGR.


CONSTRUCTION PROFILE


HODGSON ROAD

FROM COUNTY RD. G₂ TO HODGSON RD.

PROJ 28-01B 2

MICROFILMED
RAMSEY CO. ENGR.

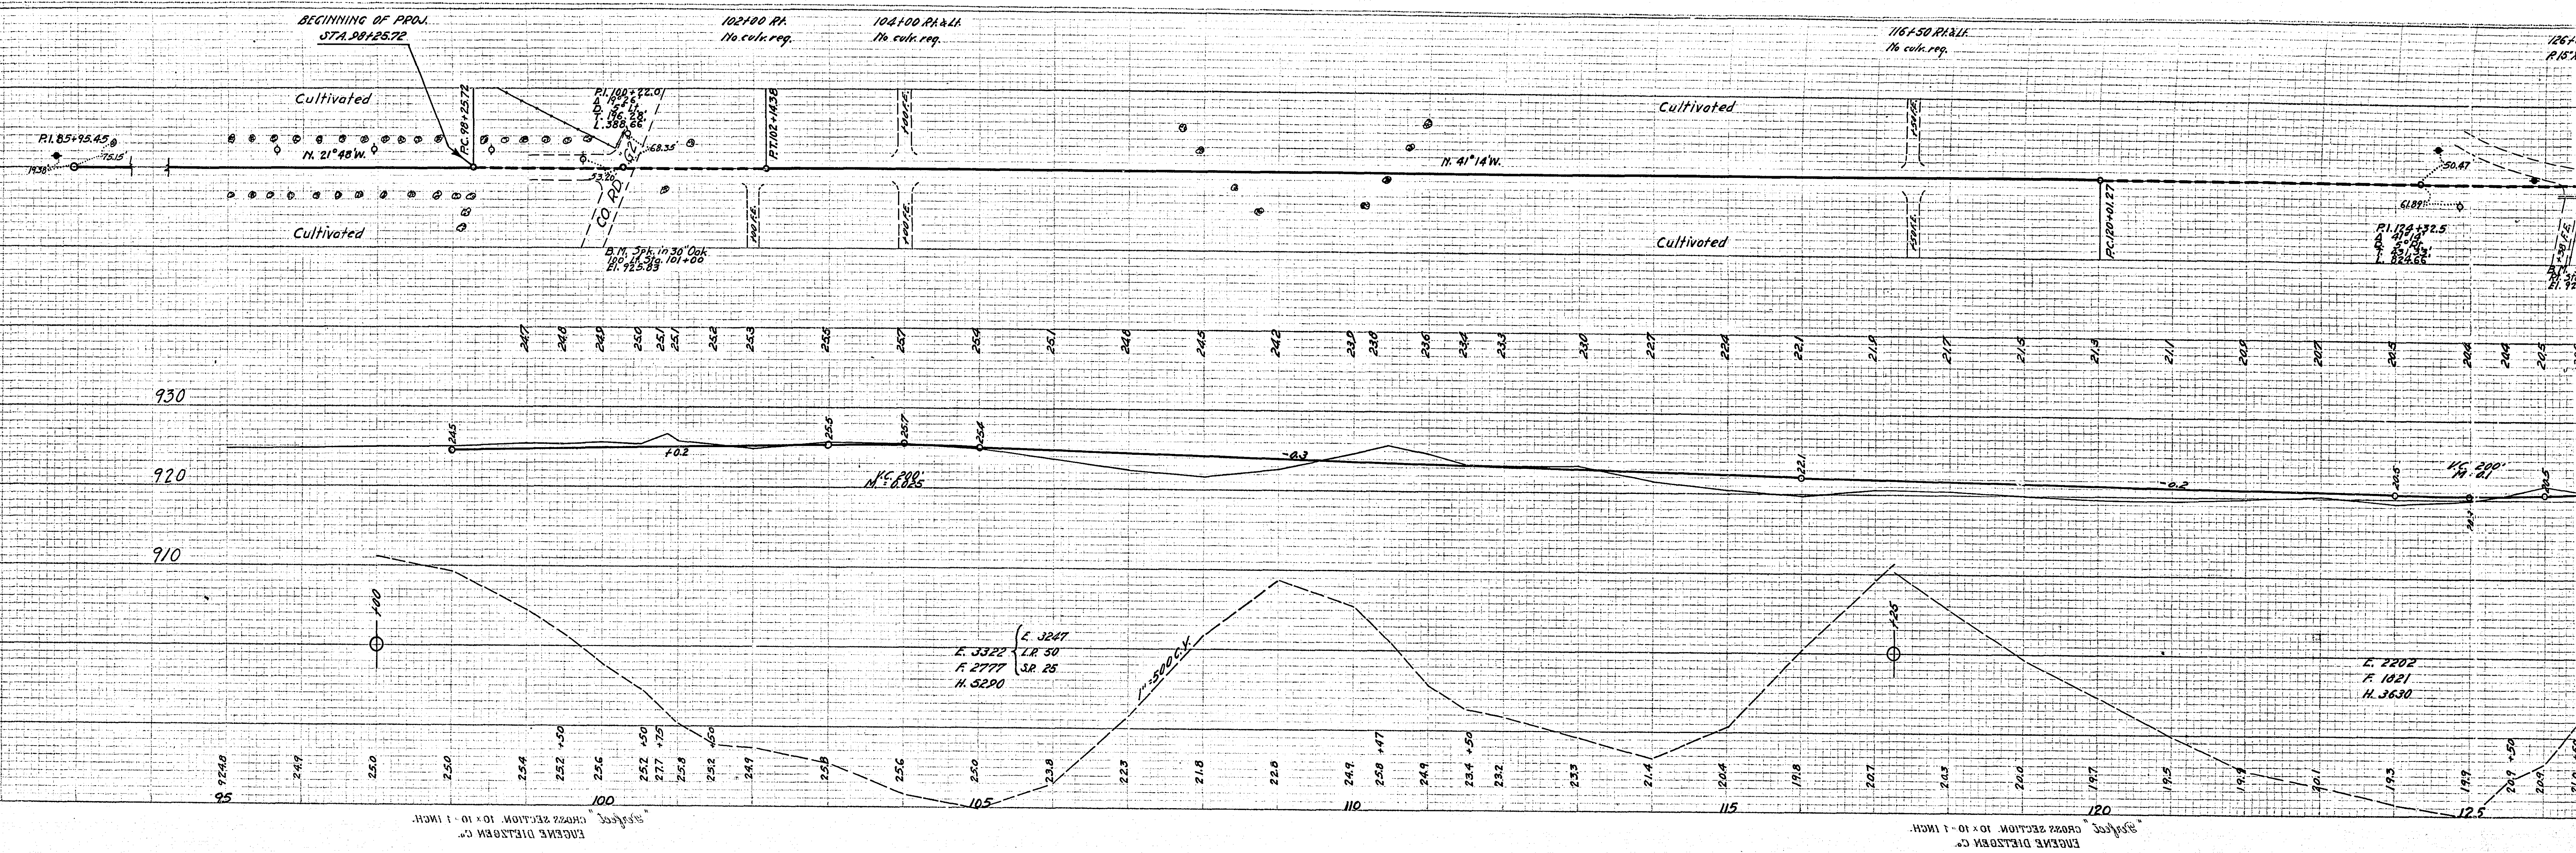

 

28-01B-2
ESTIMATED QUANTITIES

Clearing	Trees	6
Grubbing	"	10
Exc. Earth	Cu. Yds.	5449
" L.R.	"	50
" S.R.	"	25
" O.H.	"	8920
Install C.M. 15"	Lin. Ft.	24

MICROFILMED
RAMSEY CO. ENGR

28-01B