

KEY MAP

Scale 1/2" = 1 mile




OFFICE OF
COUNTY ENGINEER
RAMSEY COUNTY, MINN.
RIGHT OF WAY MAP
OF
COUNTY PROJECT 28-88

SCALE 1/2" = 200'

RIGHT-OF-WAY

NO.	OWNER	STA. TO	STA.	DE. TRACT
1	Felix Des Lauries	0+00	5+36	W. 1/2 - S.W. 1/4
2	W.G. Trotman	5+36	29+20	E. 1/2 - S.W. 1/4
3	Albert Des Lauries	29+20	39+695	N. 1/2 - SE. 1/4
4	J. Corrigan	48+29	39+695	S.W. 1/4 - NW. 1/4
5	E. Kirchner	39+695	61+84	N.E. 1/4 - N.E. 1/4
6	W. Corrigan	59+695	72+86	N.W. 1/4 - N.W. 1/4
7	Elard Sachs	72+86	73+36	N. 33 1/3 - NW. 1/4
8	August Danner	73+36	89+03	S.W. 1/4 - S.W. 1/4
9	P. Gross	89+03	102+85	N.W. 1/4 - S.W. 1/4
10	August Chilko	128+36	129+825	E. 1/2 - N.E. 1/4
11	C.H. Rosenberger	102+85	128+36	W. 1/2 - N.W. 1/4
12	J. Trag	129+825	143+66	SE. 1/4 - SE. 1/4
13	F.V. Schussler Jr.	139+47	156+82	W. 1/2 - S.W. 1/4
14	A.W. Bohrer	143+66	156+82	N.E. 1/4 - SE. 1/4
15	Frank Sachs	156+82	183+23.5	E. 1/2 - N.E. 1/4
16	Otto Bohrer	156+82	183+23.5	W. 1/2 - N.W. 1/4
17	T.A. Wille	183+235	196+38	SE. 1/4 - SE. 1/4
18	John Flamm	183+235	196+38	S.W. 1/4 - S.W. 1/4
19	D.J. Wille	196+38	209+55	N.E. 1/4 - SE. 1/4
20	A.G. Wille	196+38	209+55	N.W. 1/4 - S.W. 1/4
21	E.A. Wille	209+55	218+73	S. 1/2 - SE. 1/4
22	M. Haberath	209+55	218+73	S.W. 1/4 - N.W. 1/4
23	J.M. Groff	218+73	231+51	N. 1/2 - E. 1/2 - N
24	J.M. Groff	219+89	228+08	W. 1/2 - N.W. 1/4
25	H.J. Schindeldecker	225+08	227+61	N.W. 1/4 - NW. 1/4
26	F. Schindeldecker	227+61	234+43	N.W. 1/4 - NW. 1/4
27	E.E. Dickman	234+43	249+90	S.W. 1/4 - S.W. 1/4
28	H.L. Becker	249+90	264+79	N.W. 1/4 - S.W. 1/4
29	A. Lazar	261+28	264+79	N.E. 1/4 - S.W. 1/4
30	H.L. Becker	264+79	271+11	S. 1/2 - S.W. 1/4 - A
31	C.W. Krueger	264+79	273+82	SE. 1/4 - N.W. 1/4
32	George Brandt	271+11	277+42	N. 1/2 - S.W. 1/4 - N
33	W. Buchholz	273+82	290+07	E. 1/2 - N.W. 1/4
34	F.B. Astroth	277+42	290+07	N.W. 1/4 - NW. 1/4
35	C.F. Krueger	290+07	303+10	SE. 1/4 - S.W. 1/4
36	F.B. Astroth	290+07	303+10	S.W. 1/4 - S.W. 1/4
37	Emma Peters Et al	303+10	315+95	N.E. 1/4 - S.W. 1/4
38	J. Messerick	303+10	315+95	N.W. 1/4 - S.W. 1/4
39	John H. Kulenkamp	316+61	322+88	SE. 1/4 - S.W. 1/4
40	South View Country Club	316+61	331+50	SE. 1/4 - N.W. 1/4
41	William Kulenkamp	322+88	329+21	N.E. 1/4 - S.W. 1/4
42	William Kulenkamp	331+50	342+66	N.E. 1/4 - N.W. 1/4
43	H.A. Miller	329+21	342+33	N.W. 1/4 - NW. 1/4
44	W. Sachs	342+66	353+77	SE. 1/4 - S.W. 1/4
45	A. Lothenbach	342+99	354+08	S.W. 1/4 - S.W. 1/4
46	F. Lothenbach	354+08	364+51	W. 1/2 - S.W. 1/4 - N
47	J. Lothenbach	355+77	368+51	N.E. 1/4 - S.W. 1/4
48	T. Wetzeland	369+17	375+32	S. 1/2 - SE. 1/4 - N
49	W.A. Stassen	370+11	372+11	Lot 1 to 5 inc. Blk. 1
50	C. Van Kuster	369+17	370+11	6 & 7 - 1
51	W.M. Brandon	375+32	381+64	N. 1/2 - SE. 1/4 - N
52	W.A. Stassen	372+11	381+97	N. 1/2 - S.W. 1/4 - N
53	J.C. Brown	382+30	395+02	N.E. 1/4 - N.W. 1/4
54	M.M. Gruening	381+97	395+02	N.W. 1/4 - NW. 1/4
55	Wm. Blaeser	395+02	401+97	All of Blk. 3 Hoffe
56	H. Vermilya	407+47	407+87	Lot 1 - 1 Dues
57	E. Heidenreich	407+07	407+47	2 - 1
58	P. Heidenreich	406+67	407+07	3 - 1
59	A. Hellriegel	405+88	406+67	4 - 3 - 1
60	J. Schmidt	404+27	405+87	6 - 9 - 1
61	H.E. Richter	401+89	404+27	10 - 15 - 1
62	W.W. Gilliland Et al	400+14	401+82	1 - 3 - 5 - 8 - 2
63	H.P. Giles	395+14	399+74	4 & 9 - 2
64	C. Block	395+55	397+74	10 - 15 - 2
65	J. Smola	401+89	404+27	16 - 21 - 2 Hoffe
66	J. Schmidt	404+27	405+07	22 - 23 - 2
67	J.T. Dervie	405+07	406+67	24 - 27 - 2
68	M. Foster Et al	406+67	407+07	28 - 2
69	M. Weiss	407+07	407+87	29 - 30 - 2
70				

KEY MAP

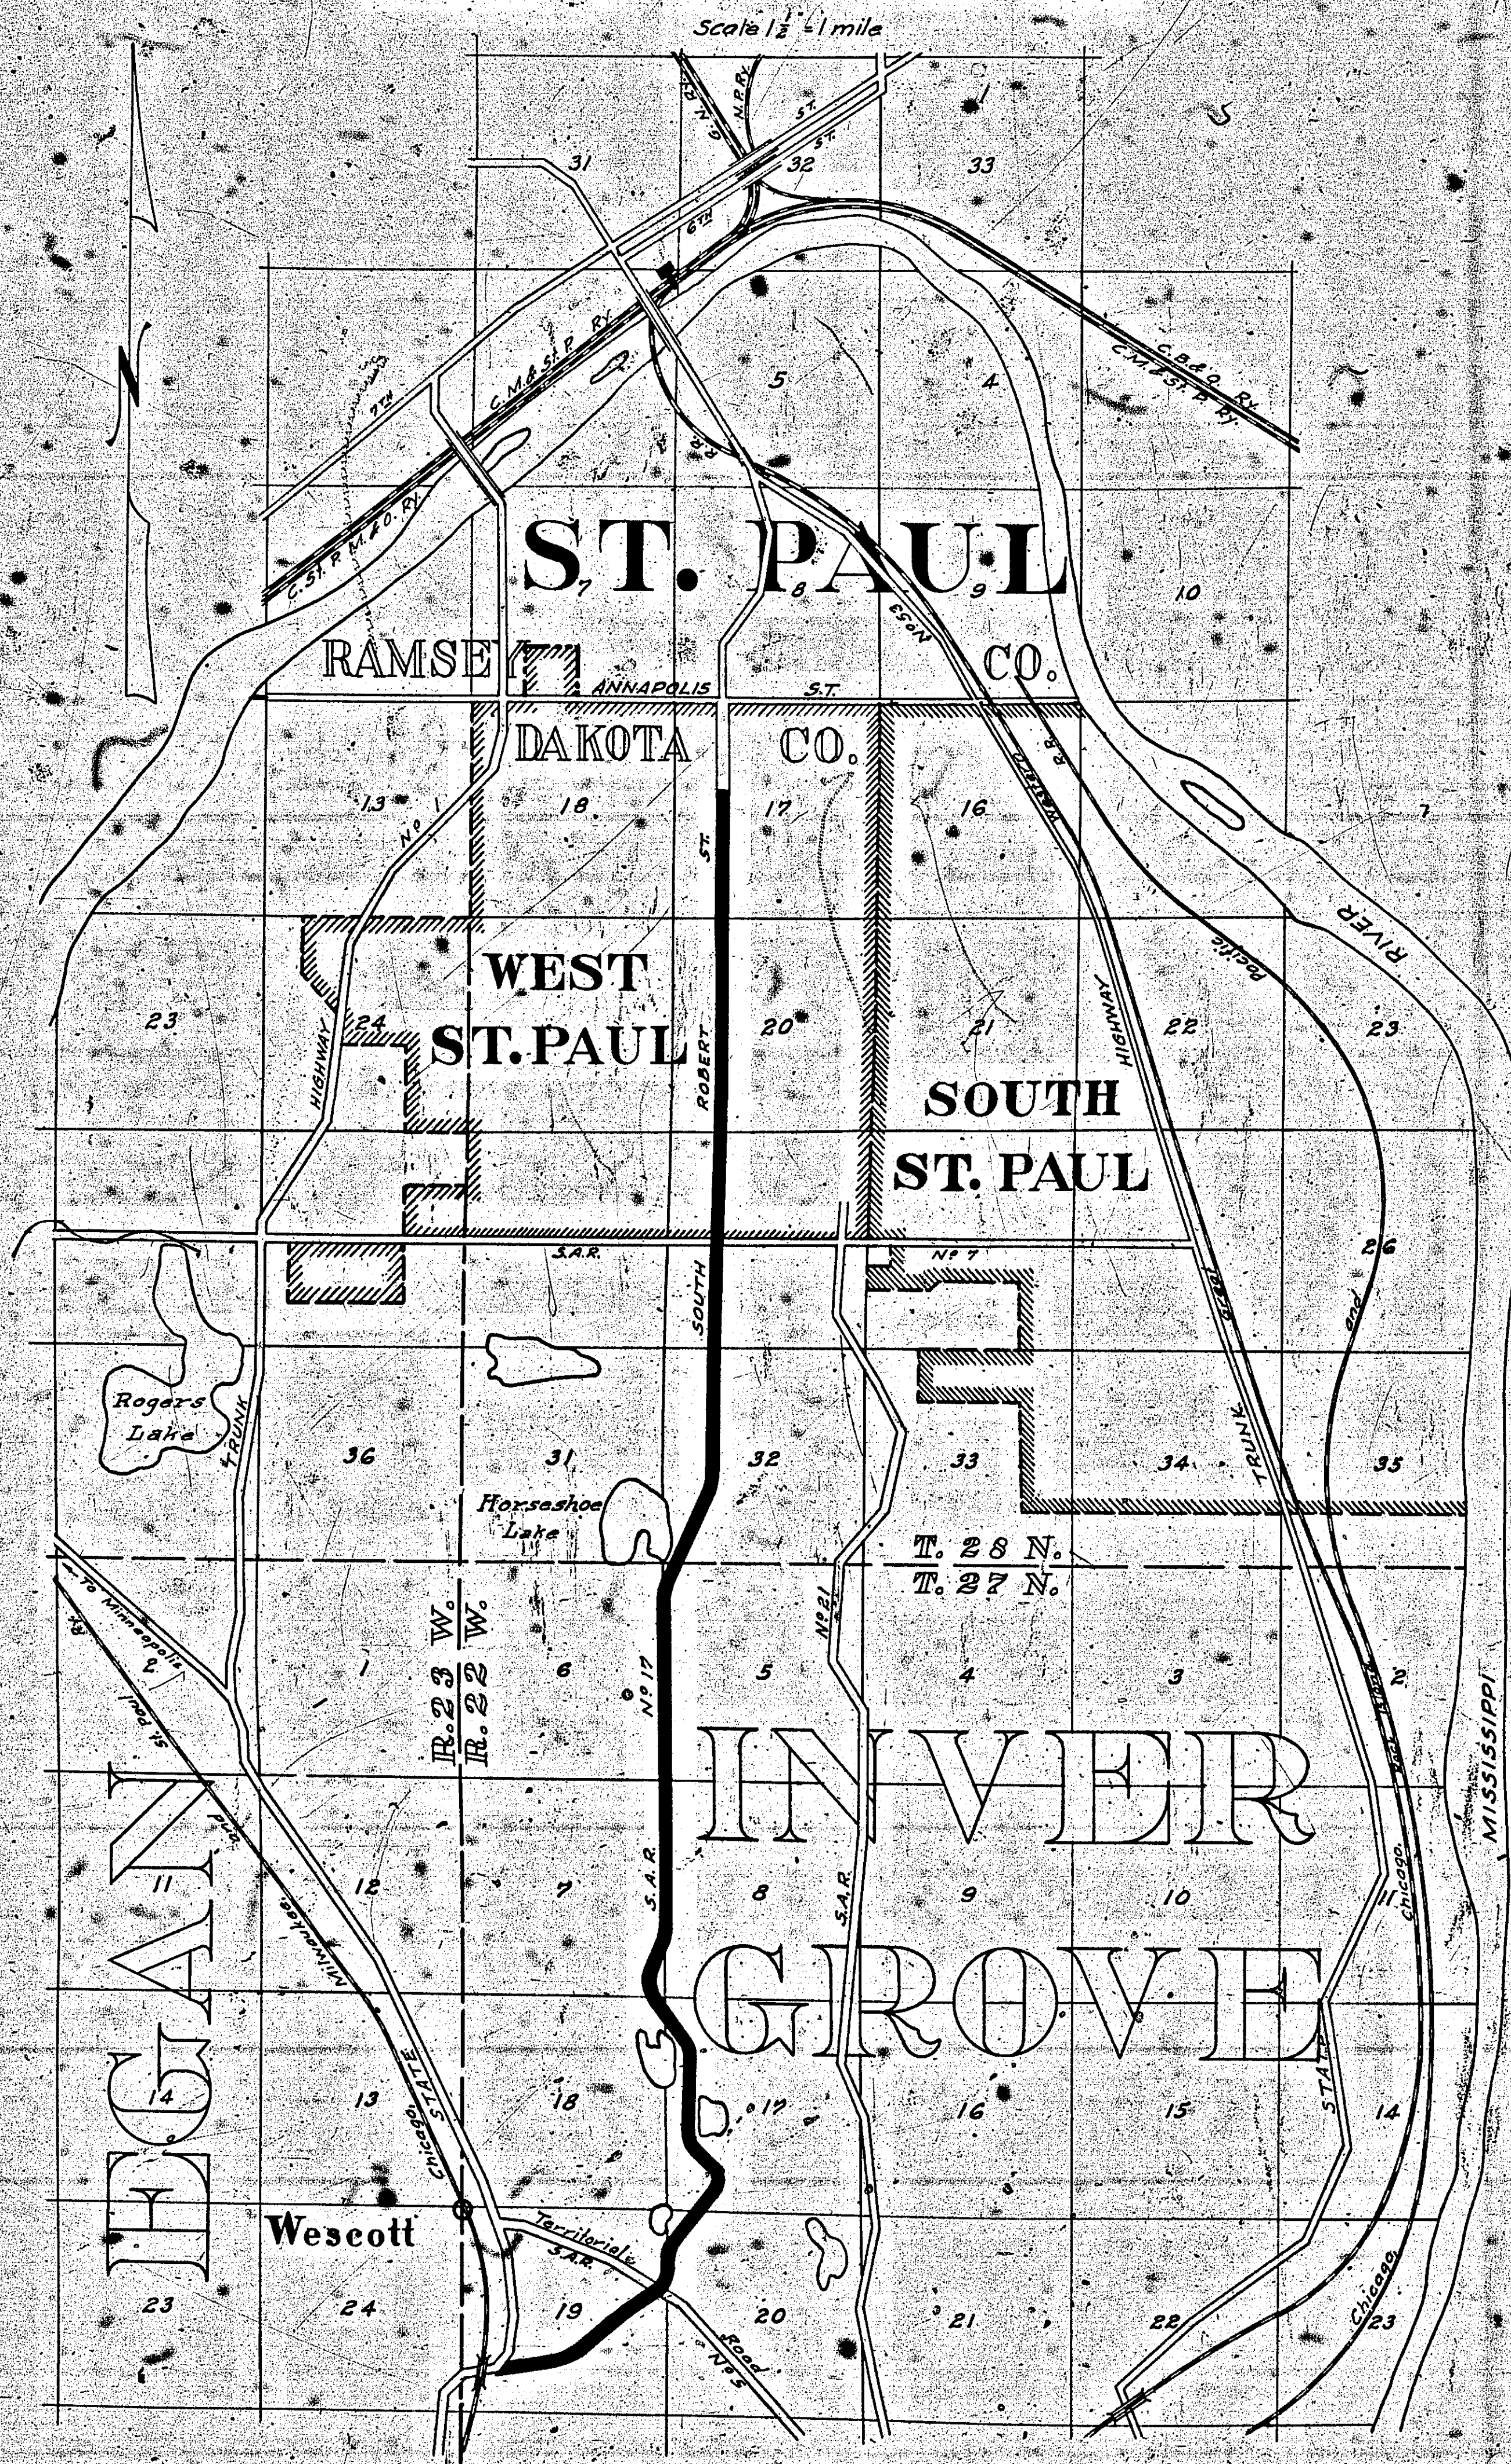

RIGHT-OF-WAY RECORD

NO.	OWNER	STA. TO	STA.	DESCRIPTION	SEC.	TWP.	R.	KIND OF INSTRUMENT	DATE OF INST.	ACRES OF R.O.W.	AMOUNT	REMARKS
1	Felix Des Lauries	0+00	5+96	W. 1/2 - S.W. 1/4	19	27	22	Easement	3-1-28	.23	100.00	
2	W.G. Trotman	5+96	29+20	E. 1/2 - S.W. 1/4 & N.W. 1/4 - S.E. 1/4	19	27	22		4-16-28	.81	250.00	
3	Albert Des Lauries	29+20	59+695	N. 1/2 - S.E. 1/4 & S.E. 1/4 - N.E. 1/4	19	27	22		2-29-28	1.63	500.00	
4	J. Corrigan	59+695	61+94	S.W. 1/4 - N.W. 1/4	20	27	22		3-5-28	.08	1.00	
5	E. Kirchner	61+94	72+86	N.E. 1/4 - N.E. 1/4	19	27	22		2-28-28	.10	350.00	
6	W. Corrigan	72+86	73+36	N.W. 1/4 - N.W. 1/4	20	27	22		2-29-28	.41	200.00	
7	Elard Sachs	73+36	89+03	N. 33' of N.W. 1/4 - N.W. 1/4	20	27	22		3-12-28	.01	1.00	
8	August Danner	89+03	102+85	S.W. 1/4 - S.W. 1/4	17	27	22		2-20-28	1.26	400.00	
9	P. Gross	102+85	128+36	N.W. 1/4 - S.W. 1/4	17	27	22		3-20-28	1.21	300.00	
10	August Chiko	128+36	128+36	E. 1/2 - N.E. 1/4	18	27	22		3-1-28	.42	100.00	
11	C.H. Rosenberger	128+36	129+875	W. 1/2 - N.W. 1/4	17	27	22		2-20-28	1.39	622.00	
12	J. Trog	129+875	143+66	S.E. 1/4 - S.E. 1/4	7	27	22		3-12-28	.85	300.00	
13	F.W. Schussler, Jr.	143+66	156+82	W. 1/2 - S.W. 1/4	8	27	22		2-18-28	.31	50.00	
14	A.W. Bohrer	156+82	163+235	N.E. 1/4 - S.E. 1/4	7	27	22		3-5-28	.30	90.00	
15	Frank Sachs	163+235	183+235	E. 1/2 - N.E. 1/4	7	27	22		2-18-28	.84	350.00	
16	Otto Bohrer	183+235	196+38	W. 1/2 - N.W. 1/4	8	27	22		2-27-28	.94	375.00	
17	T.A. Wille	196+38	209+55	S.E. 1/4 - S.E. 1/4	6	27	22		2-18-28	.49	150.00	
18	John Flamm	209+55	215+73	S.W. 1/4 - S.W. 1/4	5	27	22		2-18-28	.64	100.00	
19	D.J. Wille	215+73	225+08	N.E. 1/4 - S.E. 1/4	6	27	22		2-20-28	.49	75.00	
20	A.G. Wille	225+08	227+61	N.W. 1/4 - S.W. 1/4	5	27	22		3-2-28	.44	200.00	
21	E.A. Wille	227+61	234+43	S. 1/2 - S.E. 1/4 - N.E. 1/4	6	27	22		3-12-28	.03	1.00	
22	M. Haberoth	234+43	249+90	S.W. 1/4 - N.W. 1/4	5	27	22		2-21-28	.24	100.00	
23	J.M. Groff	249+90	264+79	N. 3/4 - E. 1/2 - N.E. 1/4	6	27	22		3-1-28	.40	150.00	
24	J.M. Groff	264+79	271+11	W. 1/2 - N.W. 1/4	5	27	22		3-1-28	.10	1.00	
25	H.J. Schindeldecker	271+11	277+42	N.W. 1/4 - N.W. 1/4	5	27	22		3-5-28	.06	1.00	
26	F. Schindeldecker	277+42	282+88	N.W. 1/4 - N.W. 1/4	5	27	22		3-5-28	.13	50.00	
27	E.E. Dickman	282+88	290+07	S.W. 1/4 - S.W. 1/4	32	28	22		2-27-28	.59	200.00	
28	H.L. Becker	290+07	303+10	N.W. 1/4 - S.W. 1/4	32	28	22		2-18-28	1.05	525.00	
29	A. Lazar	303+10	315+95	N.E. 1/4 - S.W. 1/4	32	28	22		3-17-28	.80	360.00	
30	H.L. Becker	315+95	322+88	S. 1/2 - S.W. 1/4 - N.W. 1/4	32	28	22		2-18-28	.15	75.00	
31	E.W. Krueger	322+88	329+21	S.E. 1/4 - N.W. 1/4	32	28	22		3-12-28	.21	1.00	
32	George Brandt	329+21	342+66	N. 1/2 - S.W. 1/4 - N.W. 1/4	32	28	22		12-19-27	.15	1.00	
33	W. Buchholz	342+66	355+77	E. 1/2 - N.W. 1/4	32	28	22		3-5-28	.26	75.00	
34	F.B. Astrath	355+77	368+51	N.W. 1/4 - N.W. 1/4	32	28	22		3-19-28	.27	1.00	
35	C.F. Krueger	368+51	375+32	S.E. 1/4 - S.W. 1/4	29	28	22		3-5-28	.12	1.00	
36	F.B. Astrath	375+32	381+64	S.W. 1/4 - S.W. 1/4	29	28	22					Not affected
37	Emma Peters Et al	381+64	395+02	N.E. 1/4 - S.W. 1/4	29	28	22	Easement	3-19-28	.61	175.00	
38	J. Masserick	395+02	401+97	N.W. 1/4 - S.W. 1/4	29	28	22		3-2-28	.49	150.00	
39	John H. Kulenkamp	401+97	407+87	S.E. 1/4 - S.W. 1/4 - N.W. 1/4	29	28	22		3-5-28	.48	150.00	
40	South View Country Club	407+87	414+27	S.E. 1/4 - N.W. 1/4	29	28	22					
41	William Kulenkamp	414+27	421+11	N.E. 1/4 - S.W. 1/4 - N.W. 1/4	29	28	22	Easement	3-12-28	.09	1.00	
42	William Kulenkamp	421+11	428+34	N.E. 1/4 - N.W. 1/4	29	28	22					Not affected
43	H.A. Miller	428+34	435+74	N.W. 1/4 - N.W. 1/4	29	28	22					
44	W. Sachs	435+74	442+27	S.E. 1/4 - S.W. 1/4	20	28	22	Easement	3-15-28	.12	30.00	
45	A. Lofthenbach	442+27	450+07	S.W. 1/4 - S.W. 1/4	20	28	22		3-10-28	.10	1.00	
46	F. Lofthenbach	450+07	457+51	W. 1/2 - S.W. 1/4 (With exception)	20	28	22		3-10-28	.03	1.00	
47	J. Lofthenbach	457+51	464+27	N.E. 1/4 - S.W. 1/4	20	28	22		3-15-28	.113	1.00	
48	T. Wetzeland	464+27	471+11	S. 1/2 - S.E. 1/4 - N.W. 1/4	20	28	22		2-25-28	.04	1.00	
49	W.A. Stassen	471+11	478+32	Lots 1 to 5 inc Blk. 1 Ershing's Add.	20	28	22		2-24-28	.01	1.00	
50	C. Vog Kuster	478+32	485+02	N. 1/2 - S.E. 1/4 - N.W. 1/4	20	28	22					Not affected
51	W.M. Brandon	485+02	492+27	N. 1/2 - S.E. 1/4 - N.W. 1/4	20	28	22	Easement	3-17-28	.03	1.00	
52	W.A. Stassen	492+27	500+07	N. 3/4 - S.W. 1/4 - N.W. 1/4	20	28	22					Not affected
53	J.C. Brown	500+07	507+51	N.E. 1/4 - N.W. 1/4	20	28	22	Easement	2-24-28	.10	1.00	
54	M.M. Gruening	507+51	514+27	N.W. 1/4 - N.W. 1/4	20	28	22					Not affected
55	Wm. Blaasen	514+27	521+11	All of Blk. 3 Hoffmann's Add.	17	28	22					
56	H. Vermilya	521+11	528+34	Lot 1 - 1 Lucas St. Add.	17	28	22					
57	E. Heidenreich	528+34	535+74	- 2 - 1 -	17	28	22					
58	R. Heidenreich	535+74	542+27	- 3 - 1 -	17	28	22					
59	A. Hellriegel	542+27	549+02	- 4 - 5 - 1 -	17	28	22					
60	J. Schmidt	549+02	556+27	- 6 - 9 - 1 -	17	28	22					
61	H.E. Richter	556+27	563+74	- 10 - 15 - 1 -	17	28	22					
62	W.W. Gilliland Et al	563+74	570+07	- 1 - 3 - 5 - 8 - 2 -	17	28	22					
63	H.P. Giles	570+07	577+51	- 4 - 8 - 9 - 2 -	17	28	22					
64	C. Block	577+51	584+27	- 10 - 15 - 2 -	17	28	22					
65	J. Simola	584+27	591+74	- 16 - 21 - 2 Hoffmann's Add.	17	28	22					
66	J. Schmidt	591+74	598+32	- 22 - 23 - 2 -	17	28	22					
67	J.T. Dervie	598+32	605+07	- 24 - 27 - 2 -	17	28	22					
68	M. Foster Et al	605+07	612+27	- 28 - 2 -	17	28	22					
69	M. Weiss	612+27	619+74	- 29 - 30 - 2 -	17	28	22					
70												

Original given to Minn. Highway Dept. June 24, 1941