


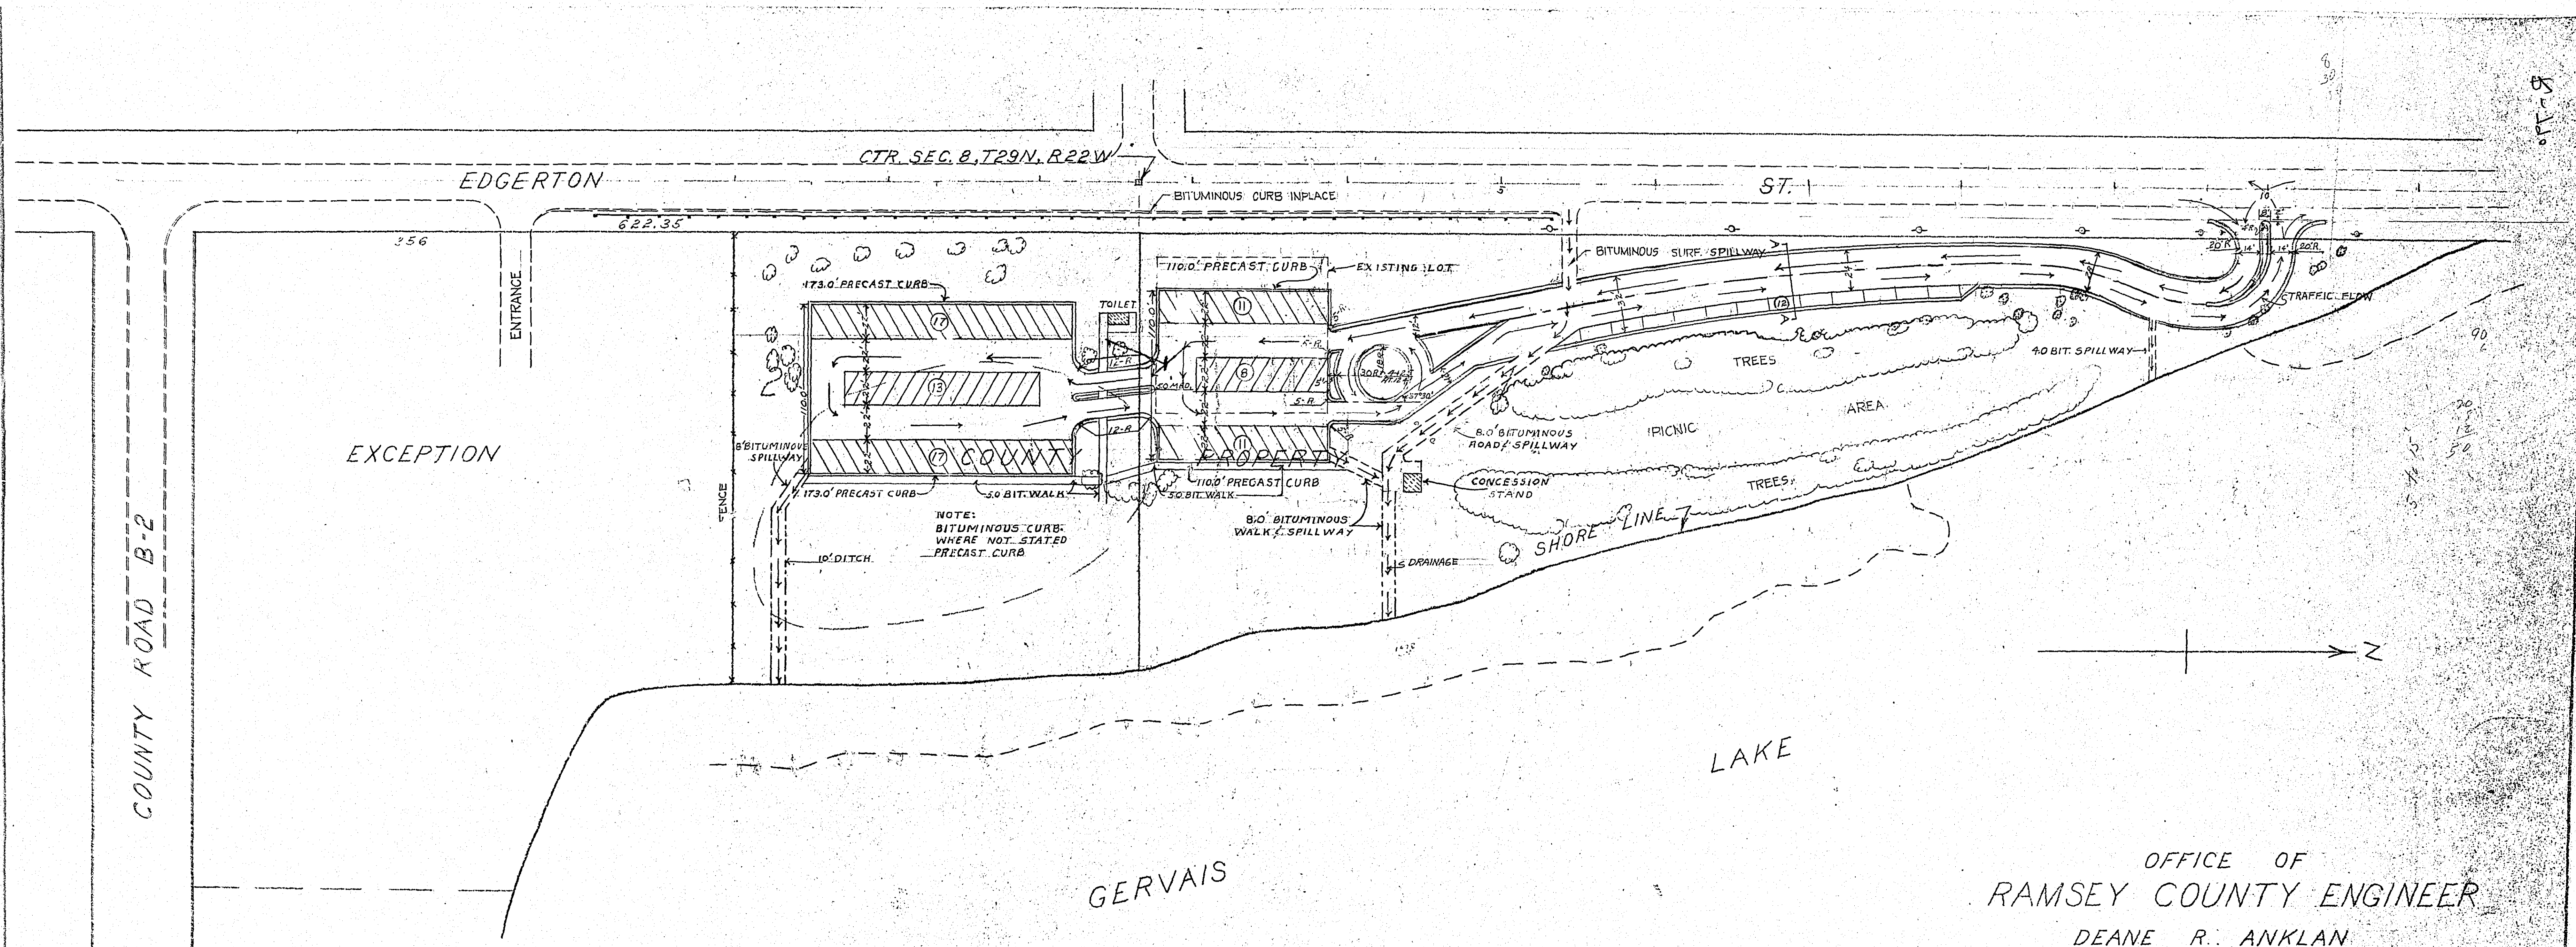

EXCEPTION

CTR. SEC. 8, T29N, R22W

EDGERTON

ST. 1

COUNTY ROAD B-2

GERVAIS

LAKE

OFFICE OF
RAMSEY COUNTY ENGINEER

DEANE R. ANKLAN
COUNTY ENGINEER

GERVAIS PARK


NOVEMBER 1960 SCALE 1" = 50'

9/4/63

Dr. 1-AK 21
Dr. 6-BK-129

MICROFILMED
RAMSEY CO. ENGR.

23-103
P. 7

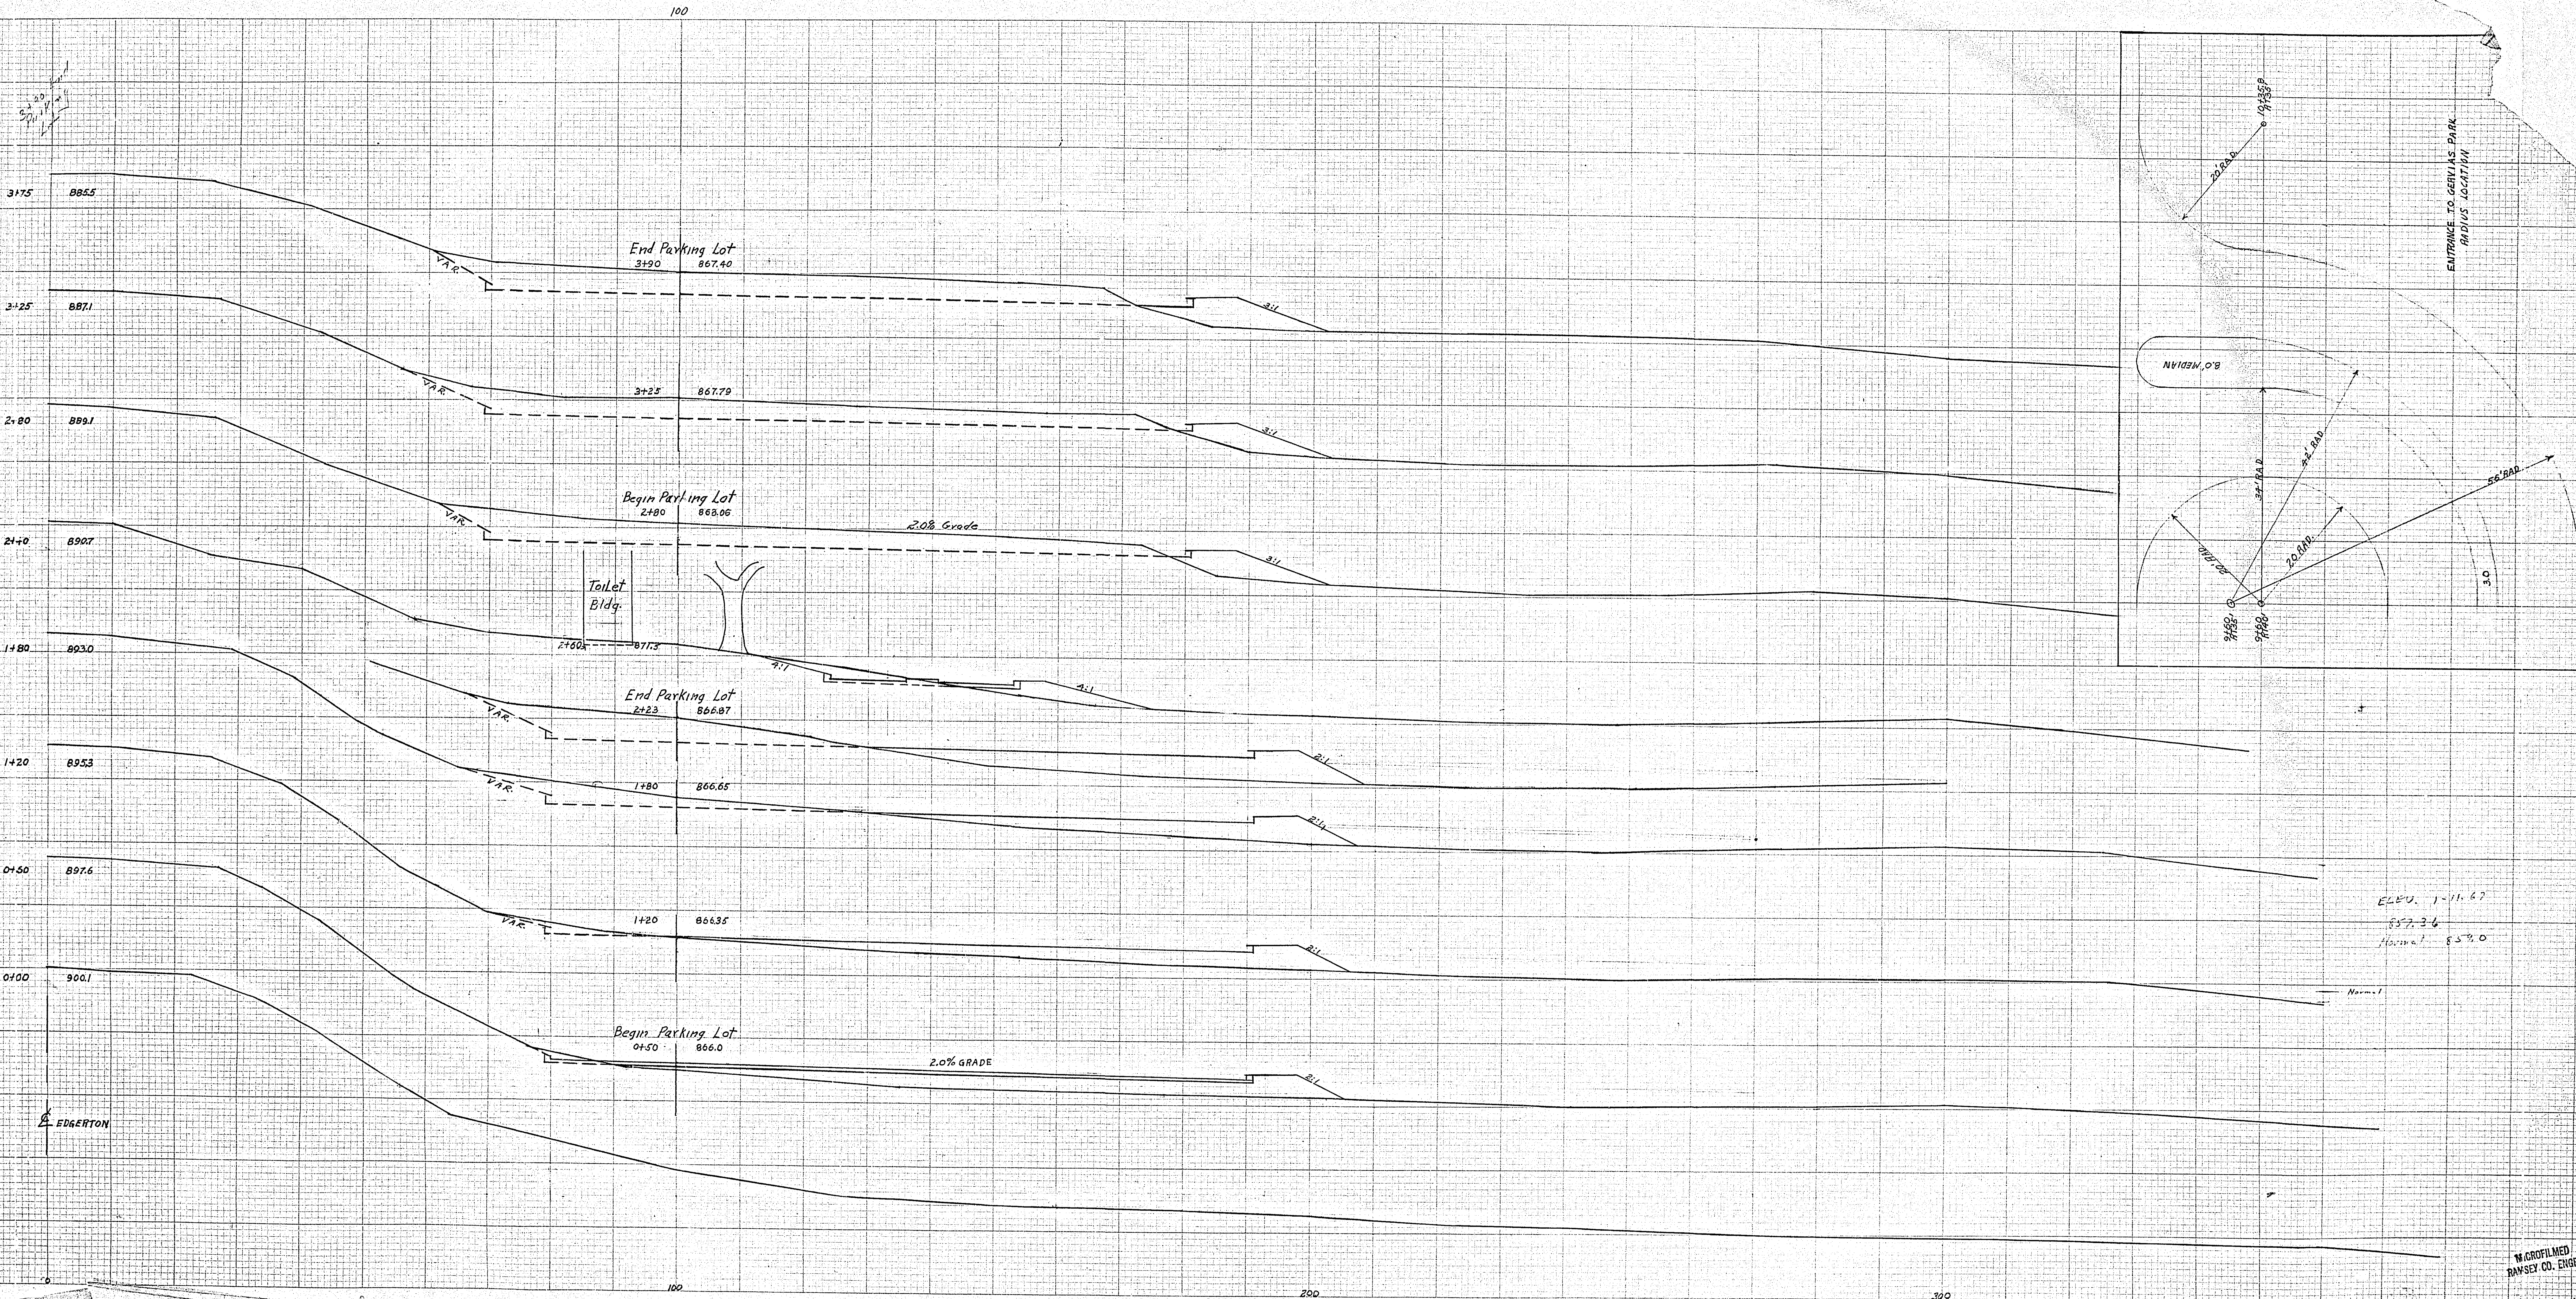

ELEV. 1-11.67
837-36
10.22 a 85-9.0

Normal

