
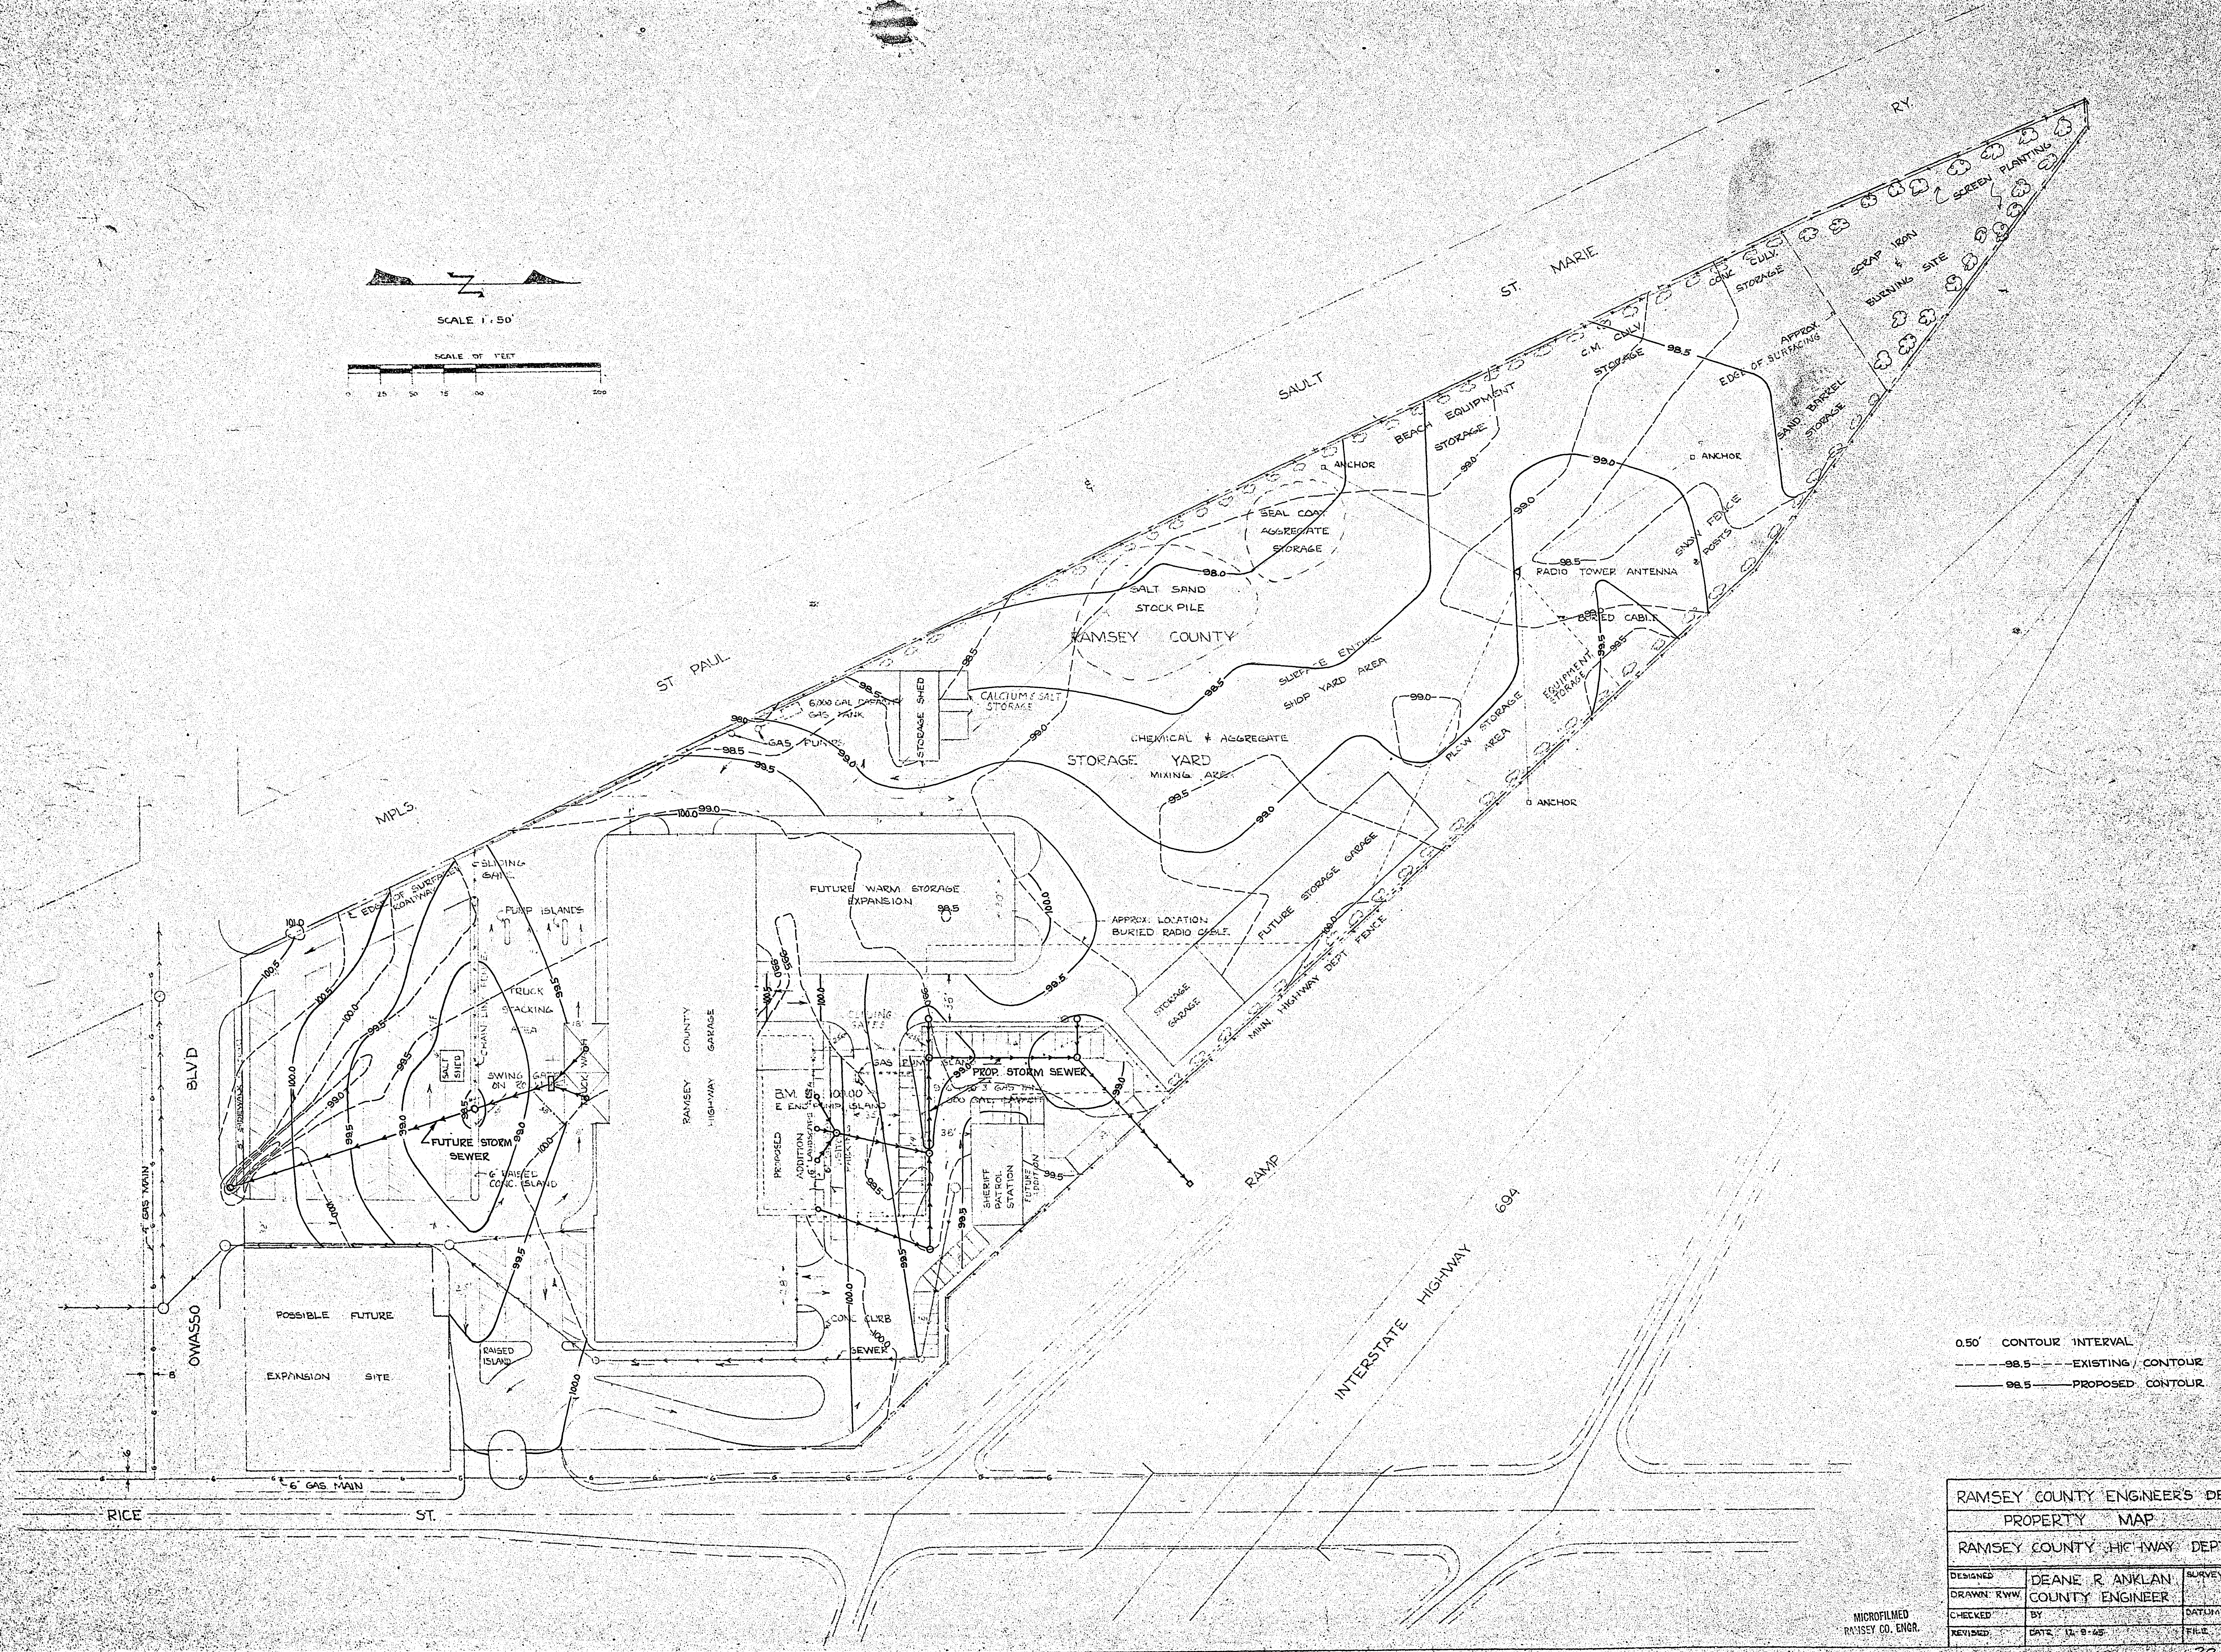


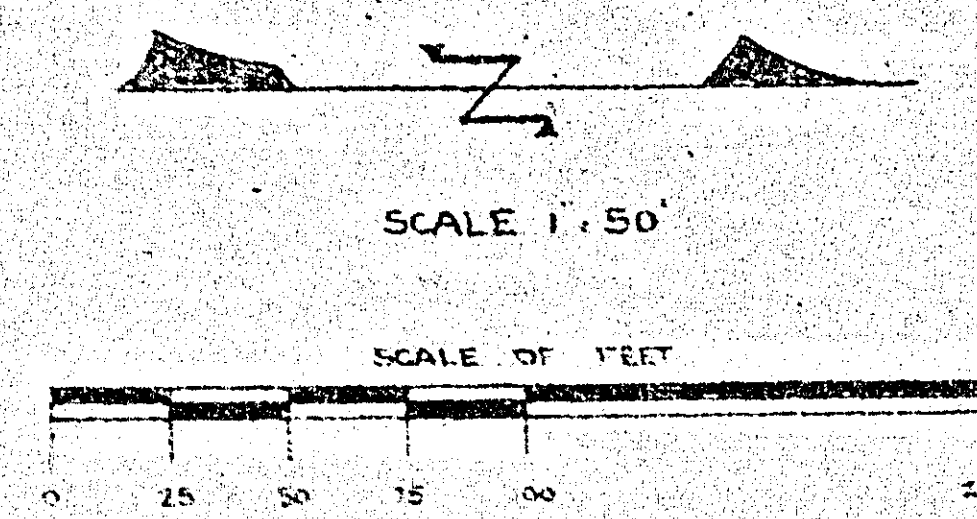

0.50' CONTOUR INTERVAL
 --- 98.5 --- EXISTING / CONTOUR
 --- 99.5 --- PROPOSED CONTOUR

RAMSEY COUNTY ENGINEER'S DEPT.		
PROPERTY MAP		
RAMSEY COUNTY HIGHWAY DEPT.		
DESIGNED	DEANE R. ANKLAN	SURVEY
DRAWN: RWW	COUNTY ENGINEER	
CHECKED	BY	DATE
REVISED	DATE	FILE

MICROFILMED
 RAMSEY CO. ENGR.