


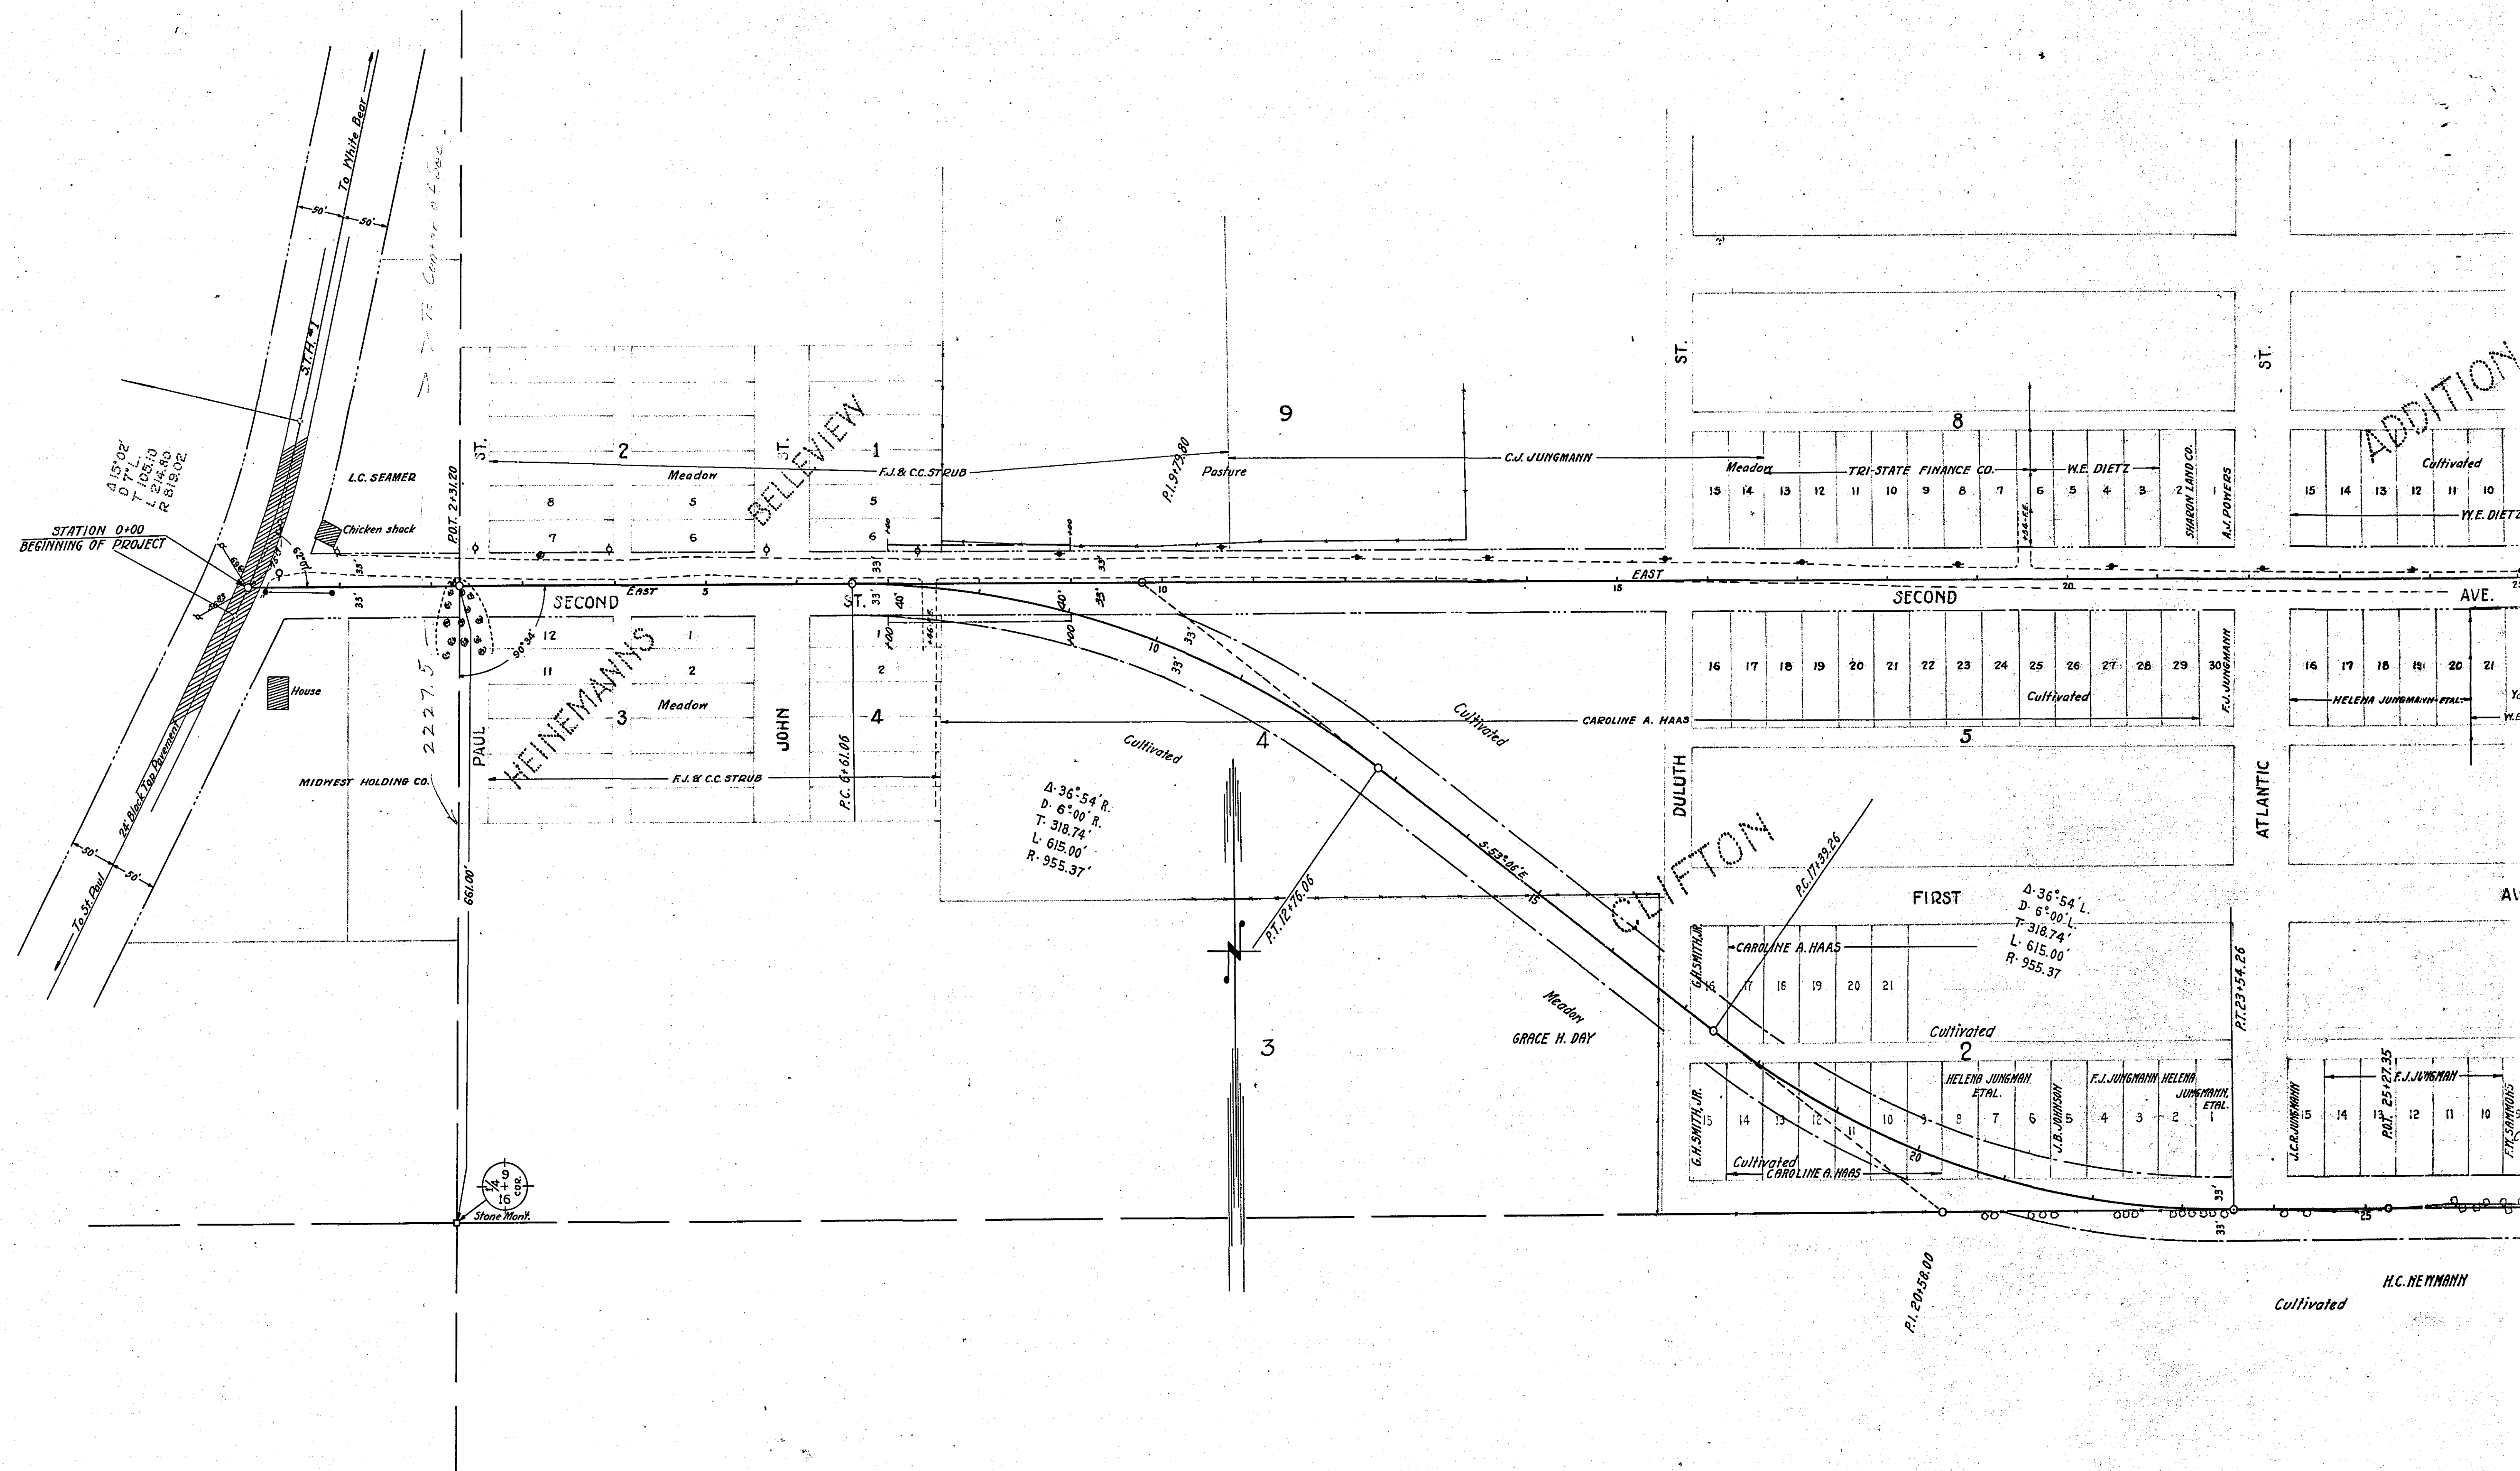


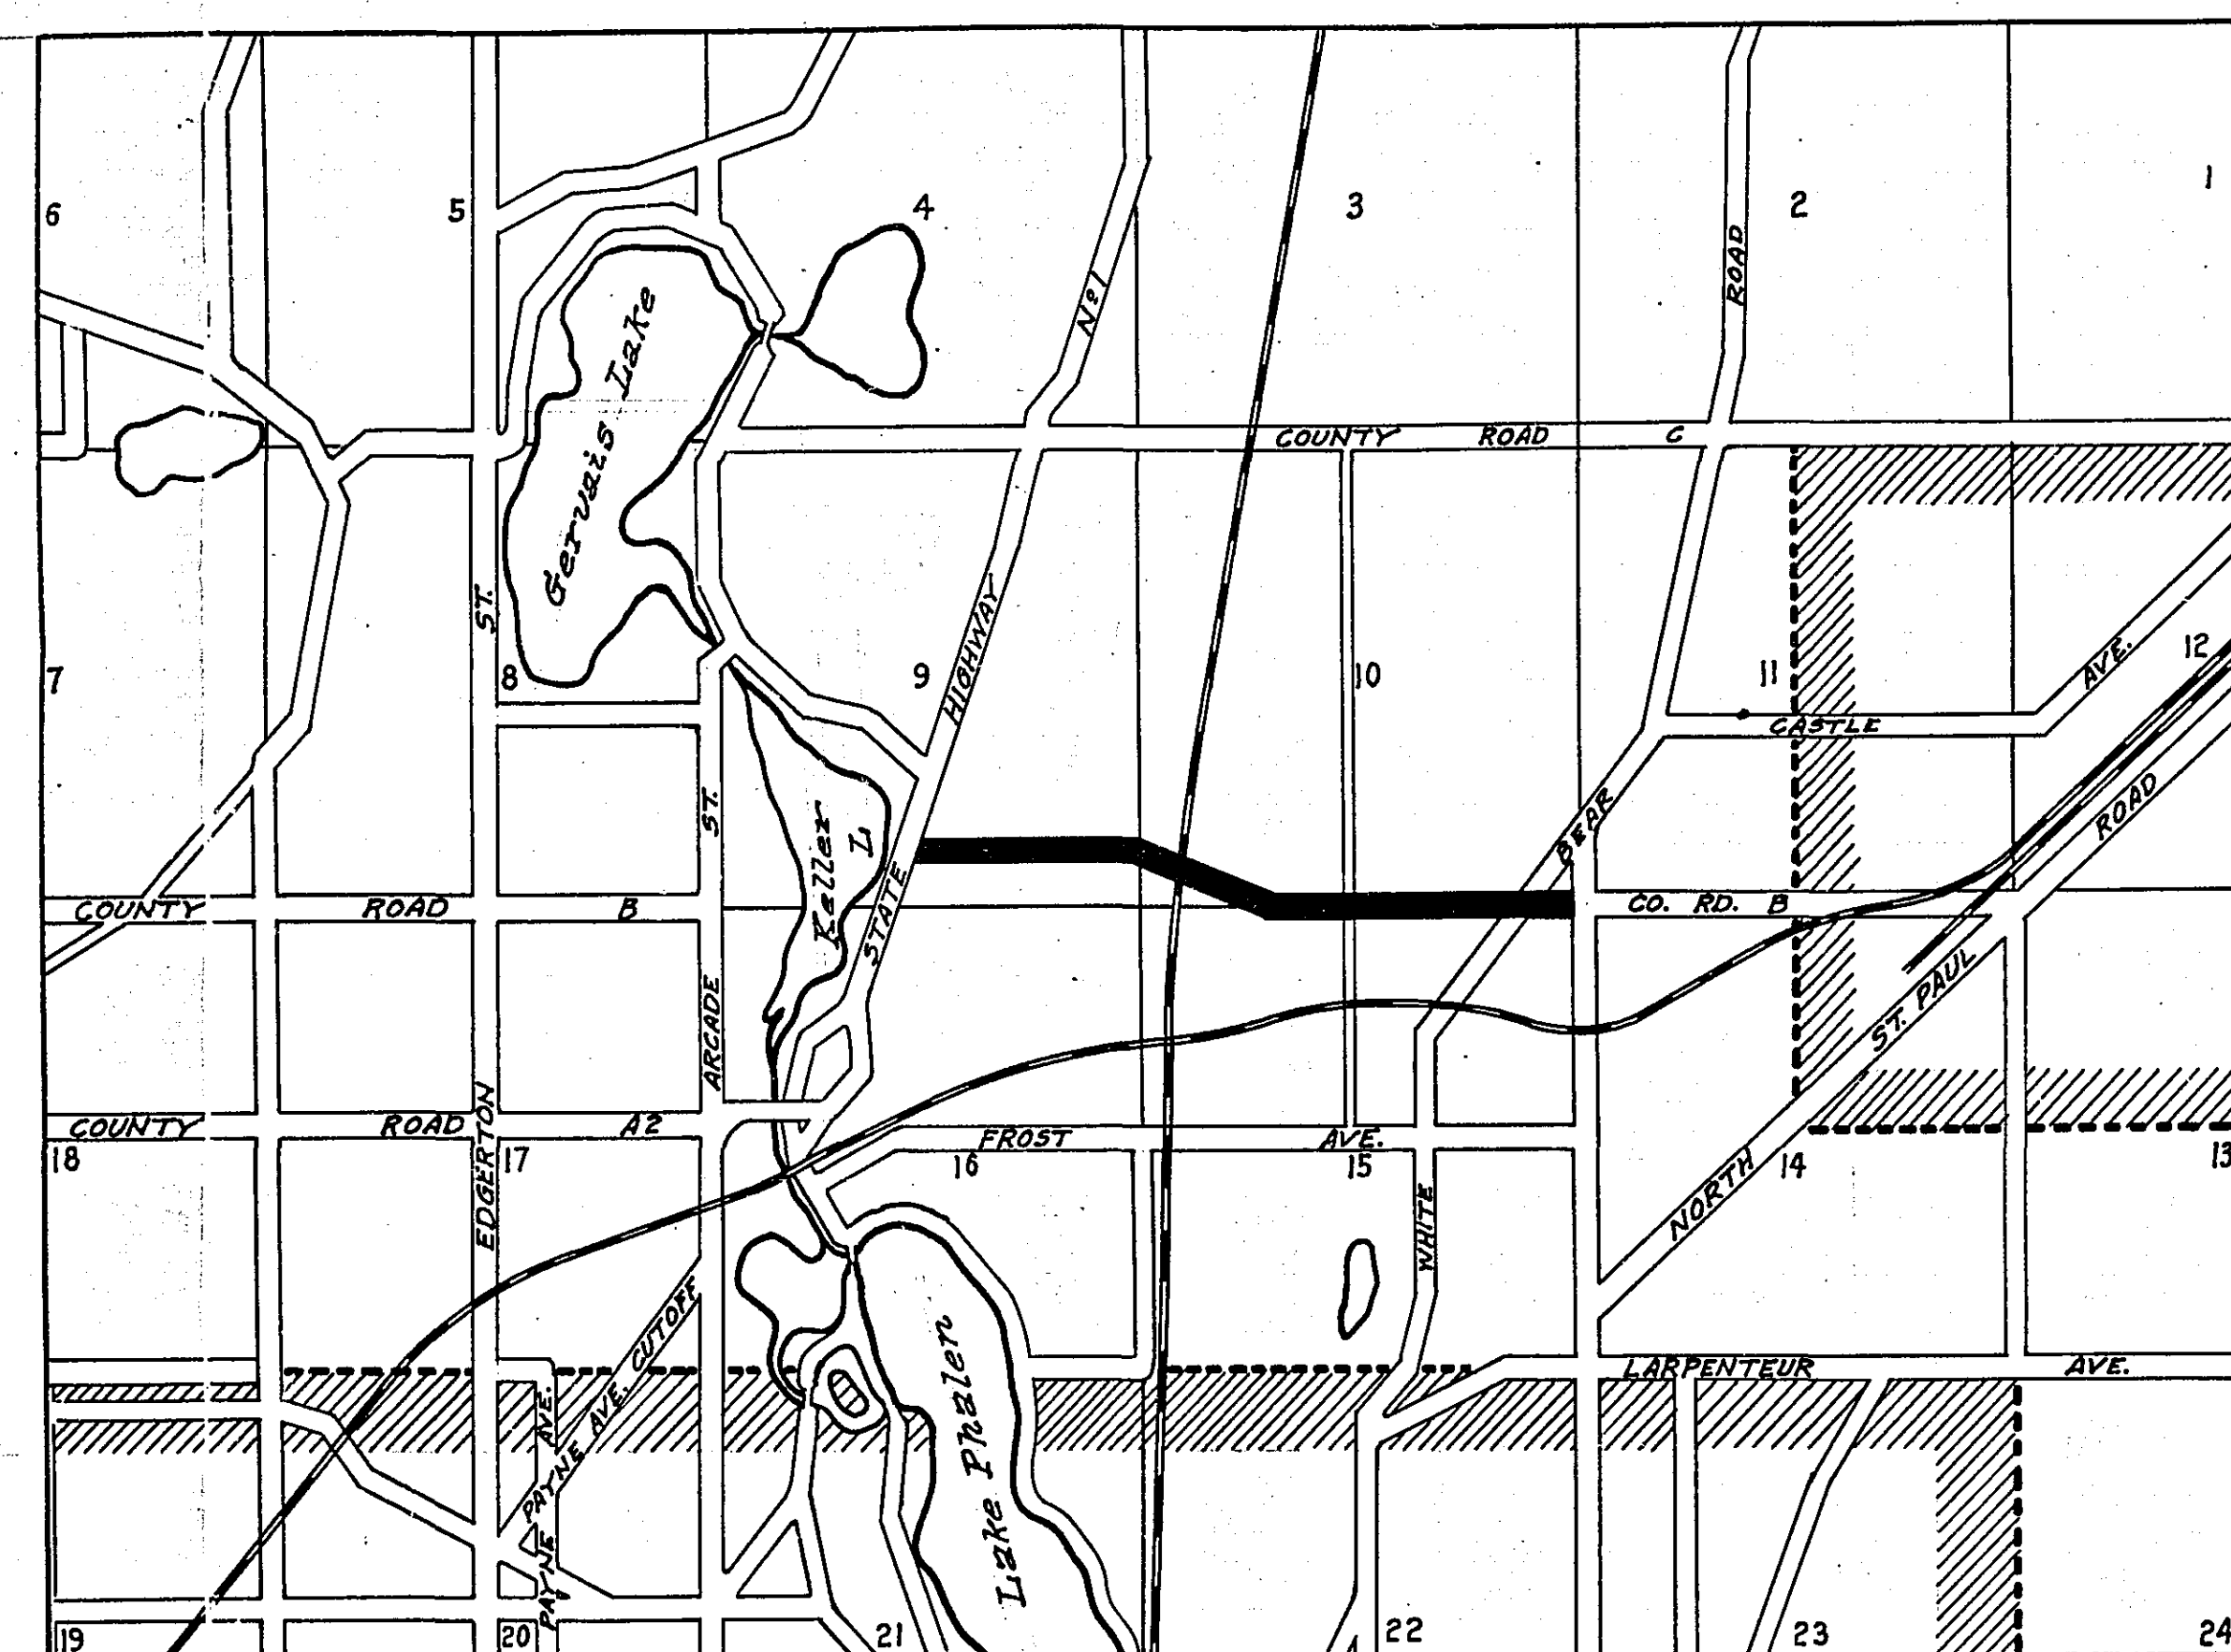

MICROFILMED
 RAMSEY CO. ENGR.
 29-15

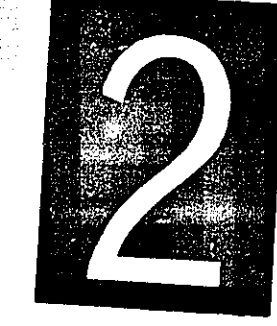

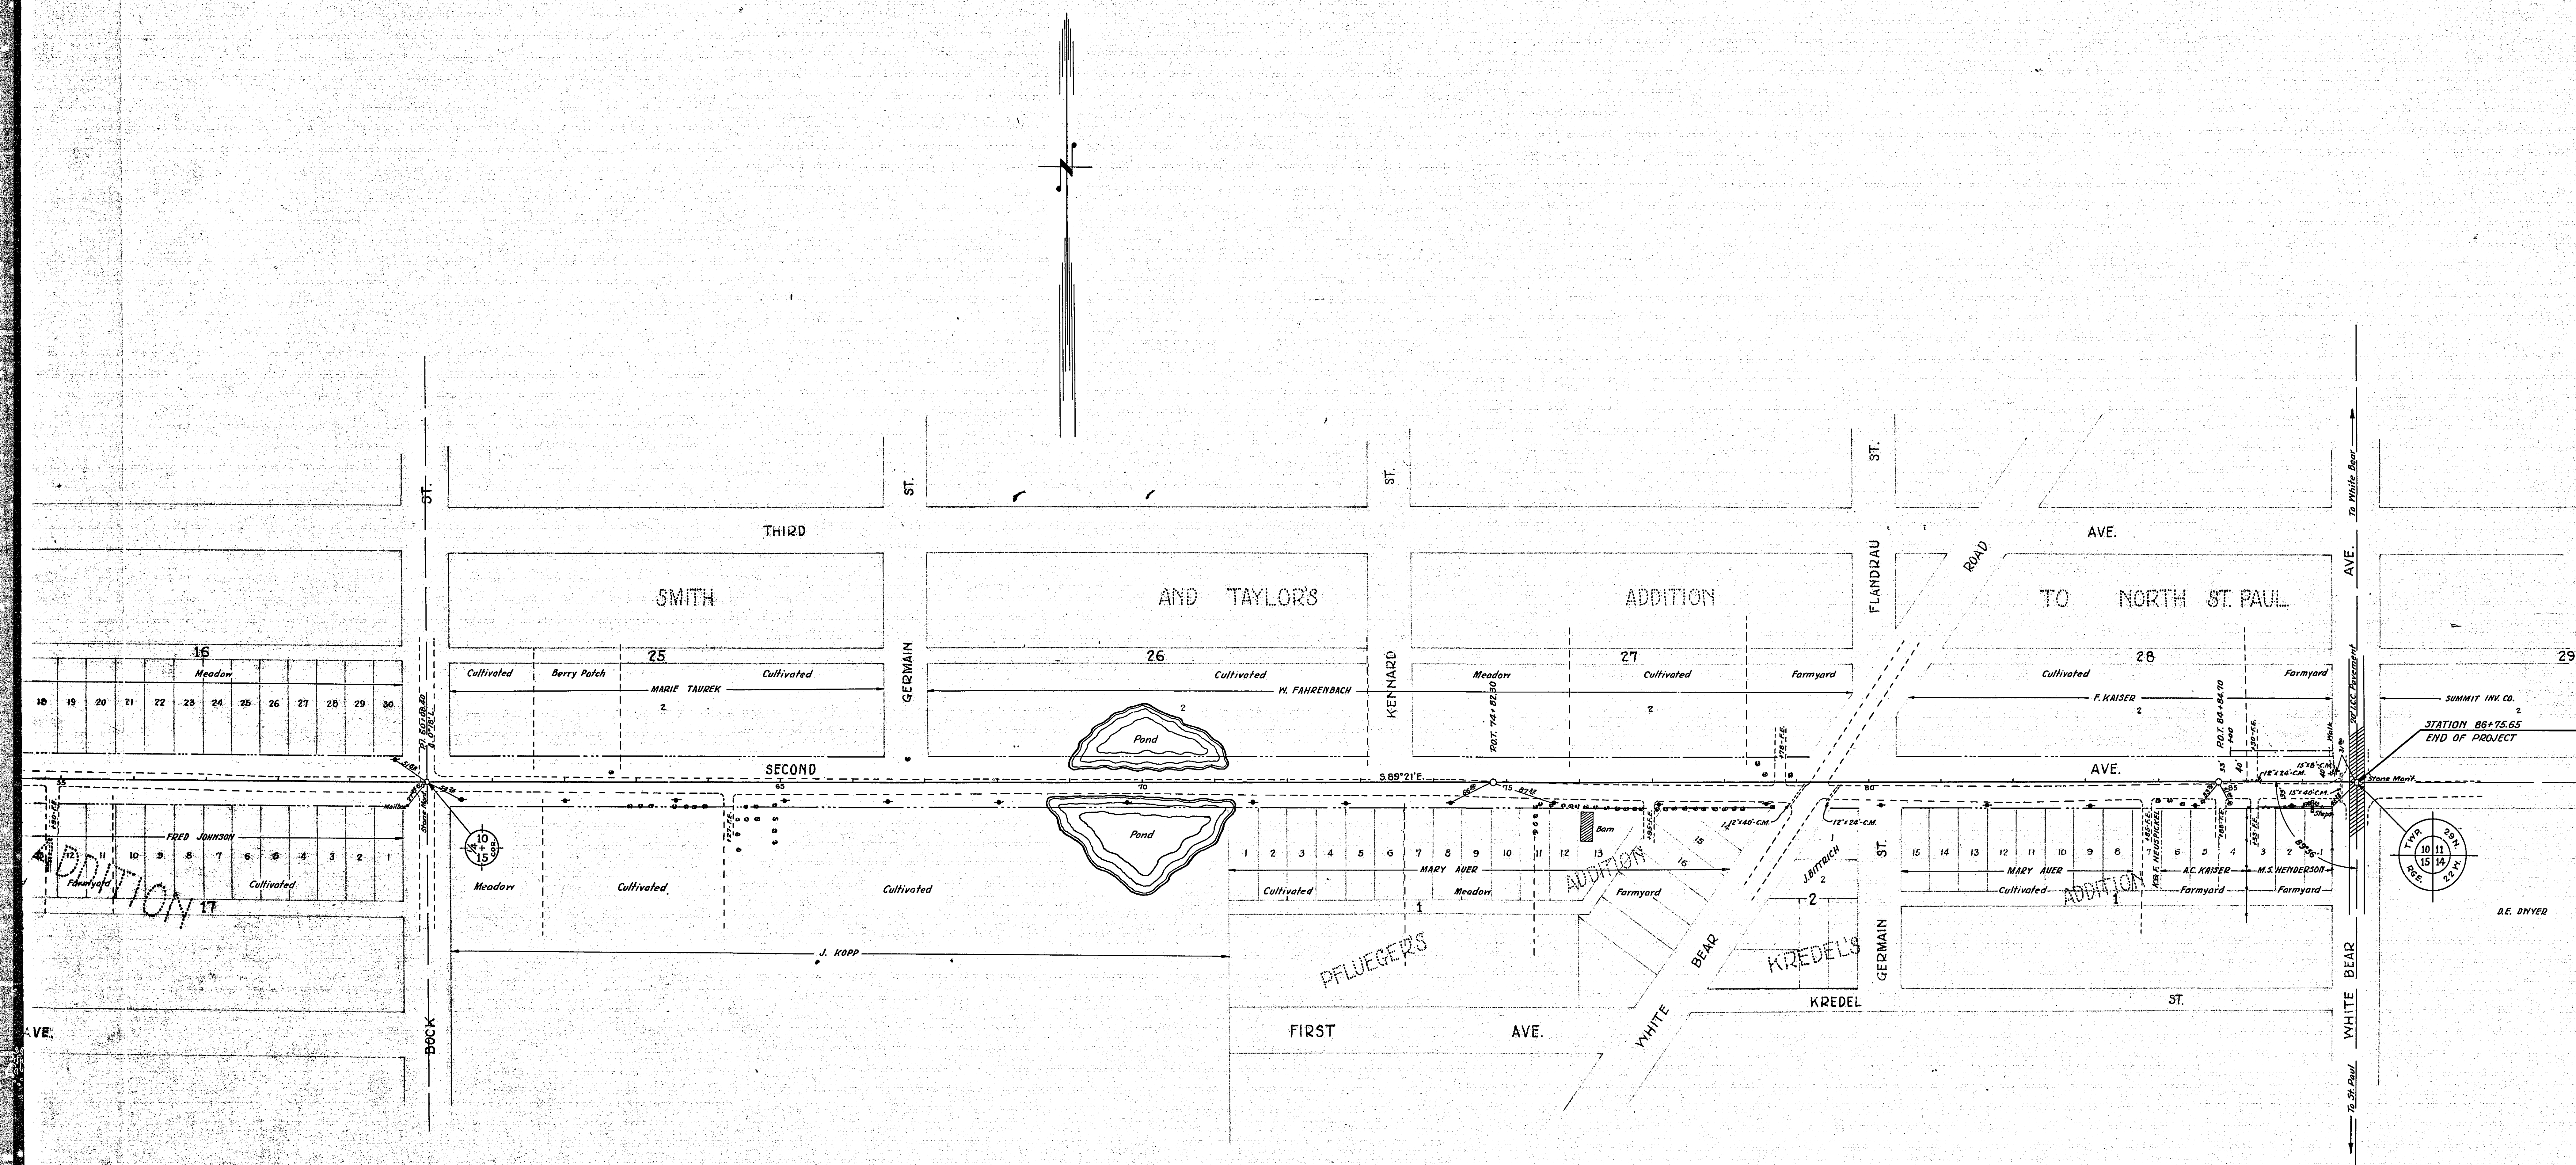


29-15


MICROFILMED
RAMSEY 69 ENGR.


OFFICE OF
RAMSEY COUNTY ENGINEER
CONSTRUCTION PROFILE
COUNTY ROAD 'B'
PROJ. NO. ~29-15

MICROFILMED
RAMSEY CO. ENGR.

ENGINE DISTRICT 313303
SECTION 101 x 01
1-10-01

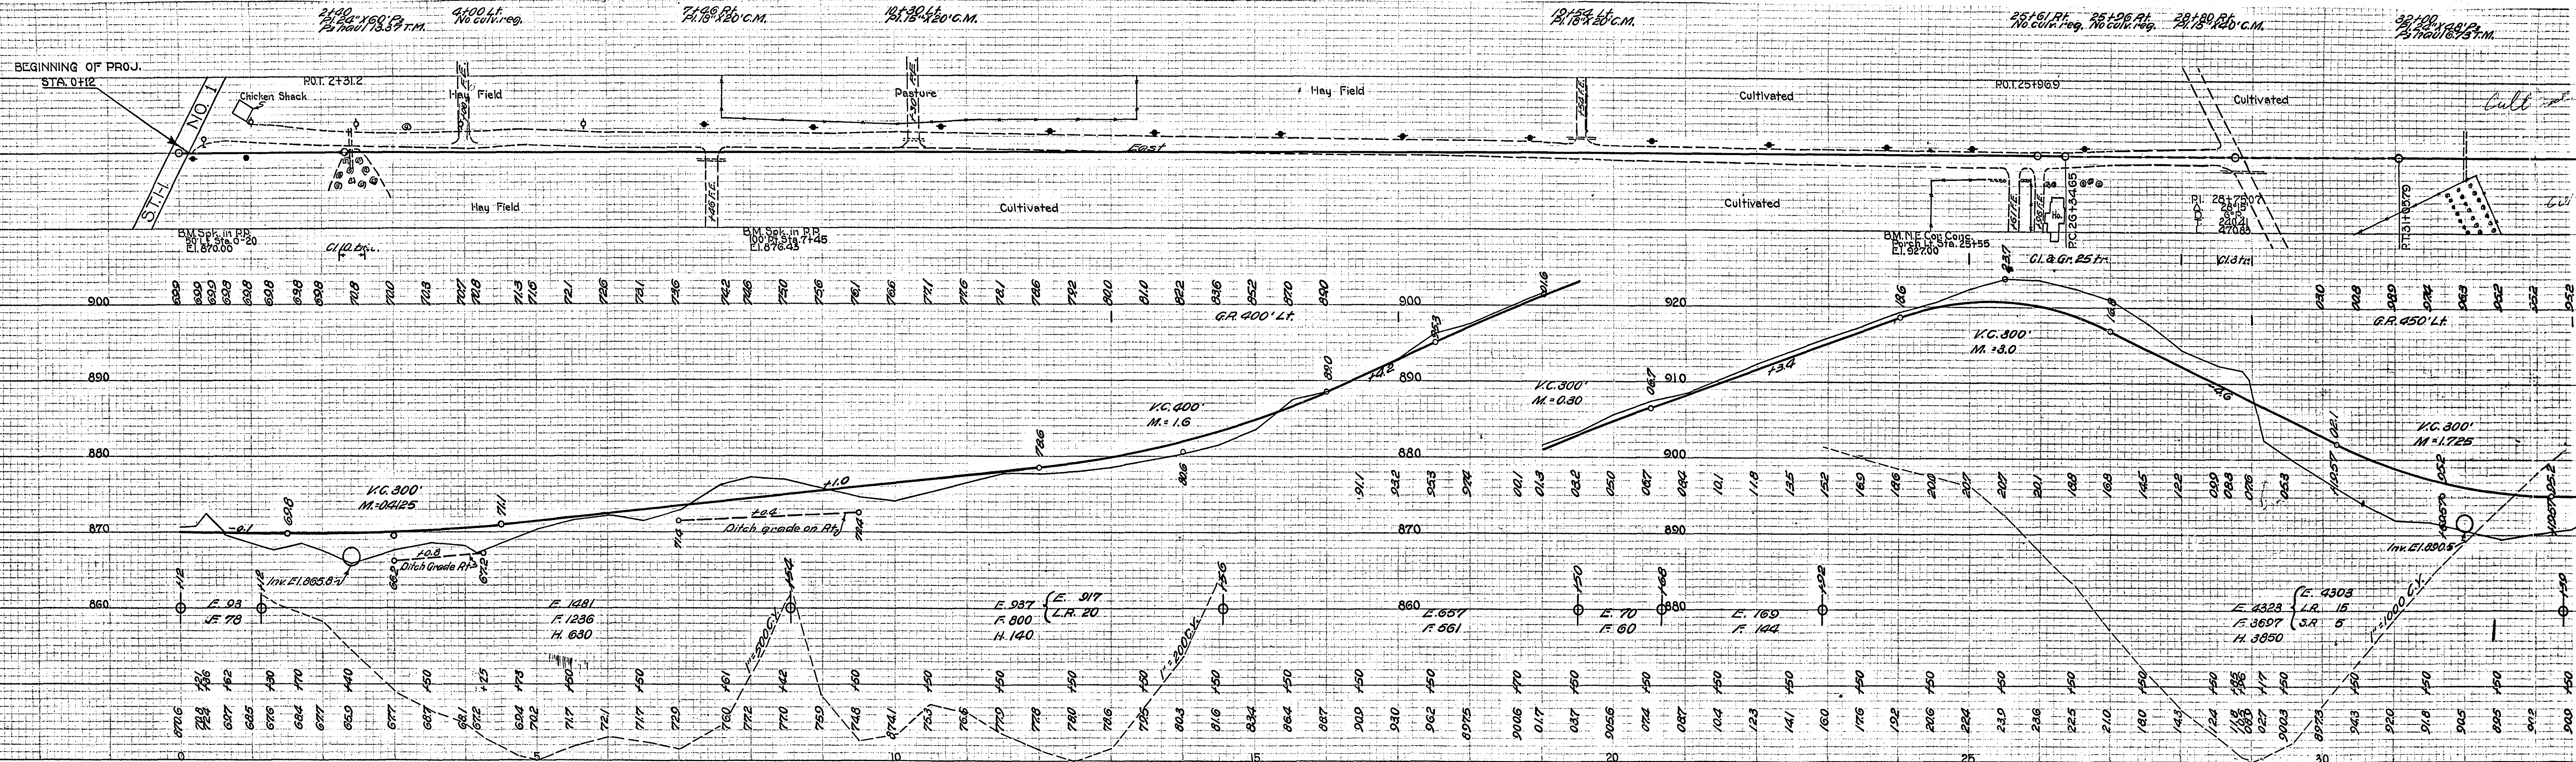

 

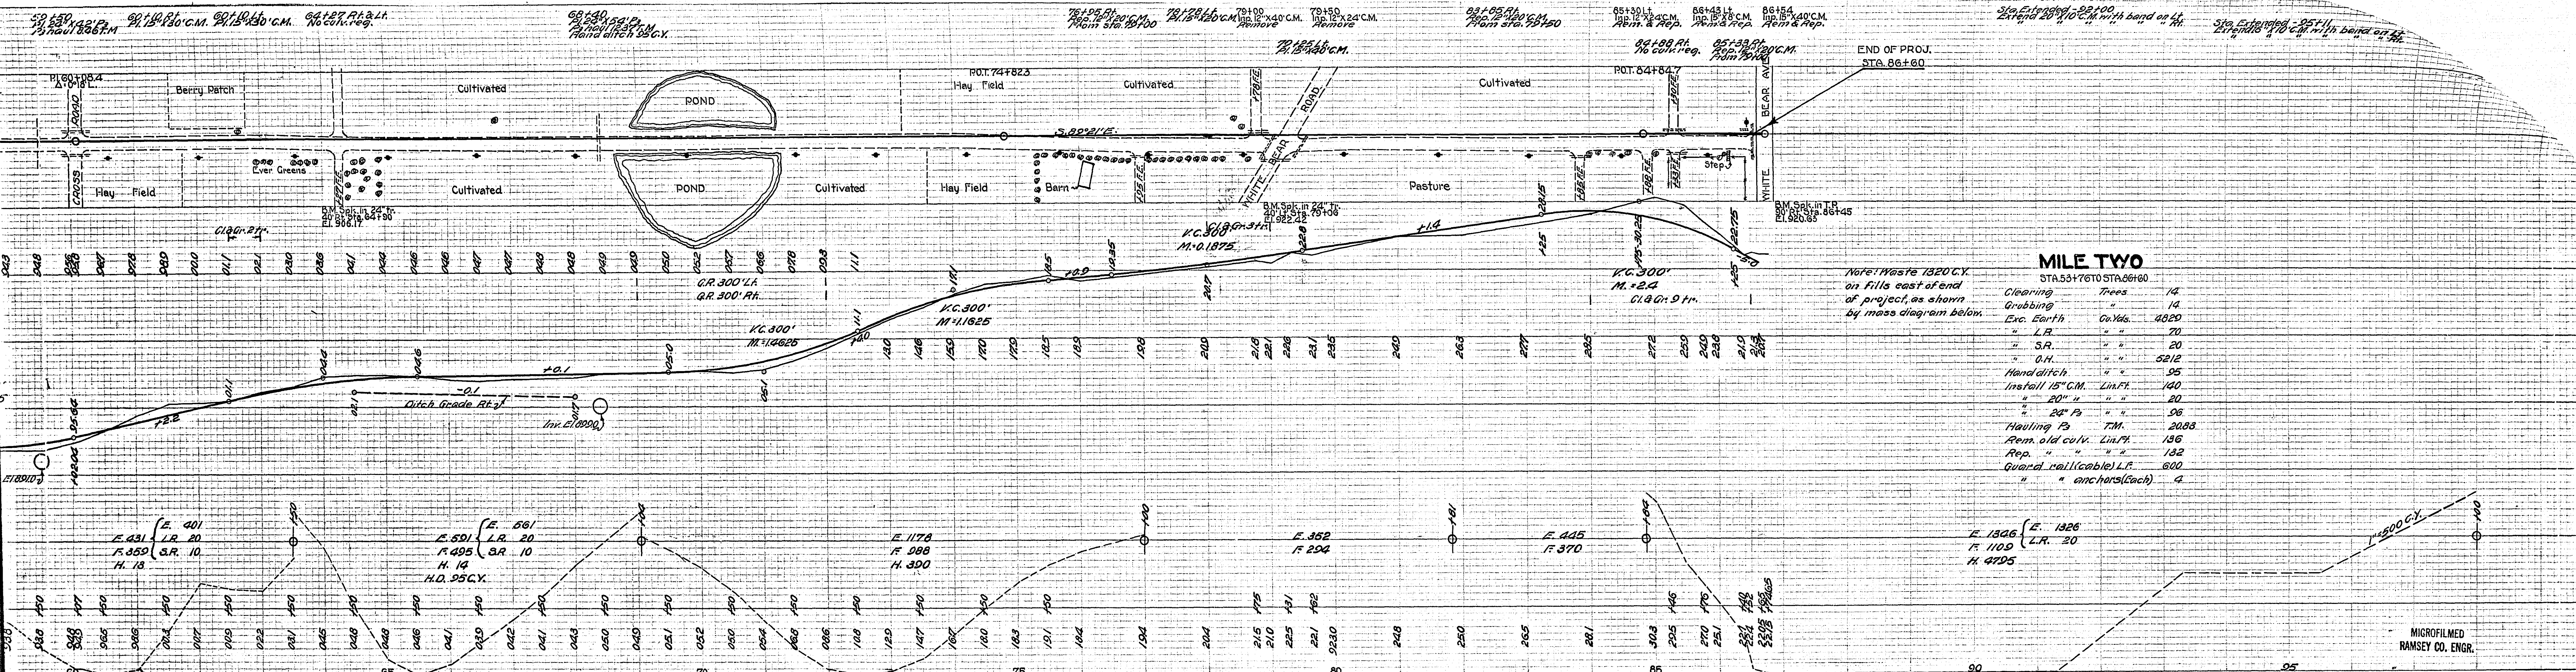

MILE TWO

STA. 53+70 TO STA. 66+60

Clearing	Trees	14
Grubbing	"	14
Exc. Earth	Cu. Yds.	4820
"	L.R.	70
"	S.R.	20
"	O.H.	5212
Hand ditch	"	95
Install 15" C.M.	Lin. Ft.	140
"	20" "	20
"	24" P.	96
Hauling P.	T.M.	2083
Rem. old culv.	Lin. Ft.	136
Rep. "	"	132
Guard rail (cable) L.F.		600
"	" anchors (each)	4

Note: Waste 1320 C.Y.
on fills east of end
of project, as shown
by mass diagram below.

ENGINE DESIGN CO.
CROSS SECTION 10 x 10 1/2 INCH

ENGINE DESIGN CO.
CROSS SECTION 10 x 10 1/2 INCH

MICROFILMED
RAMSEY CO. ENGR.

29-15