


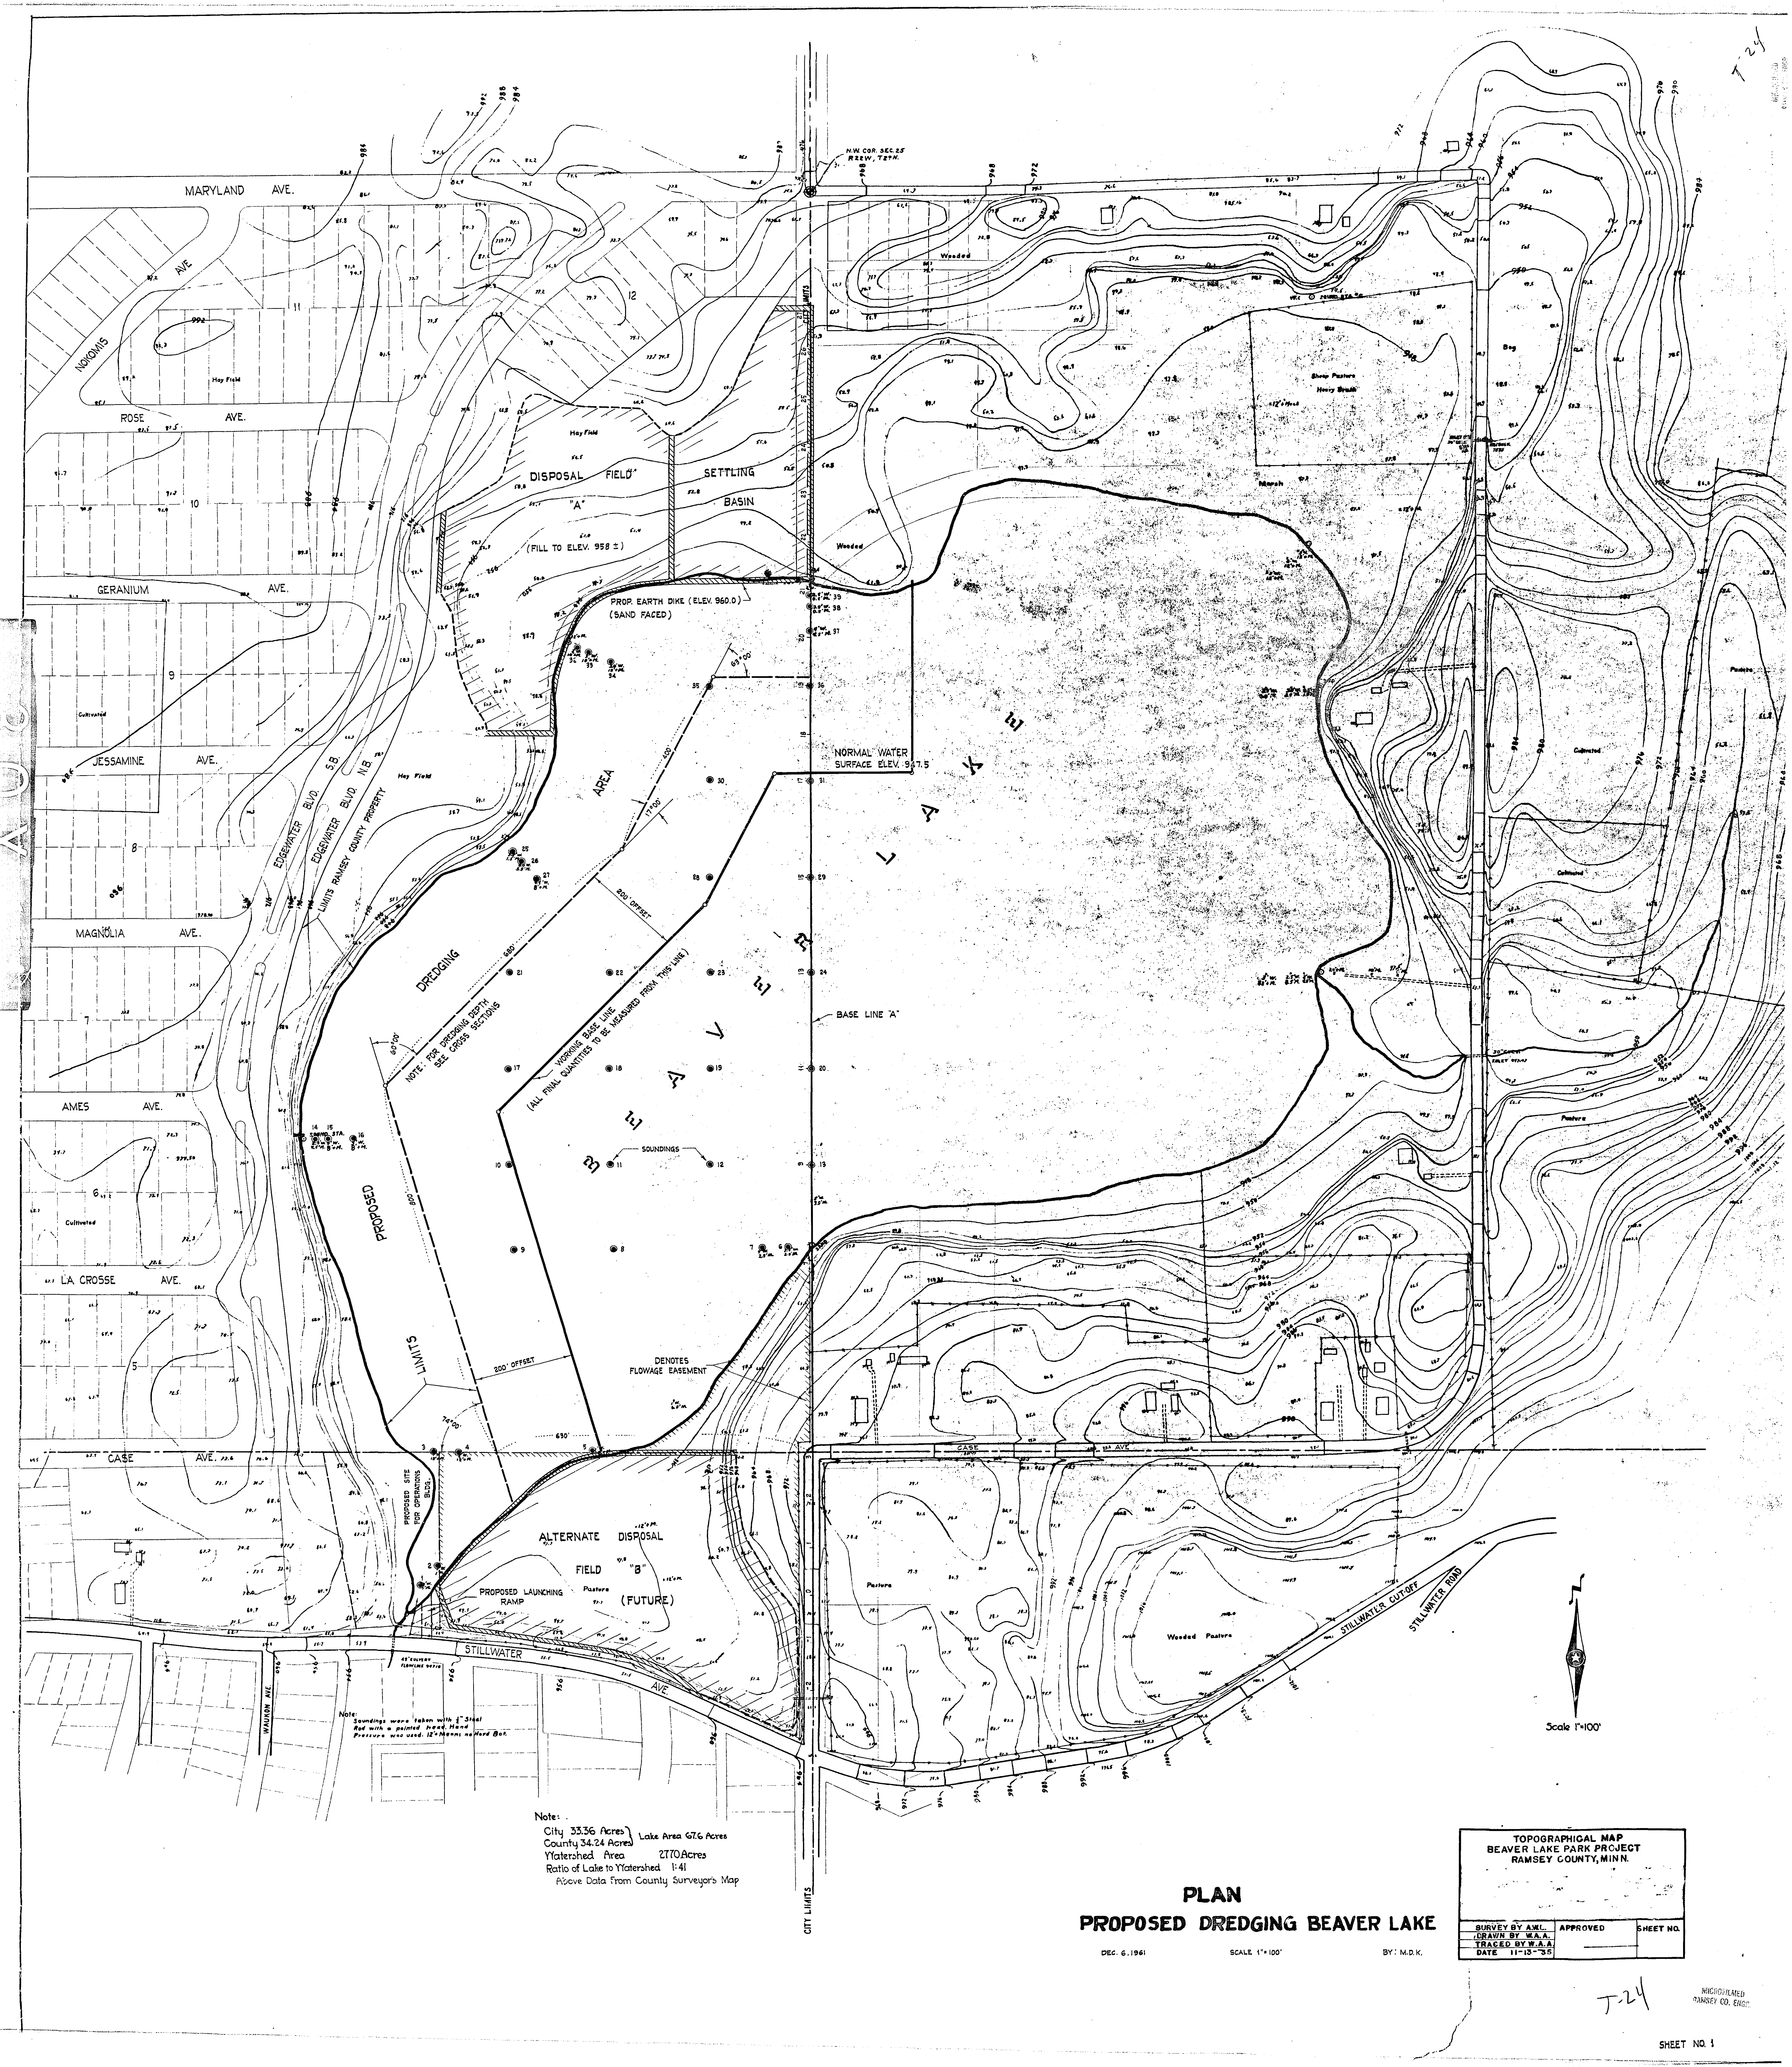

Note:
City 33.36 Acres
County 34.24 Acres
Watershed Area 2770 Acres
Ratio of Lake to Watershed 1:41
Above Data from County Surveyors Map

PLAN PROPOSED DREDGING BEAVER LAKE

DEC. 6, 1961

SCALE 1"=100'


BY: M.D.K.

TOPOGRAPHICAL MAP BEAVER LAKE PARK PROJECT RAMSEY COUNTY, MINN.		
SURVEY BY A.M.L.	APPROVED	SHEET NO.
DRAWN BY W.A.A.		
TRACED BY W.A.A.		
DATE 11-15-35		


724

UNRECORDED
RAMSEY CO. ENGINEER

36X

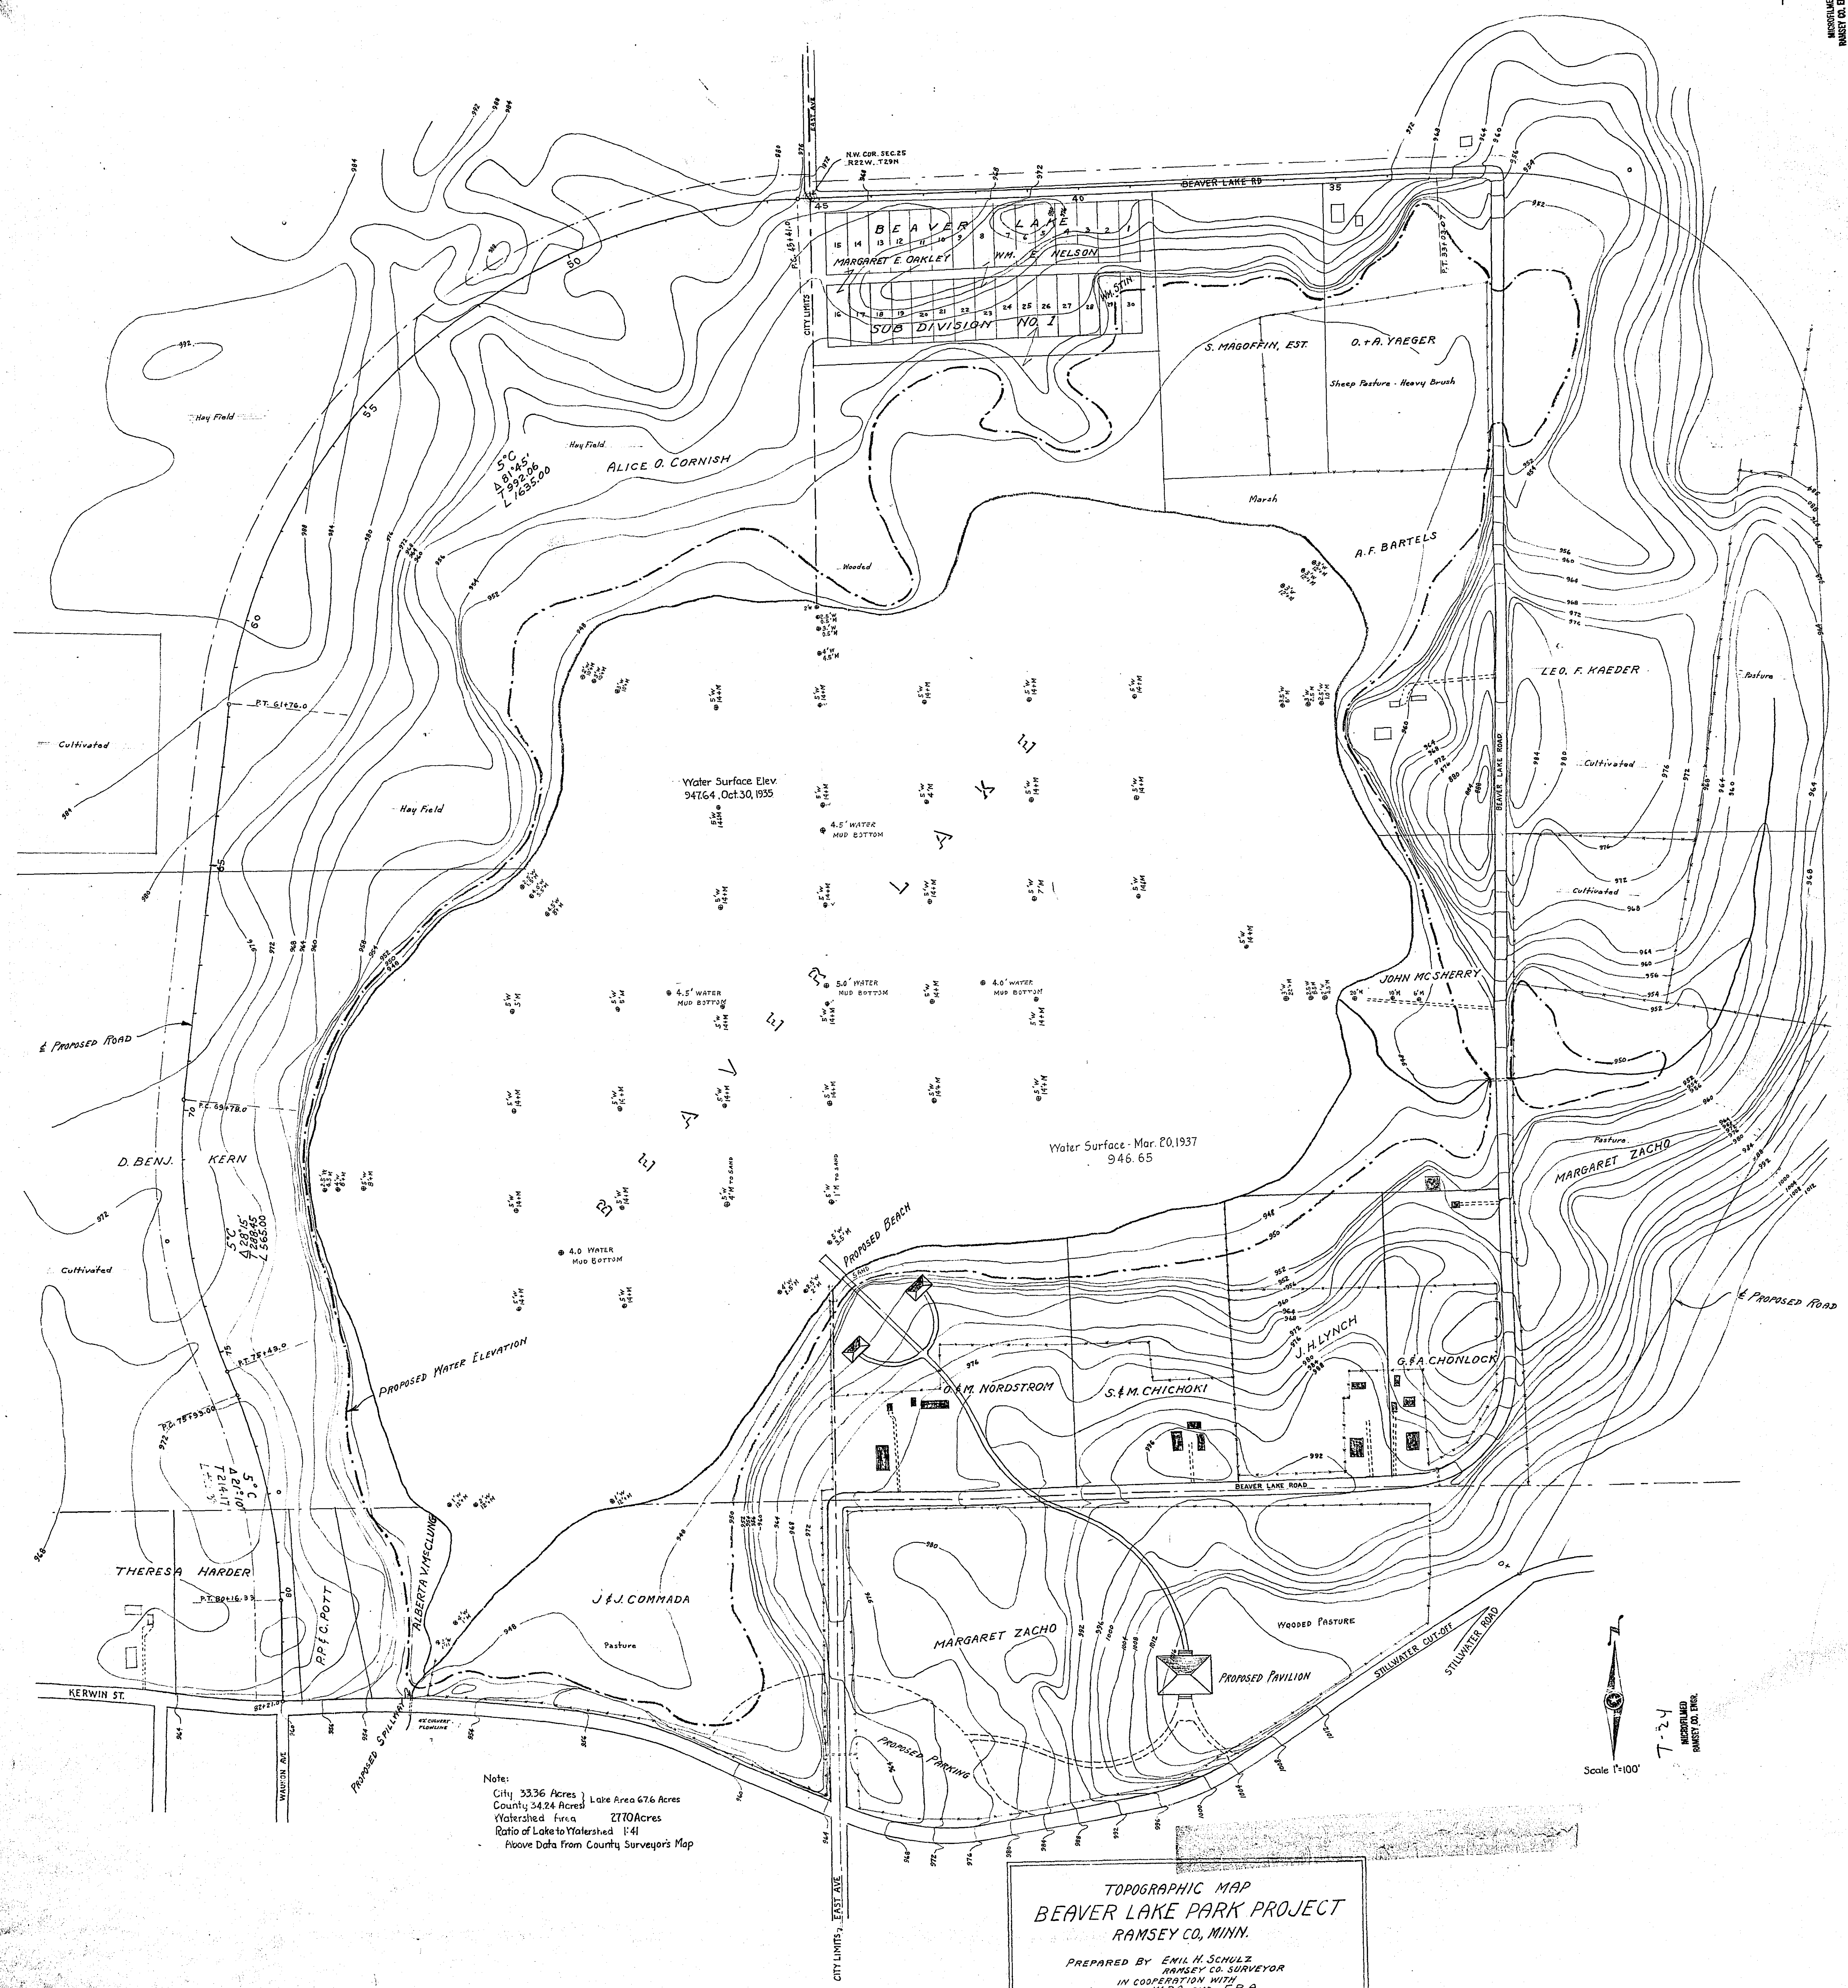


Note:
 City 33.36 Acres } Lake Area 67.6 Acres
 County 34.24 Acres }
 Watershed Area 2770 Acres
 Ratio of Lake to Watershed 1:41
 Above Data from County Surveyor's Map

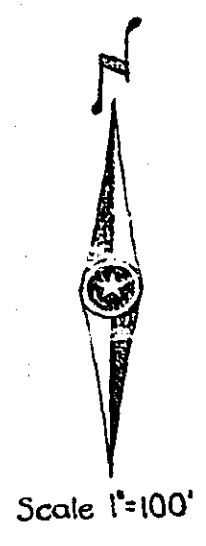

724
 UNRECORDED
 RAMSEY CO. ENGINEER




TOPOGRAPHIC MAP
 BEAVER LAKE PARK PROJECT
 RAMSEY CO., MINN.
 PREPARED BY EMIL H. SCHULZ
 RAMSEY CO. SURVEYOR
 IN COOPERATION WITH
 MINNESOTA M&A AND E.R.A.
 JULY, 1936

ORIGINAL SURVEY	SURVEYOR	BY	DATE
NOTE BOOK	PLOTTED		
NO.	TEMPERATURE		
	ALTIMETER		
	AREAS CHECKED		

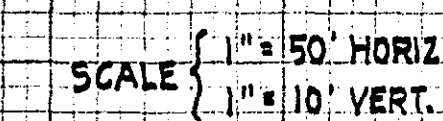

SHEET NO. 2

T-24

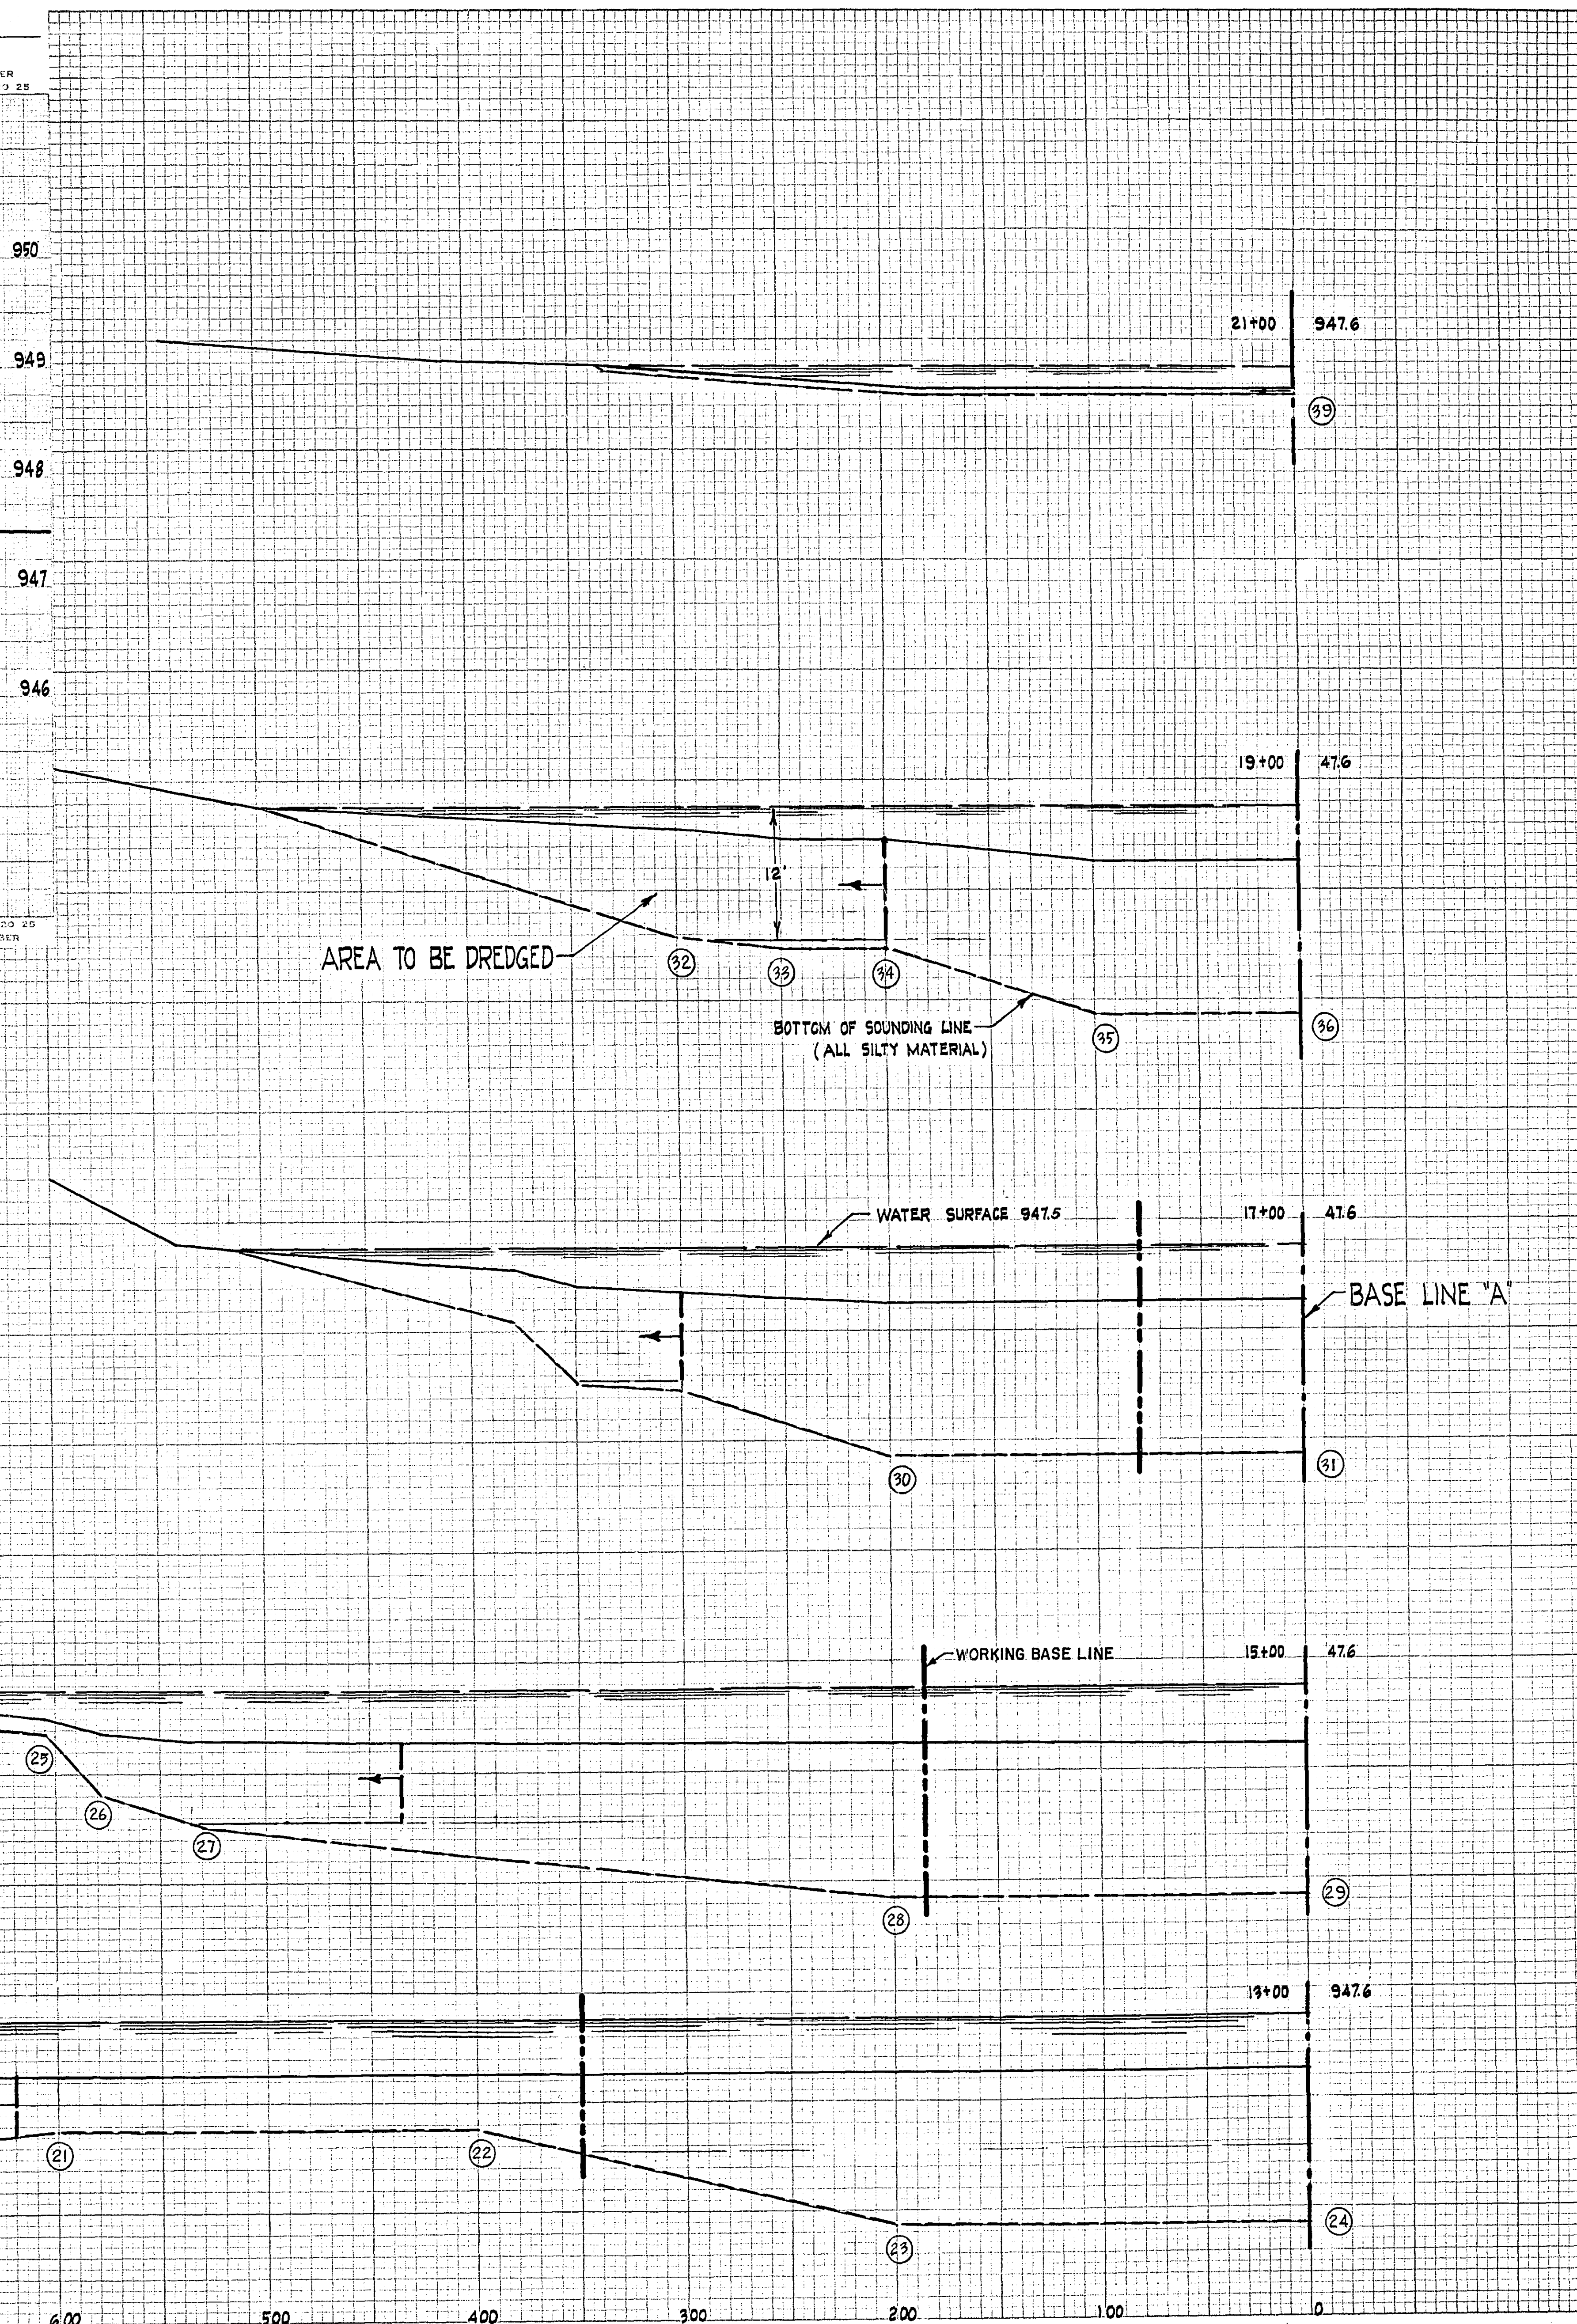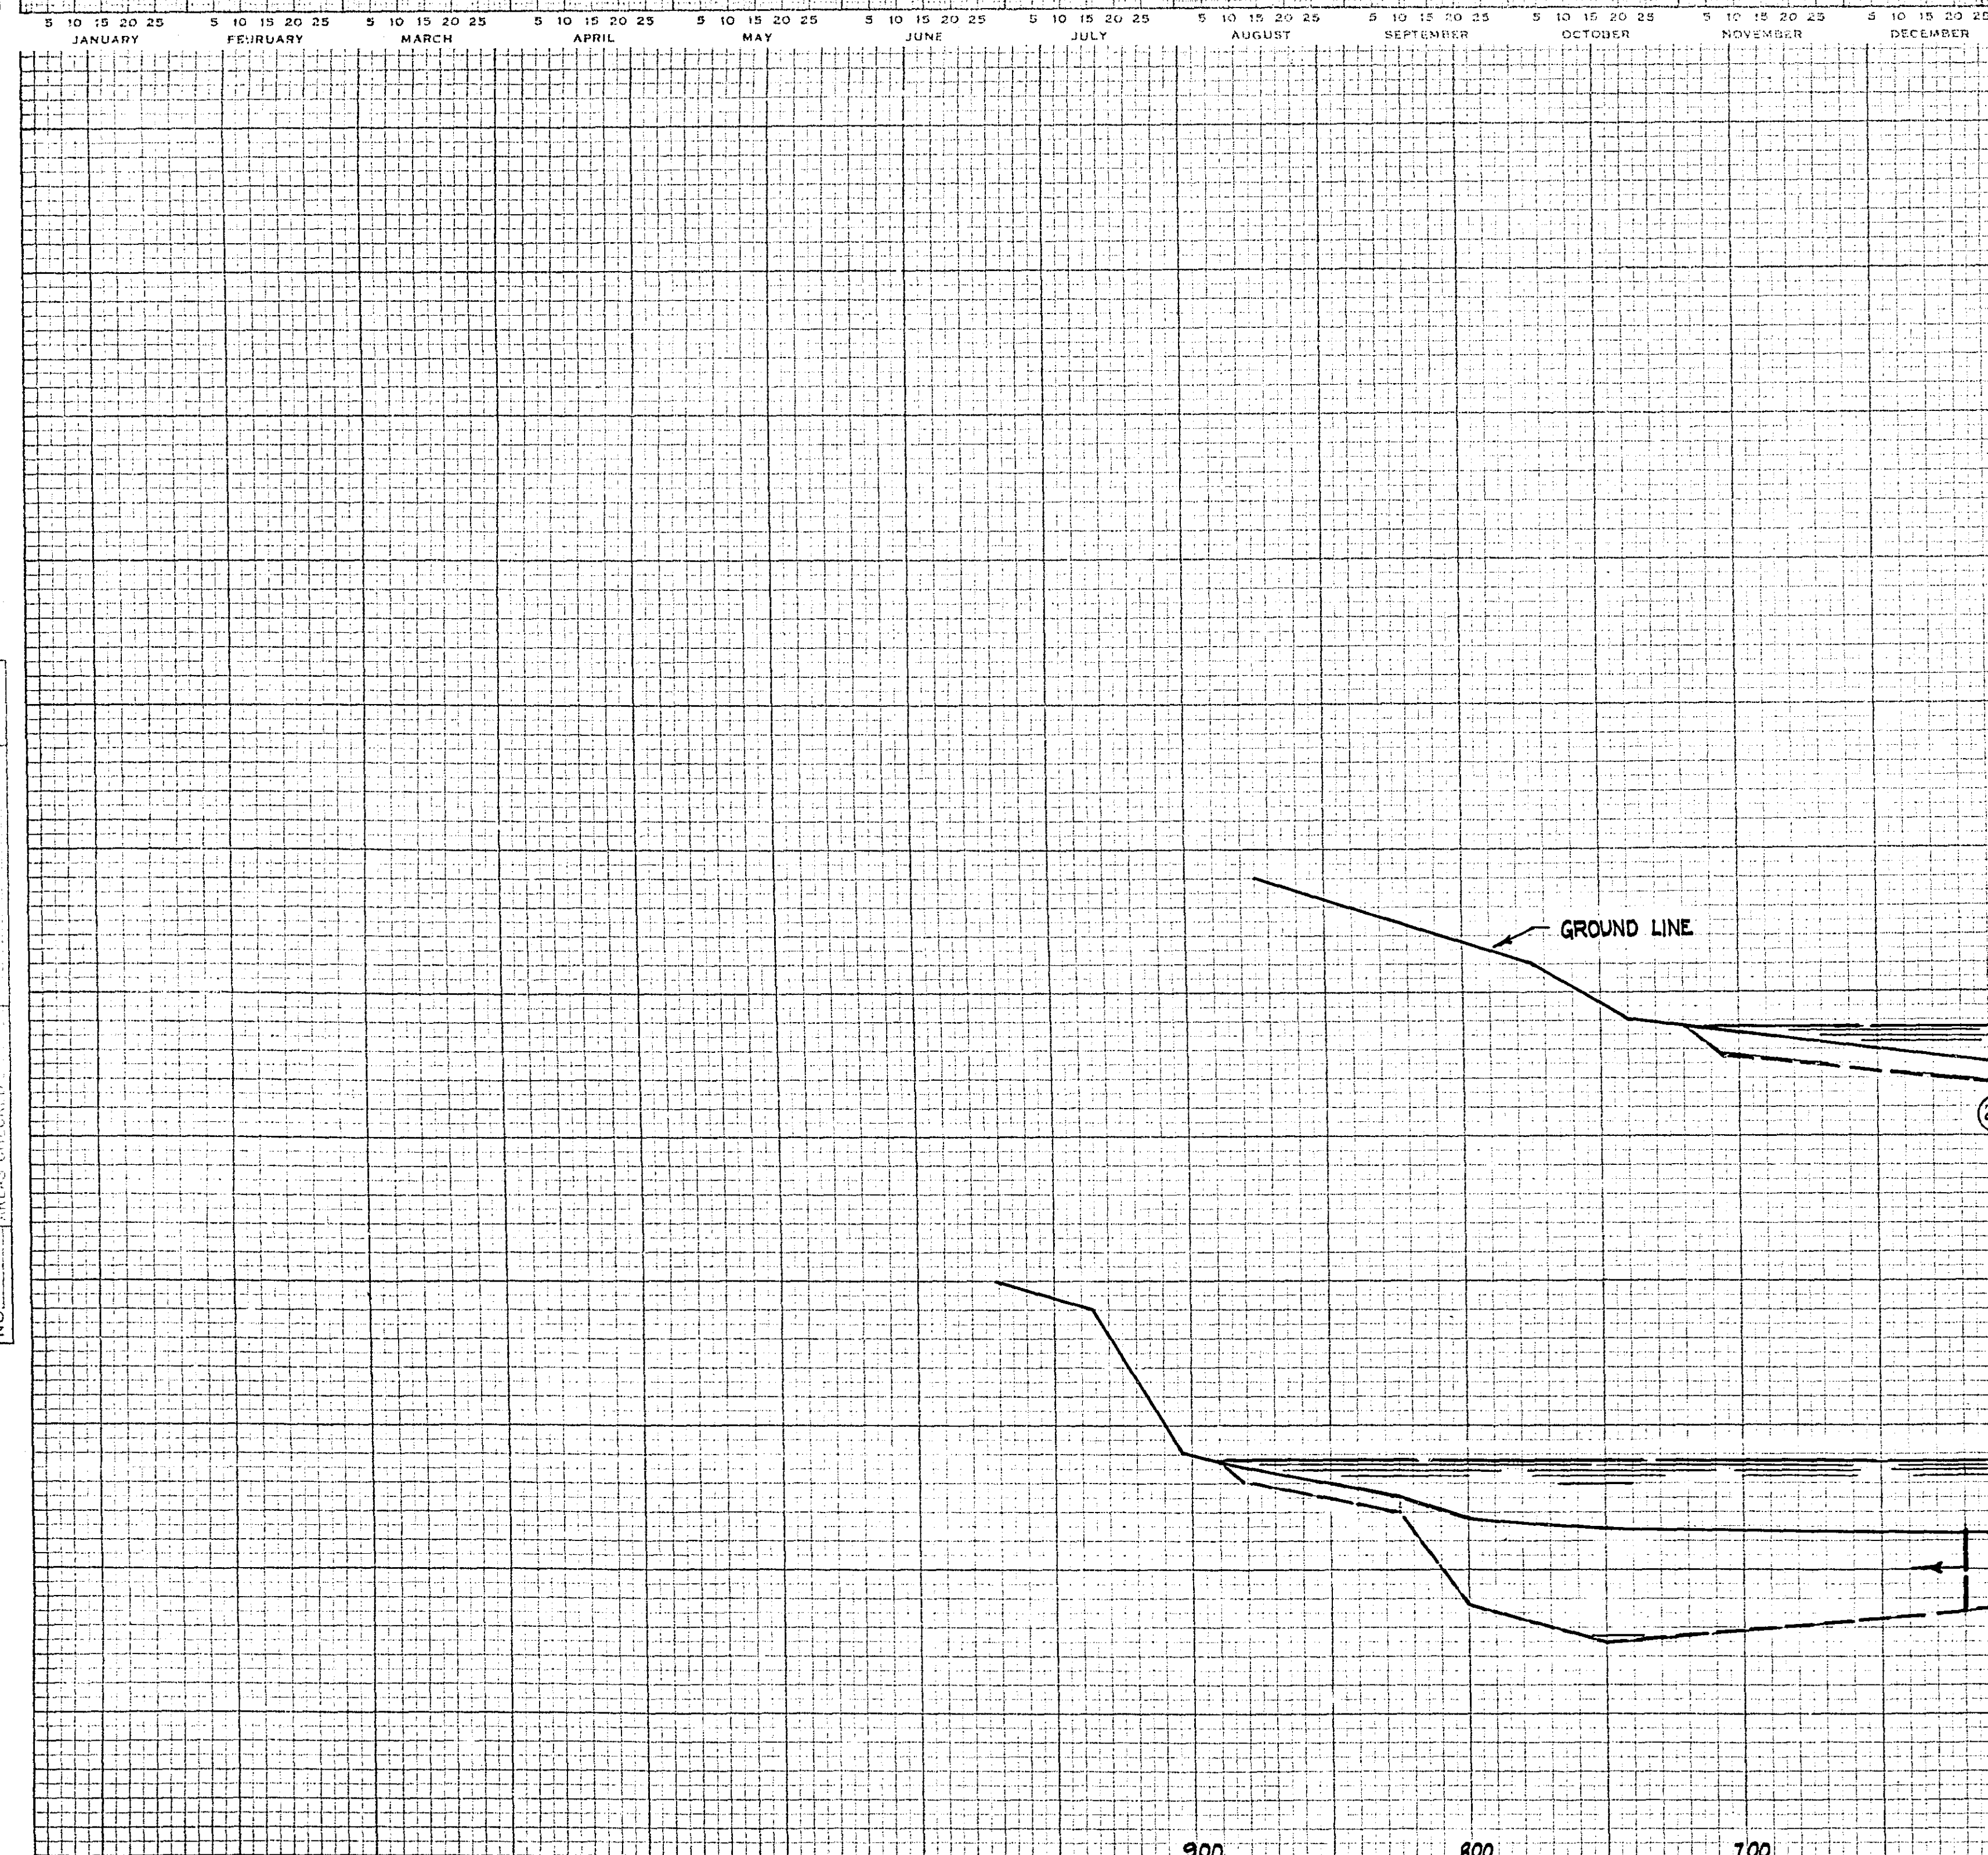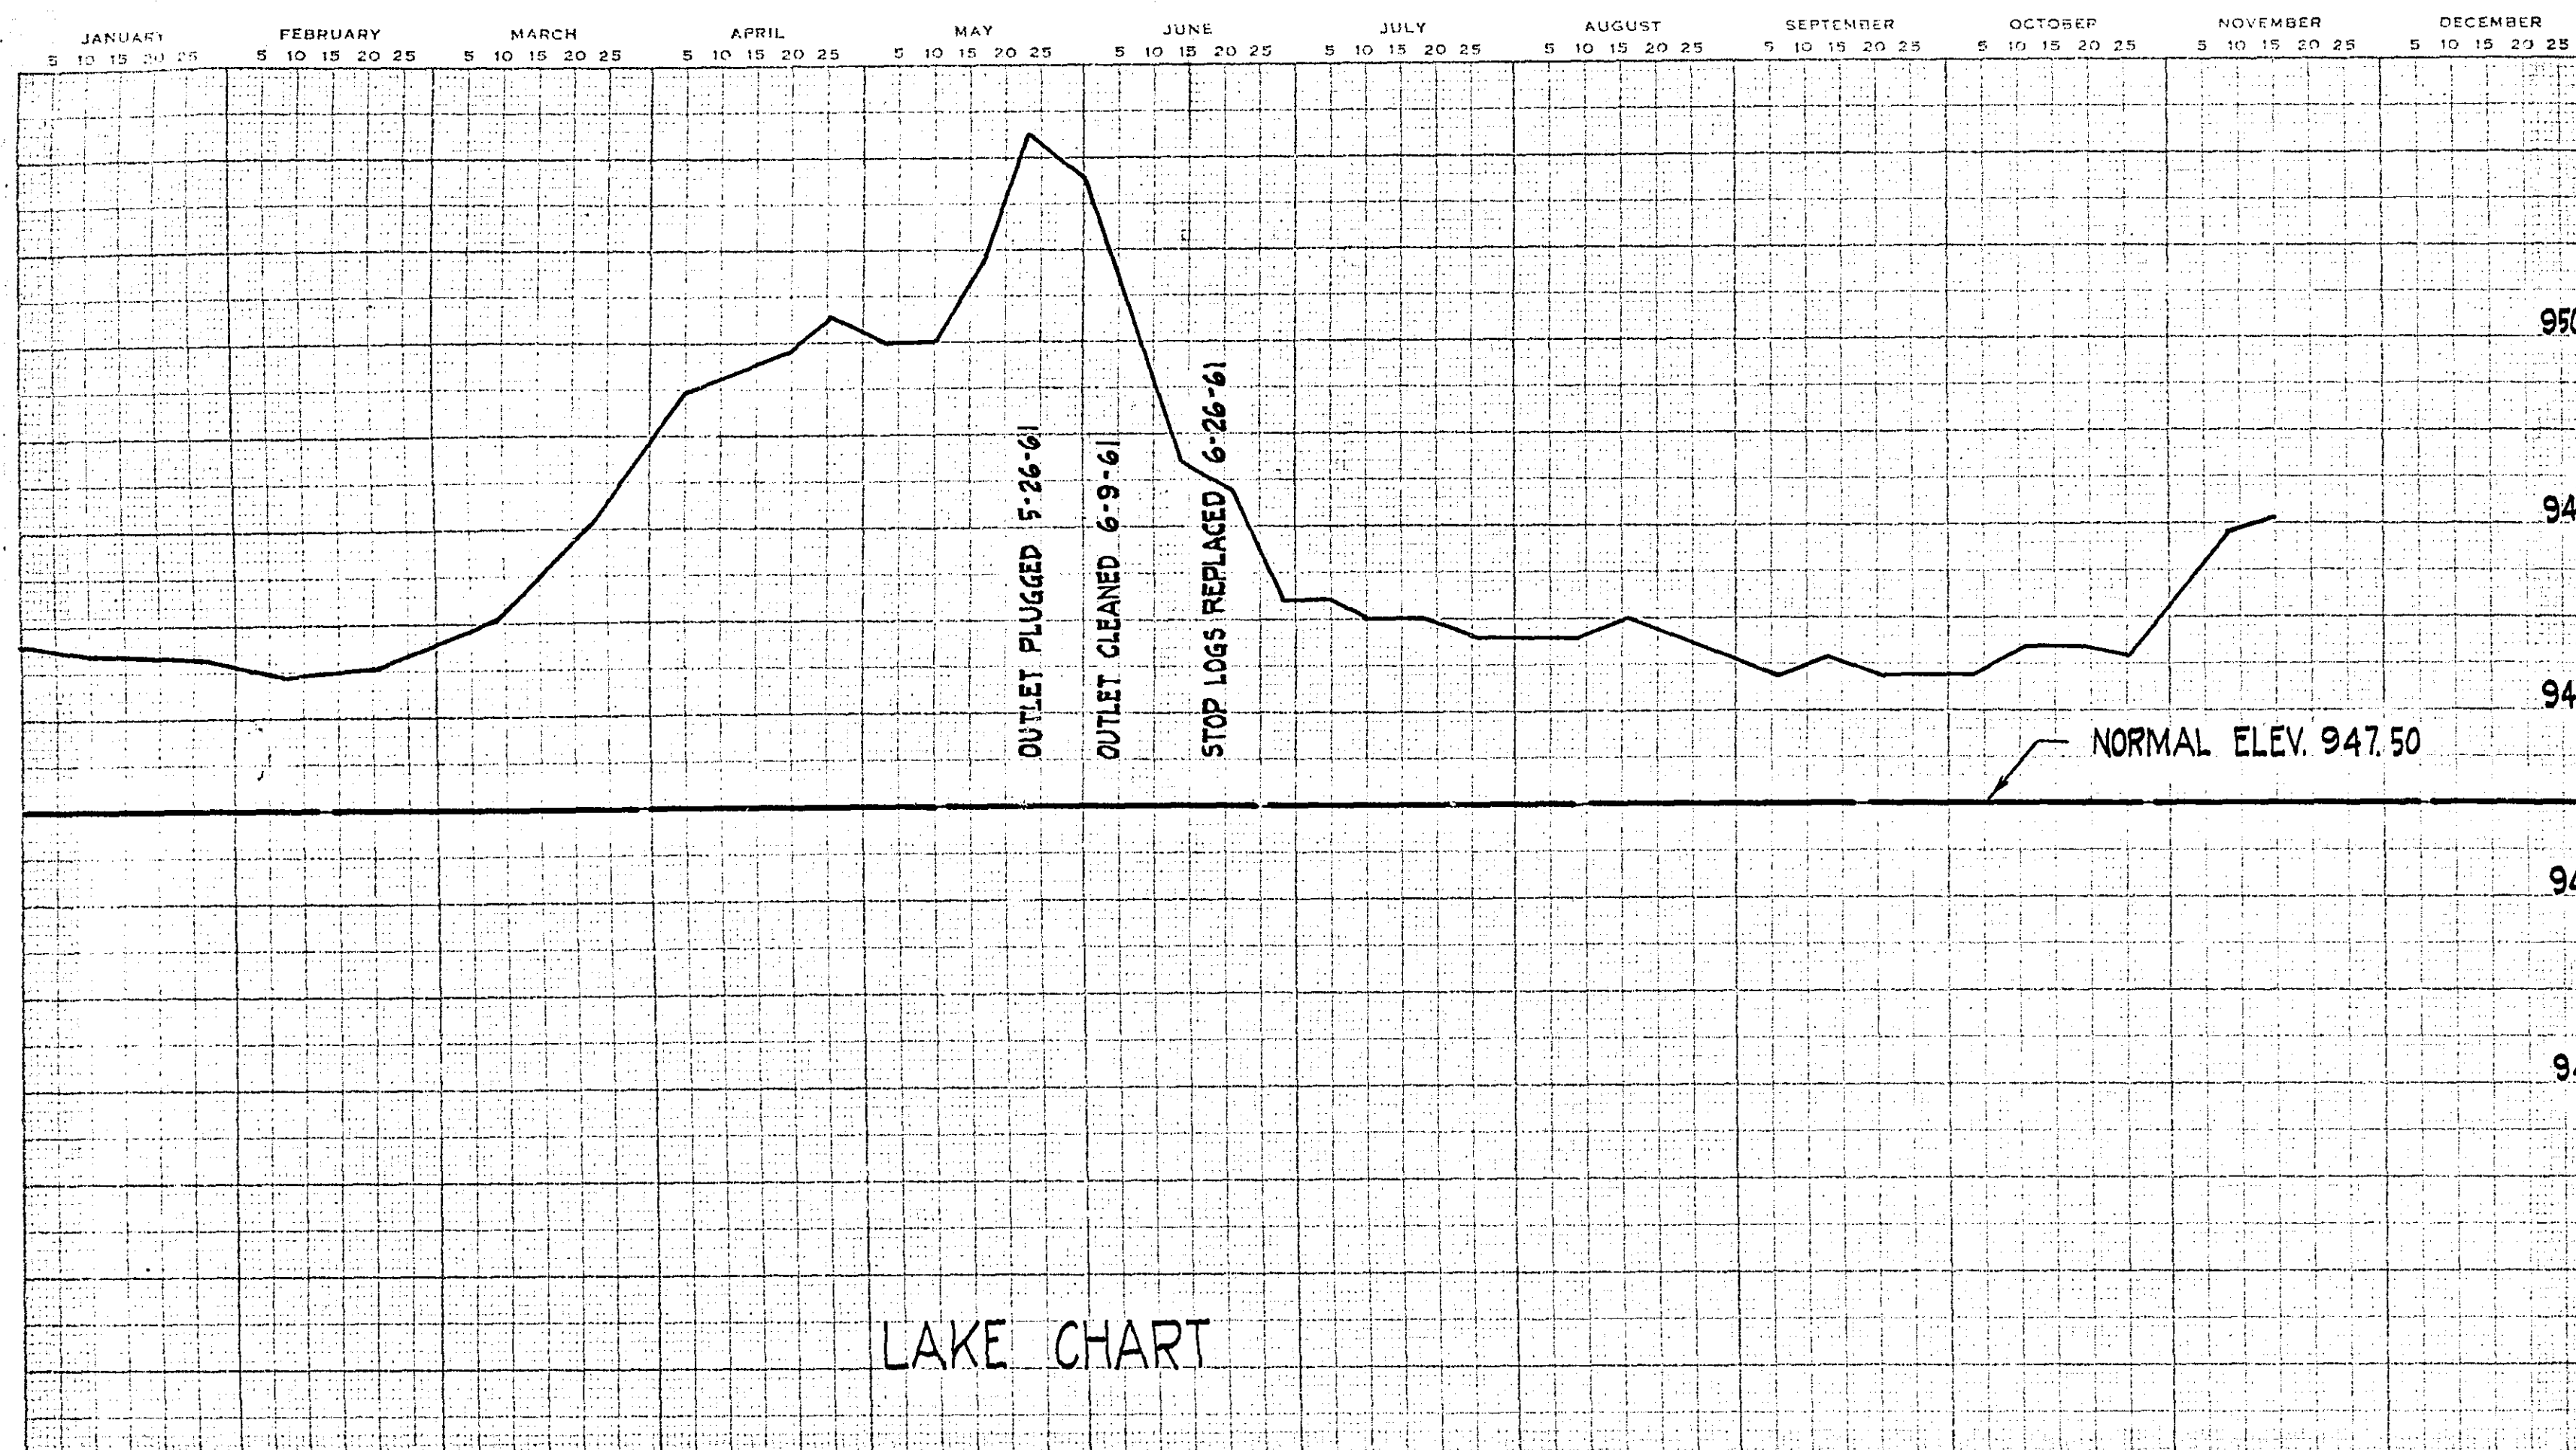

TOTAL DREDGING EXC.
75,000 CU. YDS.

SCALE { 1" = 50' HORIZ.
1" = 10' VERT.

MICROFILMED
RAMSEY CO. ENGR.


SHEET NO. 3

T-24

APPROX. STORAGE CAPACITY
83,000 CU. YDS
(NO SUBSIDENCE INCLUDED)

FINAL
SURVEY
NOTE BOOK
NO. _____
DATE _____
BY _____
SURVEYED
PLOTTED
REVISION
AREAS CHECKED

ORIGINAL
SURVEY
NOTE BOOK
NO. _____
DATE _____
BY _____
SURVEYED
PLOTTED
REVISION
AREAS CHECKED

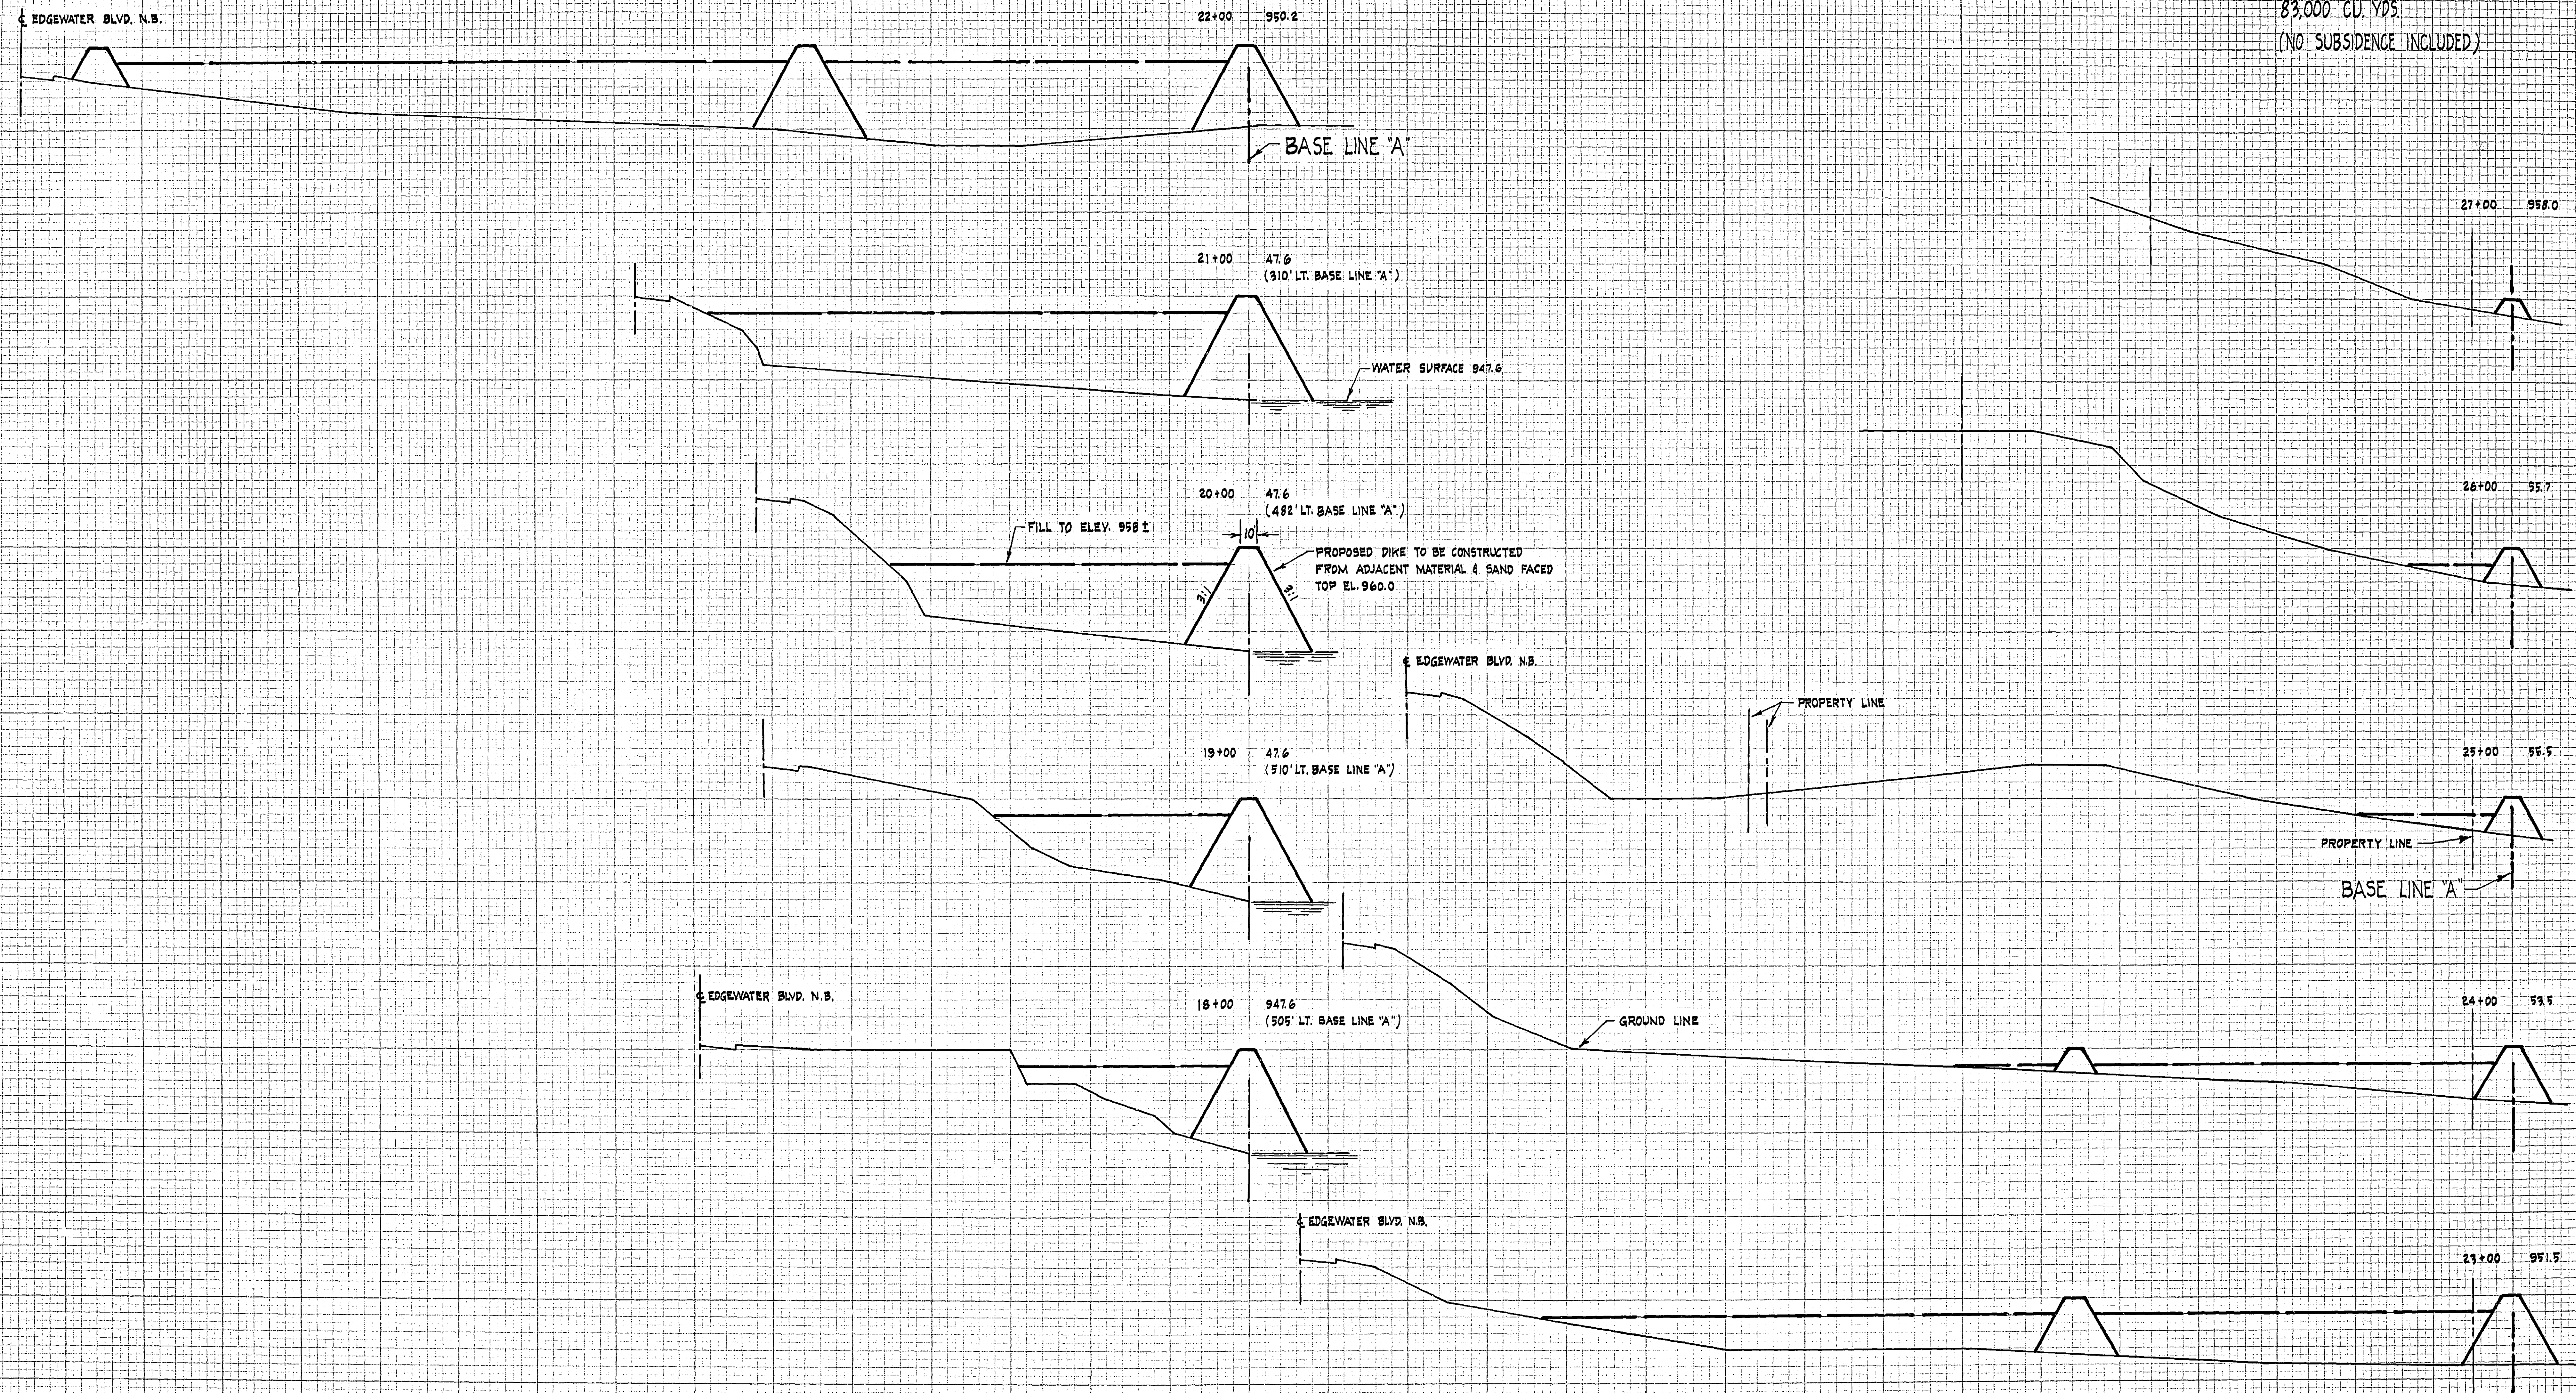

DISPOSAL FIELD "A" & SETTLING BASIN

SCALE (1" = 50' HORIZ.)
(1" = 10' VERT.)

SHEET NO. 4

MICROFILMED
RAMSEY CO. ENGR.

724

FINAL	SURVEYED	DATE
SURVEY	PLOTTED	
NOTE BOOK	REVIEWED	
NO.	AREAS CHECKED	

ORIGINAL	SURVEYED	DATE
SURVEY	PLOTTED	
NOTE BOOK	REVIEWED	
NO.	AREAS CHECKED	

