COPY

3386

GREENFIELD PLAT 3

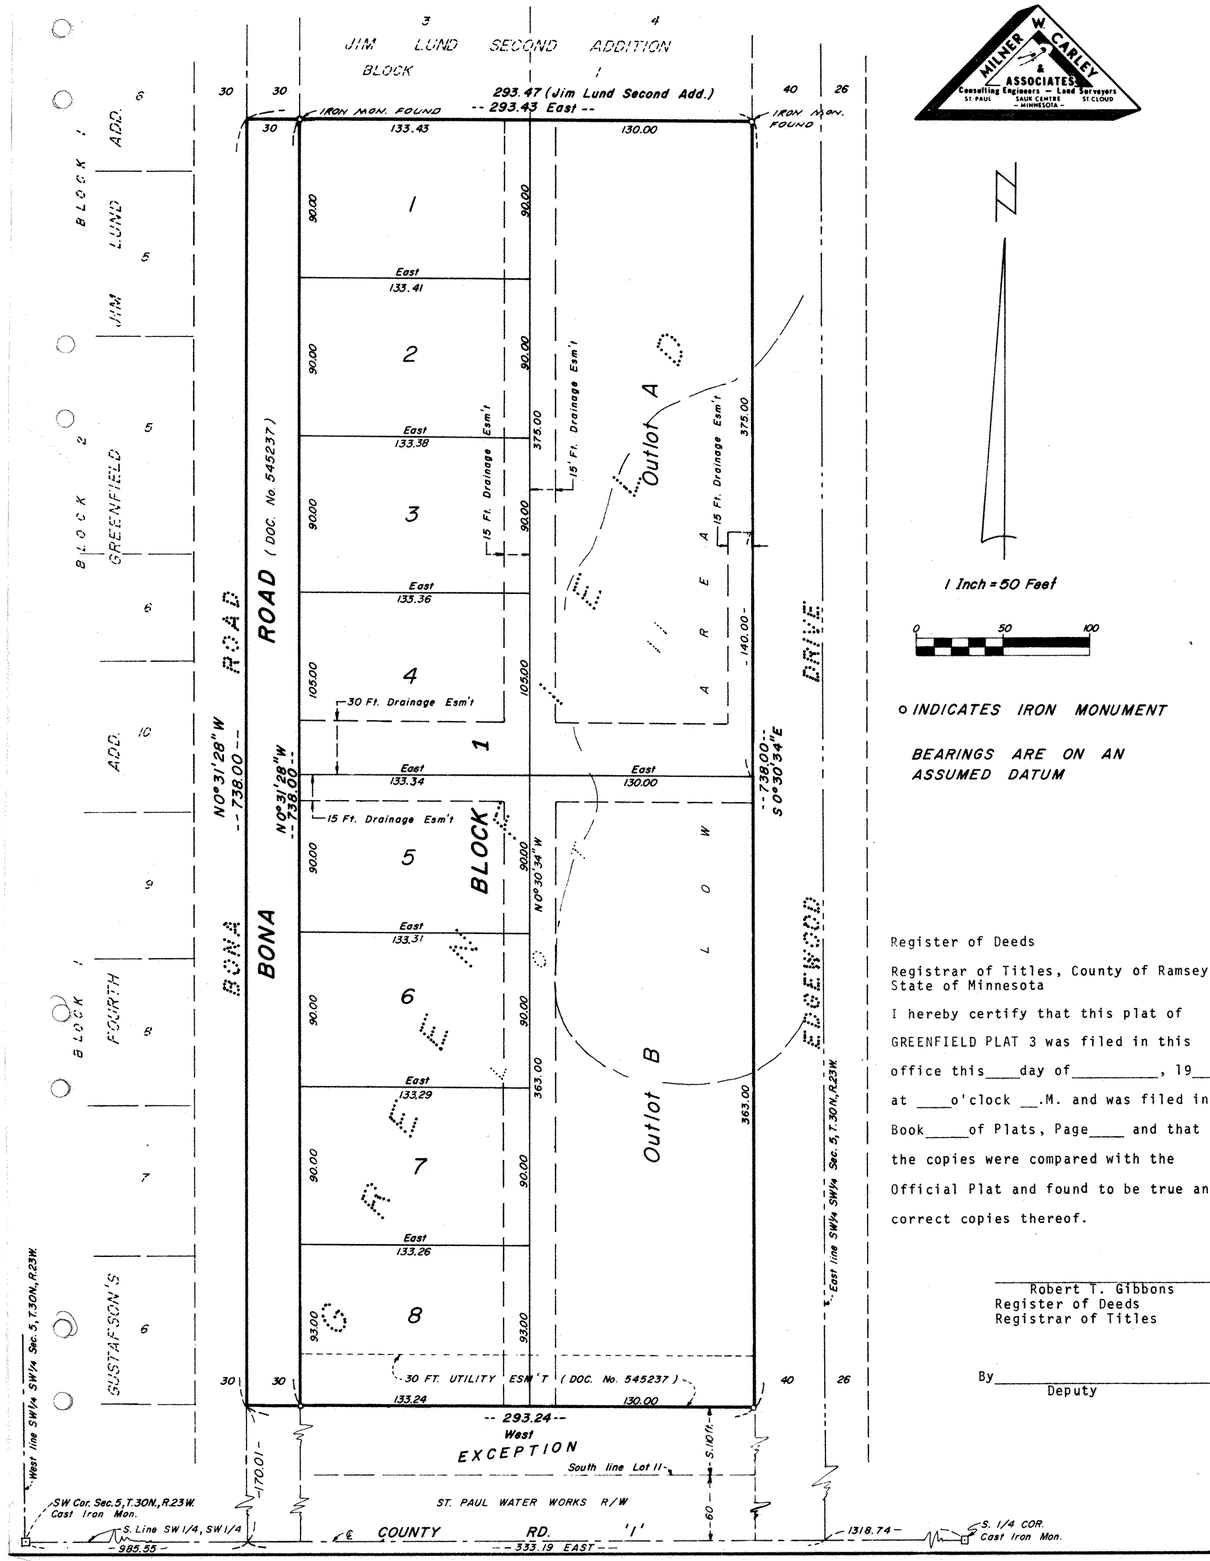

MILNER W. CARLEY & ASSOCIATES
Consulting Engineers -- Land Surveyors
ST. PAUL SAUK CENTRE ST. CLOUD
- MINNESOTA -

Know All Persons By These Presents that Keith T. Harstad and Diane N. Harstad, husband and wife, owners of the following described property situated in the City of Mounds View, Ramsey County, Minnesota:

Lot 11 except the South 110 feet thereof, Block 2, Greenfield.

Have caused the same to be surveyed, platted and known as GREENFIELD PLAT 3 and do hereby dedicate to the public for public use forever the road, utility and drainage easements as shown on the plat.

Have hereunto set our hands this 20TH day of JUNE, 1975.

Keith T. Harstad
Keith T. Harstad

Diane N. Harstad
Diane N. Harstad

STATE OF MINNESOTA)
COUNTY OF RAMSEY) SS

The foregoing instrument was acknowledged before me this 20TH day of JUNE, 1975 by Keith T. Harstad and Diane N. Harstad, husband and wife.

EDITH E. MOMCHILOVICH
NOTARY PUBLIC - MINNESOTA
HENNEPIN COUNTY
My Commission Expires Oct. 28, 1978

Edith E. Momchilovich
Notary Public
HENNEPIN County, Minnesota
My Commission Expires Oct. 28, 1978

I, Donald O. Carley, hereby certify that I have surveyed and platted the property described in the dedication of this plat as GREENFIELD PLAT 3; that this plat is a correct representation of said survey; that all distances are correctly shown on the plat; that all monuments have been correctly placed in the ground as shown; that the outside boundary lines are correctly designated on the plat; there are no wet lands, easements or public highways other than as shown thereon.

Donald O. Carley
Minnesota Registration No. 8227

STATE OF MINNESOTA)
COUNTY OF RAMSEY) SS

The Surveyor's certificate was subscribed and sworn to before me, a Notary Public, this 19 day of June, 1975.

SHIRLEY J. LUNDBERG
NOTARY PUBLIC - MINNESOTA
RAMSEY COUNTY
My Commission Expires Apr. 29, 1977

Shirley J. Lundberg
Notary Public
Ramsey County, Minnesota
My Commission Expires April 29, 1977

Approved and accepted this 14th day of July, 1975 by the City Council, City of Mounds View, Minnesota.

Marlis Acheson
Clerk - Administrator

No delinquent taxes and transfer entered this 17th day of July, 1975.

Lou McKenna Director
Department of Property Taxation

By Ip Oslund Deputy

Accepted and approved this 7TH day of AUGUST, 1975.

Ronald F. Meyer)
Roger W. Lyon) Plat Commission
)

Richard H. Welch City Engineer of St. Paul

Register of Deeds

Registrar of Titles, County of Ramsey, State of Minnesota

I hereby certify that this plat of GREENFIELD PLAT 3 was filed in this office this ____ day of _____, 19__ at ____ o'clock __.M. and was filed in Book _____ of Plats, Page ____ and that the copies were compared with the Official Plat and found to be true and correct copies thereof.

Robert T. Gibbons
Register of Deeds
Registrar of Titles

By _____
Deputy

Torrens # 613640

RECORDED AUG. 7, 1975