Old Code 26-017 702K 25 | New Code 26-506 | Map 10B17 | L16033

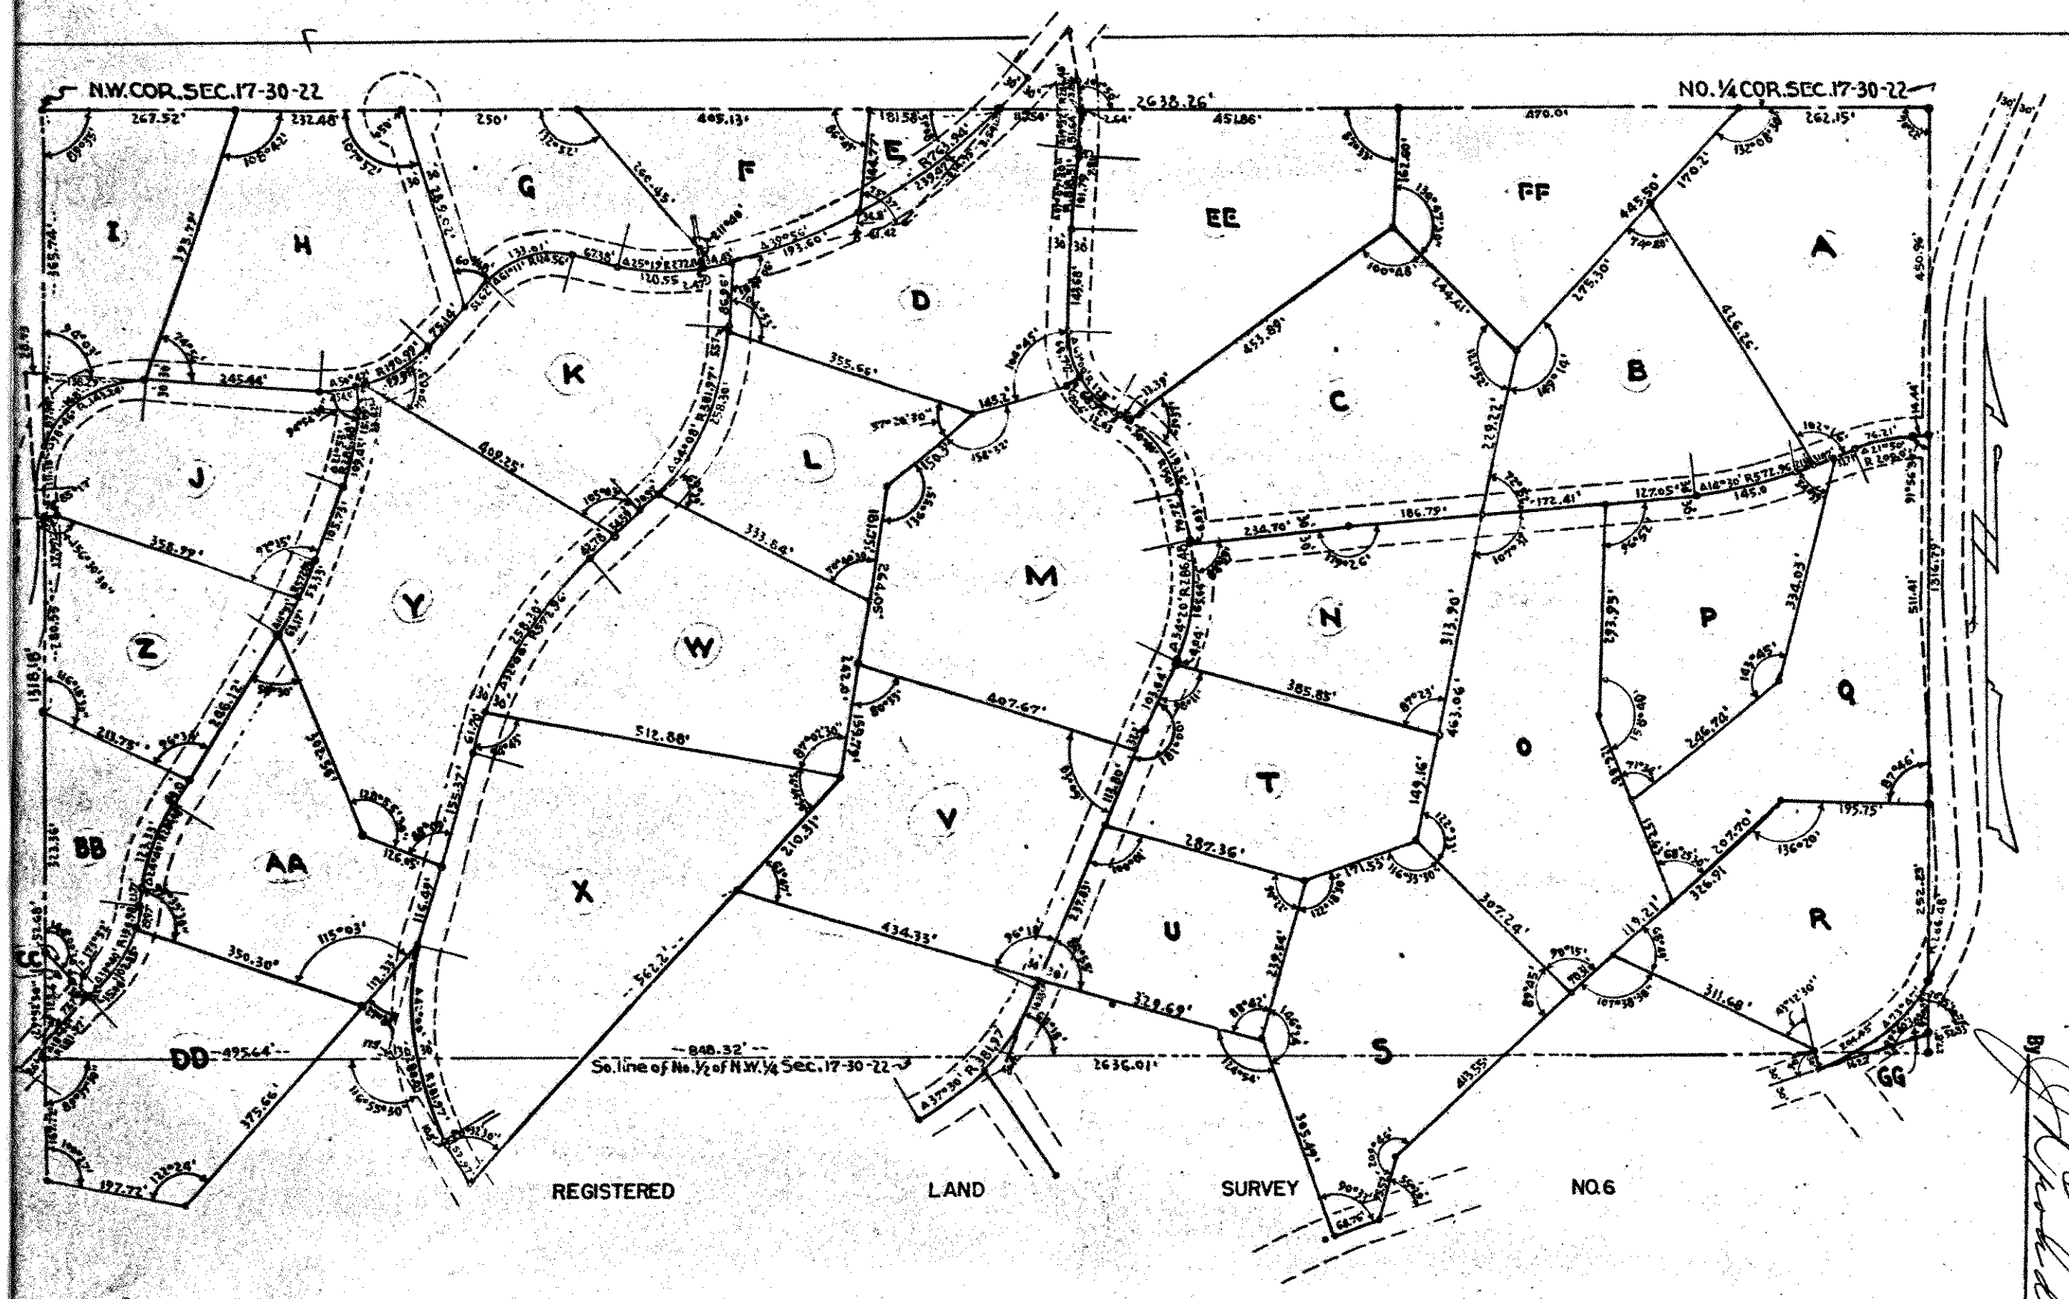

I hereby certify that in accordance with the provisions of Chapter 508, Minnesota Statutes of 1949 as amended, I have surveyed the following described tract of land in the County of Ramsey, State of Minnesota to wit: All that part of the Northwest one-quarter (NW¼) of Section seventeen (17), Town thirty (30) North, Range twenty-two (22) West, lying North of Registered Land Survey Number six (6). That the survey shown herein is a correct declineation of said survey.

This 7th day of Dec 1952 Scale 1" = 200' ∘ Indicates Iron Monument.

Donald J. Carley
Registered Surveyor No. 3527

ON MAP
SP 2-5-53

REGISTERED LAND SURVEY NO. 16

DUPLICATE 314603

OFFICE OF REGISTRAR OF TITLES
RAMSEY COUNTY, MINNESOTA

I Hereby Certify That I have carefully compared the within copy of Registered Land Survey No. 16 Files of Registrar of Titles, Ramsey County, with the original which was Filed in this office this 31 day of December A.D. 1952 at 2:40 o'clock PM and find the same to be a true and correct copy thereof.

By [signature] Registrar of Titles
Deputy.

(52)