OFFICE OF REGISTRAR OF TITLES
RAMSEY COUNTY, MINNESOTA

I Hereby Certify That I have carefully compared the within copy of Registered Land Survey No. 78 Files of Registrar of Titles, Ramsey County, with the original which was Filed in this office this 1 day of June A.D. 1955 at 8 40 o'clock A.M. and find the same to be a true and correct copy thereof.

J. Fitzgerald
Registrar of Titles

By J. R. Troudlock
Deputy.

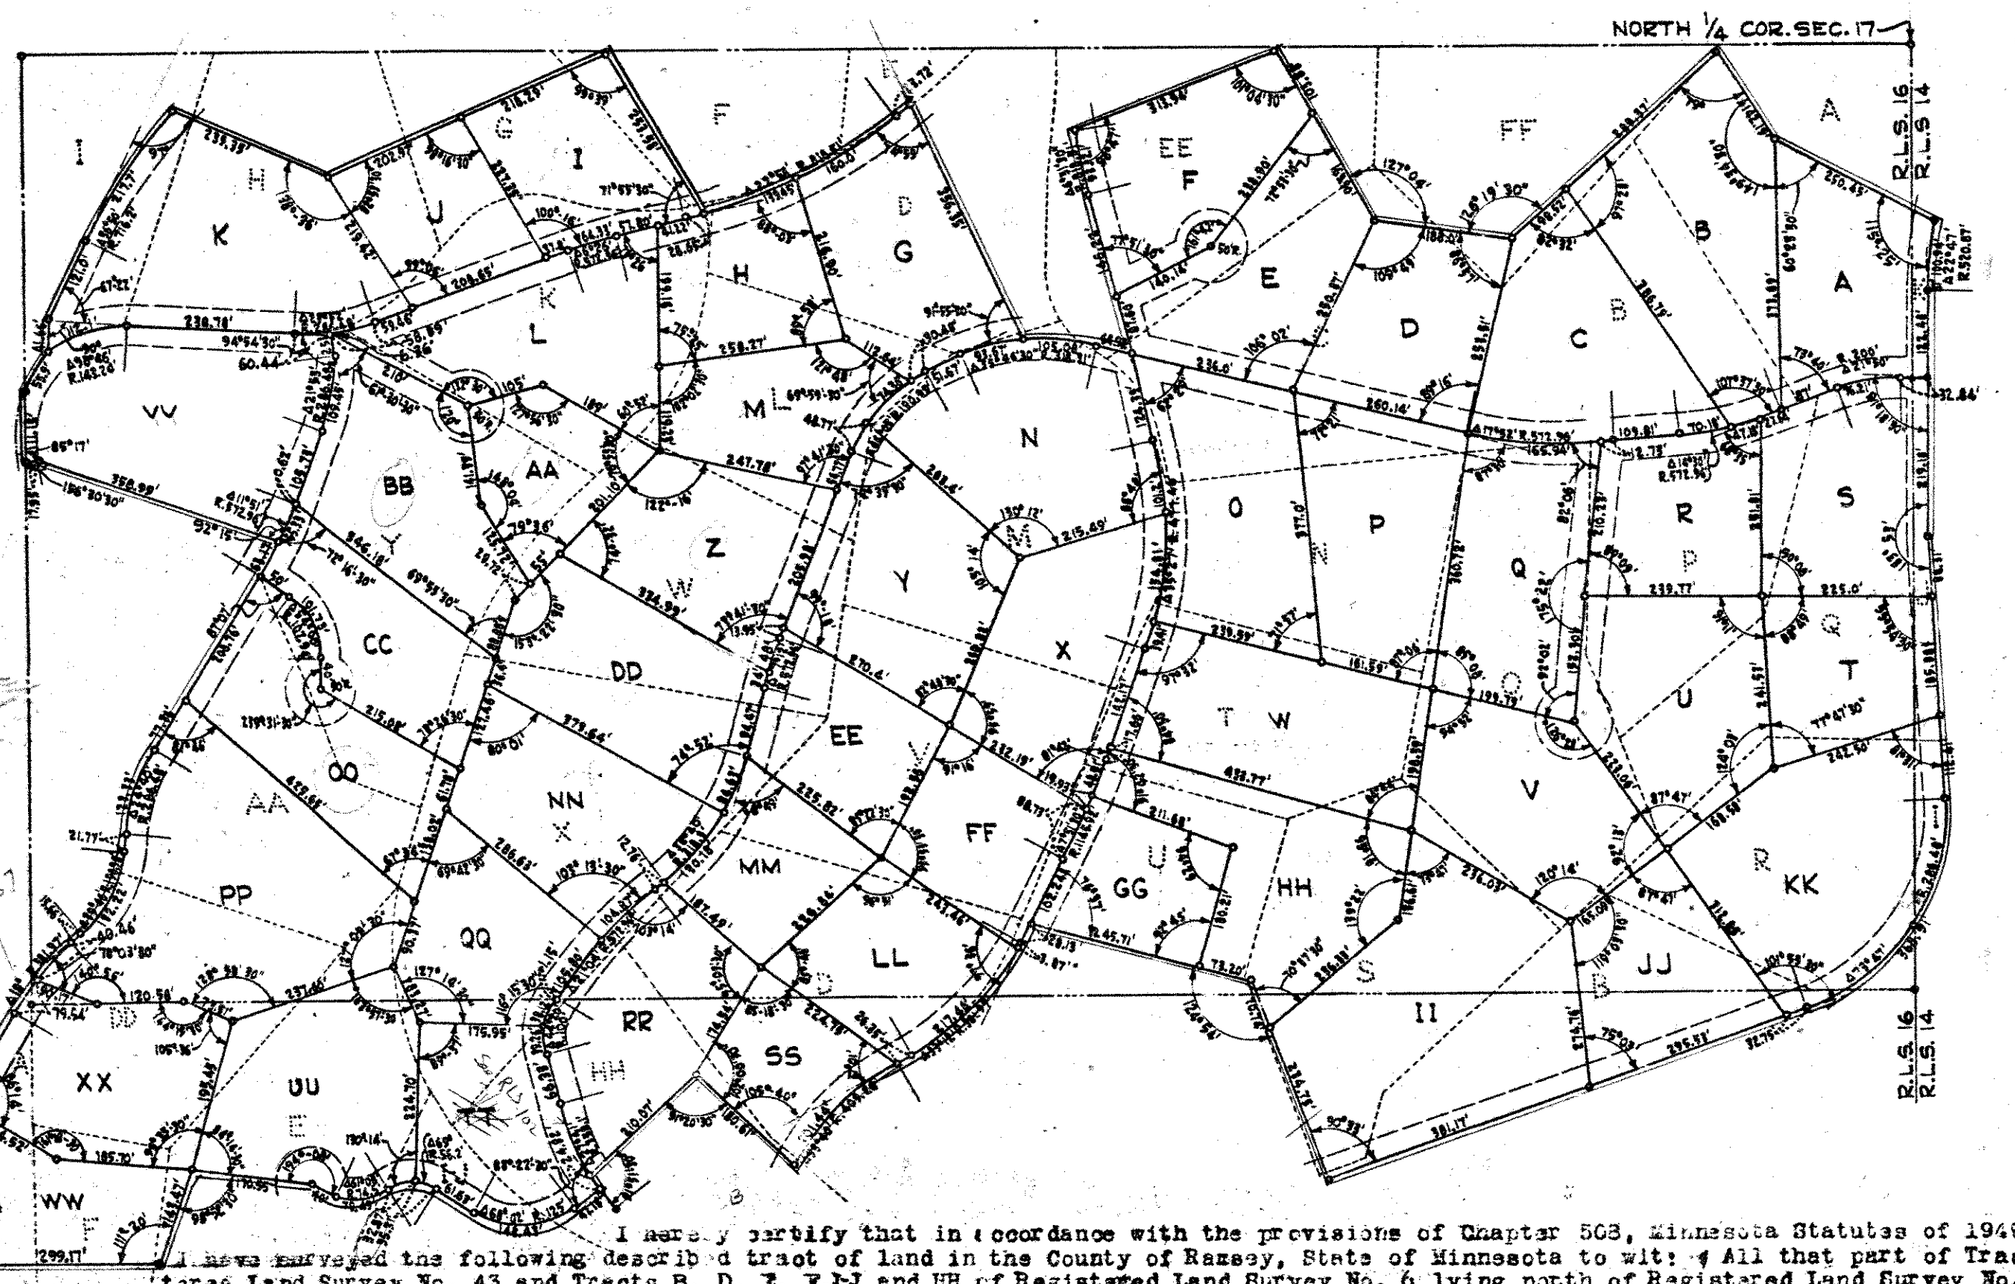

REGISTERED LAND SURVEY No. 78
348772 DUPLICATE

I hereby certify that in accordance with the provisions of Chapter 508, Minnesota Statutes of 1949 as amended, I have surveyed the following described tract of land in the County of Ramsey, State of Minnesota to wit: All that part of Tract B, Registered Land Survey No. 43 and Tracts B, D, E, F, I-J and HH of Registered Land Survey No. 6 lying north of Registered Land Survey No. 79 and also Tract "A", Registered Land Survey No. 43, Tract "B", Registered Land Survey No. 6; and also that portion of tracts A, B, C, D, &, F, G, H, I, J, K, L, M, N, O, P, Q, R, S, T, U, V, W, X, Y, AA, DD, EE AND FF of Registered Land Survey No. 16 and also tracts I, J and K of Registered Land Survey No. 14 lying south of the following described line: Commencing at the most Southerly corner of Tract I, Registered Land Survey No. 16; thence Northeasterly on the Sly line of said Tract I following a curve rt, whose central angle is 98°46' & whose radius is 143.24 ft a dist of 55.9 ft for pt of beg; thence Nly 41.66 ft to and at rt angles with the tang of said curve; th defl 22°38' Rt 121 ft; th NEly fol curve rt whose central angle is 36°50' & whose radius is 716.2 ft a dist of 217.7 ft; th defl 83°00' rt from tang of sd curve 239.35 ft; th defl 41°29'30" lt 421.26 ft; th defl 80°21' rt 253.58 ft; th NEly on curve to lt whose cent angle is 22°58' & radius is 818.51 ft & whose tang is at angle of 108°04'30" with last mentioned course 299.45 ft; th NEly on tang to sd curve 23.72 ft; th defl 105°05' rt 356.35 ft; th Ely on curve to rt whose cent angle is 35°46'30" whose radius is 318.31 ft & whose tang is at angle of 88°04'30" with the last mentioned course 106.08 ft; th SEly on tang to sd curve 64.92 ft; th defl 117°31' lt 233.82 ft; th NEly on a curve rt whose cent angle is 6°31'30" & whose radius is 818.51 ft a dist of 93.21 ft; th defl 81°13' rt 313.94 ft; th defl 78°55'30" rt 273.78 ft; th defl 52°56' lt 188 ft; th defl 53°40'30" lt 387.89 ft; th defl 101°00' rt 142.19 ft; th defl 29°56' lt 250.45 ft to pt on W line of Tract K, Registered Land Survey #14; th Sly on Wly line of sd Tract K 223.42 ft to SW cor of sd Tract K, Registered Land Survey #14 & there terminating. That the survey shown herein is a correct delineation of said survey.

This 15th day of April 1955 Scale 1" = 200' o indicates iron

Donald E. Conley
Registered Land Surveyor No. 3527