REGISTERED LAND SURVEY № 84

DUPLICATE **350991**

Old Code — New Code

43-509

OFFICE OF REGISTRAR OF TITLES
RAMSEY COUNTY, MINNESOTA

I Hereby Certify That I have carefully compared the within copy of Registered Land Survey No. 84 Files of Registrar of Titles, Ramsey County, with the original which was Filed in this office this 19 day of July A.D. 1955 at 9 o'clock A.M. and find the same to be a true and correct copy thereof.

J. V. Fitzgerald
Registrar of Titles

By J. V. Crowdlock
Deputy.

19483

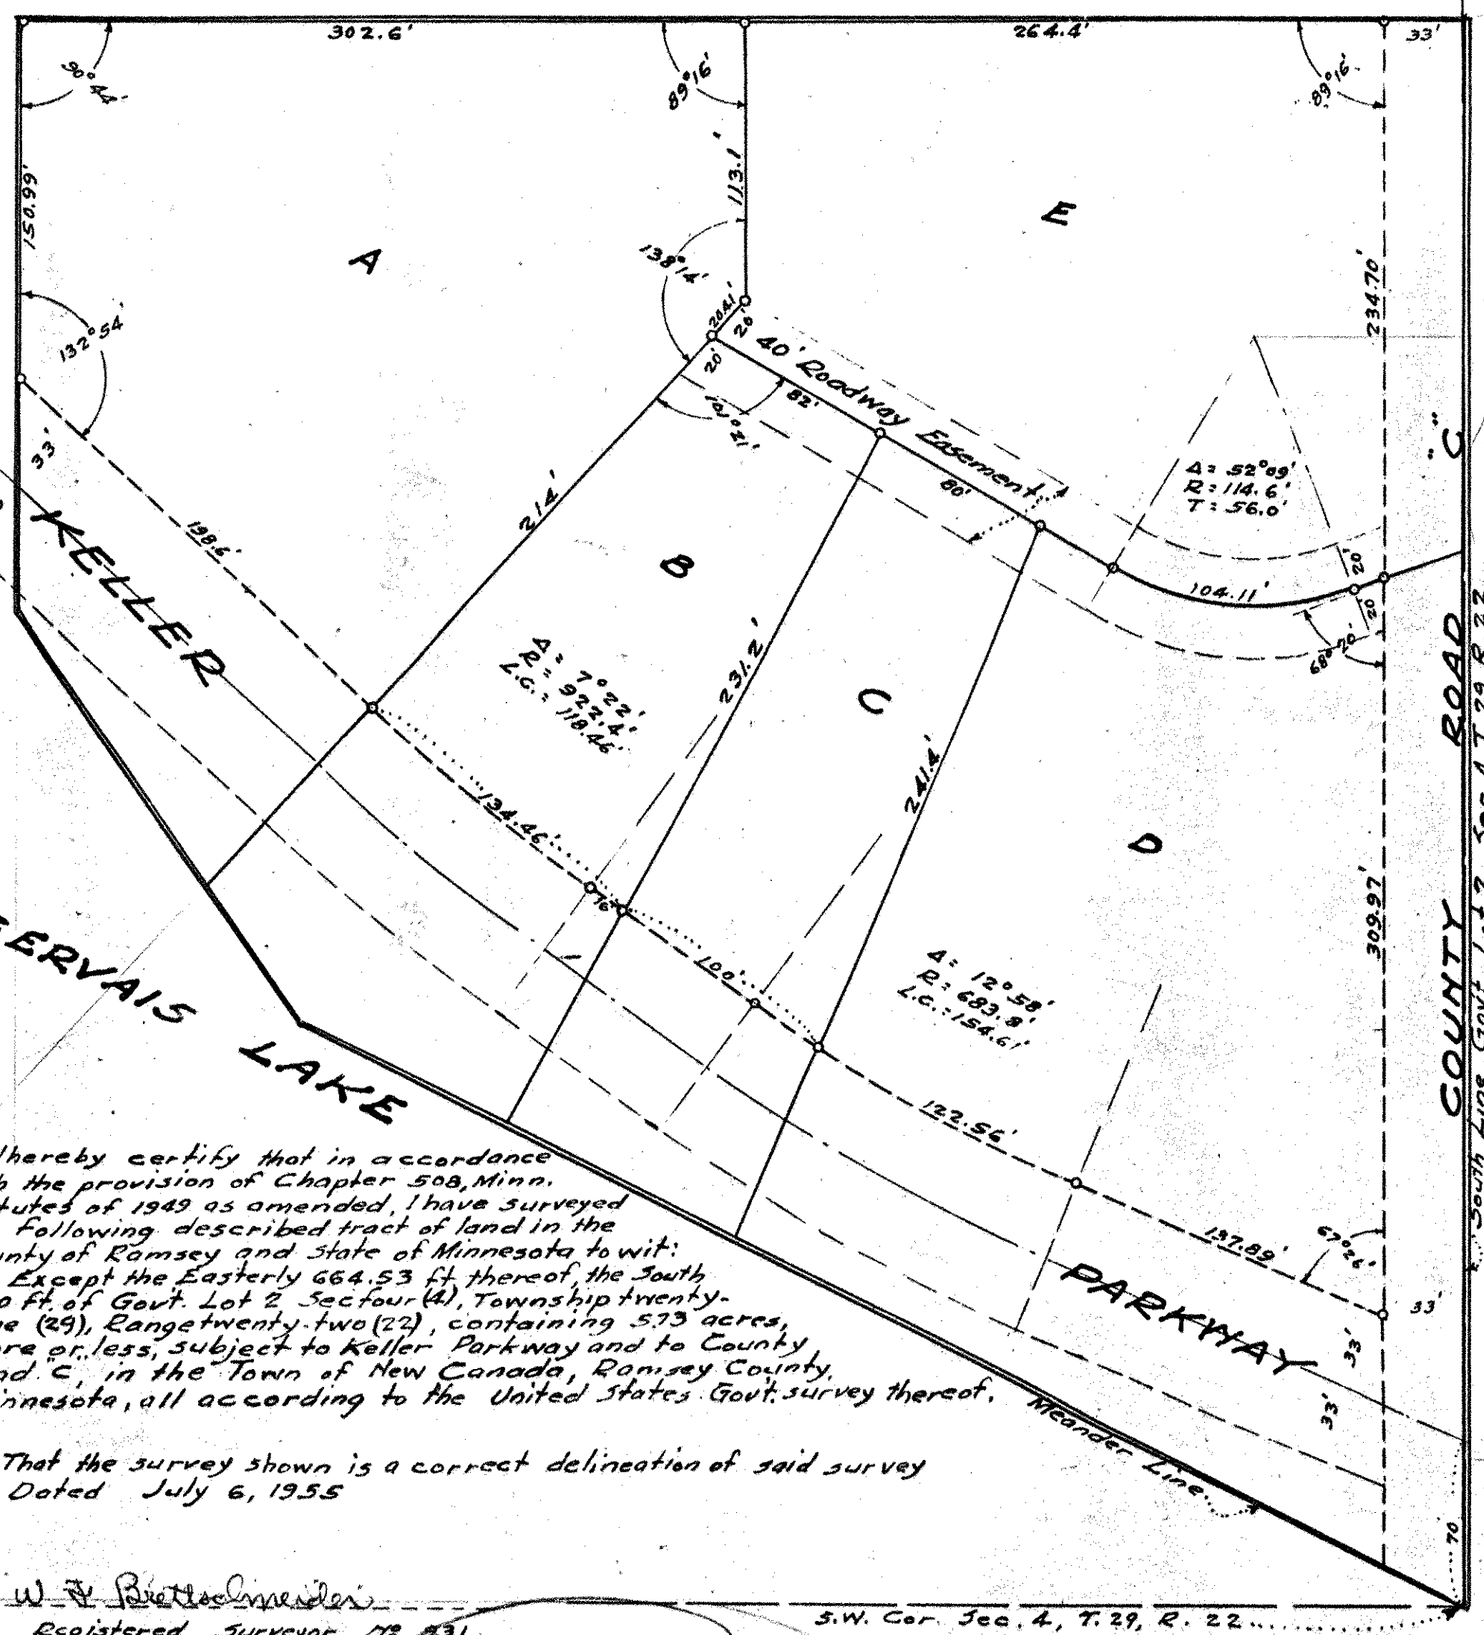

I hereby certify that in accordance with the provision of Chapter 508, Minn. statutes of 1949 as amended, I have surveyed the following described tract of land in the County of Ramsey and State of Minnesota to wit:

Except the Easterly 664.53 ft. thereof, the South 600 ft. of Govt. Lot 2 Sectour (4), Township twenty-nine (29), Range twenty-two (22), containing 5.73 acres, more or less, subject to Keller Parkway and to County Road "C", in the Town of New Canada, Ramsey County, Minnesota, all according to the United States Govt. survey thereof.

That the survey shown is a correct delineation of said survey
Dated July 6, 1955

W. F. Bettelmeier
Registered Surveyor № 831

Scale: 1 inch = 60 ft.
o Denotes Iron Monument