REGISTERED LAND SURVEY Nº 110

369160

DUPLICATE

OFFICE OF REGISTRAR OF TITLES
RAMSEY COUNTY, MINNESOTA

I Hereby Certify That I have carefully compared the within copy of Registered Land Survey No. 110 Files of Registrar of Titles, Ramsey County, with the original which was Filed in this office this 11 day of September A.D. 1956 at 9 o'clock A.M. and find the same to be a true and correct copy thereof.

ROBERT T. GIBBONS
Registrar of Titles

By J. Woodlock Deputy.

OLD CODE

30927 30934
901 901
14 14
4 901
901 15
35 701x
16

L20956

NEW CODE
30940

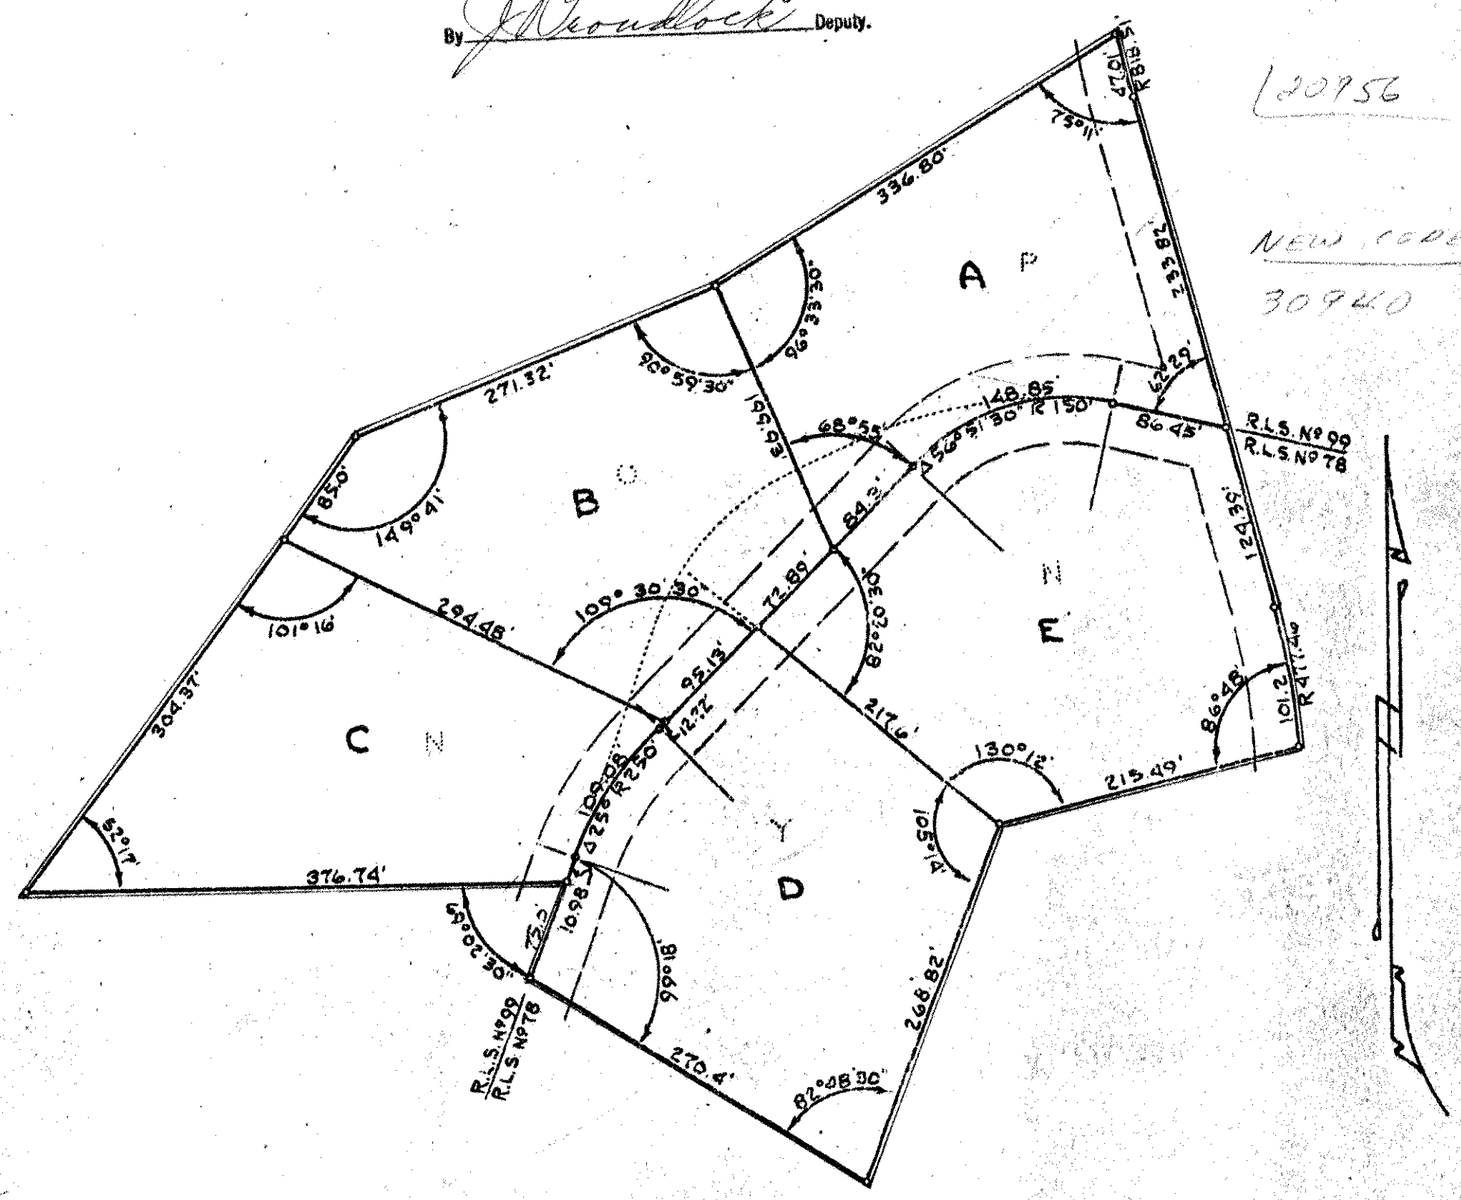

I hereby certify that in accordance with the provisions of chapter 508, Minnesota Statutes of 1949 as amended, I have surveyed the following described tract of land in the County of Ramsey, State of Minnesota to wit: Tracts N and Y of Registered Land Survey Number 78, and Tracts N, O, and P of Registered Land Survey No. 99. That the survey shown herein is a correct delineation of said survey.

o indicates iron

Scale 1" = 100'

This 17th day of August 1956

James L. Kurth
Registered Land Surveyor No. 5332

ON-MAP: W.B. 17.- III-11-'57.
F. Lohmann