REGISTERED LAND SURVEY NO. 131

DUPLICATE

386794

OFFICE OF REGISTRAR OF TITLES
RAMSEY COUNTY, MINNESOTA

I Hereby Certify That I have carefully compared the within copy of Registered Land Survey No. 131 Files of Registrar of Titles, Ramsey County, with the original which was Filed in this office this 13 day of January A.D. 1958 at 10 o'clock A.M. and find the same to be a true and correct copy thereof.

ROBERT T. GIBBONS
Registrar of Titles

By _____ Deputy.

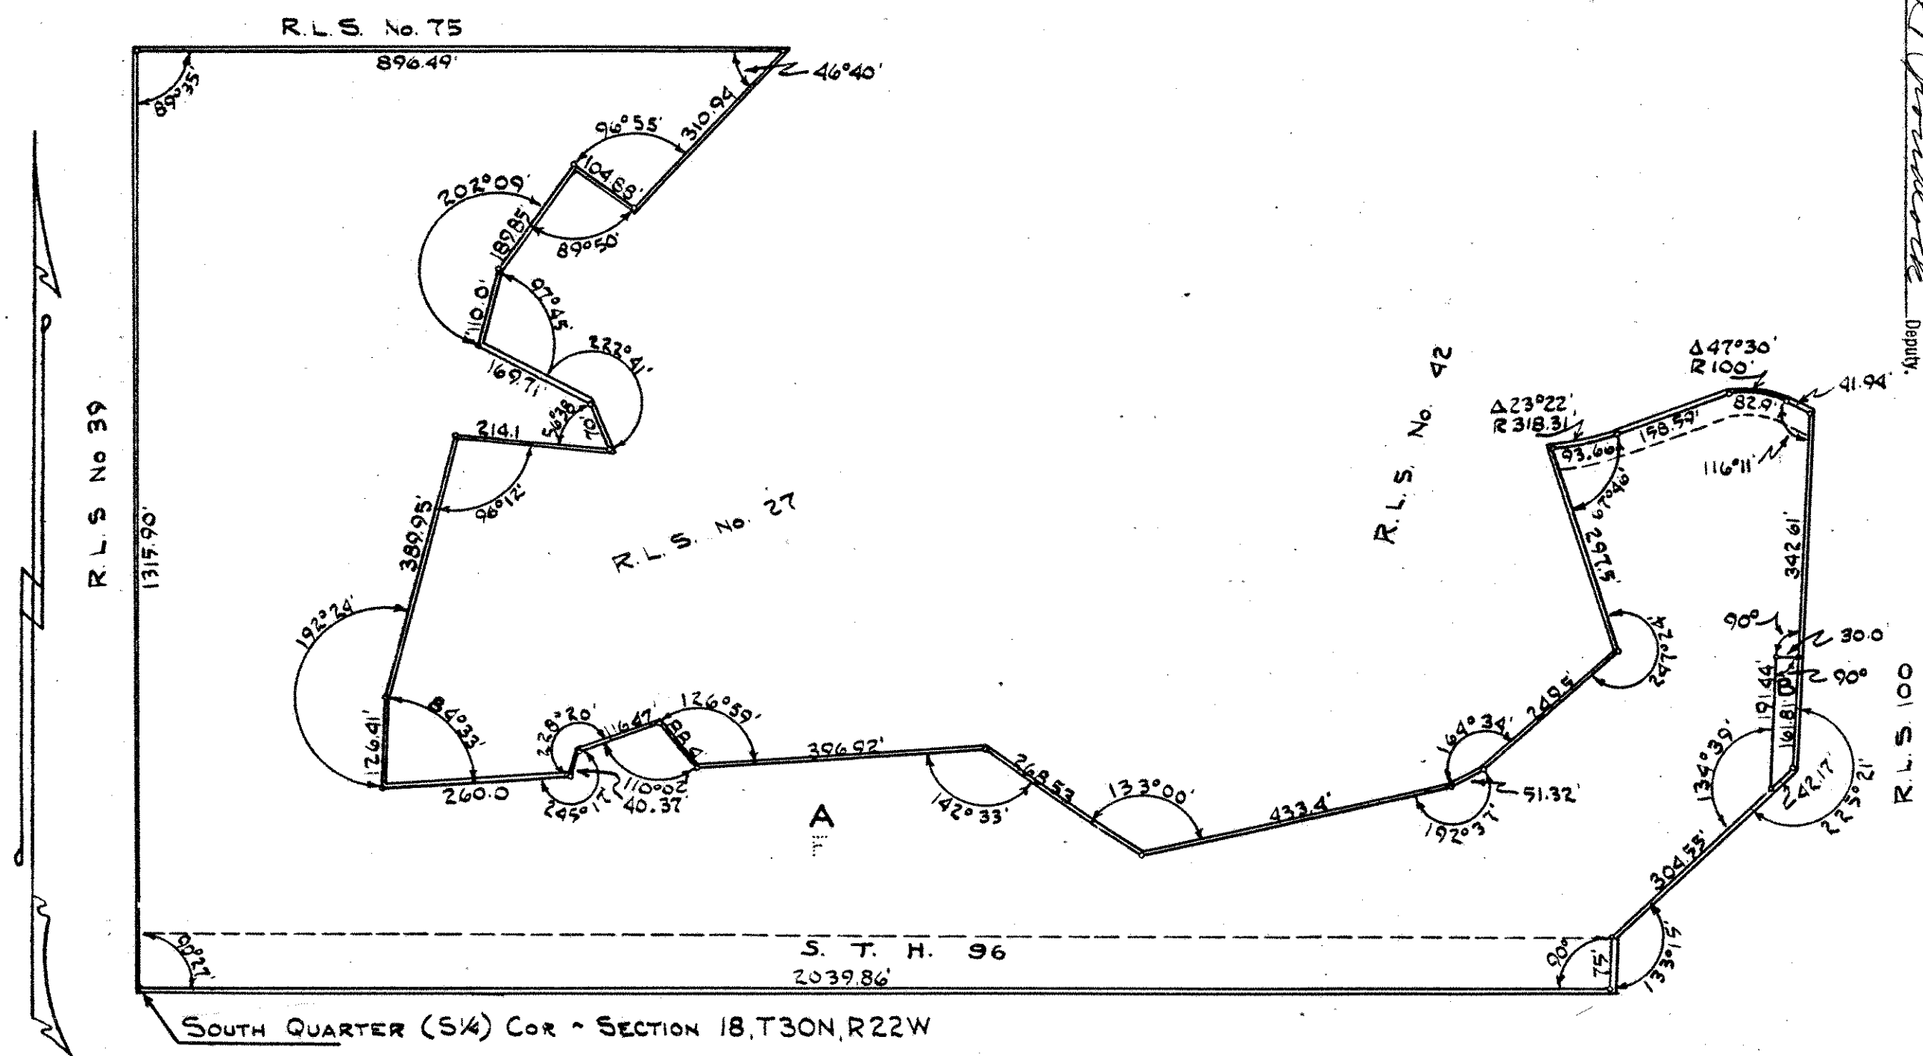

I hereby certify that in accordance with the provisions of Chapter 508, Minnesota Statutes of 1949 as amended, I have surveyed the following described tract of land in the County of Ramsey, State of Minnesota to wit: Tract "F" of Registered Land Survey No. 100. That the survey shown herein is a correct delineation of said survey.

Scale 1" = 200'

o indicates iron monument

this 2nd day of January 1958

Registered Land Surveyor No. 5332

DIV NINE
60
23364

ON MAP WB-18
1-13-58 94