COPY

REGISTERED LAND SURVEY NO. 556

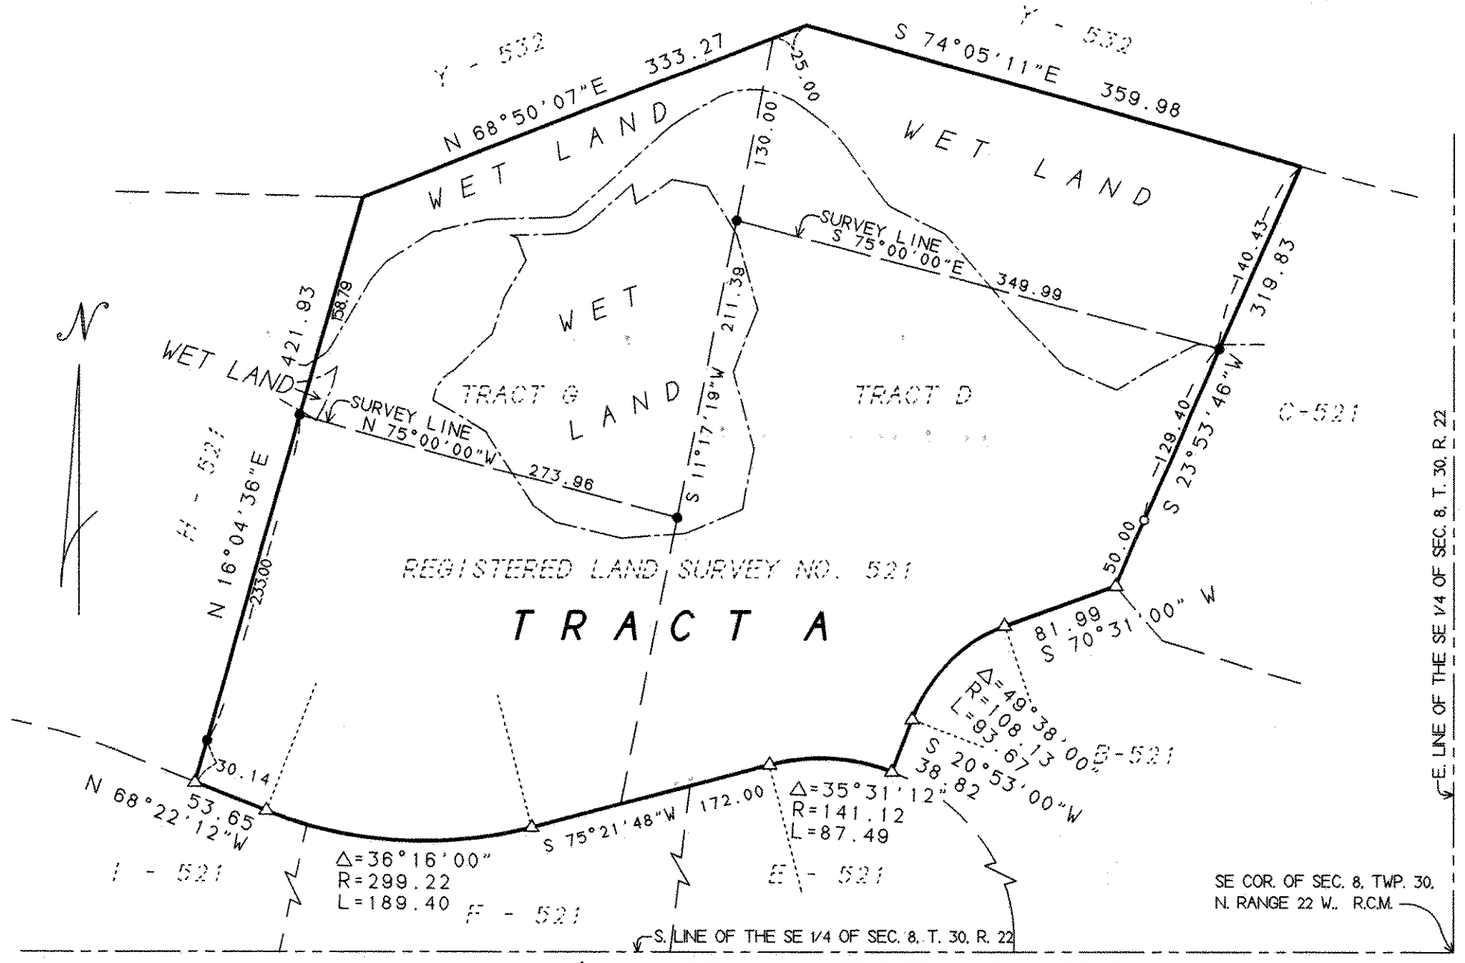

△ DENOTES 7/16 INCH REBAR SET IN BITUMINOUS ROADWAY
● DENOTES 1/2 INCH IRON PIPE MONUMENT FOUND AND MARKED BY LICENSE NO. 17551
○ DENOTES 1/2 INCH IRON PIPE MONUMENT SET AND MARKED BY LICENSE NO. 16113
DENOTES APPROXIMATE EDGE OF WETLAND
DENOTES "TRACT LETTER AND " REGISTERED LAND SURVEY NUMBER"

FOR THE PURPOSE OF THIS SURVEY THE WEST LINE OF TRACT G IS ASSUMED TO HAVE A BEARING OF N 16°04'36"E.

I, Randy L. Kurth, Land Surveyor, do hereby certify that, in accordance with the provisions of Minnesota Statutes, Section 508.47, I have surveyed the following described property situated in the County of Ramsey, State of Minnesota:

Tracts D and G, Registered Land Survey No. 521.

I hereby certify that this Registered Land Survey is a correct delineation of Certificates of Title No.s 381401 and 381403.

Dated this 30TH day of SEPTEMBER, 1998.

Randy L. Kurth, Land Surveyor
Minnesota License No. 20270

City of North Oaks

We do hereby certify that on the 8th day of October, 1998, the City Council of the City of North Oaks, Minnesota, approved this Registered Land Survey. All monuments will be set as specified by the City Council and as stated on this Registered Land Survey, according to Minnesota Statutes, Section 505.02, Subd. 1.

Mayor

City Clerk

Taxes payable in the year 1998 on the land herein described have been paid, also there are no delinquent taxes and transfer entered this 23rd day of Oct, 1998.

Department of Property Taxation, Director

By , Deputy

Pursuant to Minnesota Statutes, Section 383A.42, this Registered Land Survey has been examined and is approved this 23rd day of OCTOBER, 1998 and the conditions of Minnesota Statutes, Section 505.03, Subdivision 2, have been fulfilled.

David D. Claypool, L.S.
Ramsey County Surveyor

Registrar of Titles, County of Ramsey, State of Minnesota
I hereby certify that this Registered Land Survey No. 556 was filed in this office this 31ST day of DECEMBER, 1998, at 4:30 o'clock P. M., as Document No. 1508105.

Deputy Registrar of Titles

KURTH SURVEYING, INC.
4002 JEFFERSON ST. N.E.
COLUMBIA HEIGHTS, MN 55421-
PHONE: 788-9769 FAX: 788-7602