AUDITORS SUBDIVISION No. 52.

ST PAUL MINN.

Scale 50 ft. = 1 inch
-O Indicates Irons

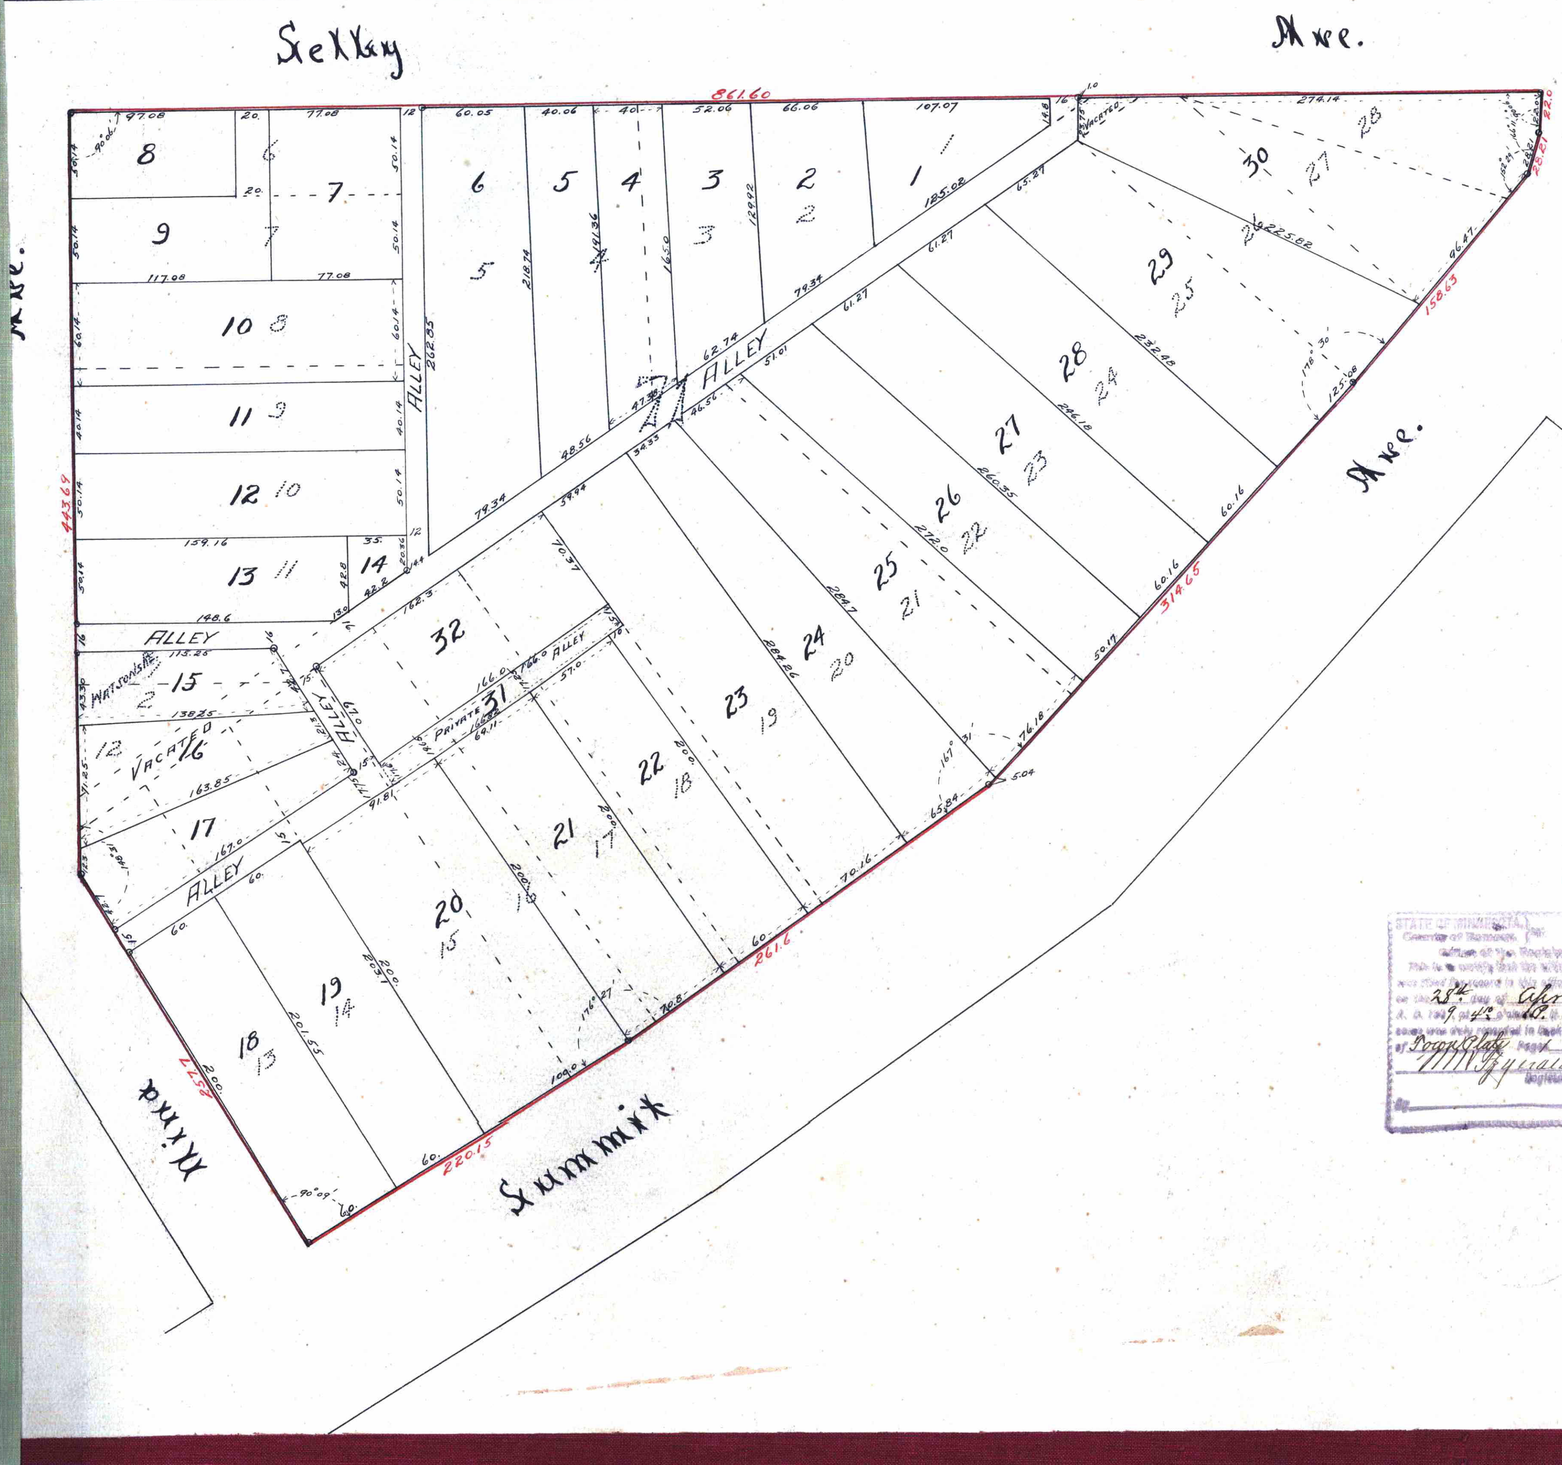

I, J.H. Armstrong, County Surveyor of Ramsey County Minn. hereby certify to having surveyed and platted the property as described on this map upon request and by order of the County Auditor as, "Auditors Subdivision No. 52 St Paul Minn, and have placed iron monuments at the Block Corners as shown on this map, and the same is correct.

J.H. Armstrong - County Surveyor Ramsey County Minn.

State of Minnesota }
County of Ramsey }

On this 9th day of Feb. A.D. 1909 personally appeared before me J.H. Armstrong, County Surveyor, of Ramsey County, to me well known, and acknowledged that he executed the foregoing certificate as his own free act and deed.

Silas G Foreman
Notary Public Ramsey County Minn.
My commission expires January 27. 1914

State of Minnesota }
County of Ramsey }

I, Edw. G. Krahmer County Auditor of the County of Ramsey and State aforesaid, do hereby certify that in compliance with and according to the provisions of Sec 12 Chapter 2 General Statutes of 1902, I have as said County Auditor, caused "Block 71 Dayton & Irvine's Addition and Watson's Re-arrangement of part of said Block 71, to be surveyed and platted and hereafter known as "Auditors Subdivision No. 52 St Paul, Minn" as shown on this plat.

Witness my hand and seal this 9th day of Feb. A.D. 1909

In presence of
J.D. Drummond
F.W. Grahame

Edw. G. Krahmer
County Auditor, Ramsey Co. Minn.

State of Minnesota }
County of Ramsey }

On this 9th day of Feb. A.D. 1909 personally appeared before me, Edw. G Krahmer, County Auditor of Ramsey County, to me well known, and acknowledged that he executed the foregoing certificate as his own free act and deed.

Silas G Foreman
Notary Public Ramsey County Minn.
My commission expires January 27 1914

Accepted and approved this 8th day of Apr. A.D.

C.H. Smith
Jas. H. Jordan
Plat Commissioners
Edw. Rundlett City Engineer

CITY OF ST. PAUL MINN.

Accepted by the Board of Alderman April 20 - 1909
Accepted by the Assembly April 15 - 1909

Geo. S. Redington
City Clerk.
Mc

STATE OF MINNESOTA }
County of Ramsey }

Office of the Register of Deeds

This is to certify that the within instrument was filed for record in this office on the 28th day of April A.D. 1909 at 4 o'clock P.M. and was duly recorded in Book 25 of Town Plats Page 9

Wm. M. Fyfield
Register of Deeds

By _____ Deputy.

370724