This plat document is an UNOFFICIAL copy of a Subdivision Plat or Registered Land Survey and is made available for information purposes only.

To obtain an official copy please contact the Ramsey County Recorder's Office.

RAMSEY COUNTY

# LOCKEY'S ADD. TO THE CITY OF ST. PAUL.

SCALE, 1 INCH = 50 FEET

● REPRESENTS IRON MONUMENT

ELMER & MORRISON, SURVEYORS.

28

STATE OF MINNESOTA, } ss.
County of Ramsey. }

Office of the Register of Deeds.

This is to certify that the within instrument was filed for Record in this Office, at St. Paul, on the 28th day of June A. D. 1886 at 3 o'clock P. M., and that the same was duly recorded in Book 2 of Plats pages 28

R. G. Ridley, Register of Deeds.

By ..... Deputy.

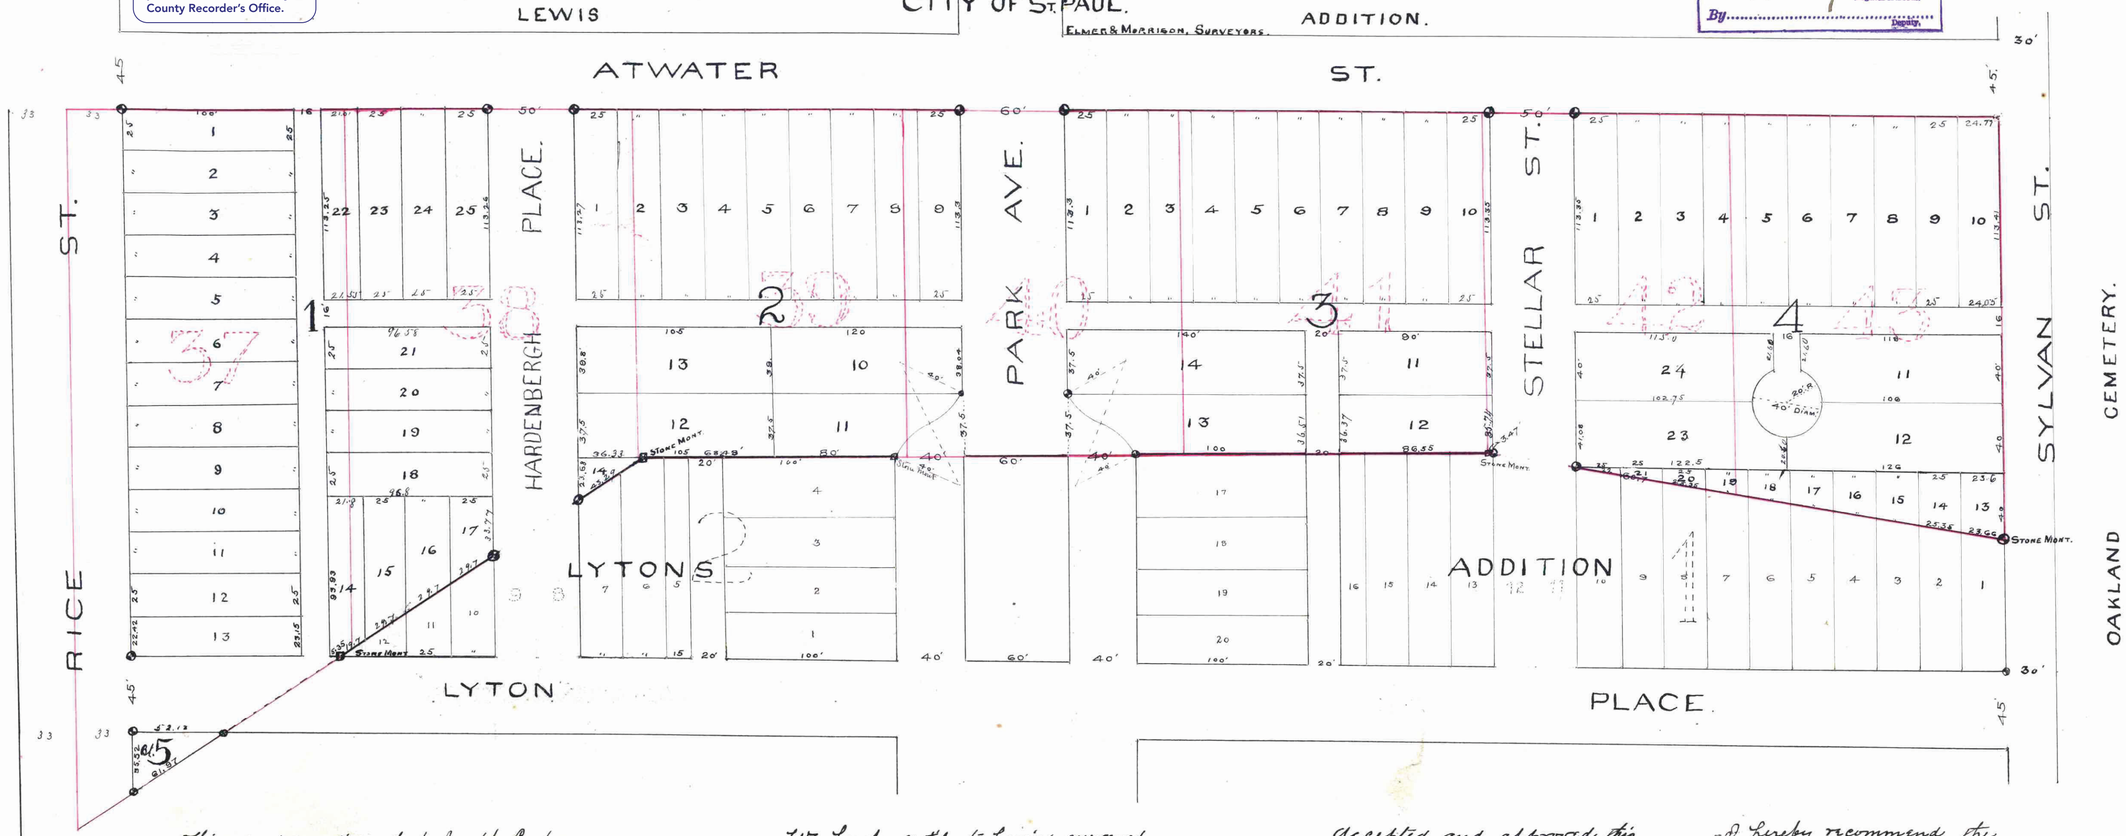


This is to certify that Joseph Lockey and Josephine E. Lockey his wife, proprietors of Lots 37. 38. 39. 40. 41. 42 & 43 of Bazille's Acre Lots have caused the same to be surveyed and platted, and hereafter known as "Lockey's Addition to the City of St. Paul" as shown by this plat and hereby dedicate to the public and for the public use forever, all the streets, Avenues, and alleys as herein indicated.

Witness our hands and seals this 26th day of May — A.D. 1886.

In presence of
Benj. A. Brockett
Edwood Eckman

Joseph Lockey
Josephine E. Lockey

State of Minnesota } ss.
County of Ramsey }

On this 25th day of May A.D. 1886 personally came before me, the undersigned, Joseph Lockey and Josephine E. Lockey his wife to me well known and they acknowledged that they executed the foregoing certificate for the uses and purposes therein expressed as their own free act and deed

Benj. A. Brockett
Notary Public
Ramsey County Minnesota

We hereby certify to having surveyed and platted the property as described on this map as "Lockey's Addition to the city of St. Paul" and have placed iron monuments at the accessable corners of each and every block as shown on this map, and the same is correct.

Elmer + Morrison
Surveyors.

State of Minnesota } ss.
County of Ramsey }

On this 16th day of May A.D. 1886, personally appeared before the undersigned, John H. Morrison to me well known to be a member of the firm of Elmer and Morrison and acknowledged that he executed the foregoing certificate as his own free act and deed.

Notary Public
Ramsey County Minnesota

CITY TREASURER'S OFFICE
ST. PAUL, MINN.
JUN 28 1886
ASSESSMENTS PAID
CITY TREAS.

OFFICE OF
COUNTY TREASURER,
ST. PAUL, MINN.
JUN 28 1886
1885 TAX PAID.
COUNTY TREAS.

Accepted and approved this 29th day of May A.D. 1886.

S. P. Folson
Dan Starkey
Pub. Commissioners

Taxes paid June 28 - 1886
James O'Brien
County Auditor
Ramsey Co. Minn.
Giberton

Assessments

City Treasurer,
St Paul

State of Minnesota } ss.
County of Ramsey } On this 19th day of June A.D. 1886, personally came before me the undersigned, Robert P. Lewis and Charlotte M. his wife to me well known and they acknowledged that they Executed the foregoing certificate for the uses and purposes therein expressed as their own free act and deed

Notary Public
Ramsey Co. Minnesota

I Hereby recommend the acceptance of the within plat by the common council.

L. W. Rundlett
City Engineer

Accepted by the common council of the city of St Paul on the 4th day of July 1886

City Clerk.

This is to certify that Robert P. Lewis and Charlotte M. his wife, proprietors of Lots 11 & 12 Block 1 and Lots 8 & 9 Block 2. of Lytons addition to the City of St. Paul, as shown by this map, have by dedicate them as streets to the public and for the public use forever.

Witness our hands and seals this 18th day of June 1886

In presence of

Robt P. Lewis (Seal)
Charlotte M. Lewis (Seal)