1043

STONE & ROGER'S ADD'N.

TO ST. PAUL, MINN.

SCALE: 1 INCH = 100 FEET

SURVEYED OCT. 15 - 1891

DESCRIPTION: THE E½ OF THE E½ OF SE¼ OF SW¼ SEC. 35 - T. 29 N. - R. 23 W.

D. L. CURTISS, SURV. NOV. 1891.

ALL STREETS, AVENUES & ALLEYS SHOWN ARE DEDICATED

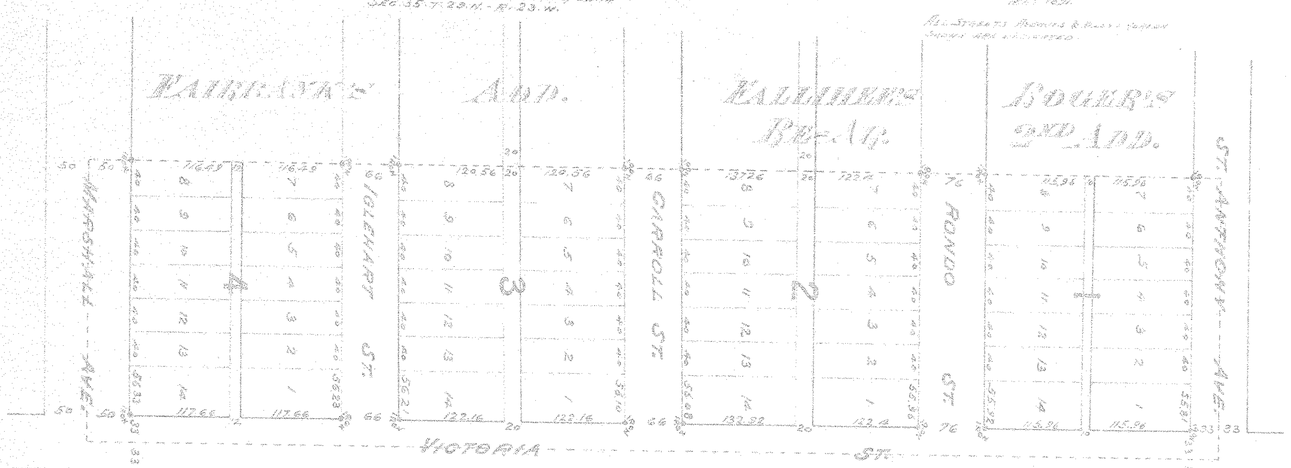

RILEY'S GERVAIS LAKE ADDITION.

RAMSEY COUNTY, MINN.

RECORDED AUG. 5. 1891.

■ INDICATE STONE MONUMENT

GAYLES A. JOHNSON, SURV. JUNE 1891.

ALL STREETS AND AVENUES HEREON SHOWN ARE DEDICATED.

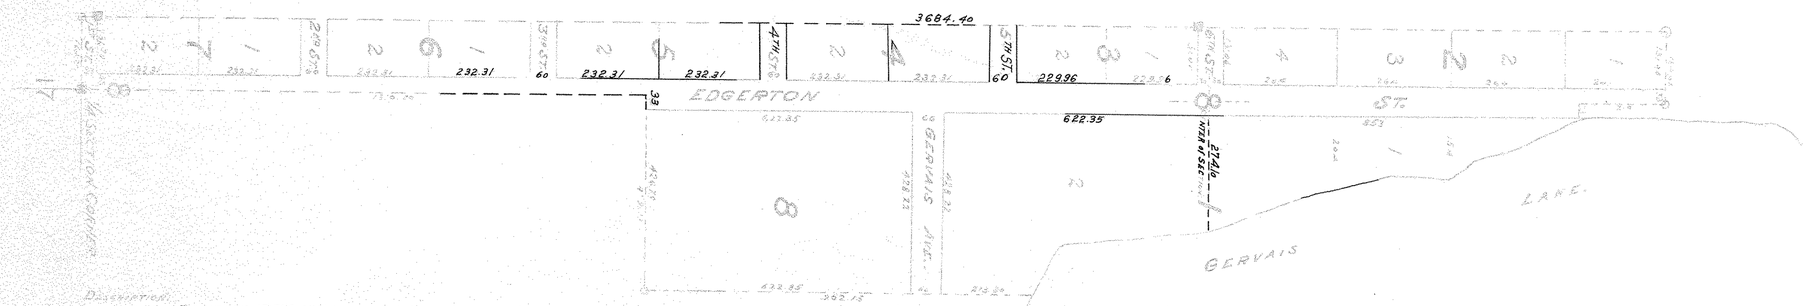

DESCRIPTION

COMMENCING AT THE QUARTER SECTION CORNER BETWEEN SECTIONS 8 AND 17 TOWN 29 NORTH RANGE 23 WEST, AND RUNNING FROM THENCE NORTH ON QUARTER SECTION LINE 210.75 FEET; THENCE EAST 652.5 FEET; THENCE NORTH 30 DEGREES 15 MINUTES EAST 1210.75 FEET TO THE SHORE OF GERVAIS LAKE; THENCE NORTHWESTERLY ALONG THE SHORE OF GERVAIS LAKE 700 FEET MORE OR LESS TO A POINT WHERE LINE SHOULD INTERSECT WITH THE EAST LINE OF EDGERTON ST.; THENCE SOUTH 1355 FEET TO A POINT ON QUARTER SECTION LINE, 550 FEET NORTH OF THE CENTRE OF SECTION 8; THENCE 90 DEGREES 00 MINUTES WEST ALONG QUARTER SECTION LINE 330 FEET; THENCE NORTH 660 FEET; THENCE SOUTH 90 DEGREES 00 MINUTES WEST 330 FEET TO THE POINT OF BEGINNING.

Abstract # 142301

(Stone & Rogers) Abstract # 146478