JEFFERSON PARK

ADDITION TO THE
CITY OF SAINT PAUL.

This plat document is an UNOFFICIAL copy of a Subdivision Plat or Registered Land Survey and is made available for information purposes only.

RAMSEY COUNTY

To obtain an official copy please contact the Ramsey County Recorder's Office.

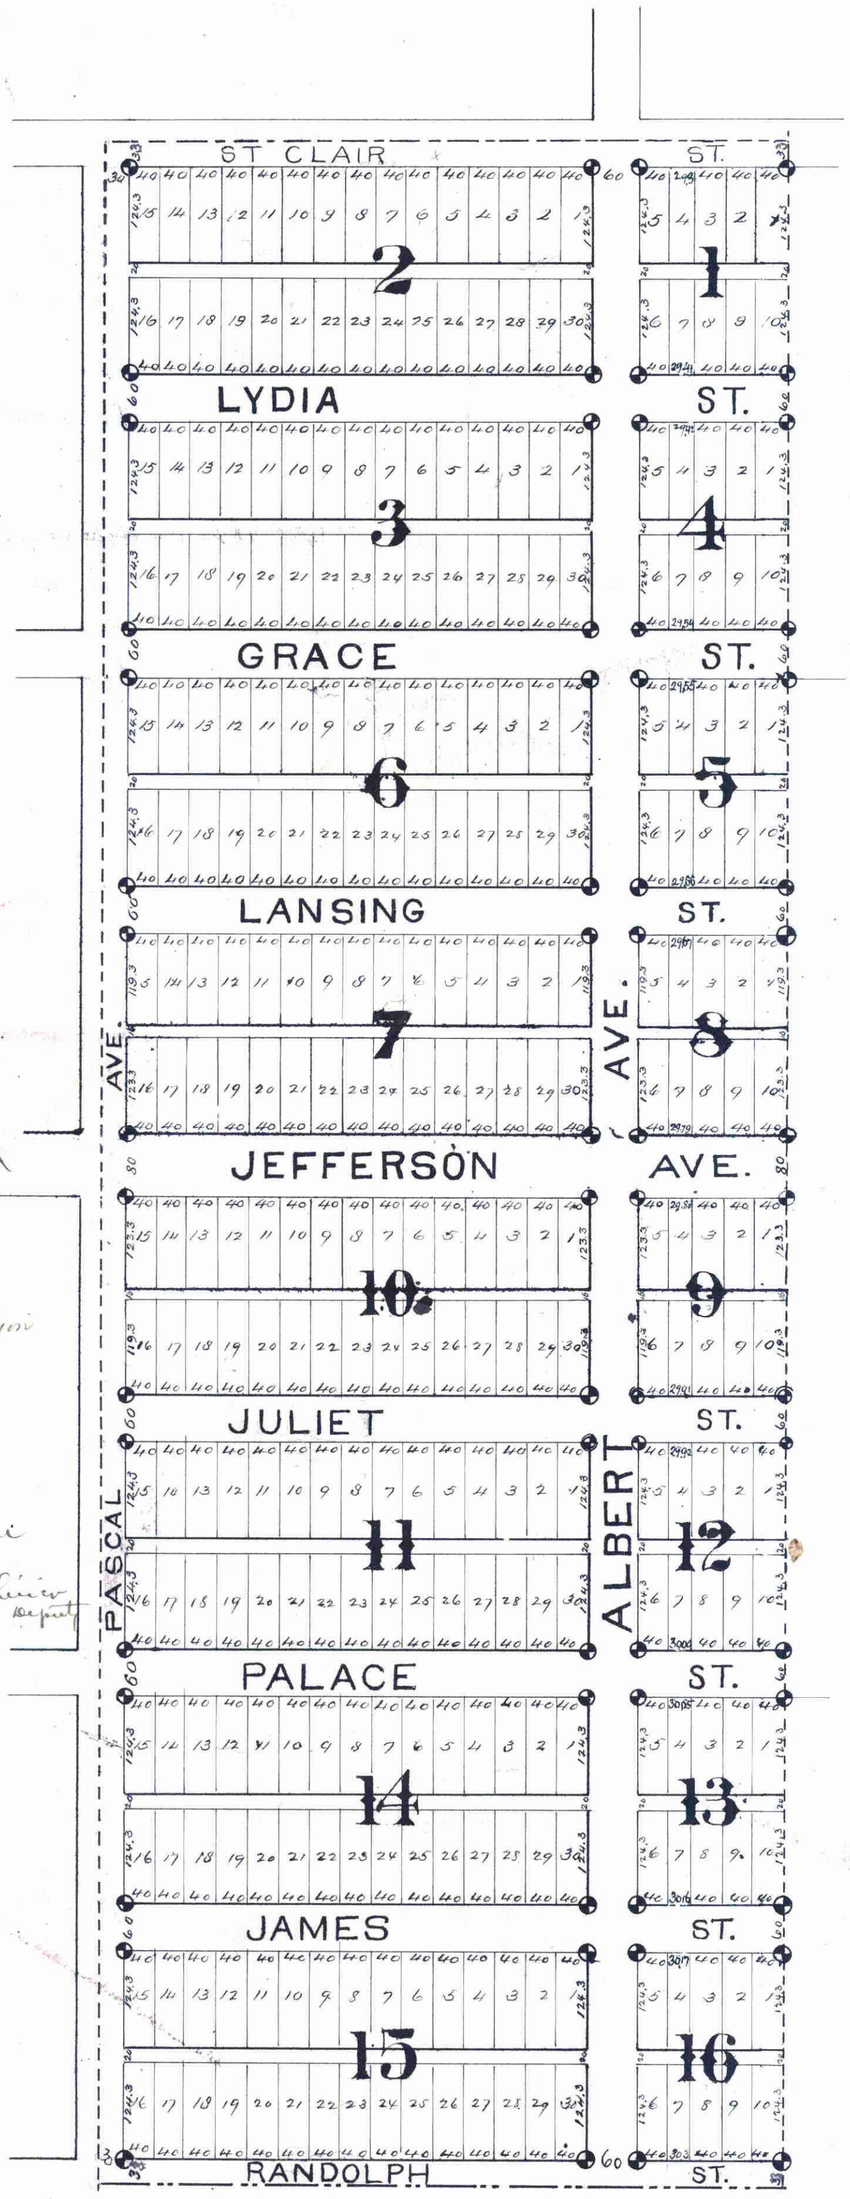

STATE OF MINNESOTA, } ss.
County of Ramsey.

Office of the Register of Deeds.

This is to certify that the within instrument was filed for Record in this Office, at St. Paul, on the 13 day of June A. D. 1887 at 3 25 o'clock P. M., and that the same was duly recorded in Book 7 of Plats pages 2

Register of Deeds.

By ..... Deputy.

Accepted and Approved by the Common Council of the City of St Paul, on the 5 day of June A. D. 1887

City Clerk.

Accepted and Approved this 6th day of May A. D. 1887

L. F. Nelson
Dan Star Ray
Wm H. Faulkner
Lewis Miller

Plat Commission

CITY TREASURER'S OFFICE
ST. PAUL, MINN.
MAY 6 1887
ASSESSMENTS PAID

Taxes paid ..... CITY TREAS.

May 11 1887

Wm D. Kane
County Auditor.
Ramsey Co. Minn.

Assessments

Oliver Deputy

City Treasurer, St. Paul.

County of Ramsey } S. S.
State of Minnesota }

On this ..... day of .....

A. D. 188 , personally came before the undersigned J. B. Hawley of the firm of Hawley & Newell, known to me well known, and acknowledged that he executed the foregoing certificate as his own free act and deed.

Notary Public,
Ramsey County.
Minn.

We hereby certify that we have surveyed and platted the property described on this plat as Jefferson Park Addition to the City of Saint Paul Ramsey County Minnesota, and have placed iron monuments at the corners of each and every block as shown on this plat, that this is a correct plat of said survey.

Hawley & Newell
Surveyors.

The undersigned owner of the West 2/3 of the East 1/2 of the North West 1/4 of Section 10 Township 28 Range 23 Ramsey County Minnesota hereby certify that we have caused the same to be surveyed and platted and hereafter known as Jefferson Park Addition to the City of Saint Paul, Ramsey County Minnesota, and we hereby dedicate to the public and for the public use forever the Streets Avenues and alleys as herein indicated

Witness our hands and seals this 16 day of April 1887

In the presence of
Fred W. Damler
W. F. Faulkes
W. H. Putnam and P. W. McRostie and Clara W. McRostie

Bernhard Kuhl
Marie Kuhl
Henry G. Ingersoll
Peter W. McRostie
Clara W. McRostie

(seal) (seal) (seal) (seal) (seal)

We hereby certify that this plat of Jefferson Park Ramsey County Minnesota is a true and correct copy of an original plat of said Jefferson Park this day approved signed and accepted by this Commission.

Plat Commission.

County of Ramsey } S. S.
State of Minnesota }

On this Sixteenth day of April A. D. 1887, personally came before the undersigned Bernhard Kuhl and Marie Kuhl, his wife, and Henry G. Ingersoll, known to me well known, and acknowledged that they executed the foregoing certificate as their own free act and deed.

Fred W. Damler
Notary Public,
Ramsey County.
Minn.

State of Minnesota } ss
County of Goodhue } On this 19th day of April 1887 personally came before me P. W. McRostie and his wife Clara W. McRostie to me well known, and acknowledged that they executed the foregoing certificate as their own free act and deed.

W. H. Putnam
Notary Public
Goodhue County
Minnesota

County of Ramsey
State of Minnesota } ss.

On this 6th day of May A. D. 1887 personally came before the undersigned O. F. Newell of the firm of Hawley & Newell & acknowledged that the above certificate was executed in the name of & for said firm of its own free act & deed.

E. R. Holcombe
Notary Public
Ramsey Co. Minn.