MAP

of

DAWSON & SMITHS

Enlargment

of

Dawson and Smiths Add'd.

to

St. Paul.

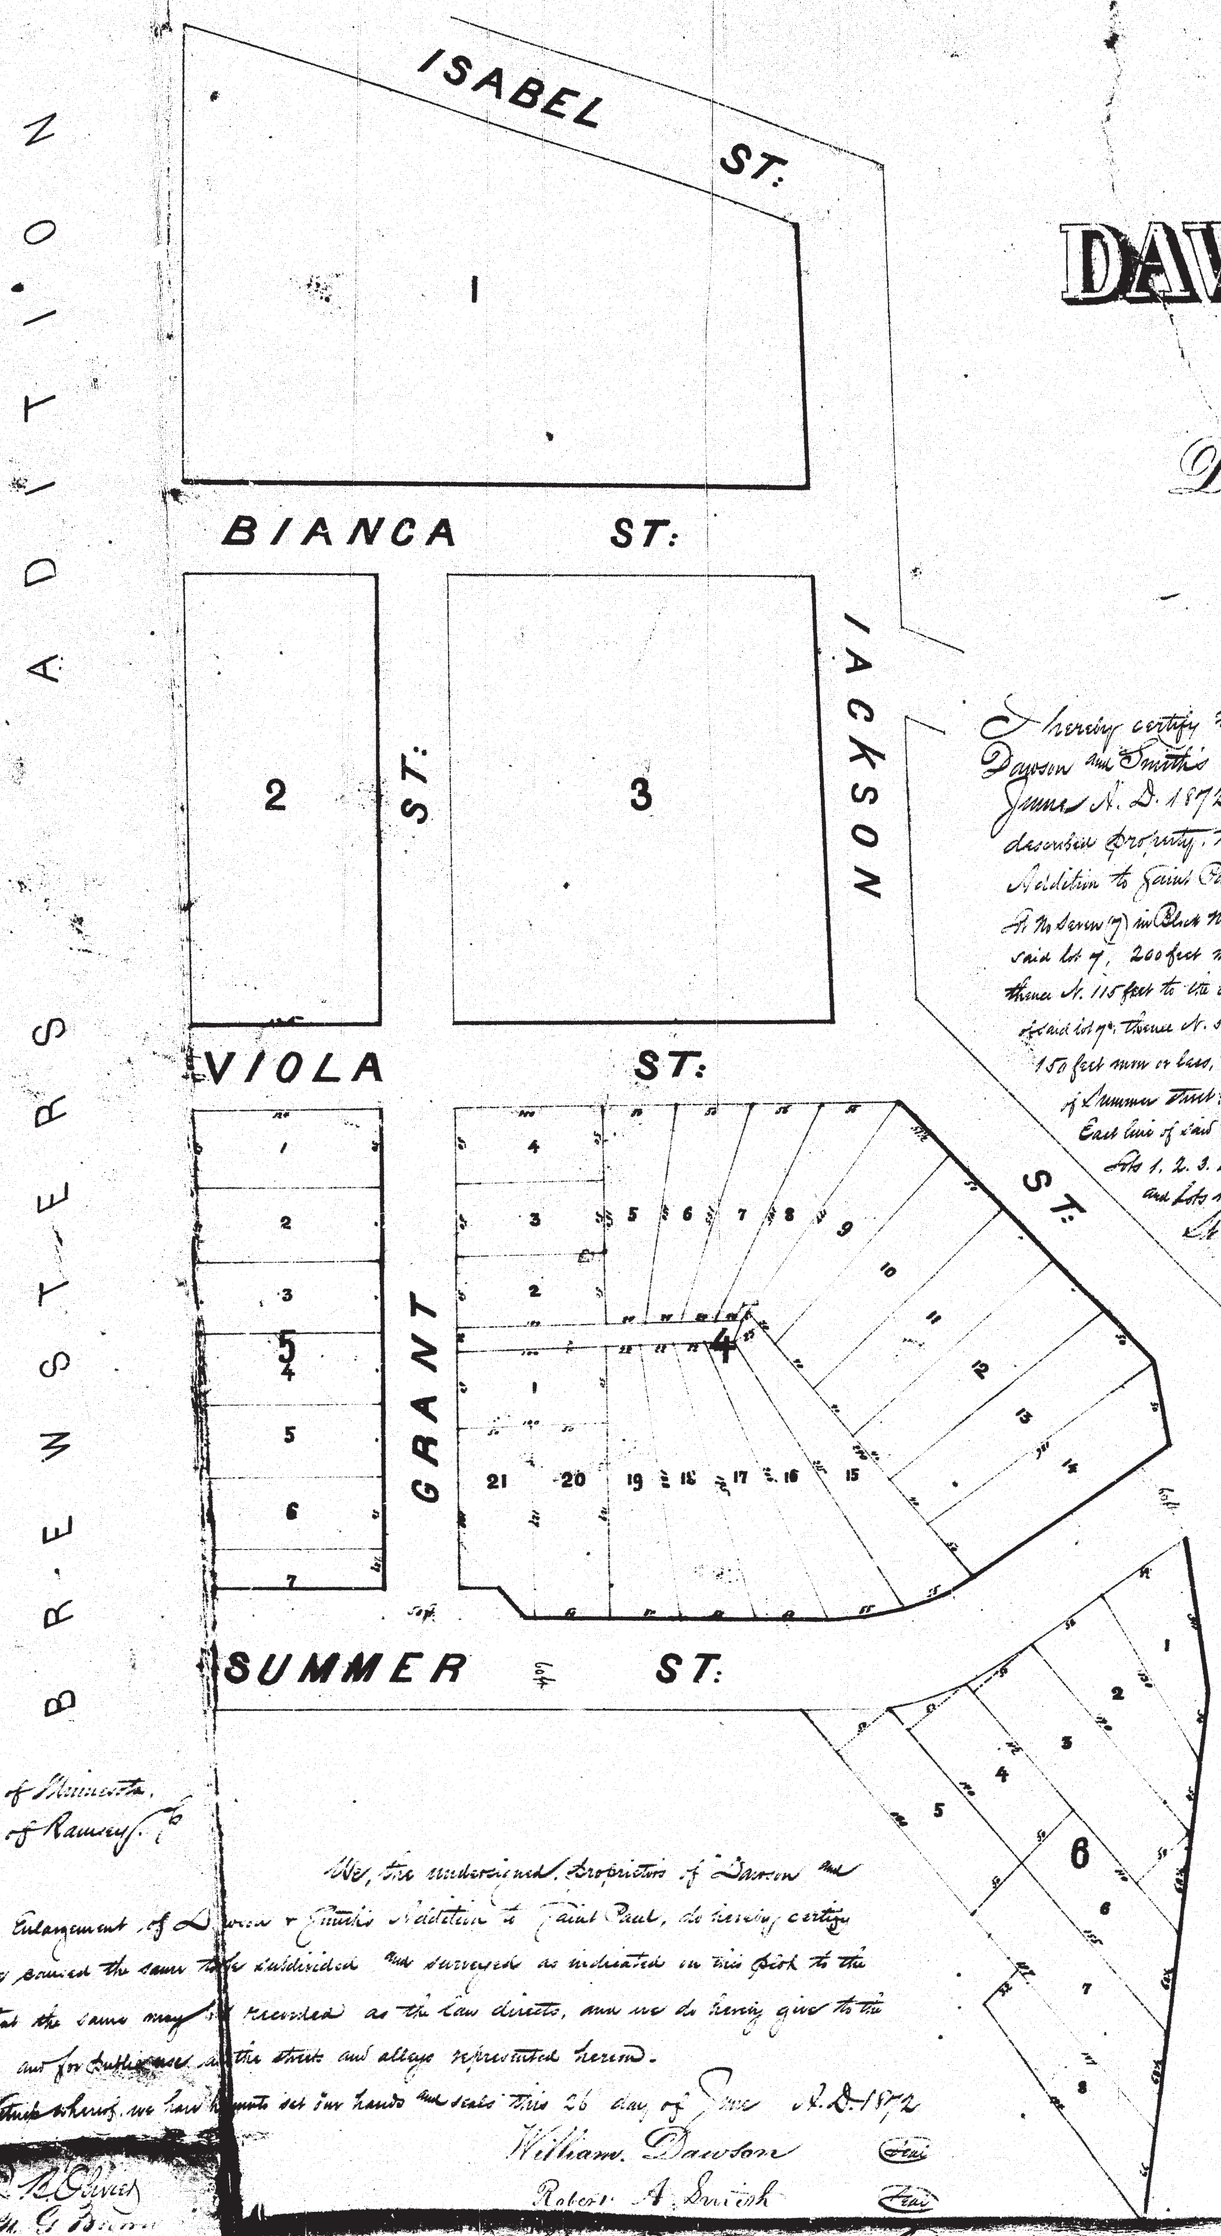

I hereby certify that this is a correct plat of "Dawson and Smiths Enlargement of Dawson and Smiths Addition to Saint Paul", as surveyed by me in the month of June A. D. 1872. I further certify that said enlargement comprises the following described property, to wit: Commencing at the eastern terminus of Summer street in Brewsters Addition to Saint Paul, in the County of Ramsey, State of Minnesota, at the South East corner of N. No seven (7) in Block No Five (5) of said Brewsters Addition; thence running West along the South line of said lot 7, 200 feet more or less, to the S. E. corner of lot One (1) in said Block five (5) in said Brewsters Addition thence N. 115 feet to the N. W. corner of said lot 7; thence N. Eastwardly 87 feet more or less, to the N. E. corner of said lot 7; thence N. 50° E. 255 feet to a stake; thence S. 40° E. 595 feet to a stake; thence S. 45° W. 150 feet more or less, to land owned by D. N. Valentine; thence N. 40° W. 220 feet to the South line of Summer Street; thence W. along the South line of said Summer Street 135 feet more or less to the East line of said Brewsters Addition; thence Northwesterly 105 feet to place of Beginning. Also, Lots 1. 2. 3. 4. 5. 6. 7. 8. 15. 16. 17 & 18 in Block 4, of said Dawson & Smiths Addition to St. Paul, and Lots 1 & 2 in Block 2 in Lambert & Co's Addition to Saint Paul.

St. Paul. Minn. June 26th 1872.

Chas. M. Boyle
Surveyor & Civil Engineer

I James N. Valentine, of St. Paul, Minnesota, the owner of a portion of the real estate and property embraced in, and owned by Summer Street as represented by the annexed plat, do hereby certify that I owned said Street to the land and the subdivisions thereof to the end that it may be recorded as the law directs, and I hereby give and release all my right, title and interest therein and thereto to the public use for Public use forever. In witness whereof I have hereunto set my hand, and seal this 26th day of June A. D. 1872.

Executed in presence of
J. B. Olivier
G. G. Brown

D. N. Valentine (Seal)

State of Minnesota,
County of Ramsey. ss

I J. B. Olivier a Notary Public within and for said County of Ramsey, do hereby certify that on this 26th day of June A. D. 1872, personally came before me D. N. Valentine to me well known as the identical person described in and who executed the foregoing certificate, and he acknowledged that he executed the same for the uses and purposes therein expressed.

Witness my hand and notarial seal the day and year last above written.

J. B. Olivier
Notary Public.

We, the undersigned, Proprietors of Dawson and Smith's Enlargement of Dawson & Smith's Addition to Saint Paul, do hereby certify that we caused the same to be subdivided and surveyed as indicated on this plat to the end that the same may be recorded as the law directs, and we do hereby give to the public and for public uses the streets and alleys represented hereon.

In Witness whereof, we have hereunto set our hands and seals this 26 day of June A. D. 1872

William Dawson (Seal)
Robert A. Smith (Seal)
Albert Schaffer (Seal)

State of Minnesota,
County of Ramsey. ss

I J. B. Olivier a Notary Public within and for said County of Ramsey, do hereby certify that on this 26th day of June A. D. 1872, personally came before me William Dawson, Robert A. Smith and Albert Schaffer, to me well known as the identical persons described in, and who executed the foregoing certificate, and they severally acknowledged that they executed the same for the uses and purposes therein expressed.

Witness my hand and notarial seal the day and year above named.

J. B. Olivier
Notary Public
Ramsey Co. Minn.

This plat document is an UNOFFICIAL copy of a Subdivision Plat or Registered Land Survey and is made available for information purposes only.

To obtain an official copy please contact the Ramsey County Recorder's Office.

RAMSEY COUNTY

Office of Register of Deeds
Ramsey Co. Minn.
Duly entered for record this 24th day of July A.D. 1872 at 4:20 P.M. and recorded in Book of Town plats on page 24.
J. Mainzer
Reg. of Deeds.

Received for record this 24th day of July A.D. 1872 at 4:20 P.M. and recorded in Book of Town plats on page 24.
J. Mainzer
Reg. of Deeds.

Office of the Clerk of the City of St. Paul, July 23rd 1872.
I hereby certify that the foregoing plat was duly approved by the Common Council of the City of St. Paul on the 23rd day of July A.D. 1872.
Witness my hand and the seal of the City of St. Paul, this 24th day of July A.D. 1872. H. J. Conner, Clerk of the City of St. Paul aforesaid.

Scale 60 feet to one inch.

24