This plat document is an UNOFFICIAL copy of a Subdivision Plat or Registered Land Survey and is made available for information purposes only.
To obtain an official copy please contact the Ramsey County Recorder's Office.

184316

STATE OF MINNESOTA } ss.
County of Ramsey.
Office of the Register of Deeds
This is to certify that the within instrument was filed for record in this office at St. Paul, on the 2nd day of March A.D. 1894 at 11 o'clock A.M., and that the same was duly recorded in Book 16 of Lots & Blks Page 48
Register of Deeds.
Deputy.

MIDWAY PLAISANCE

ST. PAUL

SCALE: 60 FT. PER INCH
• INDICATES IRON MONUMENT

SURVEYED BY
FOWBLE & FITZ,
LAND SURVEYORS,
ST. PAUL.

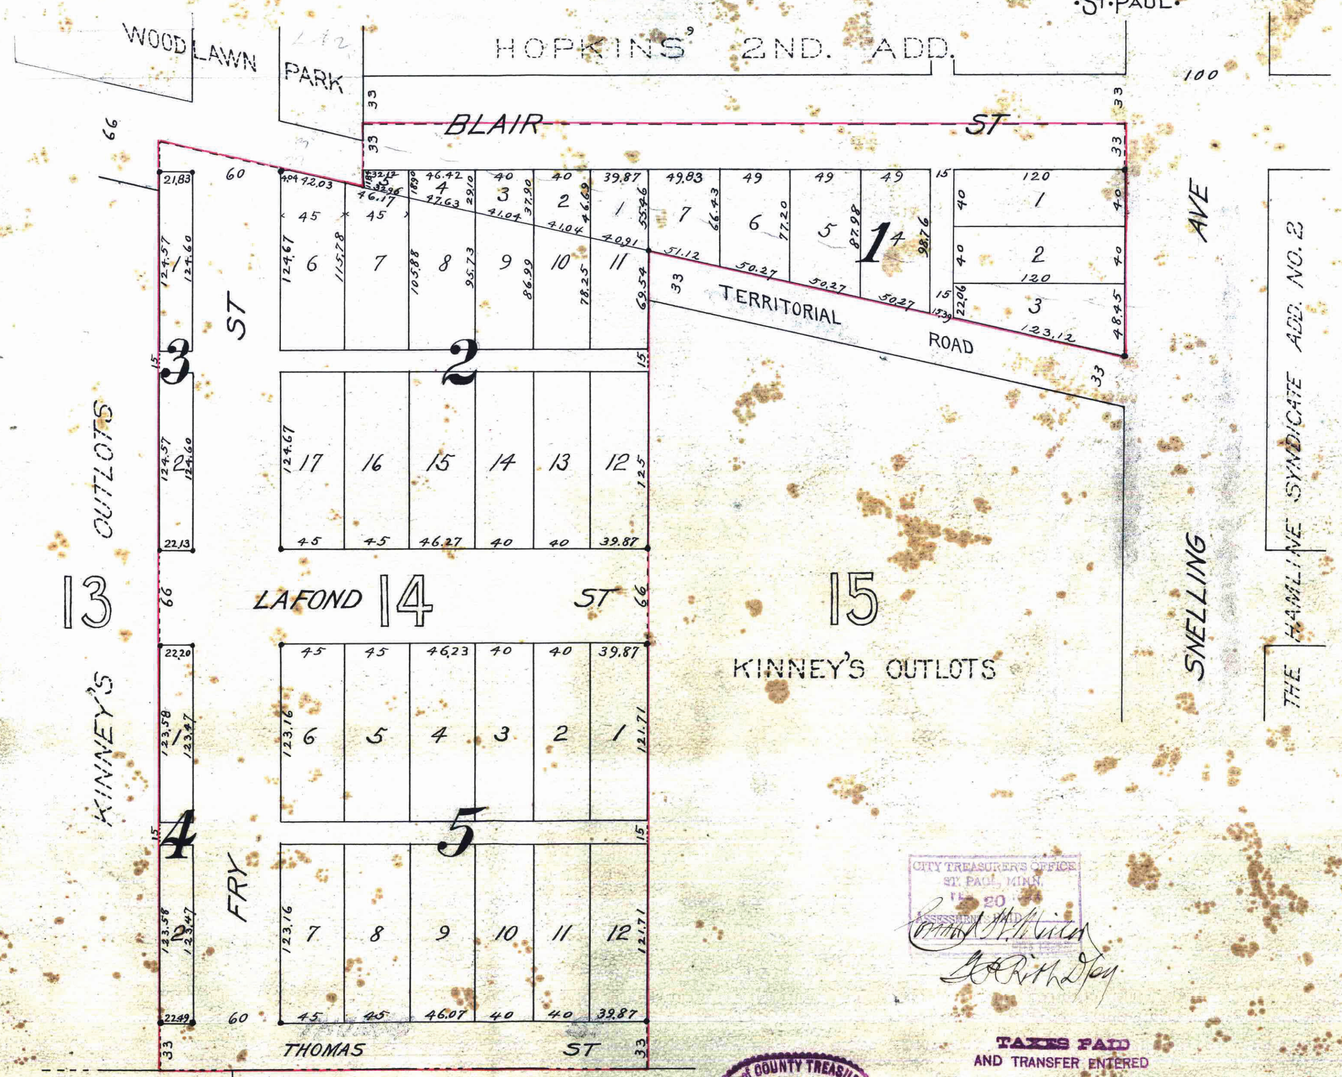

We hereby certify to having surveyed and platted the property described on this map as "MIDWAY PLAISANCE, ST. PAUL" and have placed iron monuments as shown on this map and the same is correct.
Wilbur Fowble
D. Henry Fitz
SURVEYORS.

State of Minnesota } On this 11th day of January A.D. 1894 before me personally appeared F. Wilbur Fowble and D. Henry Fitz to me known to be the persons described in and who executed the foregoing instrument and acknowledged that they executed the same as their free act and deed.
Leonard J. Dobner
Notary Public, Ramsey Co., Minn.

This is to certify that Daniel Hopkins and Annette Hopkins, his wife, and Elvira H. Cavender and Abram H. Cavender, her husband, proprietors of that part of the East 580.24 ft. of the NE 1/4 of the NE 1/4 of Section 33, Town 29 N. Range 23 W. lying North of the center line of the Territorial road and South of the South line of Hopkins' 2nd. Add. to St. Paul, except that portion occupied by Snelling Ave; and that Joseph Ehrmann-trout Jr., unmarried, proprietor of the East 119.87 feet of Lot 14, Kinney's Outlots and of that part of the South 1/2 of the Territorial Road embraced between the East and west lines of said portion of lot 14 produced; and that Edward A. Cammack and Susan A. Cammack, his wife, and Joseph S. Woody and Julia A. Woody, his wife, and William N. Irish and Carrie V. Irish, his wife, proprietors of all of Lot 14 Kinney's Outlots and the South 1/2 of the Territorial Road lying between the East and west lines of said Lot 14 produced except those parts of said lot and road herein before described as belonging to Joseph Ehrmann-trout Jr.; have caused the same to be surveyed and platted and hereafter known as "MIDWAY PLAISANCE, ST. PAUL" as shown by this plat and hereby dedicate to the public for the public use forever all the streets avenues and alleys as herein indicated.
Witness our hands and seals this 12th day of January A.D. 1894

In presence of
Arthur Hopkins
D. B. Elden
D. B. Elden
Ed. R. Cavender
Wm. B. Elden
J. Ehrmann-trout
Amelia Schrock
D. B. Elden

Daniel Hopkins (L.S.)
Annette Hopkins (L.S.)
Elvira H. Cavender (L.S.)
Abram H. Cavender (L.S.)
Joseph Ehrmann-trout Jr. (L.S.)
Edward A. Cammack (L.S.)
Susan A. Cammack (L.S.)
Joseph S. Woody (L.S.)
Julia A. Woody (L.S.)
William N. Irish (L.S.)
Carrie V. Irish (L.S.)

State of Minnesota
County of Ramsey } On this 12th day of January A.D. 1894 before me personally appeared Daniel Hopkins and Annette Hopkins, his wife, Elvira H. Cavender and Abram H. Cavender her husband, Joseph Ehrmann-trout Jr. unmarried, Edward A. Cammack and Susan A. Cammack, his wife, Joseph S. Woody and Julia A. Woody, his wife, William N. Irish and Carrie V. Irish, his wife, to me known to be the persons described in and who executed the foregoing instrument and acknowledged that they executed the same as their free act and deed.
D. B. Elden
Notary Public, Ramsey Co., Minn.

Accepted and approved this 6th day of February A.D. 1894.
Jas. B. Lee
A. H. Hoffman
W. Bonner
PLAT COMMISSION
Rud. Rundlett
CITY ENGINEER

Accepted by the Common Council of the City of St. Paul on the 8th day of Feb. A.D. 1894
Jas. Gilfillan
CITY CLERK

CITY TREASURER'S OFFICE
ST. PAUL, MINN.
MAR 20 1894
ASSESSMENT AND
Chas. H. Wilson
Chief Clerk

TAXES PAID
AND TRANSFER ENTERED
MAR 7 1894
JAS. H. BURNS, County Auditor,
By H. J. Egan

OFFICE OF COUNTY TREASURER
ST. PAUL, MINN.
MAR 2 1894
1893 TAX PAID
A. R. NELSON, County Treasurer.