32

DENSLOW'S ADDITION

TO THE

CITY OF ST. PAUL

Surveyed and drawn by
Elmer & Morrison
Scale 1 Inch = 80 ft.

Iron monuments

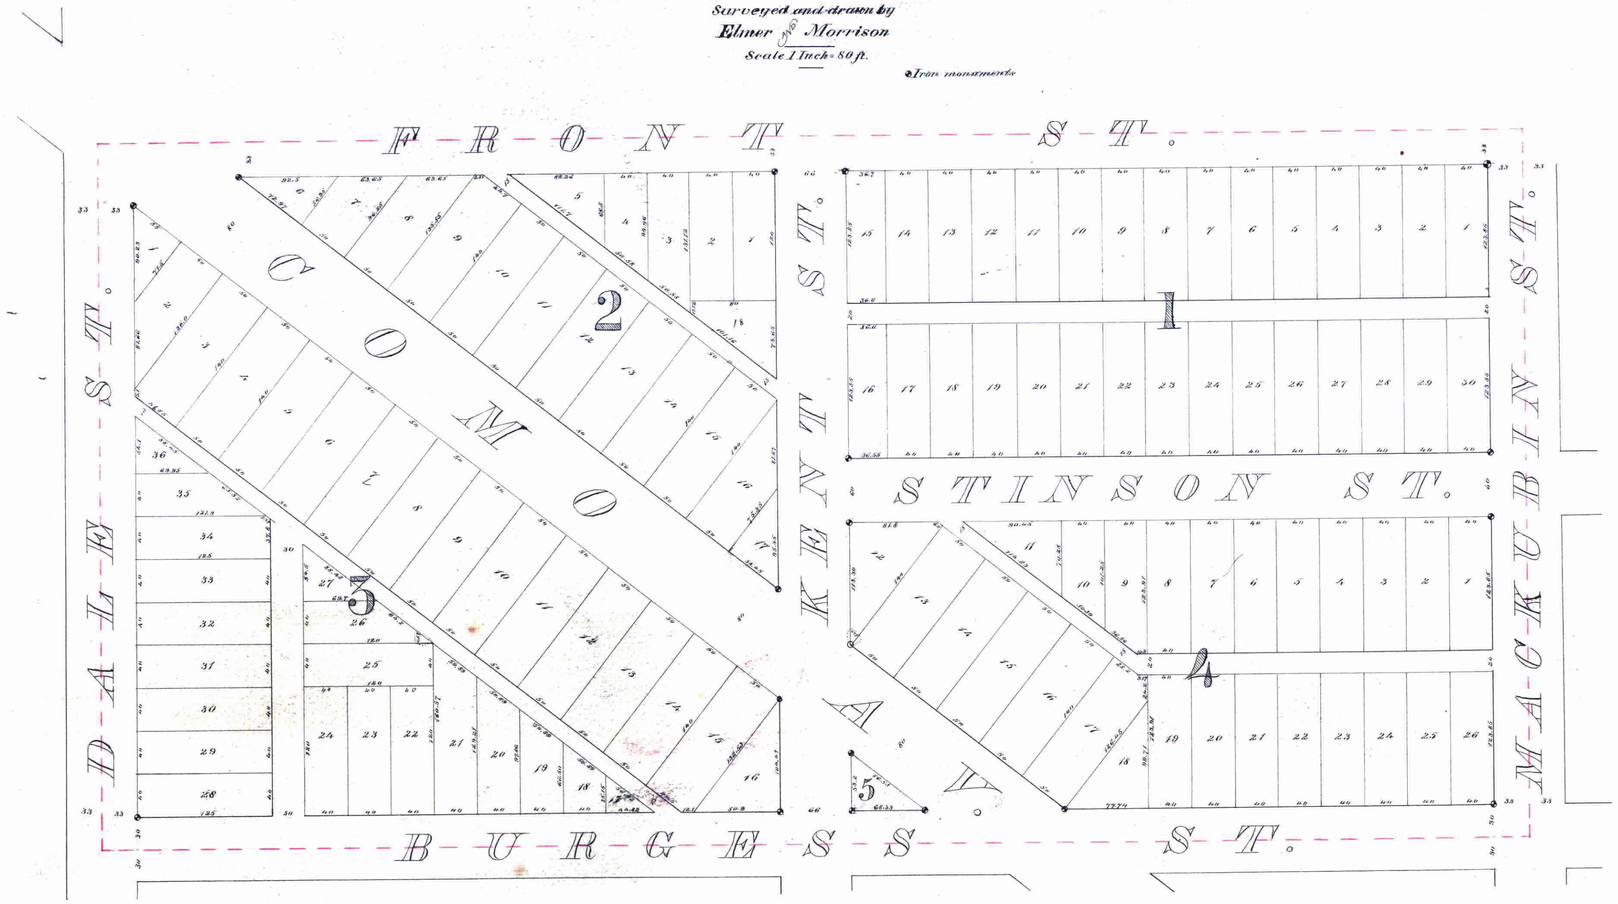

This plat document is an UNOFFICIAL copy of a Subdivision Plat or Registered Land Survey and is made available for information purposes only.

RAMSEY COUNTY

To obtain an official copy please contact the Ramsey County Recorder's Office.

STATE OF MINNESOTA, } ss.
County of Ramsey.
Office of the Register of Deeds.
This is to certify that the within instrument was filed for Record in this Office, at St. Paul, on the 5th day of October A. D. 1885 at 1 o'clock P. M., and that the same was duly recorded in Book 4 of Plats pages 32.
R. C. Wiley Register of Deeds.
By ..... Deputy.

This is to certify that Charles W. Clark, proprietor of the N. ½ of the N. W. ¼ of the S. W. ¼ of Section 25, T. 29 N. R. 23 W. 4th Mer. has caused the same to be surveyed and platted, and hereafter known as "Denslows Addition" to the City of St. Paul, as shown by this plat, and hereby dedicates to the public, and, for the public use forever, all the streets, avenues, and alleys, as herein indicated.

Witness my hand and seal this 25th day of September 1885.

In presence of
H. A. Campbell
Arthur T. Nettleton

Charles W. Clark (Seal)

State of Minnesota } ss.
County of Ramsey }

On this 25th day of Sept A. D. 1885, personally came before me, the undersigned, Charles W. Clark, to me well known, and acknowledged that he executed the foregoing certificate for the uses and purposes therein expressed.

Arthur T. Nettleton
Notary Public
Ramsey County, Minn.

We hereby certify to having surveyed and platted the property as described on this map, as "Denslows Addition" to the City of St. Paul, and have placed iron monuments at the corners of each and every block as shown on this map, and the same is correct.

Elmer & Morrison
Civil Engineers.

State of Minnesota } ss.
County of Ramsey }

On this 23 day of September A. D. 1885, personally appeared before me, the undersigned, John H. Morrison, to me well known to be a member of the firm of Elmer & Morrison, and acknowledged that he executed the foregoing certificate as his own free act and deed.

Henry B. Wenzell
Notary Public
Ramsey County, Minn.

Accepted and approved this 26th day of Sept. A. D. 1885.
S. P. Folsom
James Starkey } Plat Commissioners
Wm. A. Van Slyke

St. Paul Minn. 1885
I hereby recommend the acceptance of the within plat by the Common Council.
L. W. Rundlett
City Engineer.

Accepted by the Common Council of the City of St. Paul on the 29 day of Sept 1885.
[illegible]
City Clerk

Taxes Paid and transfer entered this 5th day of Oct A. D. 1885
James O'Brien
County Auditor
Ramsey County Minn.
per [illegible]

Assessments for local improvements paid Oct. 5 1885
George Rea
City Treasurer
St. Paul
per Aichele

Office of COUNTY TREASURER,
ST. PAUL, MINN.
OCT 5
1885 PAID.
W. E. Burton
Sweeney