13.

Guy and Cobb's Subdivision of Lot No 6 in Bass's addition to Saint Paul

Moline Street

Jefferson Street

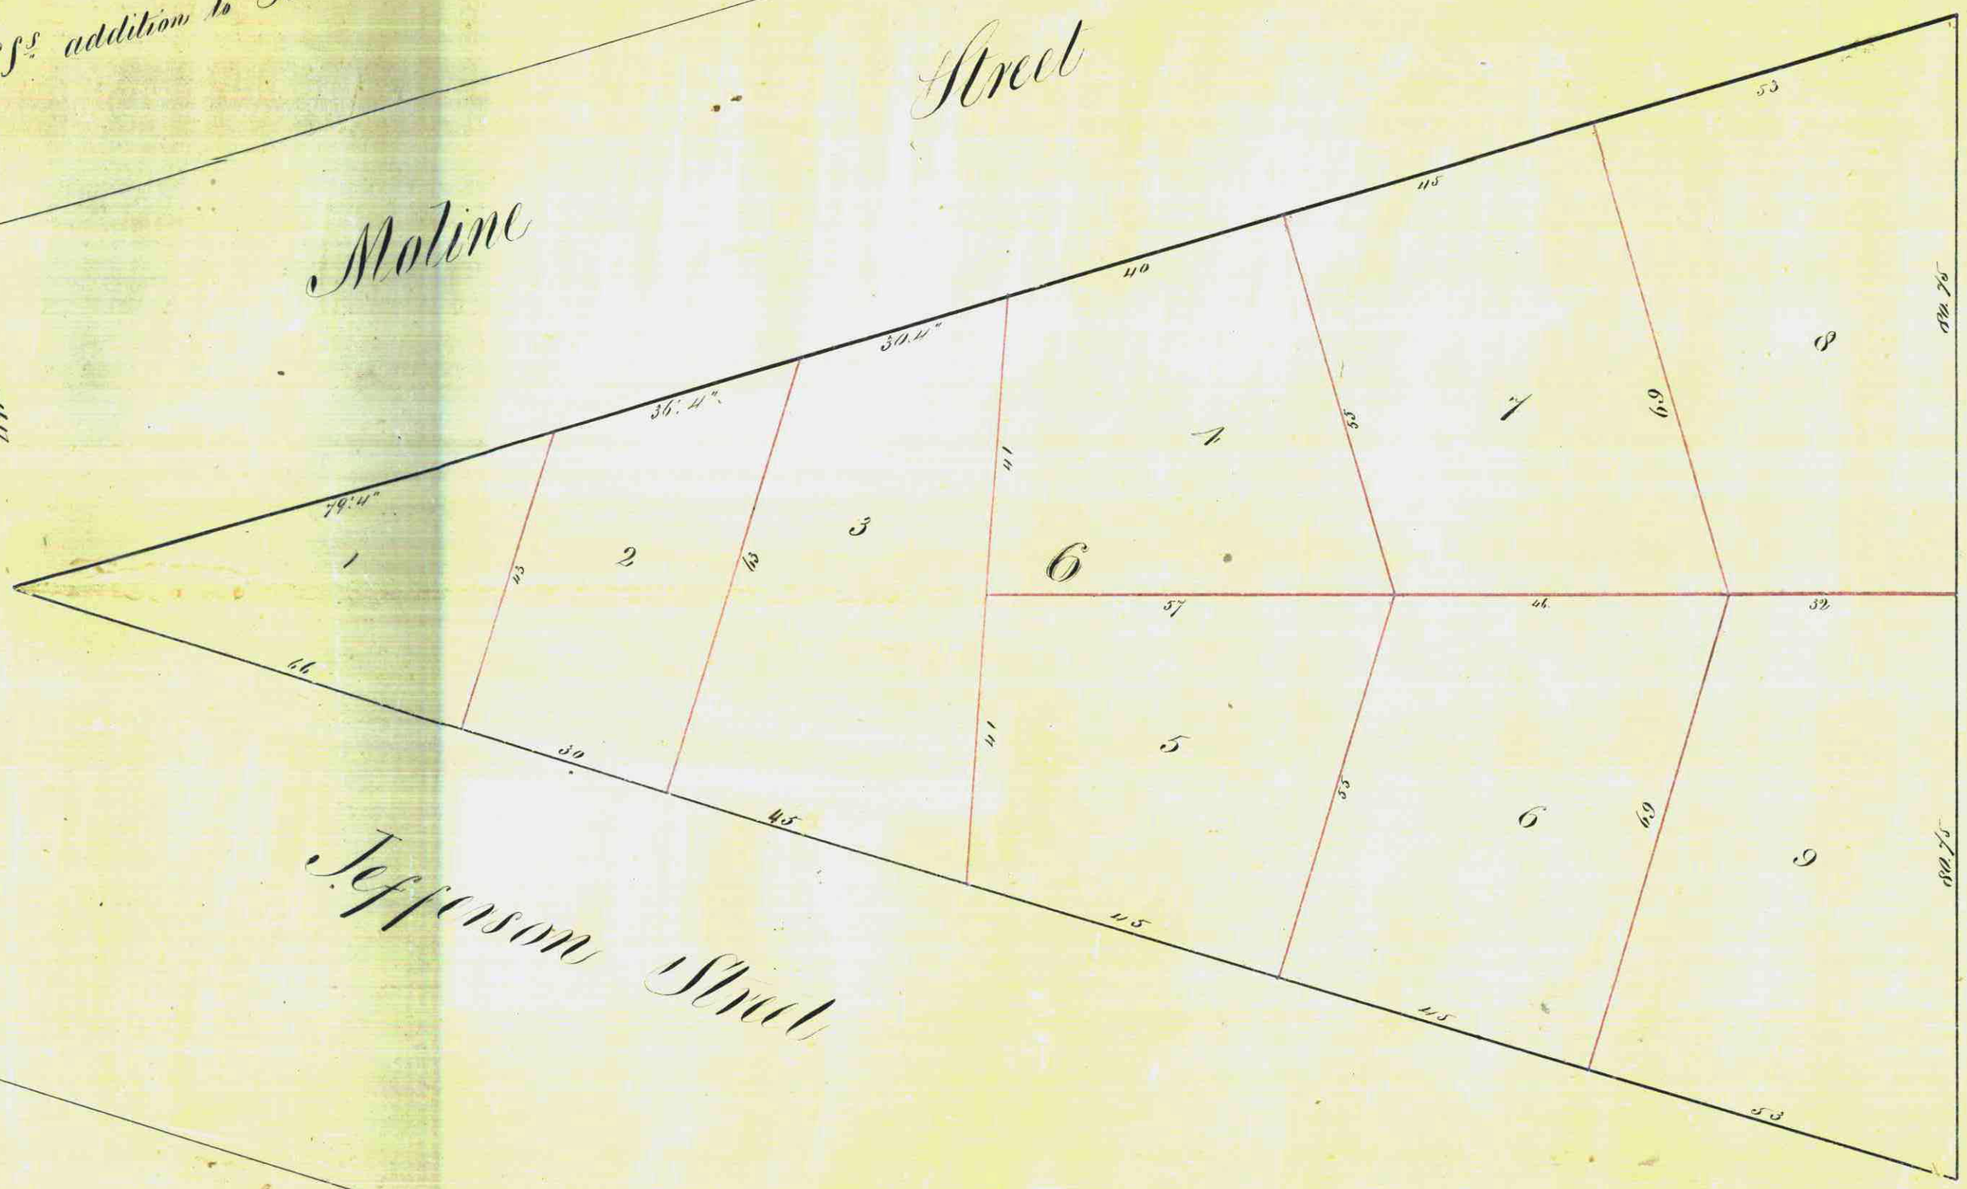

I hereby certify that this is a correct plot of Guy & Cobbs Subdivision of Lot No 6 in Bass's add" of Block 66 to Saint Paul.

James A. Case
City Surv"

St Paul. May 9 thy 1857

Office of Reg of Deeds
Ramsey Co Minn
I hereby certify that the map was filed in this Office for record on the 9th day of May A.D. 1857 at 12 o'clock M and duly recorded in Book C of Town plats.

Louis W Ginty Reg of Deeds
by J. A. Olmsted Dep

Territory of Minnesota
Ramsey Co ss
Be it remembered that on this 13th day of May A.D. 1857 personally appeared before me Wilson L Gray & Charles Cobb to me well known to be the persons who executed & signed the foregoing instrument & acknowledged the same to be their free act & deed.

Wilson L Gray
Notary Public
Ramsey Co
Minn Ter