H. L. Carver's

Subdivision of Lots 5. 6. 7 & 8 of Block 10
St Paul Proper

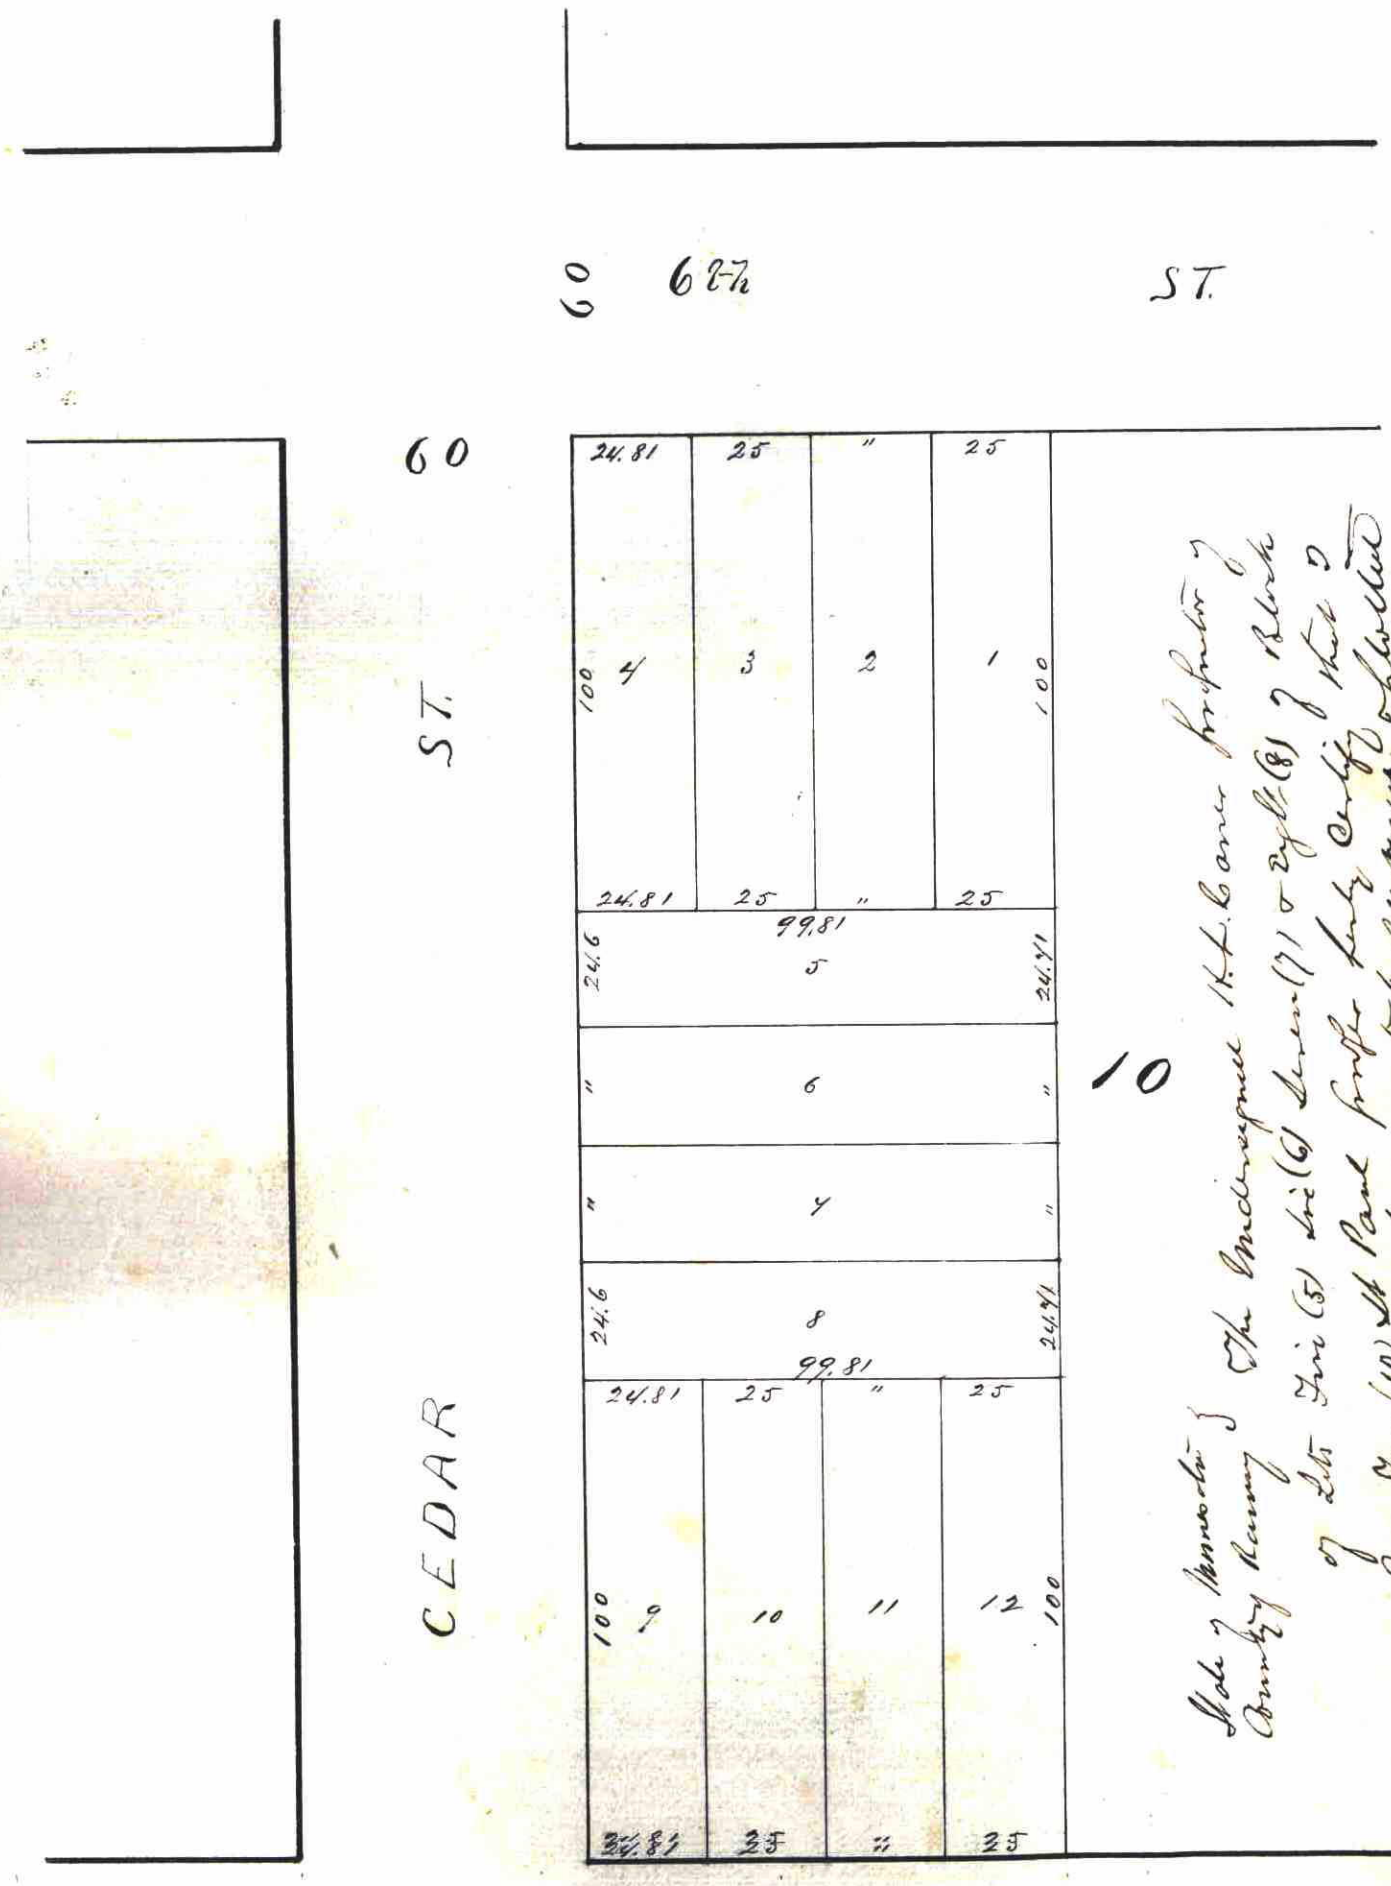

Made by Surveyor
County Survey

Surveyor's Certificate

Taxes Paid & transfer entered Nov. 6. 1872.

Ramsey Co. Minn. Auditor's Office

W. J. Taylor, Co. Auditor.
E. Bware, Deputy.

St Paul Nov 5. 1872.

We certify that this Map correctly represents H. L. Carvers Subdivision of Lots 5. 6. 7 and 8 of Block 10 St Paul Proper" as surveyed by us.

Curtiss & Stateler.
Civil Engineers.

Office of Register of Deeds
Ramsey Co. Minn.
Page 1.

Rec'd for record on the 6th day of November A.D. 1872 at 3 P.M. & recorded in book K of Town plats on page 1.

J. Munger Register of Deeds