R. B. THOMPSON'S ADDITION.

ST. PAUL RAMSEY CO. MINN.

SCALE 50 FT. PER. INCH

JOHN B. IRVINE. SURVEYOR.
JAN. 1907.

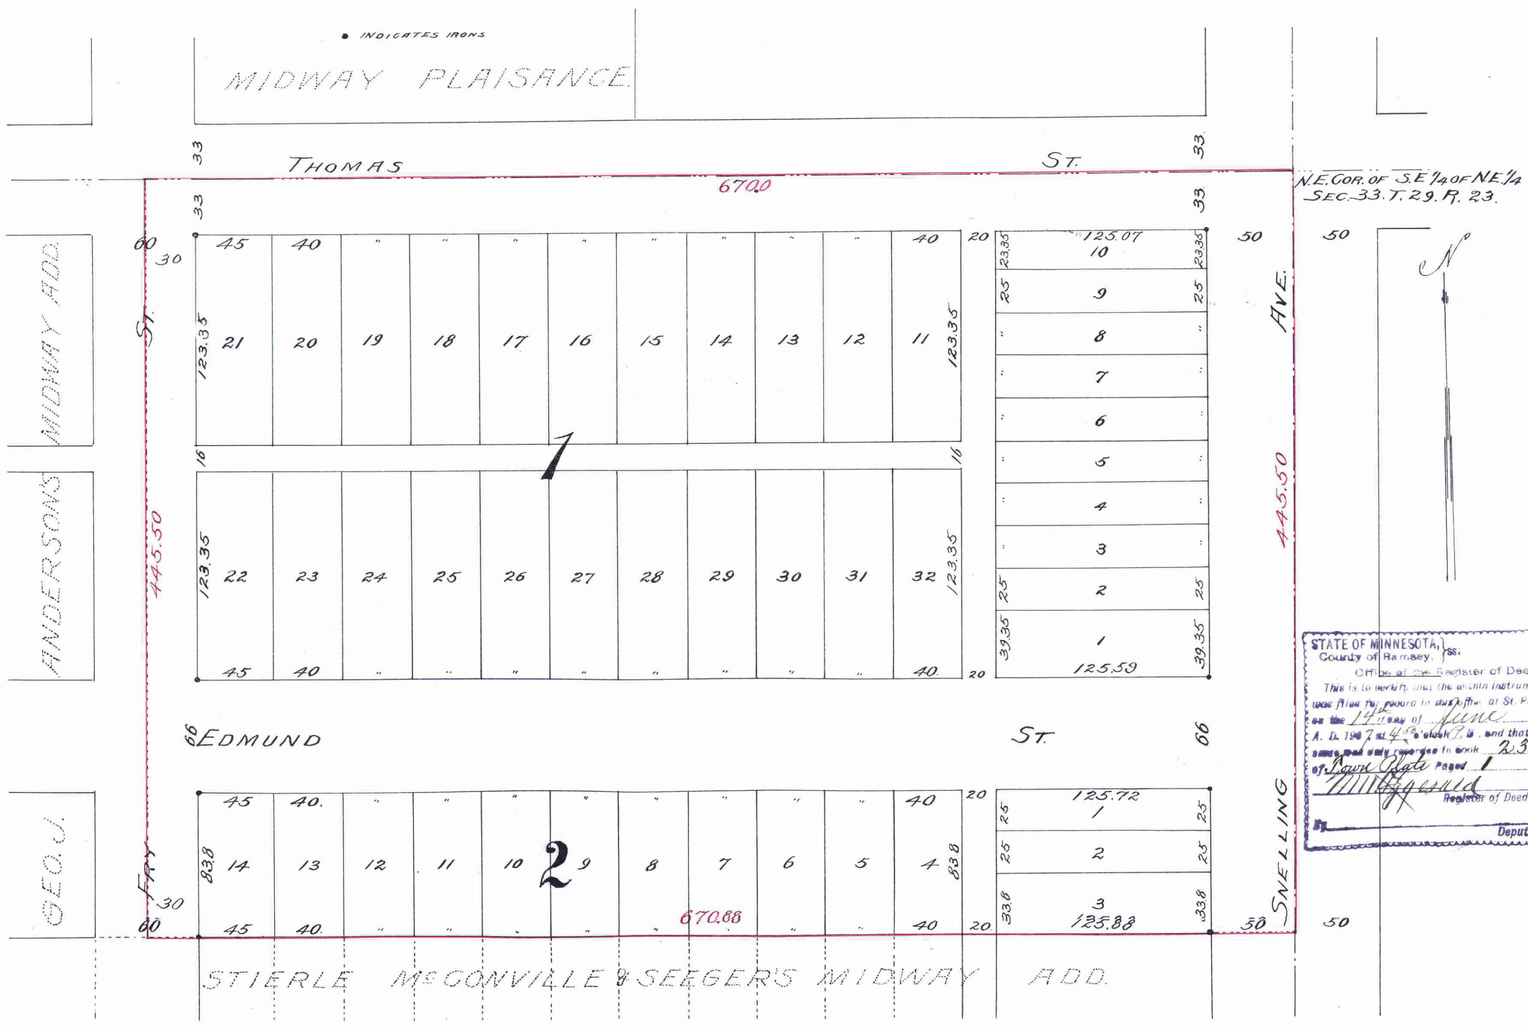

341532

This plat document is an UNOFFICIAL copy of a Subdivision Plat or Registered Land Survey and is made available for information purposes only.

To obtain an official copy please contact the Ramsey County Recorder's Office.

RAMSEY COUNTY

ST. PAUL MINN JAN. 5th 1907.

I HEREBY CERTIFY TO HAVING SURVEYED AND PLATTED THE PROPERTY AS DESCRIBED ON THIS MAP AS R. B. THOMPSON'S ADDITION AND HAVE PLACED IRON MONUMENTS AT THE CORNERS OF EACH AND EVERY BLOCK AS SHOWN ON THIS MAP AND THE SAME IS CORRECT.

John B. Irvine
SURVEYOR

STATE OF MINNESOTA } SS. ON THIS 5th DAY OF JAN. A.D. 1907.
COUNTY OF RAMSEY } PERSONALLY APPEARED BEFORE ME THE UNDERSIGNED JOHN B. IRVINE TO ME WELL KNOWN AND ACKNOWLEDGED THAT HE EXECUTED THE FOREGOING CERTIFICATE AS HIS OWN FREE ACT AND DEED.

Geo. B. Boyd
NOTARY PUBLIC
RAMSEY CO. MINN.

MY COMMISSION EXPIRES Mch. 30, 1911

THIS IS TO CERTIFY THAT RUTHVEN B. THOMPSON AND VERMELIA O. HIS WIFE PROPRIETORS OF, AND JOHN H. McDONALD HOLDER OF A MORTGAGE THEREON OF THE NORTH THIRTEEN & ONE HALF ACRES OF THE S.E. QUARTER OF THE NORTH EAST QUARTER OF SECTION THIRTY THREE (33) TOWN TWENTY NINE (29) RANGE TWENTY-THREE (23) EXCEPT THAT PART PLATTED AS GEO J. ANDERSONS MIDWAY ADDITION, AND MORE PARTICULARLY DESCRIBED AS FOLLOWS, BEGINNING AT THE NORTHEAST CORNER OF THE SOUTHEAST QUARTER OF THE NORTHEAST QUARTER OF SECTION THIRTY THREE TOWN TWENTY NINE, RANGE TWENTY THREE, THENCE WEST ON THE NORTH LINE OF SAID SOUTH EAST QUARTER 670 FT. TO THE EAST LINE OF GEO J. ANDERSONS MIDWAY ADD. THENCE SOUTH ON THE EAST LINE OF SAID ADD. 445.5 FT. TO THE NORTH LINE OF STIERLE, McCONVILLE & SEEGER'S MIDWAY ADD. THENCE EAST ON SAID NORTH LINE OF SAID ADD 670.88 FT. TO THE EAST LINE OF SAID SOUTHEAST QUARTER, THENCE NORTH ON EAST LINE OF SAID SOUTHEAST QUARTER 445.5 FT. TO PLACE OF BEGINNING. HAVE CAUSED THE SAME TO BE SURVEYED AND PLATTED AND HEREAFTER KNOWN AS R. B. THOMPSON'S ADDITION. AS SHOWN BY THIS PLAT AND HEREBY DEDICATE TO THE PUBLIC AND FOR THE PUBLIC USE FOREVER, ALL THE STREETS, AVENUES AND ALLEYS AS HEREIN INDICATED

WITNESS OUR HANDS AND SEALS THIS Eighth DAY OF Jany A.D. 1907.

IN PRESENCE OF
Geo. B. Boyd
W. H. Remington

Ruthven B. Thompson
Vermelia O. Thompson
John H. McDonald

STATE OF MINNESOTA } SS. ON THIS Eighth DAY OF Jany A.D. 1907
COUNTY OF HENNEPIN } PERSONALLY CAME BEFORE ME THE UNDERSIGNED, RUTHVEN B. THOMPSON, AND VERMELIA O. HIS WIFE AND JOHN H. McDONALD TO ME WELL KNOWN AND THEY ACKNOWLEDGED THAT THEY EXECUTED THE FOREGOING CERTIFICATE AS THEIR OWN FREE ACT AND DEED.

NOTARY PUBLIC
HENNEPIN CO. MINN.
W. H. Remington

MY COMMISSION EXPIRES March 8th 1908

ACCEPTED AND APPROVED THIS 25th DAY OF May A.D. 1907

C. A. Smith
Jas. H. Jordan
Louis Gjertsen
} PLAT COMMISSION.

Jesse Tyler
— CITY ENGINEER.

ACCEPTED BY THE BOARD OF ALDERMEN June 4th 1907.
ACCEPTED BY THE ASSEMBLY. June 6th 1907.
Approved June 10th 1907.

J. S. Pidgeon
CITY CLERK.

STATE OF MINNESOTA, County of Ramsey, } ss.
Office of the Register of Deeds
This is to certify that the within instrument was filed for record in the office of the Register of Deeds at St. Paul, on the 14th day of June A. D. 1907 at 4 o'clock P. M., and that the same was duly recorded in book 23 of Town Plats Page 1
Register of Deeds.
By Deputy.

TAXES PAID
AND TRANSFER ENTERED
JUN 14 1907
EDW. G. KRAHMER,
COUNTY AUDITOR.
Jas. J. McKenrick
Deputy

Taxes for the year 1906 on the lands described within paid.
JUN 14 1907
ST. PAUL MINN.
JESSE FOOT, County Treasurer.
Per O'Regan

CITY TAX
JUN 14 1907
Per Mulcare