1313

Auditor's Subdivision No 49.

RAMSEY CO. MINN.

SCALE, 100 ft. per Inch. ▫ INDICATES MONUMENT ○ " IRONS. JOHN B. IRVINE, SURVEYOR.

Recorded, March 28th 1907.

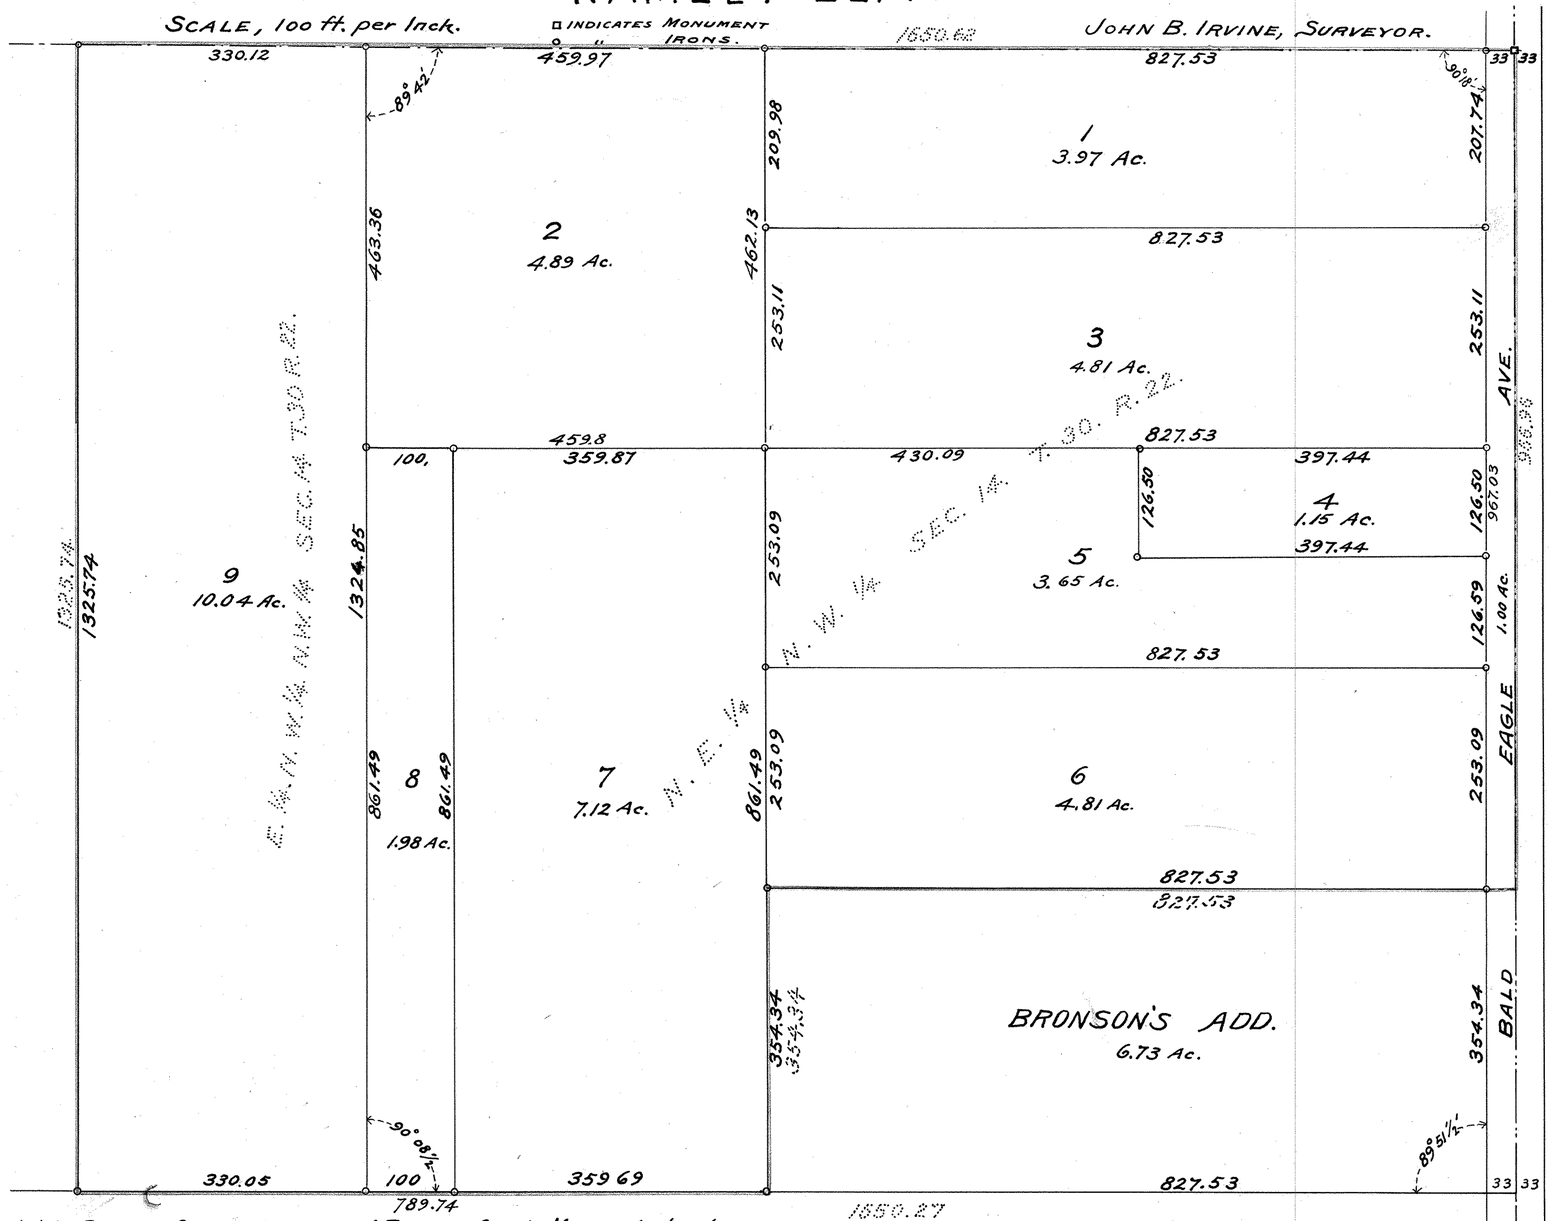

I, John B. Irvine, County Surveyor of Ramsey County, Minnesota hereby certify to having Surveyed and platted the property as described on this map upon request and by order of the County Auditor, as Auditor's Subdivision No 49. Ramsey Co. Minn, and have placed iron monuments at the corners as shown by this map, and the same is correct.

John B Irvine
County Surveyor.

State of Minnesota,
County of Ramsey. On this Second day of March A.D. 1907.
Personally appeared before me John B. Irvine, County Surveyor of Ramsey Co., to me well known, and acknowledged that he executed the foregoing certificate, as his own free act and deed as such County Surveyor.

My Commission expires
January 27. 1914.

Silas E. Foreman
Notary Public, Ramsey Co. Minn.

State of Minnesota,
County of Ramsey. I, Edward G. Krahmer, as County Auditor of the County of Ramsey, in the state aforesaid, do hereby certify that in compliance with and according to the provisions of Sec. 991, Chapter 11, Revised laws of 1905, I have, as said County Auditor, caused: The N.E. 1/4 of the N.W. 1/4 except Bronson's Add. & East 1/4 of NW 1/4 of W.W. 1/4 Sec. 14, T. 30, R. 22, to be surveyed and platted and hereafter known as Auditors Subdivision No 49. Ramsey Co. Minn, as shown on this plat.
Witness my hand and official seal this Second day of March A.D. 1907.

In presence of
Ben Schorn

Edw. G. Krahmer.
County Auditor