Milner's Lake Add.

Scale 100 Ft. to an Inch.
Recorded June 18th. 1887
Book 7 Page 45
H.S. Potts Surveyor
DESCRIPTION.
East 27.72 Acres of Lot 1, Sec. 11 T30, R22

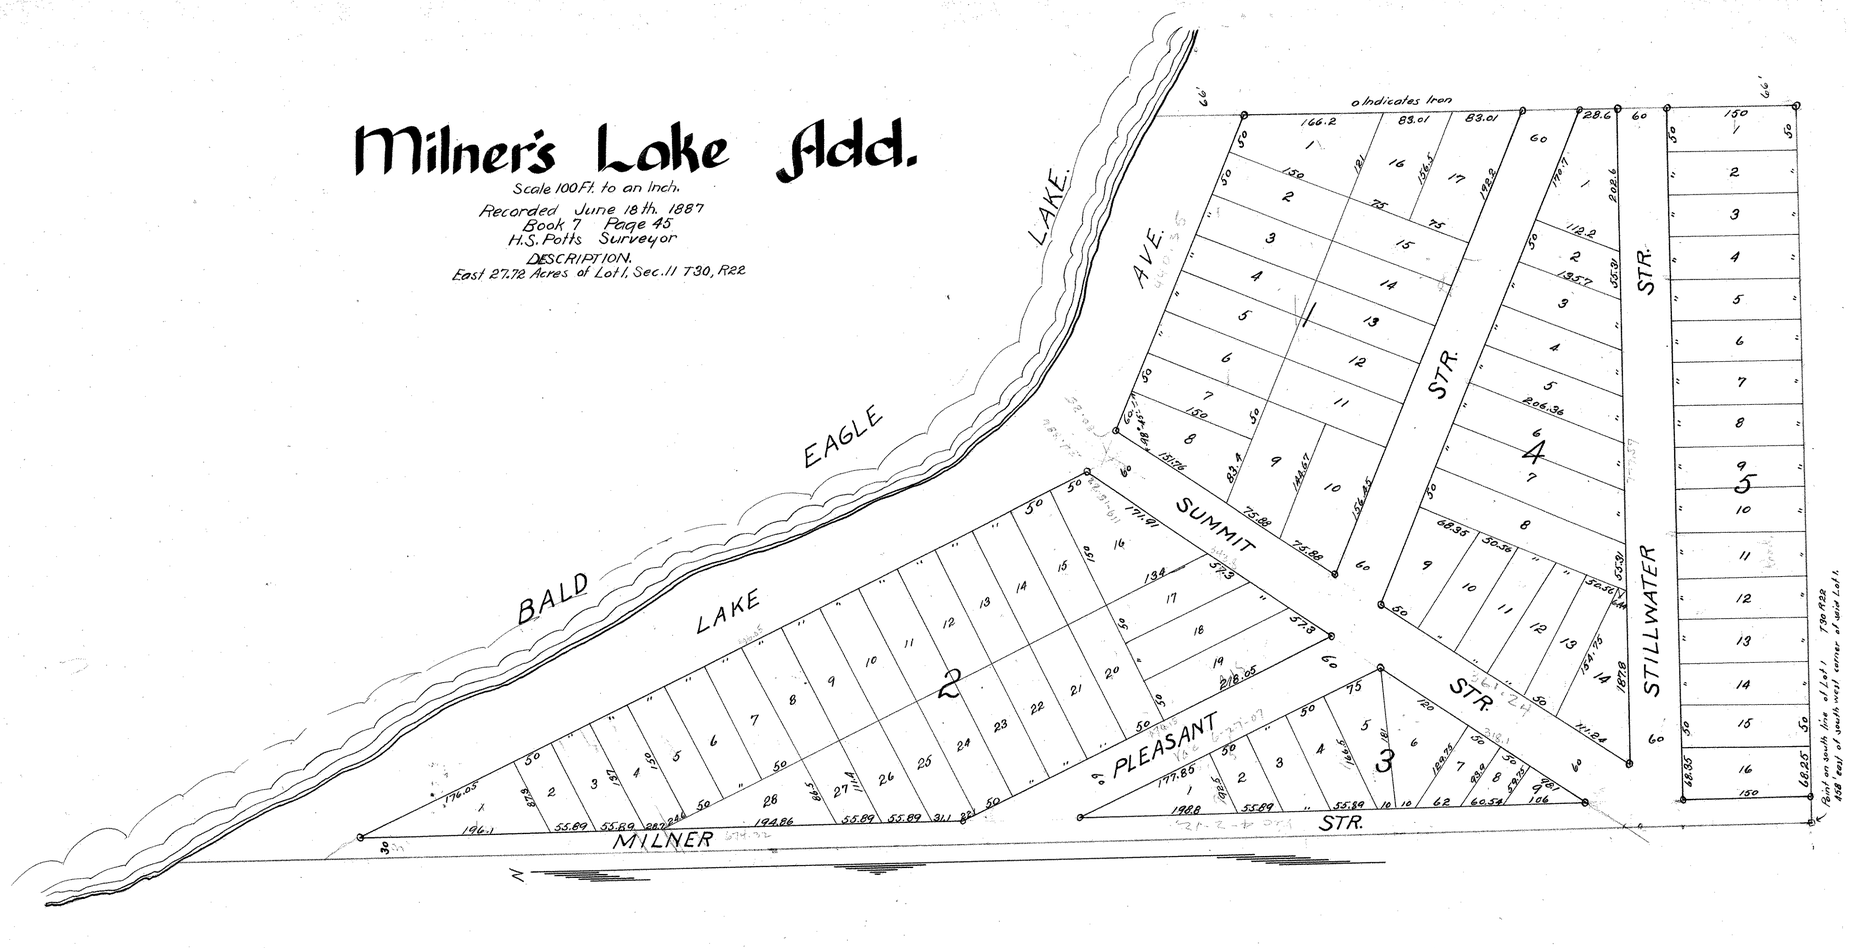

Lakeview Add.
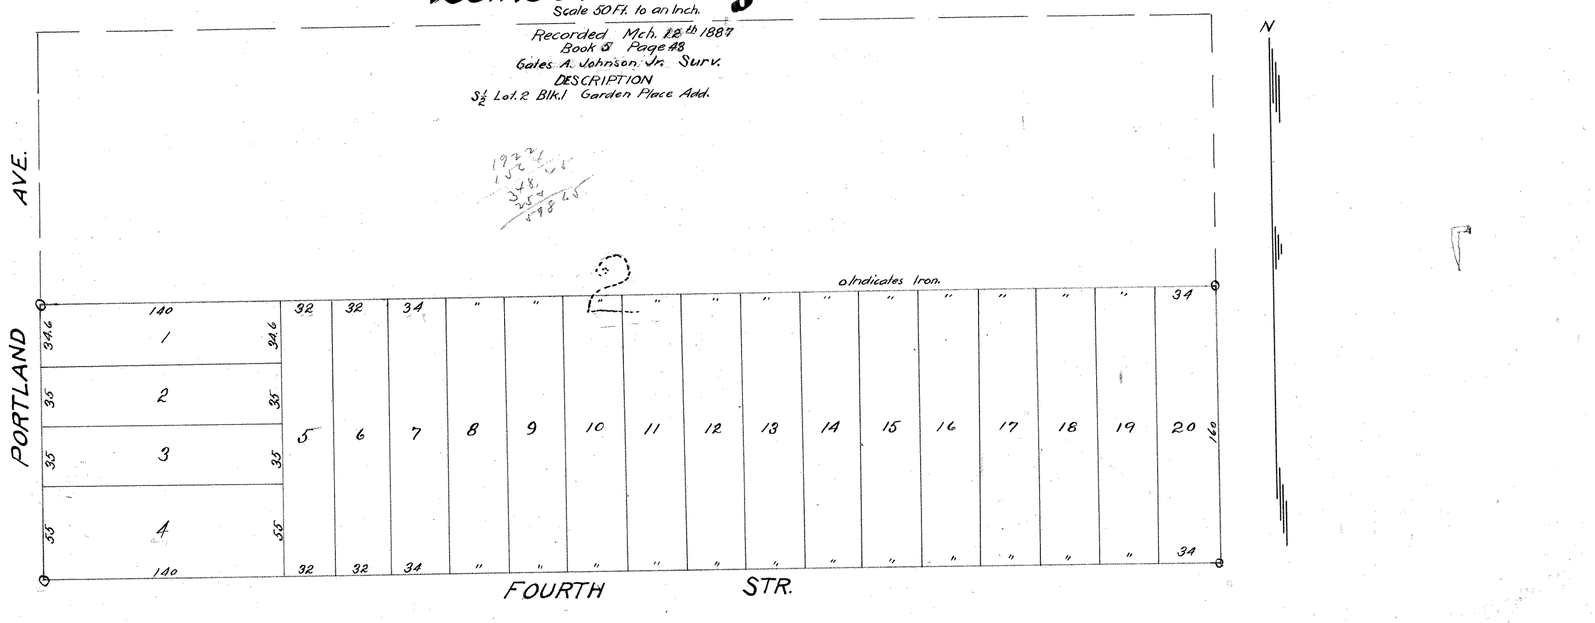
Scale 50 Ft. to an Inch.
Recorded Mch. 22nd 1887
Book 8 Page 48
Gates A. Johnson Jr. Surv.
DESCRIPTION
S½ Lot 2 Blk 1 Garden Place Add.