2

JOHNSON'S GARDEN LOTS

Schafer & Johnson
Surveyors

390827 76

○ Indicates Iron Monument
□ " Stone "

Scale 1" to 100'

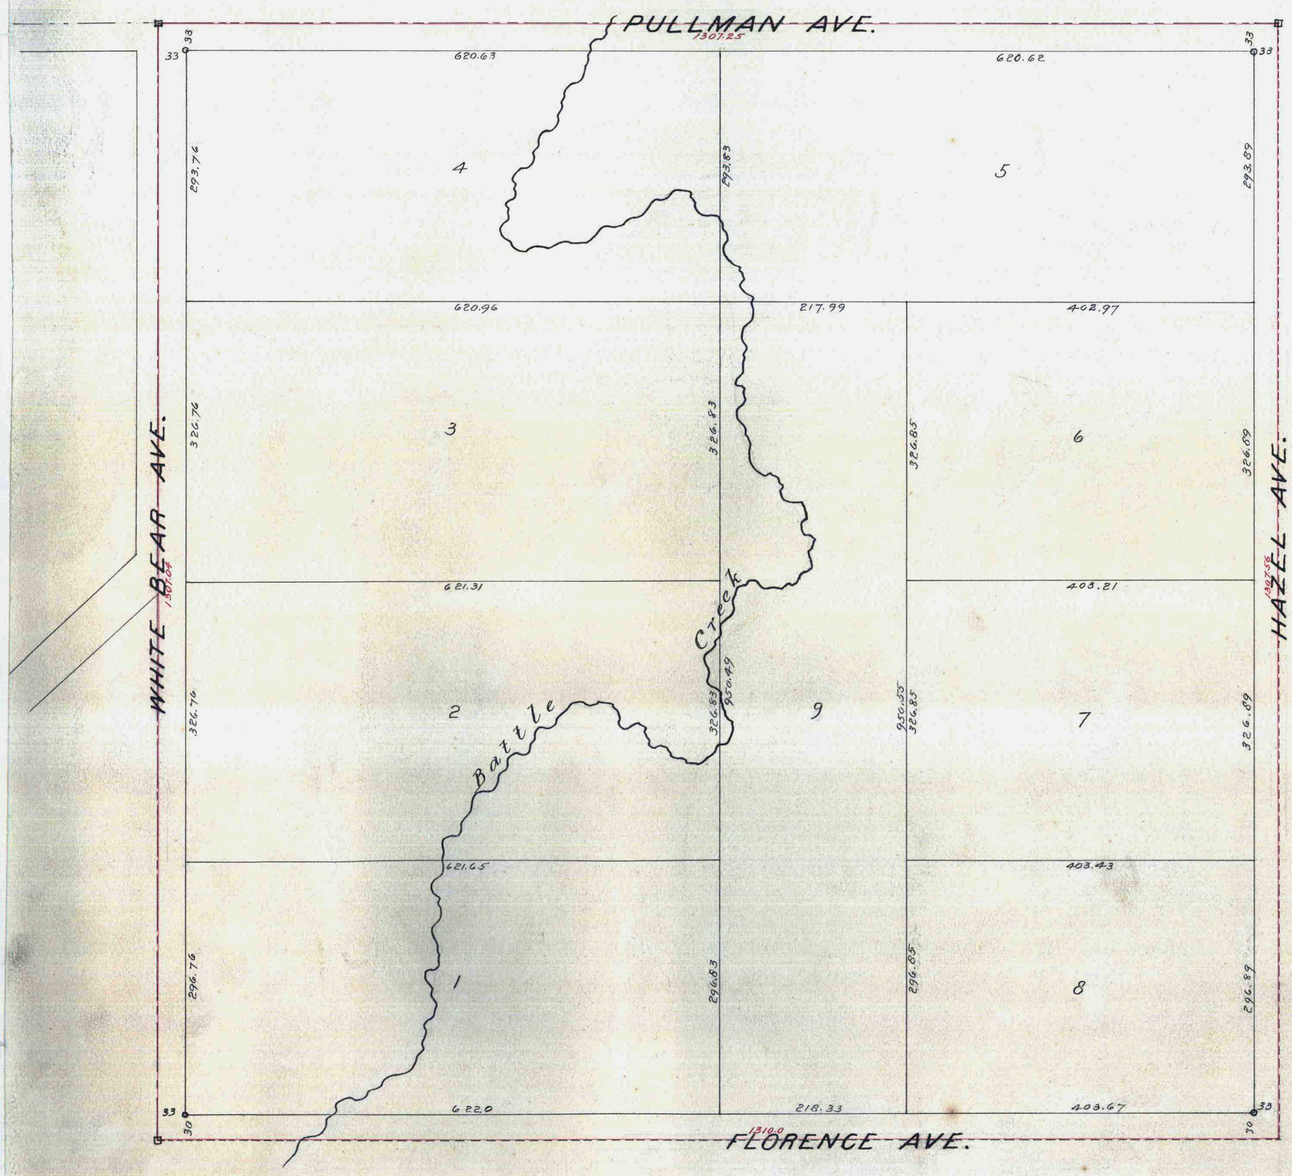

I hereby certify to having surveyed and platted the property as described on this map as JOHNSON'S GARDEN LOTS and have placed iron monuments at the corners as shown on this map and the same is correct.

Edward R. Schafer
Surveyor.

State of Minnesota }
County of Ramsey } ss.

On this 24th day of May A.D. 1910 before me personally appeared Edward R. Schafer, to me known to be the person who executed the foregoing certificate and acknowledged that he executed the same as his own free act and deed.

T. J. Gronewold
Notary Public, Ramsey County, Minn.
My commission expires July 15. 1916

This is to certify that Wm Johnson and Carrie A. Simon Johnson, his wife, owners of the N.W. 1/4 of the S.W. 1/4 of Section 2, T. 28 N. R. 22 W of 4th Meridian, Minn., have caused the same to be surveyed and platted and hereafter known as "JOHNSON'S GARDEN LOTS", as shown on this plat, and herby dedicate to the public, for the public use forever, all the streets and avenues hereon indicated.

Witness our hands and seals this 25th day of May A.D. 1910

In presence of
Jennie C. Goesch
Harvey L. Mills

Wm Johnson
Carrie A. Simon Johnson.

State of Minnesota }
County of Ramsey } ss.

On this 25th day of May A.D. 1910 before me personally appeared Wm Johnson and Carrie A. Simon Johnson, his wife, to me known to be the persons described in and who executed the foregoing instrument, and acknowledged that they executed the same as their own free act and deed.

Harvey L. Mills
Notary Public, Ramsey County, Minn.
My commission expires May 2nd 1913

Accepted and approved this 1st day of June A.D. 1910

C. Allman
Jas W. Jordan } Plat Commissioners
Lew Condon } City Engineer

Accepted by the Assembly June 21 1910
" " Board of Aldermen June 2 1910
Approved June 6 1910

Geo. S. Redington
City Clerk
Mc

This plat document is an UNOFFICIAL copy of a Subdivision Plat or Registered Land Survey and is made available for information purposes only.

To obtain an official copy please contact the Ramsey County Recorder's Office.

RAMSEY COUNTY

STATE OF MINNESOTA, }
County of Ramsey, } ss.
Office of the Register of Deeds.
This is to certify that the within instrument was filed for record in this office at St. Paul, on the 23rd day of June A. D. 1910, at 2 o'clock P. M., and that the same was duly recorded in Book 27 of Town Plats Page 2.
M. Fitzgerald
Register of Deeds.
By _____ Deputy.

TAXES PAID
AND TRANSFER ENTERED
JUN 23 1910
EDW. G. KRAHMER, Co. Auditor,
By S. C. Ringwald Deputy.

Taxes for the year 1909 on the lands described within paid.
JUN 23 1910
ST. PAUL, MINN.
JESSE FREE, County Treasurer.
Per Singer

CITY TREASURER'S OFFICE,
ST. PAUL, MINN.
JUN 23 1910
Assessment PAID
S. A. FARNSWORTH, City Treas.
By Phillips

390827